



✓ *W.R. Woods*
05/11/2003

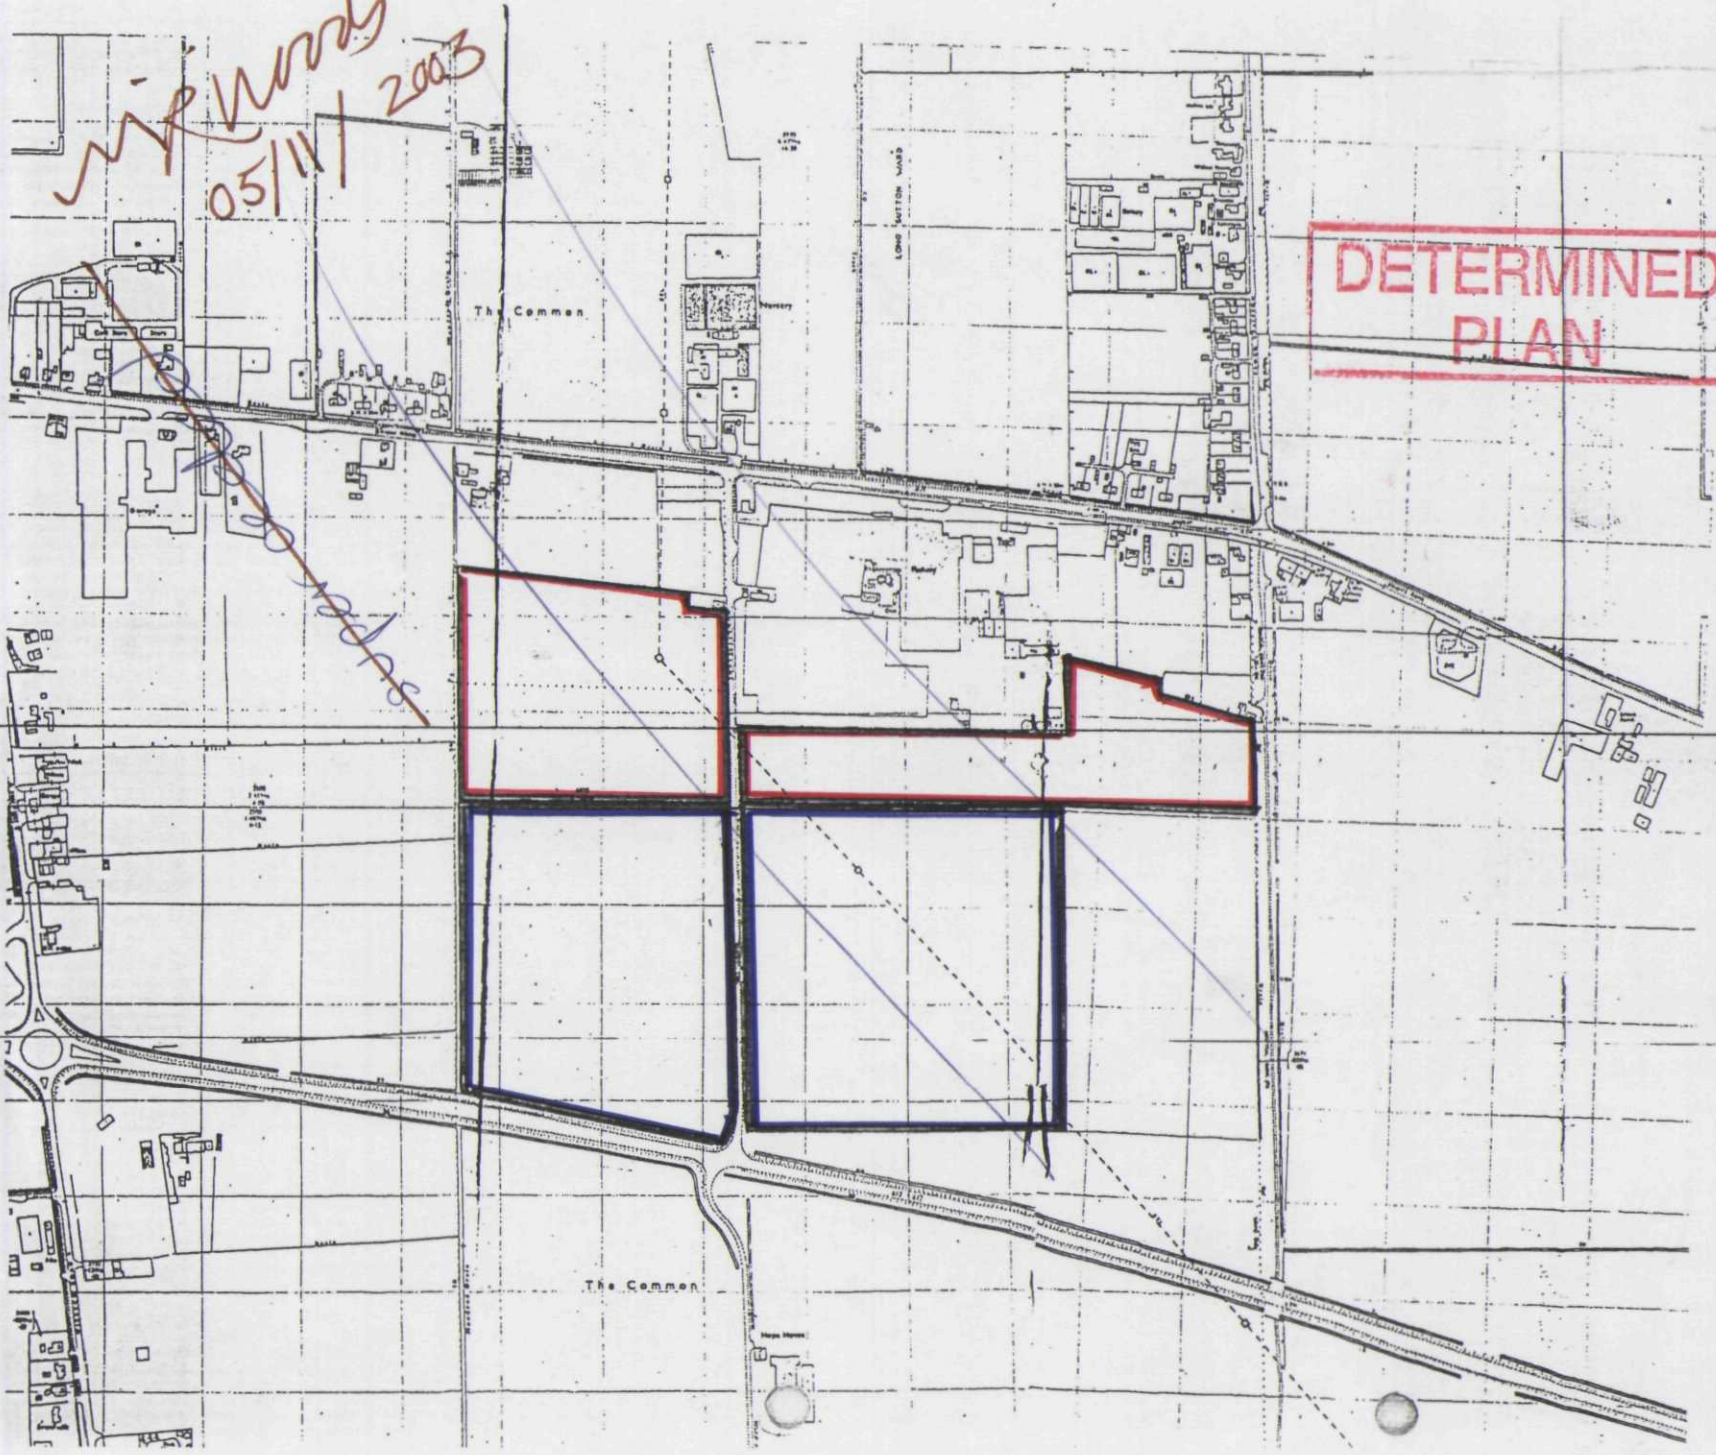

**DETERMINED
PLAN**

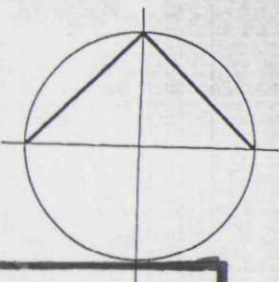

SHDC Planning & Development	06 AUG 2003	Ref 0972/03

 Januarys CONSULTANTS SURVEYORS JAN 000		Customer Name 255 St. John's Huddersfield HD1 1BB Tel: 01484 797111 Fax: 01484 797112
LAND AT LITTLE SUTTON, LONG SUTTON, LINGS.		
Drawing title LOCATION PLAN		
Scale	1 : 2500.	
Date	SEPTEMBER 1990.	
Drawn by	SWB.	
Drawing number	40921-1	
Building Surveys and Architects		