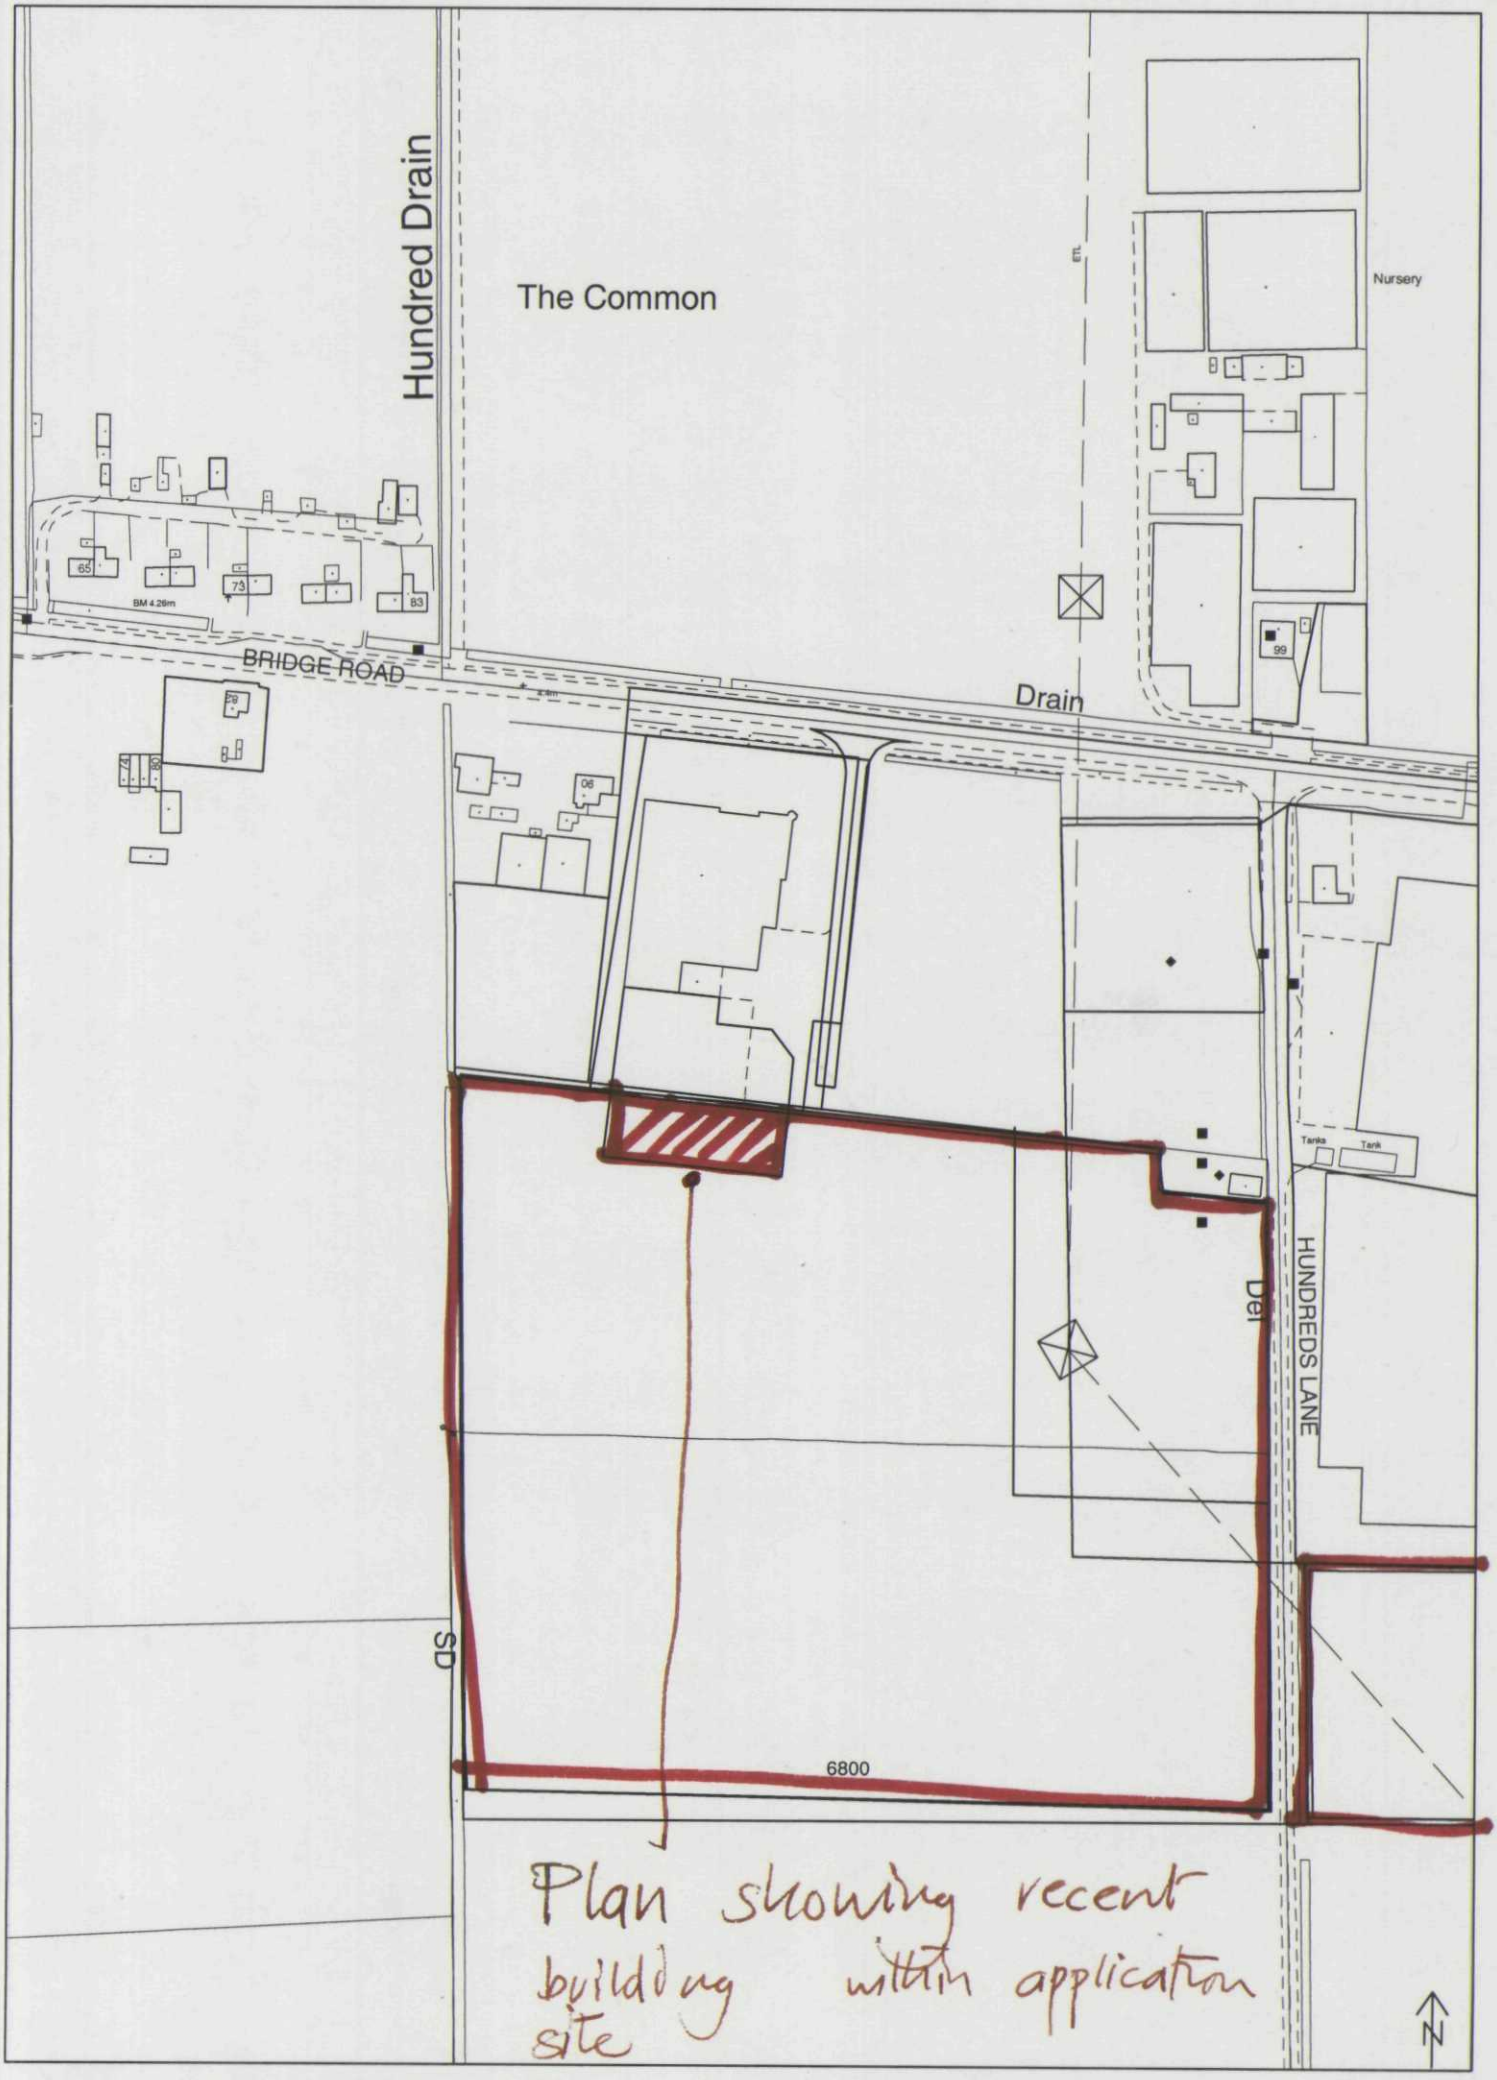

Plan showing recent building within application site

(c) Crown Copyright South Holland District Council LA 079413 2003 TF4422SE 1:2500