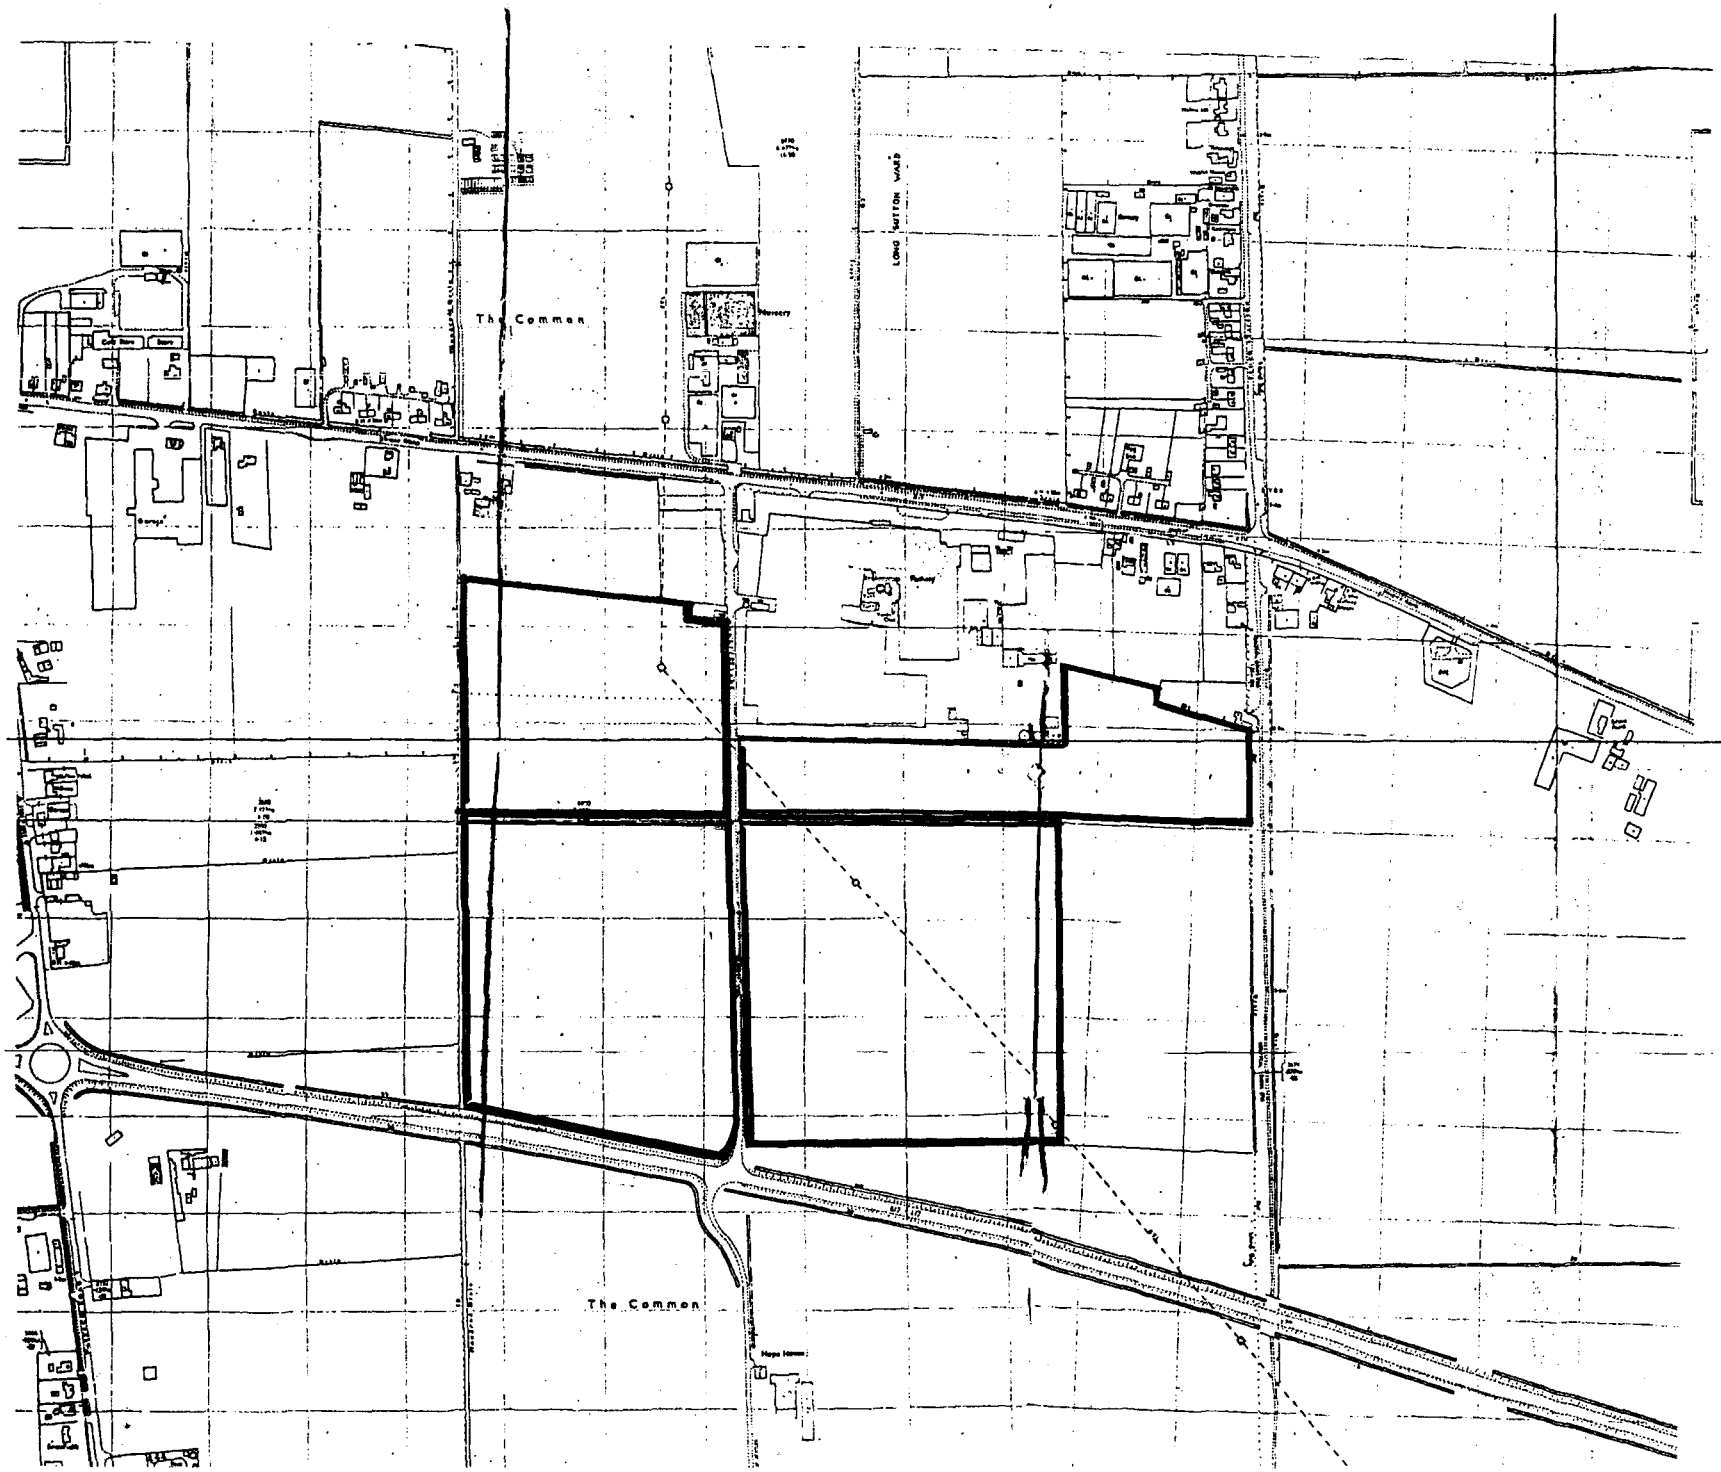


Notes

The copyright of this drawing is reserved by Jannarys Consultant Surveyors.

All dimensions must be checked on site by the contractor.

Written dimensions are to take precedence over scaled dimensions.

Revisions

Jannarys
CONSULTANT SURVEYORS

Job title

LAND AT LITTLE SUTTON,
LONG SUTTON,
LINCS.

Drawing title

LOCATION PLAN

Scale 1 : 2500.


Date SEPTEMBER 1990.

Drawn by SWB.

Drawing number

40921 - 1

FILE COPY

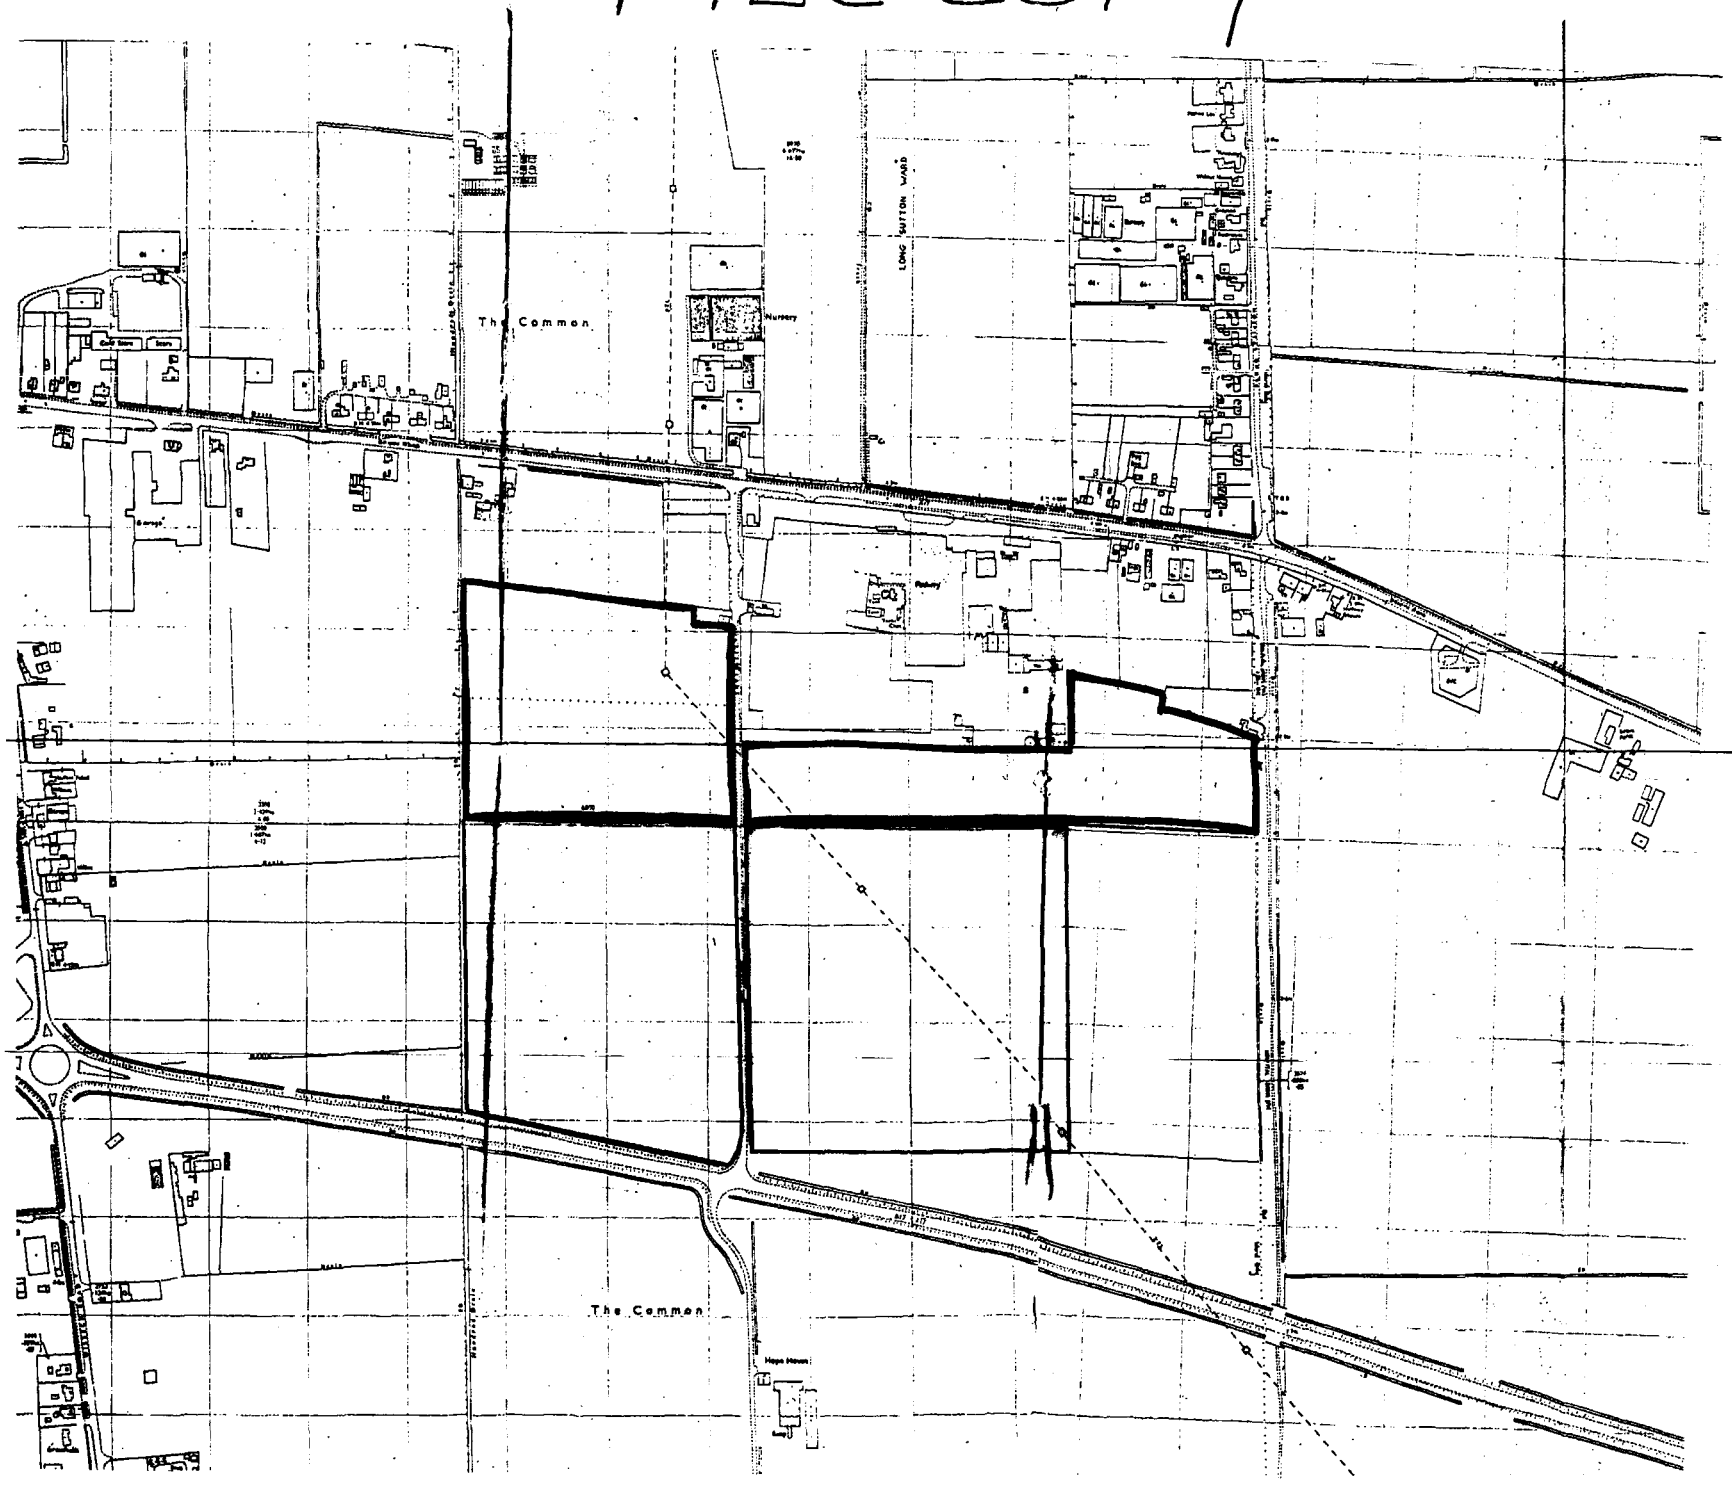

Notes

The copyright of this drawing is retained by Januarys Consultant Surveyors.

All dimensions must be checked on site by the contractor.

Written dimensions are to take precedence over scaled dimensions.

Januarys
CONSULTANT SURVEYORS

LAND AT LITTLE SUTTON,
LONG SUTTON,
LINCS.

LOCATION PLAN


25 SEP 90
REF. 1030/90

Scale 1 : 2500.

Date SEPTEMBER 1990.

Drawn by S W B.

40921 - 1

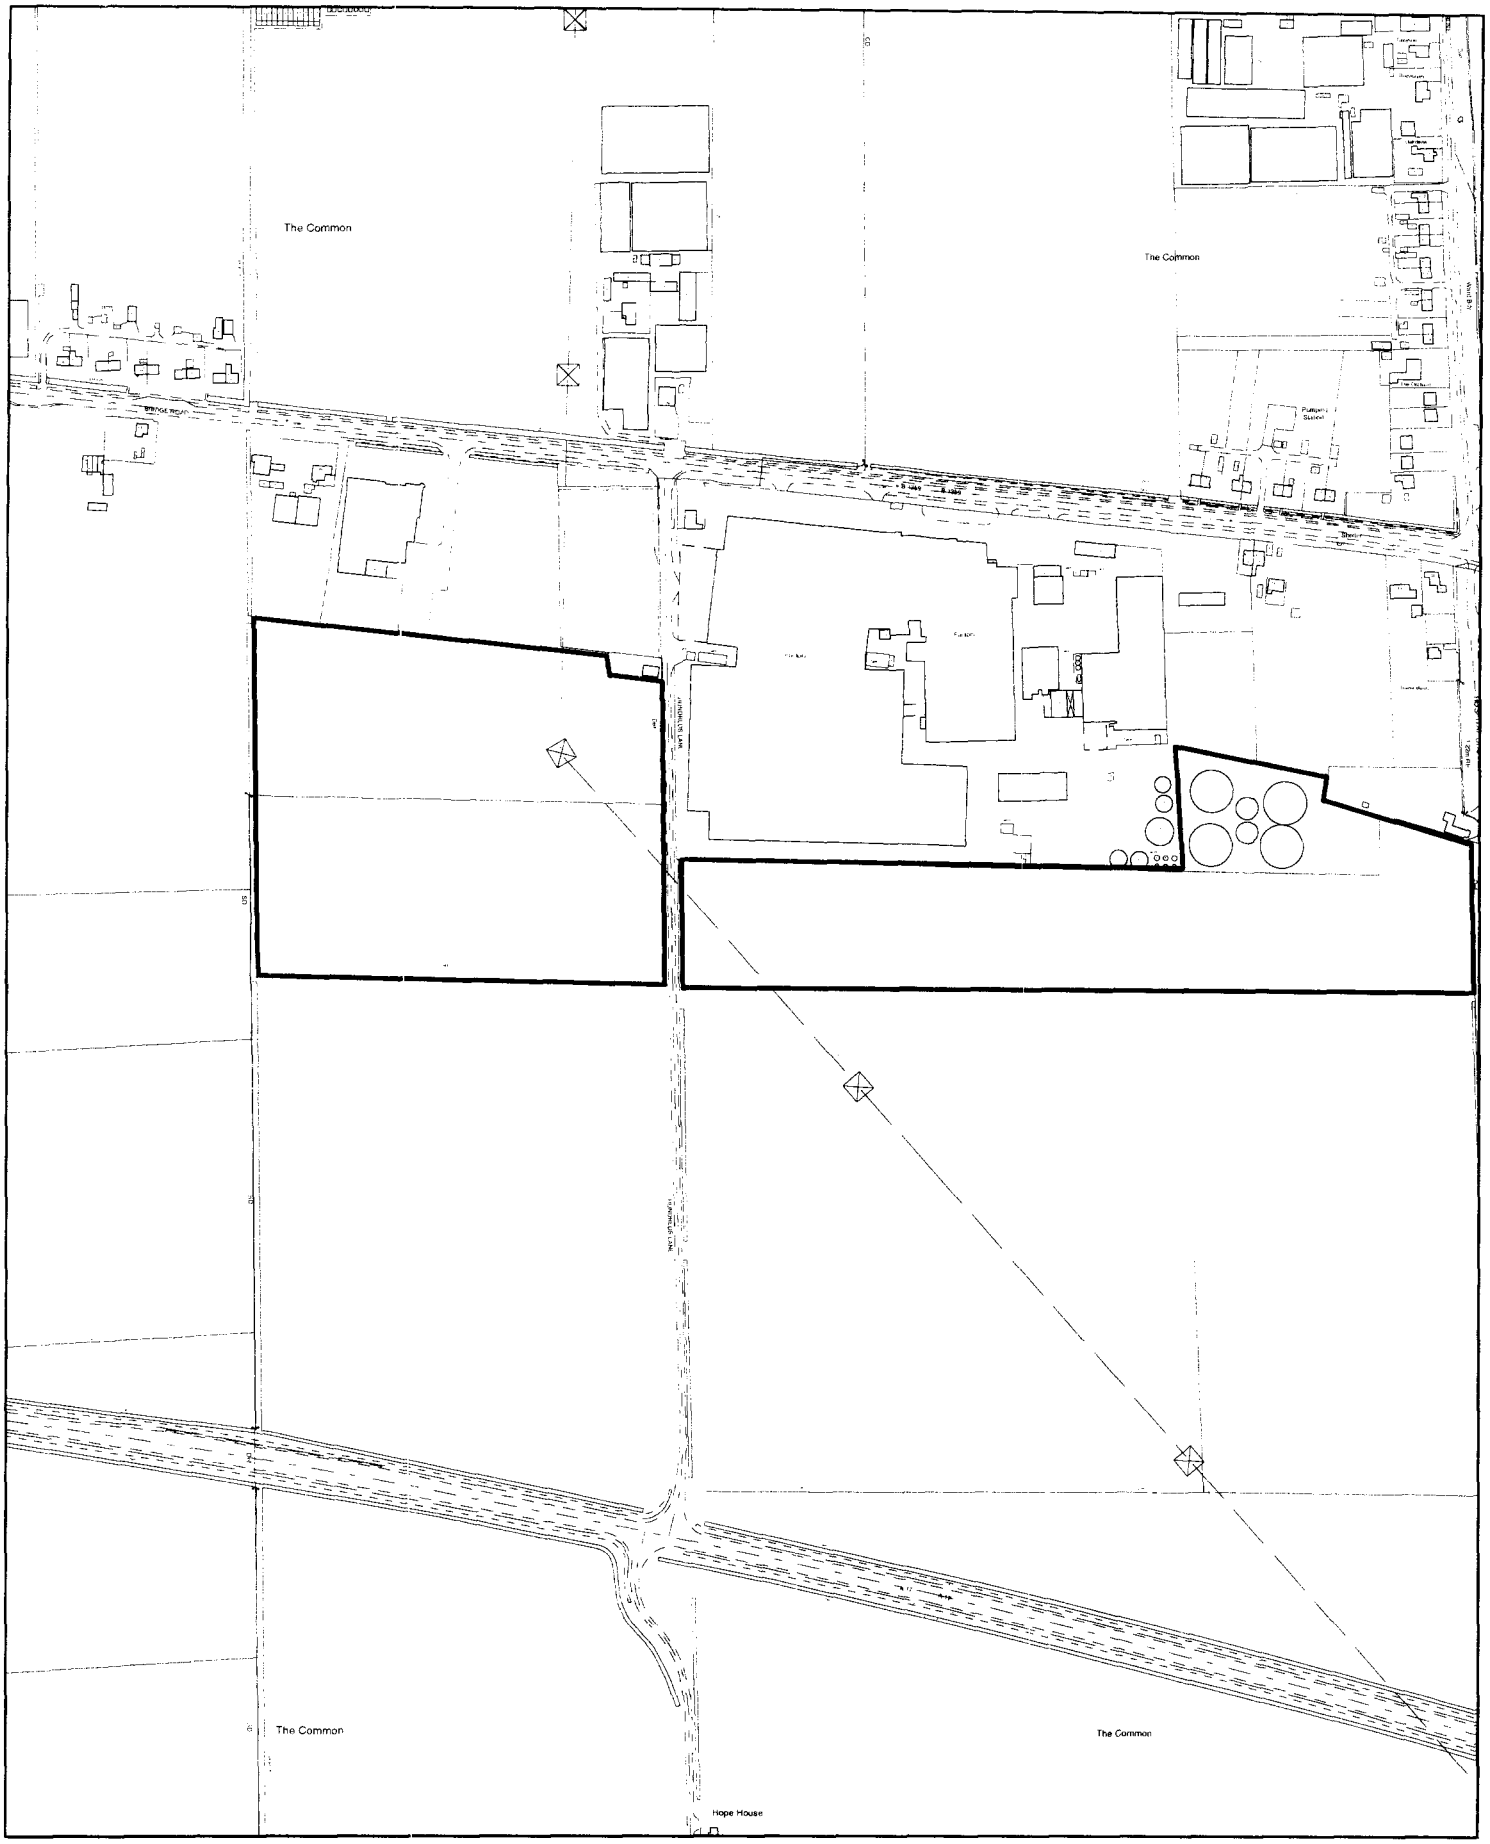

SOUTH HOLLAND DISTRICT COUNCIL

Planning Application Location Plan
Ward Member Notification

H10/1002/00

Scale: 1:5000

FILE COPY

Housing and Planning Services Department

Council Offices, Priory Road, Spalding, Lincolnshire
PE11 2XE

PLEASE DO NOT COPY THIS PLAN
This map is reproduced from Ordnance Survey material with permission of Ordnance Survey on behalf of Her Majesty's Stationery Office (c) Crown copyright. Unauthorised reproduction infringes Crown copyright and may lead to prosecution or civil proceedings. South Holland District Council LA079413 2000

N