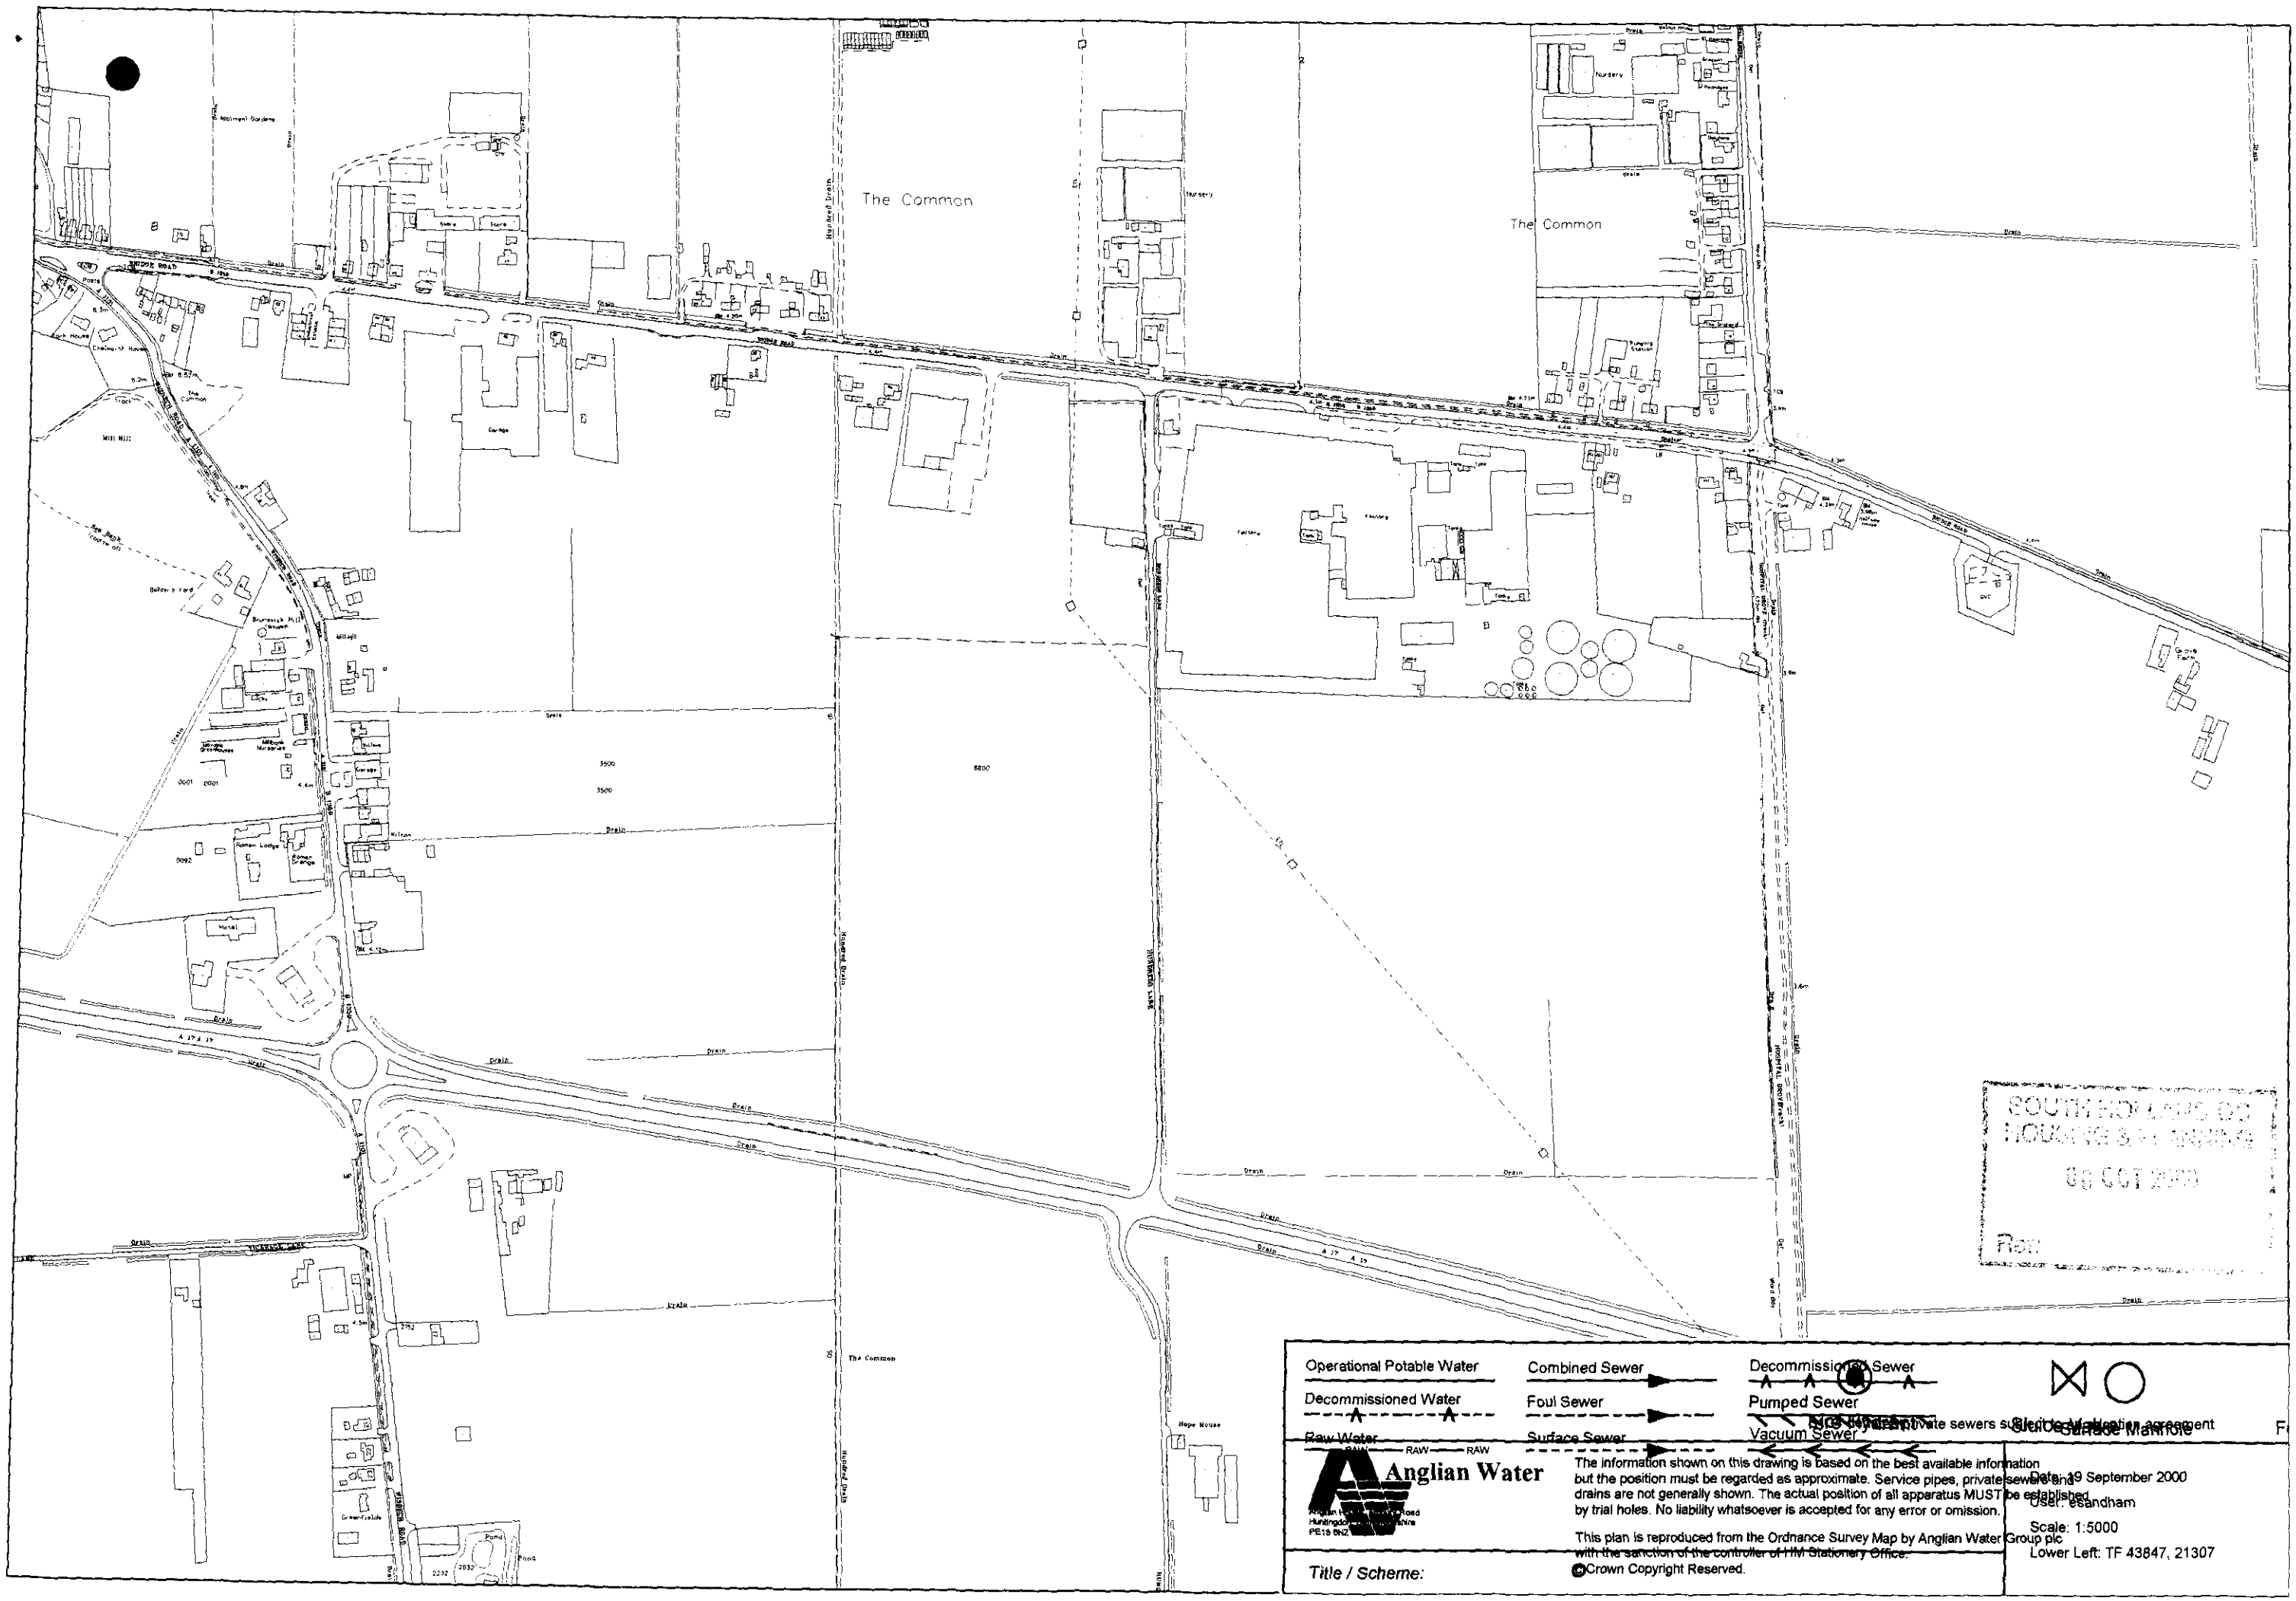
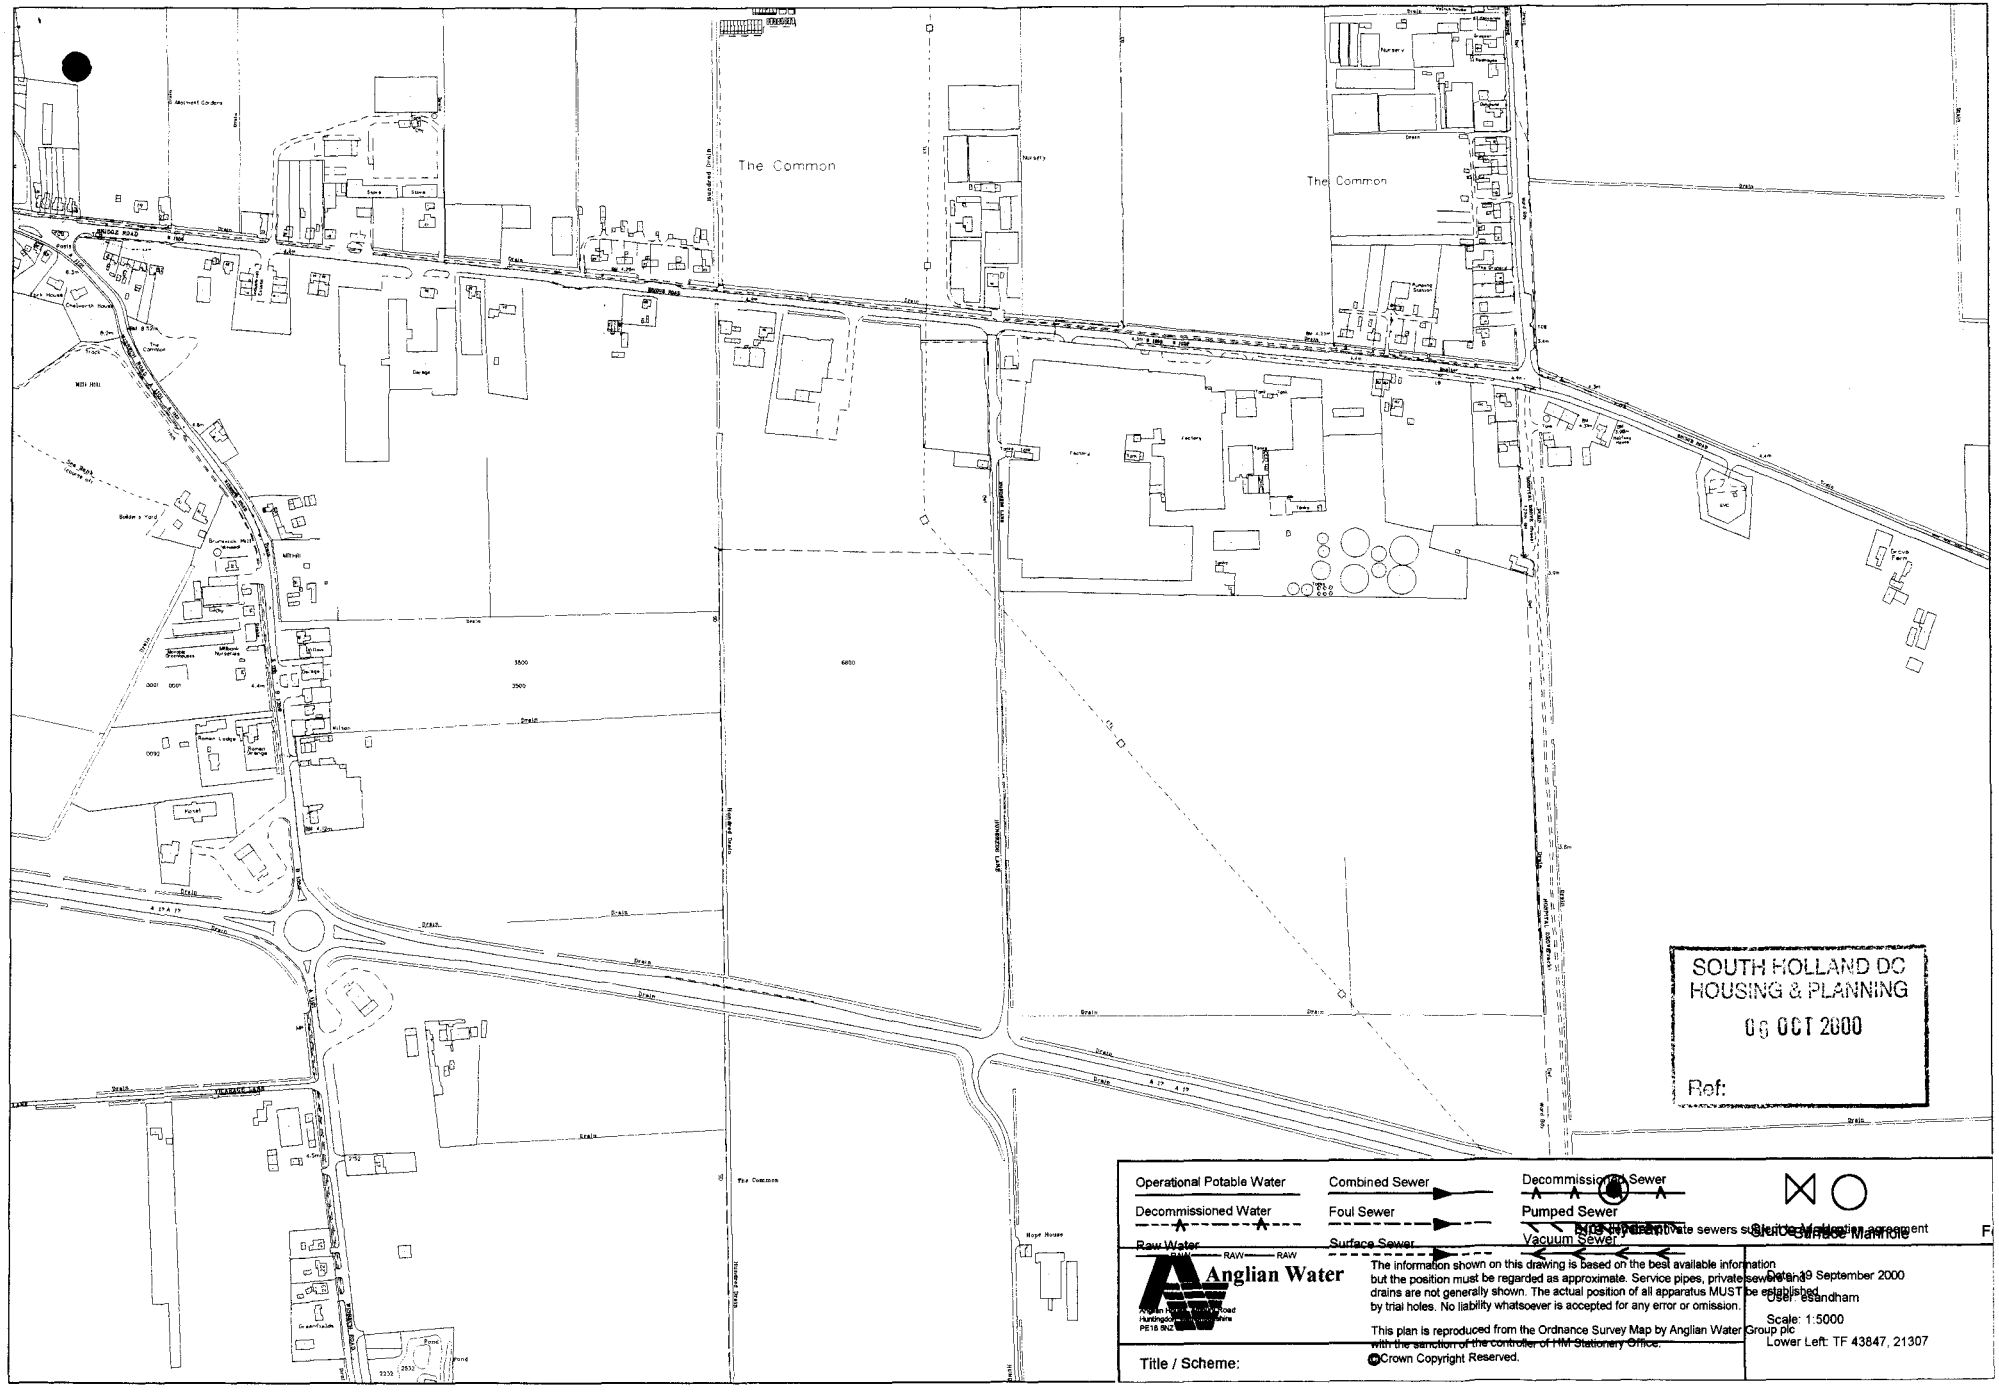

The Common
The Common
Nursery
Nursery
Factory
Factory
Brunswick Mill
Mill Mill
Hope House
Greenfields
Ponds
Pond
Drain
Hundred Drain
Hundred Drain
Hundred


The Common
The Common
Bridge Road
Vicarage Lane
Hope House
SOUTH HOLLAND DC
HOUSING & PLANNING
06 OCT 2000
Ref:
Operational Potable Water
Decommissioned Water
Raw Water
RAW
RAW
Combined Sewer
Foul Sewer
Surface Sewer
Decommissioned Sewer
Pumped Sewer
Vacuum Sewer
Anglian Water
The information shown on this drawing is based on the best available information but the position must be regarded as approximate. Service pipes, private sewers and drains are not generally shown. The actual position of all apparatus MUST be established by trial holes. No liability whatsoever is accepted for any error or omission.
This plan is reproduced from the Ordnance Survey Map by Anglian Water Group plc with the sanction of the controller of HM Stationery Office.
©Crown Copyright Reserved.
Title / Scheme:
Date: 19 September 2000
User: esandham
Scale: 1:5000
Lower Left: TF 43847, 21307