revisions:

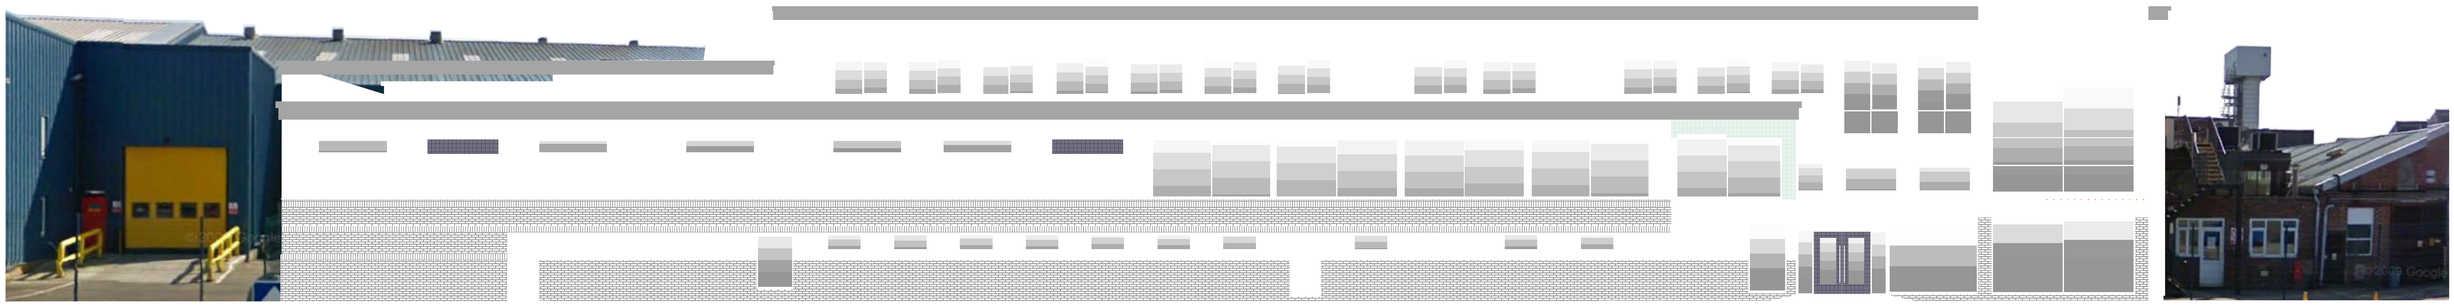

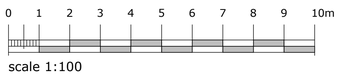

scale 1:100

campbell driver partnership

architects designers surveyors

client: princes ltd

project: canteen and facilities

A17 long sutton

sheet: proposed elevations

dwg no: 11.185	114	

scale: 1:100 @ A1

date:

drawn:

capricorn park
blakewater road
blackburn bb1 5qr
t: 01254 297700
f: 01254 297701
email: design@cdparchitects.co.uk

(c) copyright in this drawing is vested in campbell driver partnership limited

This job requires more memory than is available in this printer.
Try one or more of the following, and then print again:
- For the output format, choose Optimize For Portability.
- In the Device Settings page, make sure the Available PostScript Memory is accurate.
- Reduce the number of fonts in the document.
- Print the document in parts.