revisions:

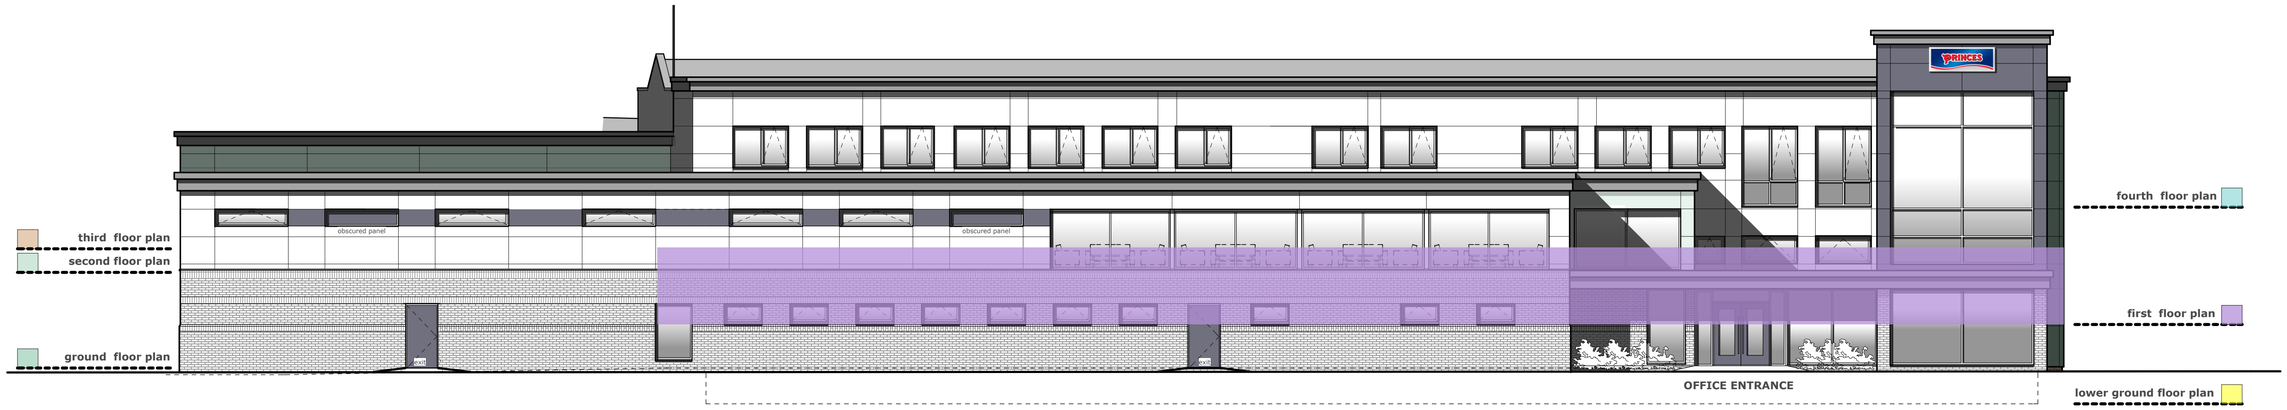

proposed front elevation

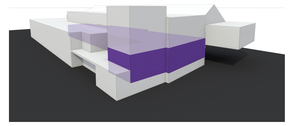

proposed first floor plan (canteen seating/office)

first floor plan

outline of existing building

campbell driver partnership

architects designers surveyors

client: princes ltd

project: canteen and facilities

A17 long sutton

sheet: proposed first floor

dwg no:	11.185	117	

scale: 1:100, 1:111.11 @ A1

date:

drawn:

capricorn park
blakewater road
blackburn bb1 5qr
t: 01254 297700
f: 01254 297701
email: design@cdparchitects.co.uk

(c) copyright in this drawing is vested in campbell driver partnership limited