


Hope House, Hundreds Lane, Little Sutton,
Long Sutton, Spalding, Lincs. PE12 9AJ

SOUTH HOLLAND DC
HOUSING & PLANNING

16 OCT 2000

Ref:

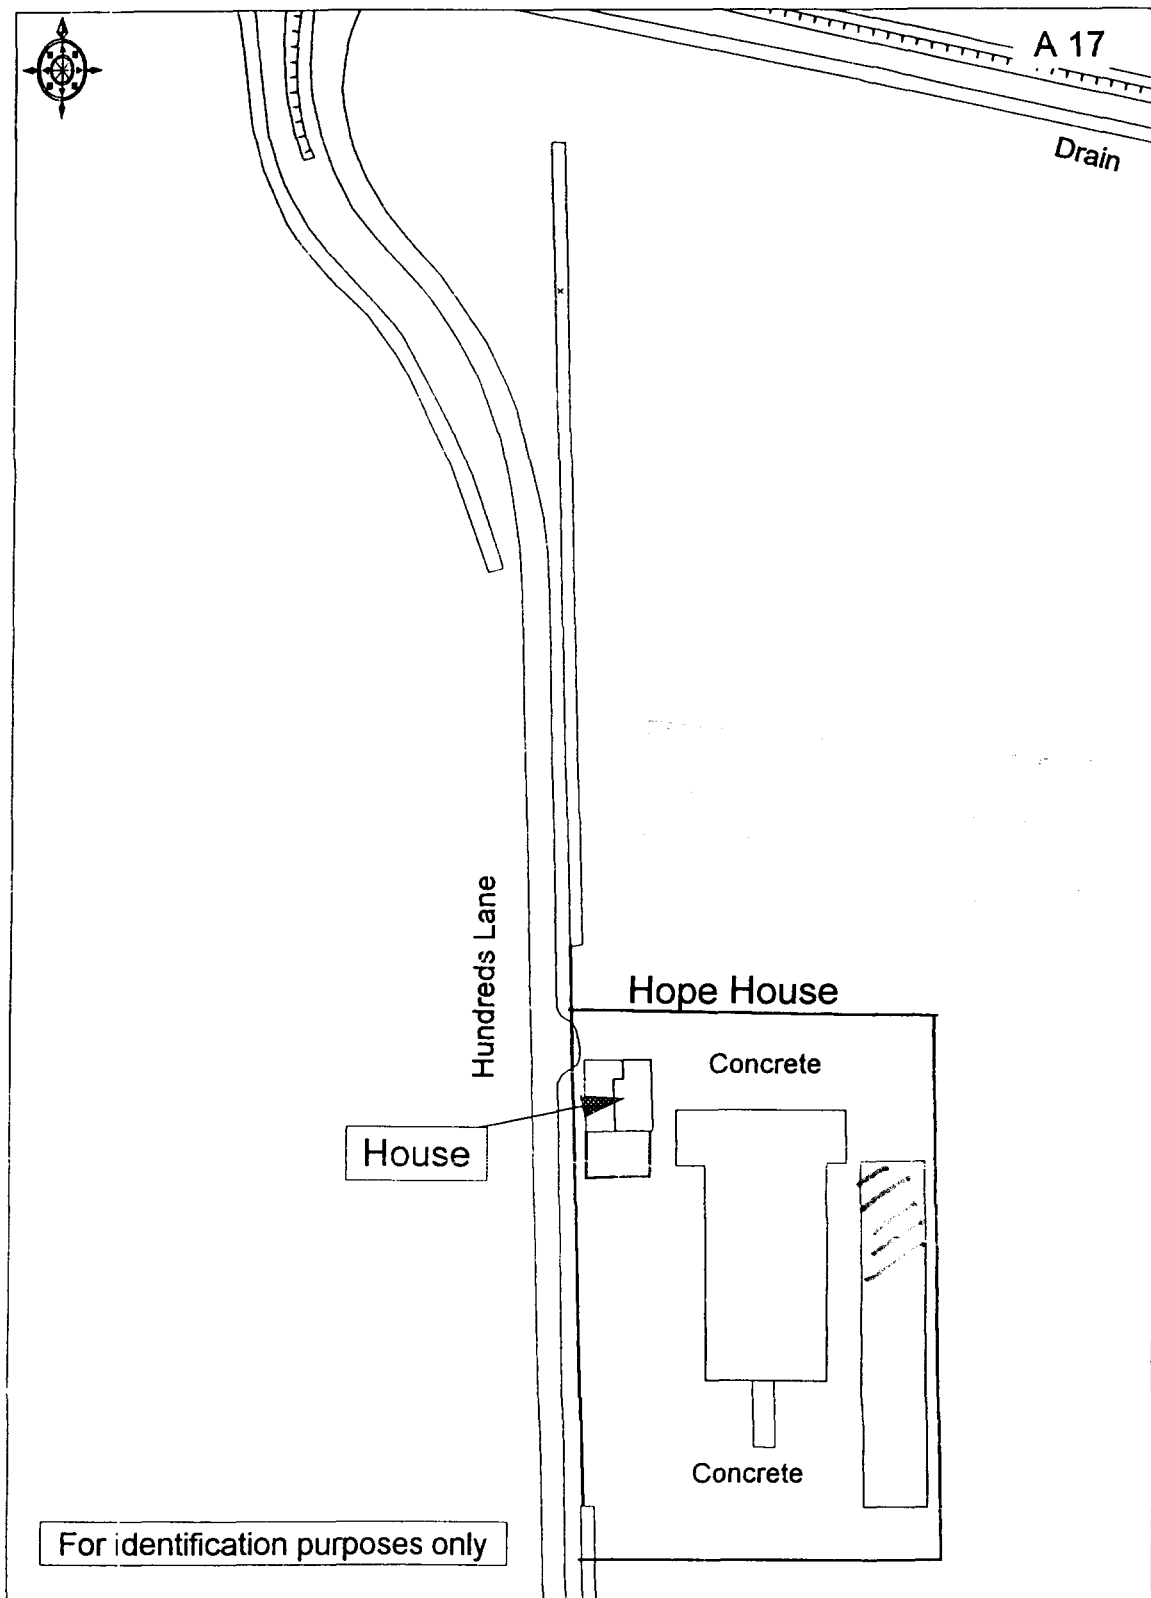

© Crown copyright 2000 All rights reserved. Based on Ordnance Survey digital data Survey Scale - 1:2500 Plotted Scale - 1:1250
(Scales other than at Survey Scale should not be used for accurate measurement). Business occupancy data ©2000 Thomson Directories Ltd.




JOHN CASTLEY & Co.

Chartered Surveyors

7 West End, Langtoft, Peterborough, PE6 9LS

Tel. 01778 343706 Fax. 01778 348588

**Hope House, Hundreds Lane, Little Sutton,
Long Sutton, Spalding, Lincs. PE12 9AJ**

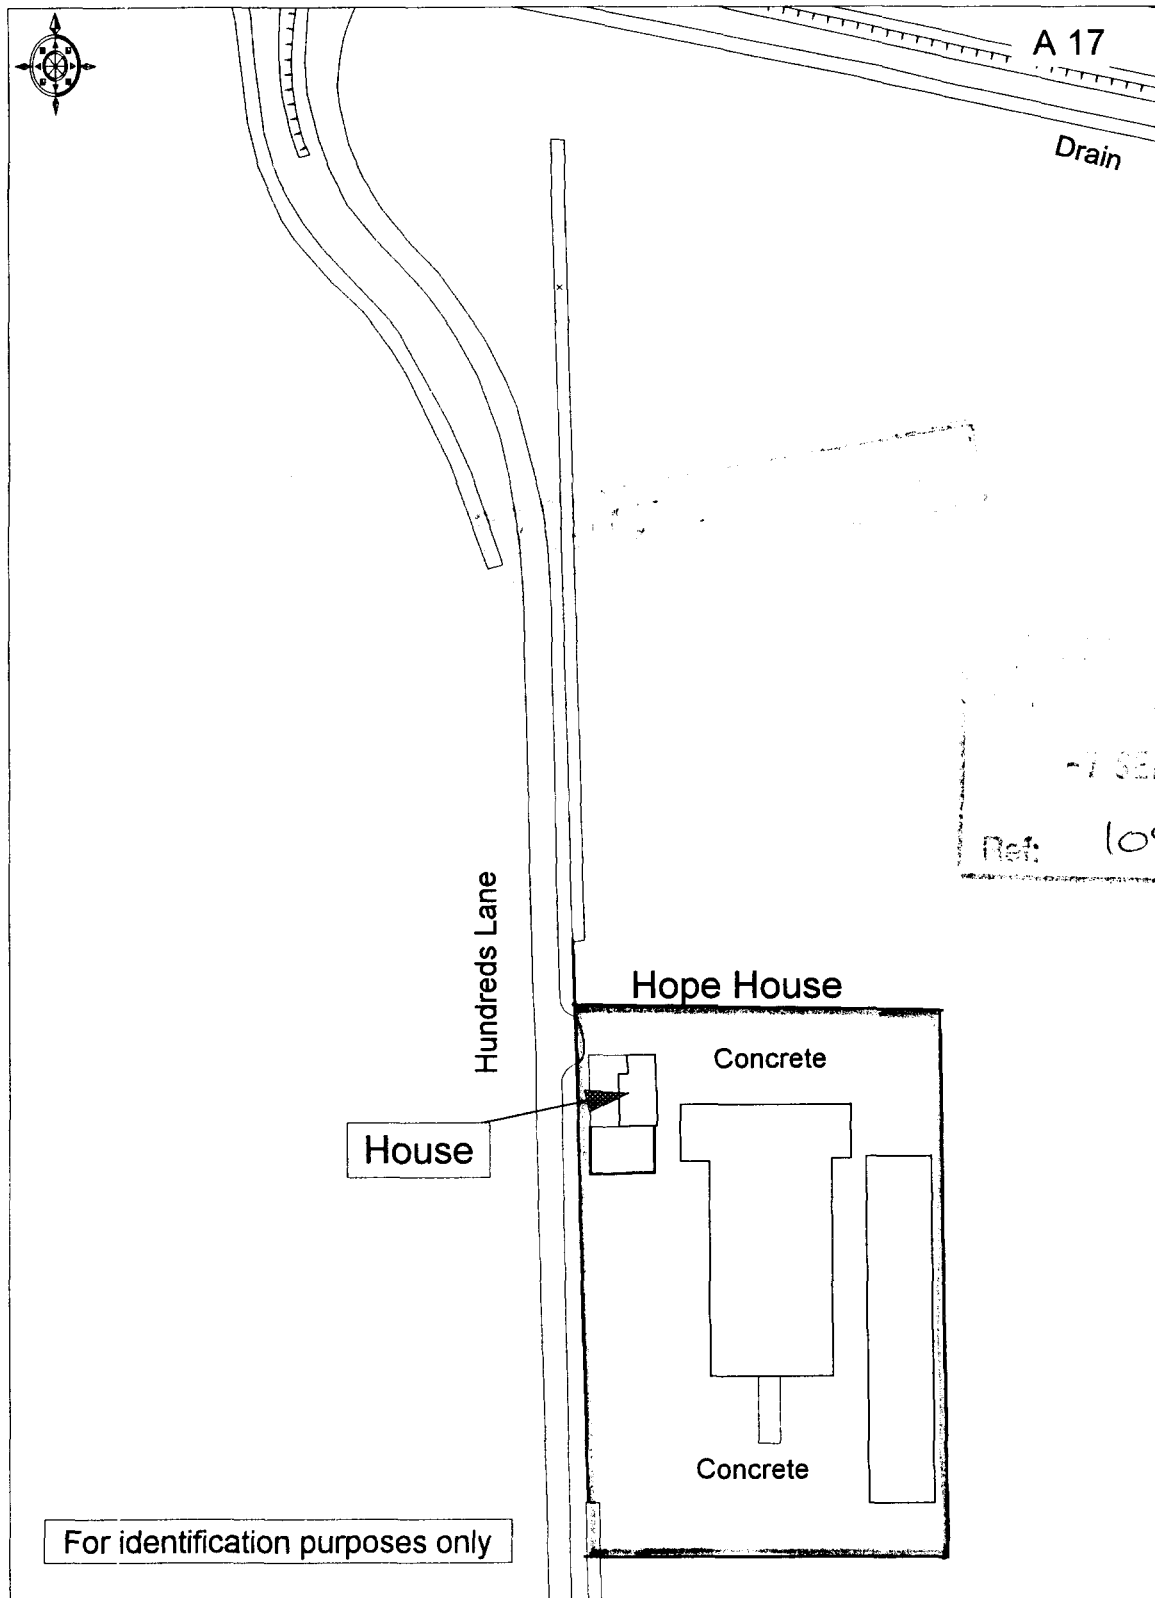

© Crown copyright 2000 All rights reserved. Based on Ordnance Survey digital data Survey Scale - 1:2500 Plotted Scale - 1:1250
(Scales other than at Survey Scale should not be used for accurate measurement). Business occupancy data ©2000 Thomson Directories Ltd.



JOHN CASTLEY & Co.
Chartered Surveyors
7 West End, Langtoft, Peterborough, PE6 9LS
Tel. 01778 343706 Fax. 01778 348588