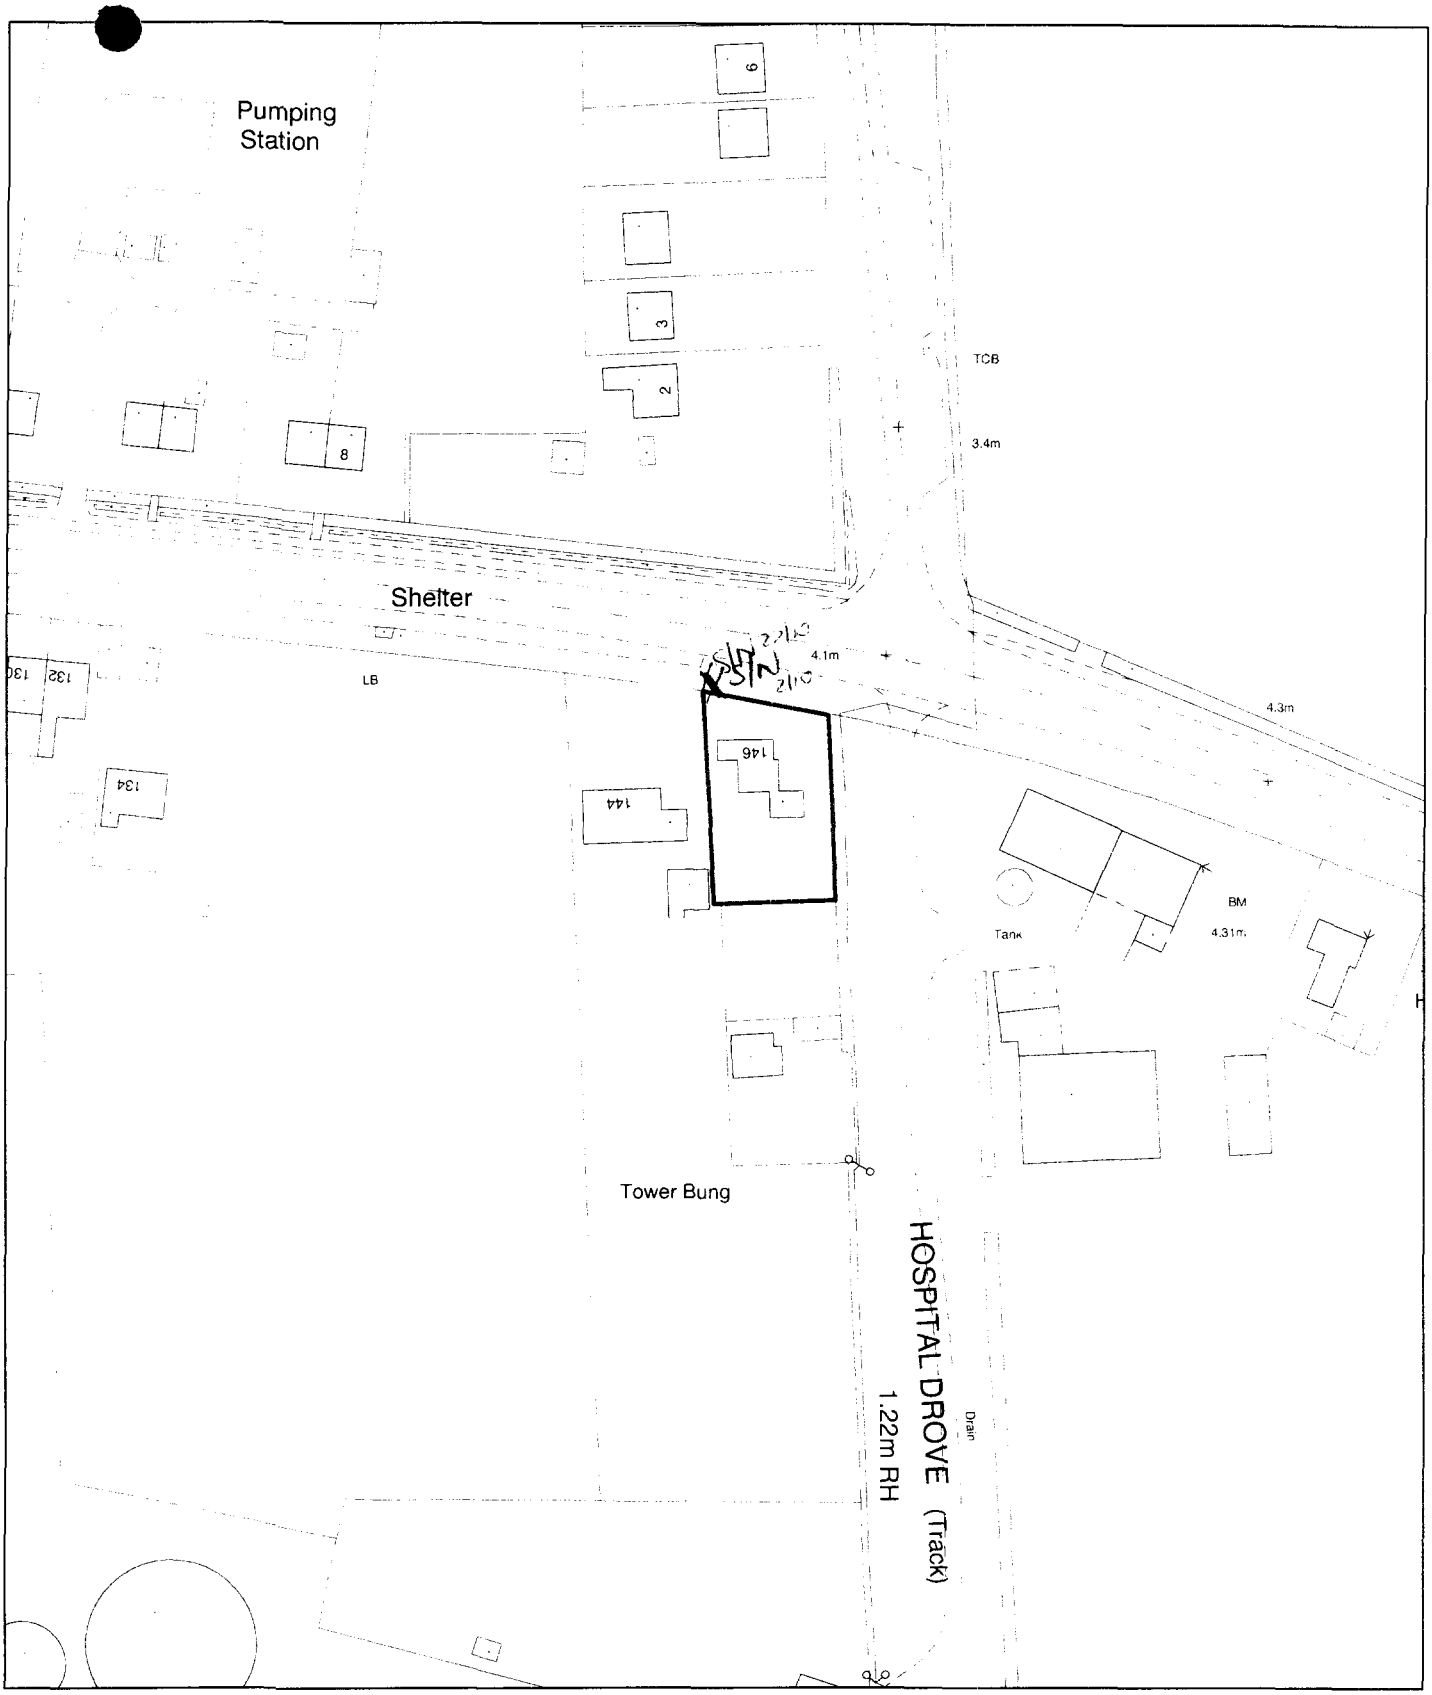


**Planning Application Location Plan**
**Ward Member Notification**

FILE COPY

**H10/1134/01**

Scale: 1:1250

Housing and Planning Services Department

Council Offices, Priory Road, Spalding, Lincolnshire

PLEASE DO NOT COPY THIS PLAN
*This map is reproduced from Ordnance Survey material with permission of Ordnance Survey on behalf of Her Majesty's Stationery Office (c) Crown copyright. Unauthorised reproduction infringes Crown copyright and may lead to prosecution or civil*




Colling

STREET, LONG SUTTON,
SOUTH LINCS PE12 9DS
Tel: HOLBEACH (01406) 362098
Reproduced by Permission
For Identification Only

SOUTH HOLLAND DC
HOUSING & PLANNING
20 SEP 2001
Ref: 113H/01

SCALE: 1/1250.

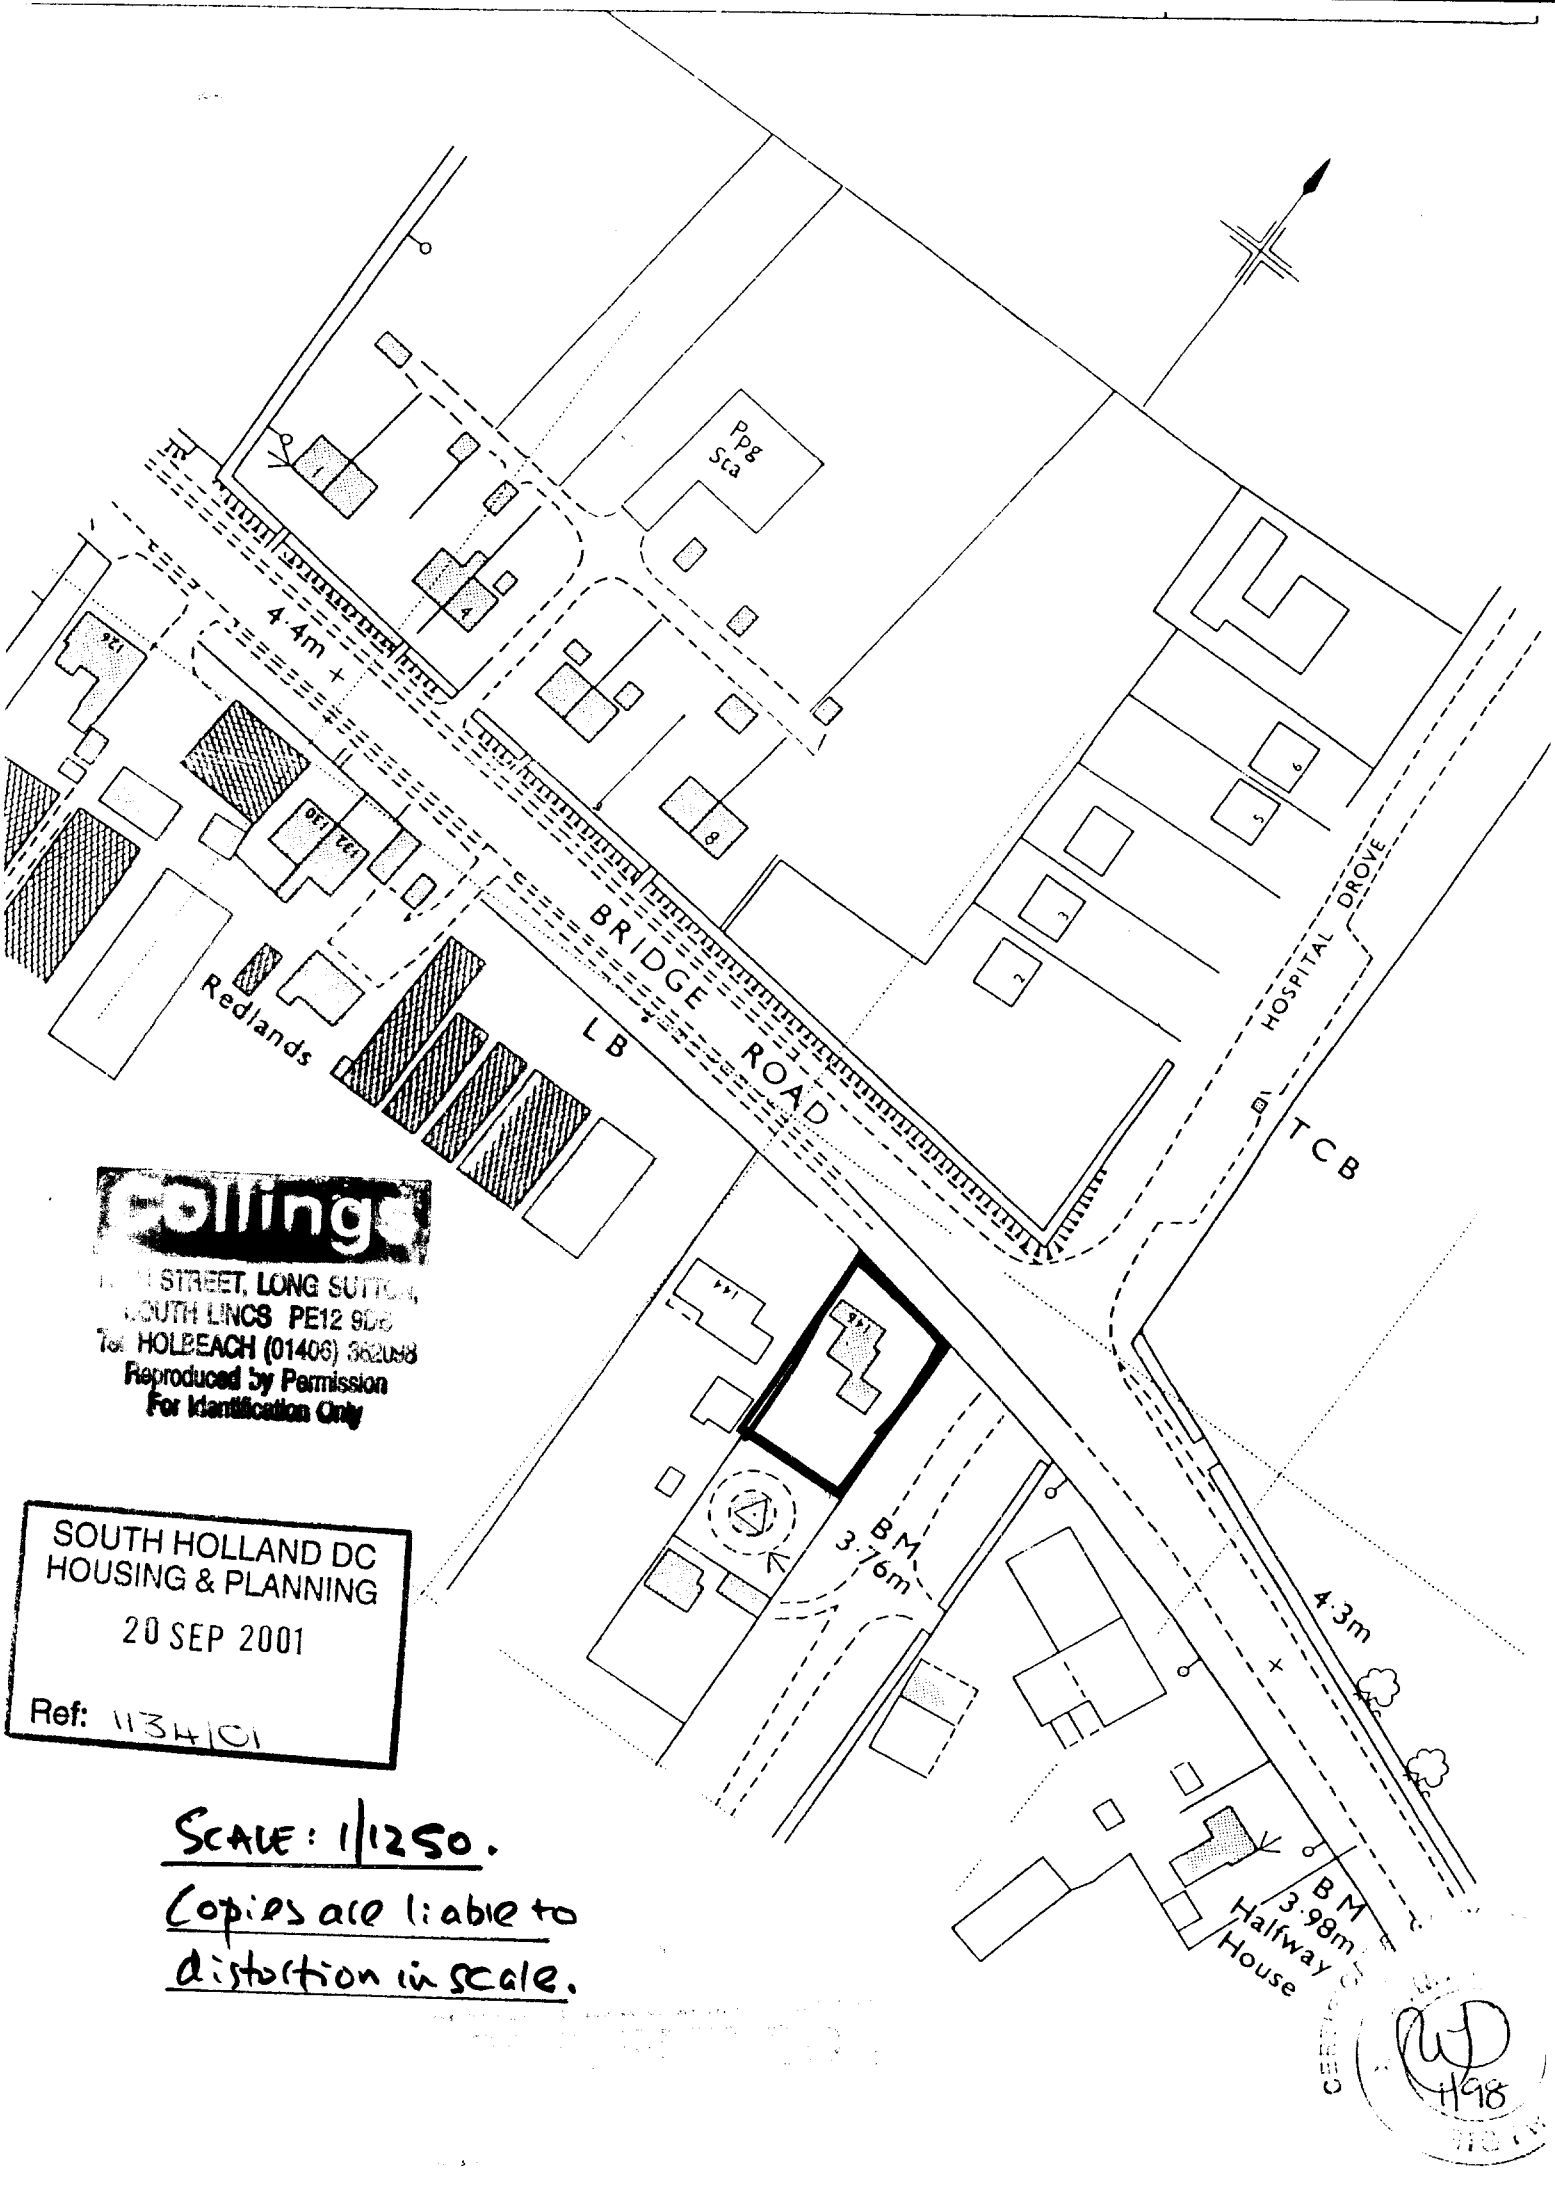Copies are liable to distortion in scale.

CERTIFIED TO BE A TRUE COPY OF THE ORIGINAL
11/98