


ELEVATIONS

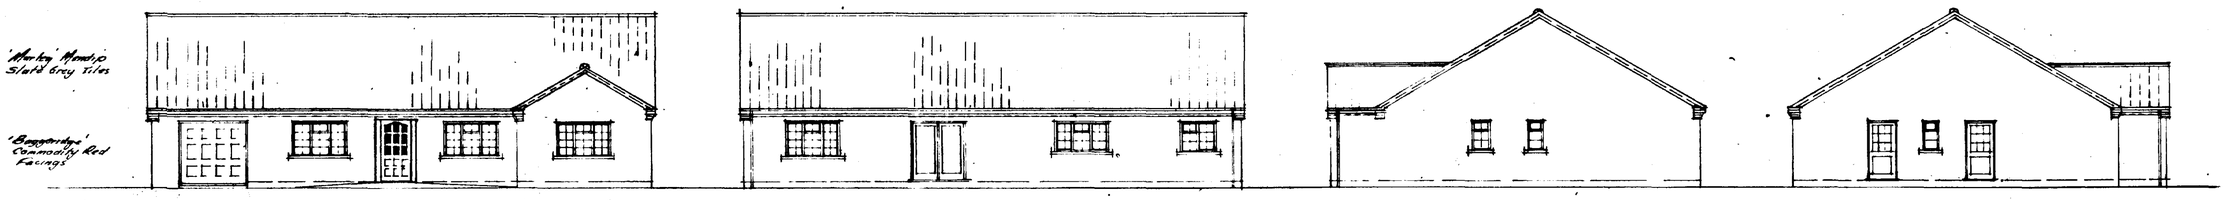



FRONT (NORTH) REAR (SOUTH) SIDE (WEST) SIDE (EAST)

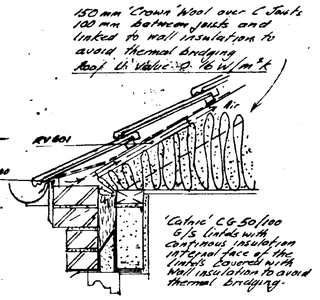


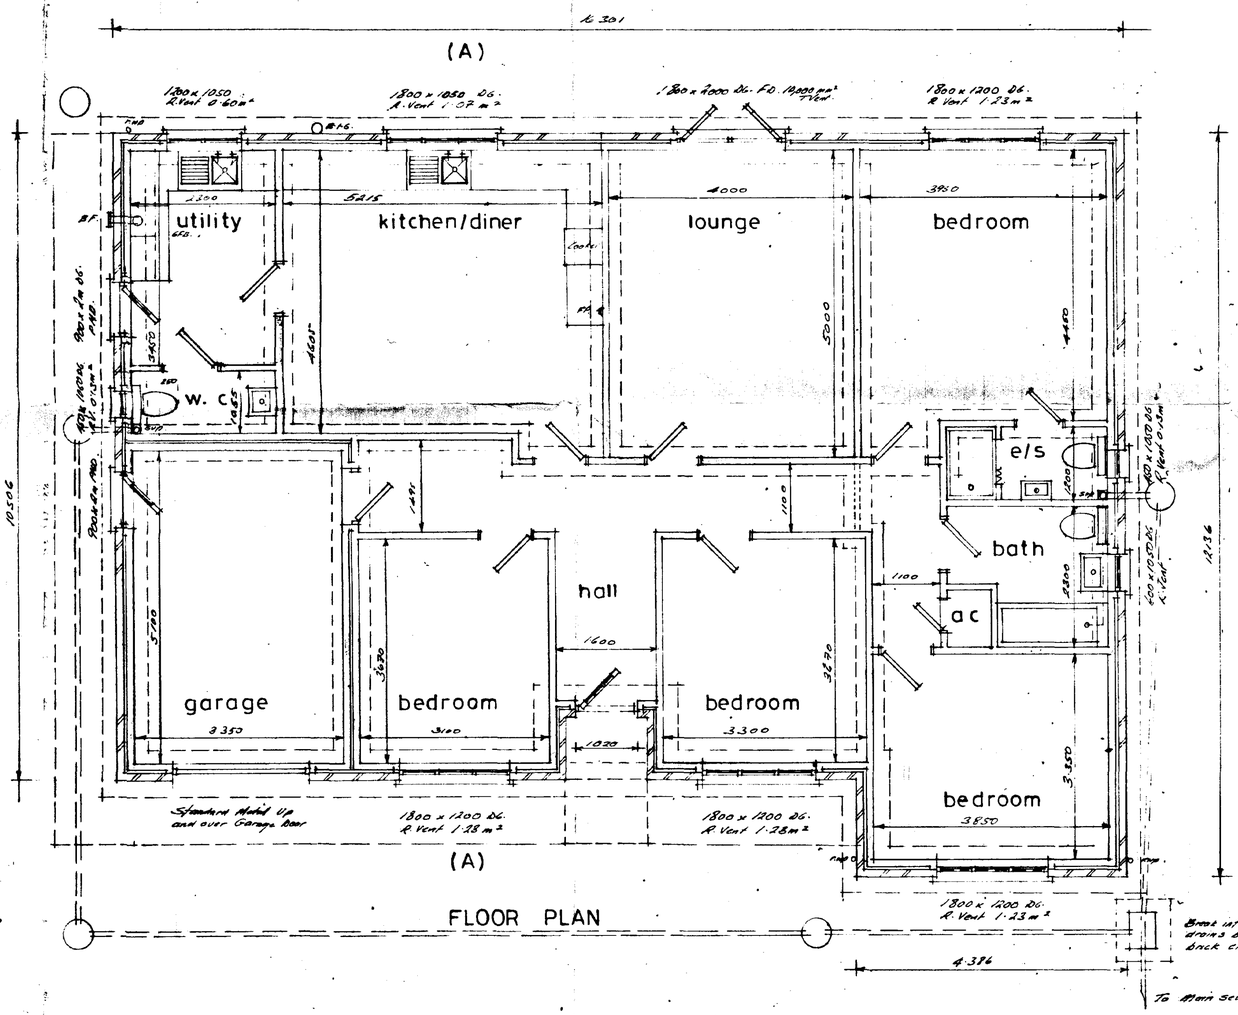



FLOOR PLAN

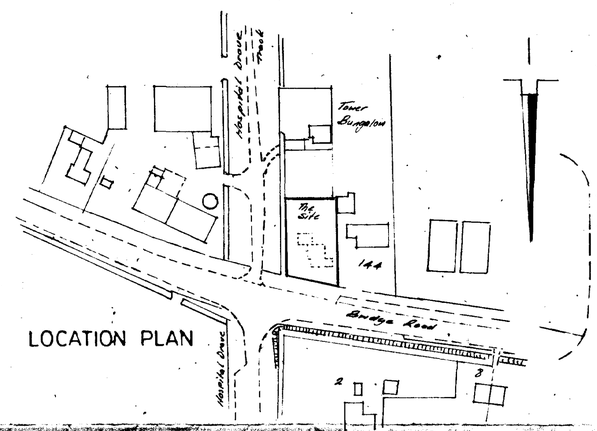

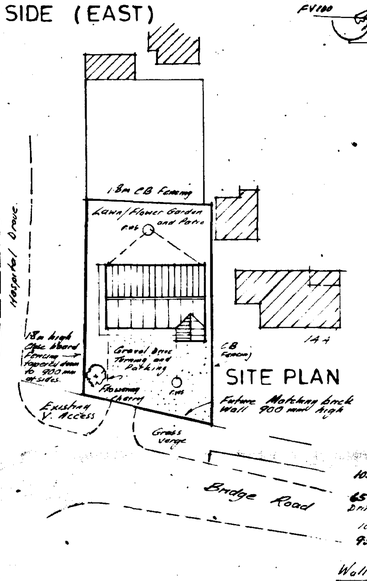


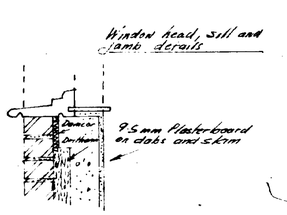

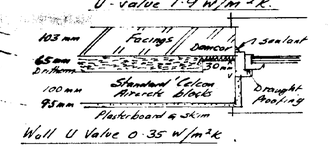

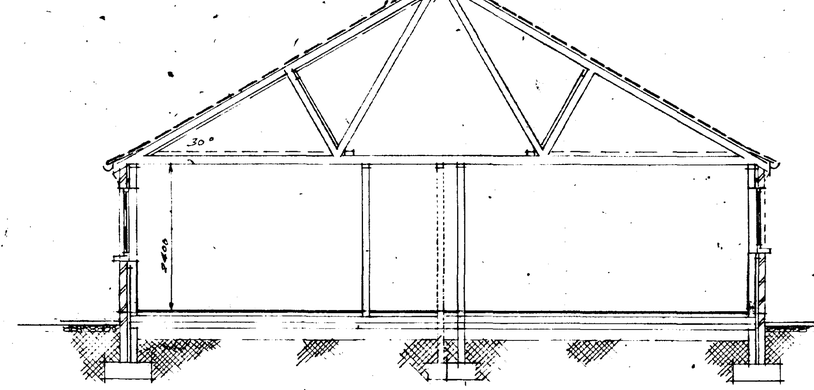

SECTION A A

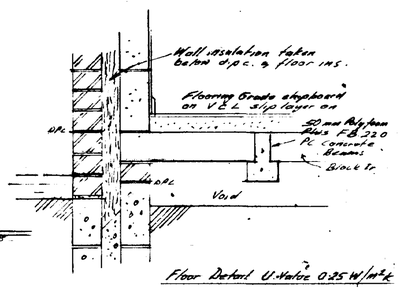

DETERMINED PLAN

SHDC Planning & Development 17 OCT 2002 Ref 1137102

DWG. 02.10.1394 PROPOSED BUNGALOW & INTEGRAL GARAGE AT 146 BRIDGE RD, LITTLE SUTTON, LONG SUTTON FOR MR. & MRS. S. MURFITT SCALES 1:50 1:10 1:100 1:500 1:1250

NEVILLE TURNER Building Design Service
17 BAPTIST ROAD UPWELL PE14 9EY
TELEPHONE~FAX (01945) 773798