
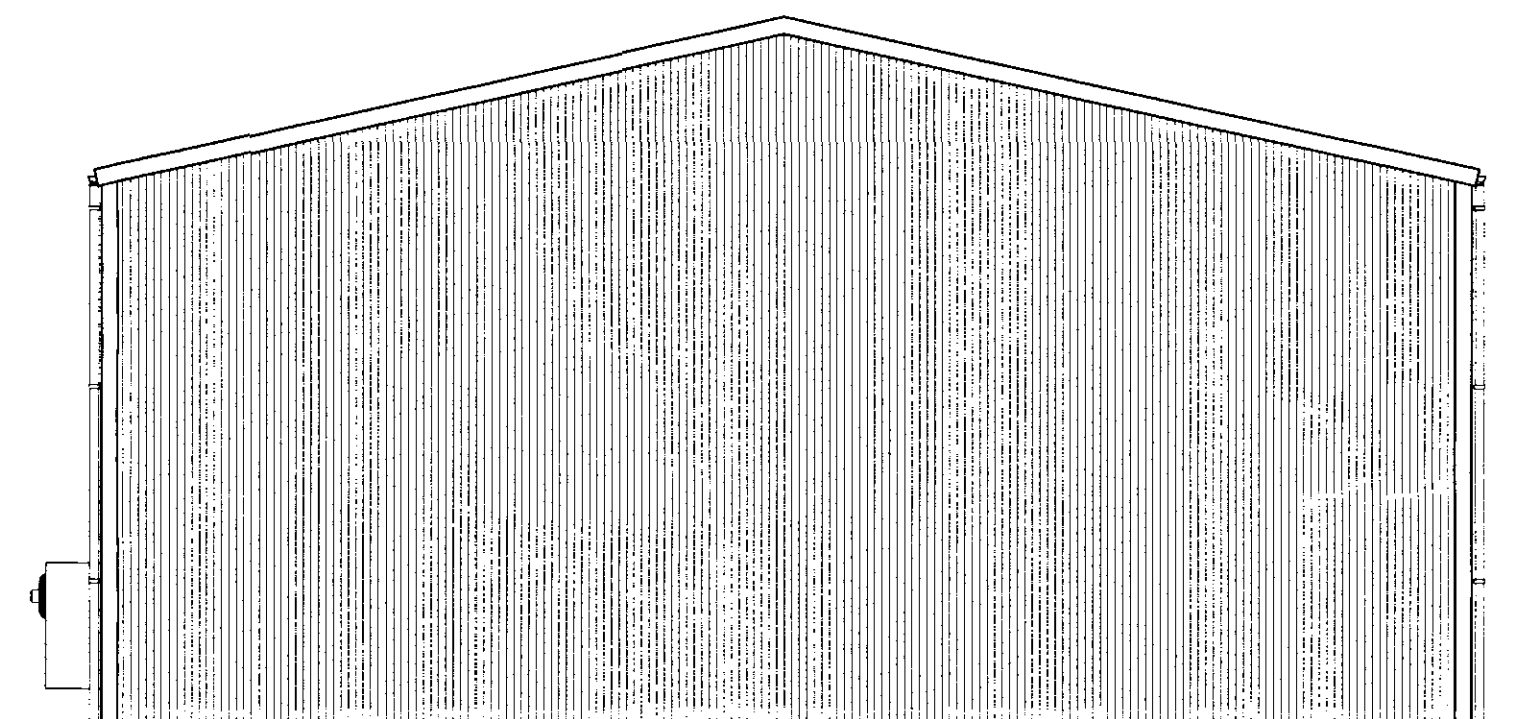
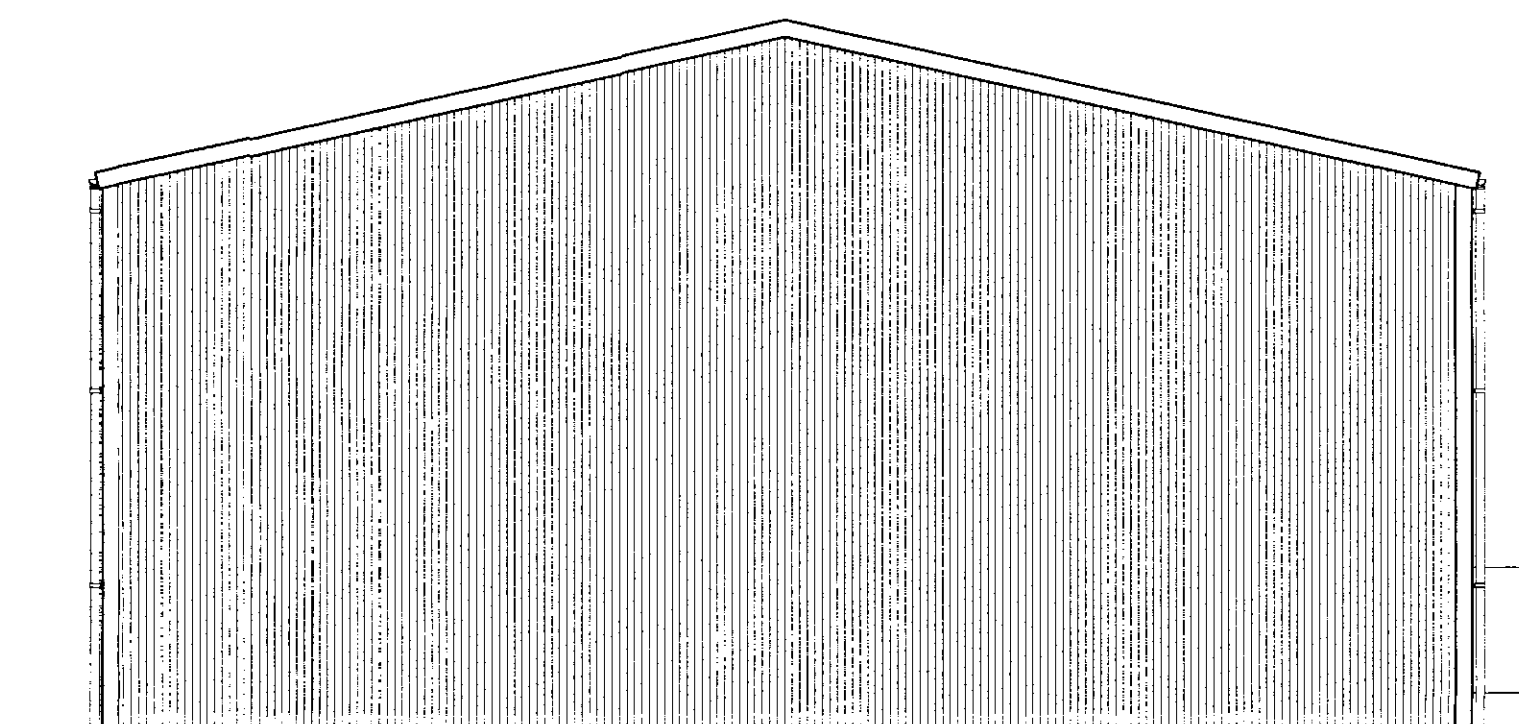
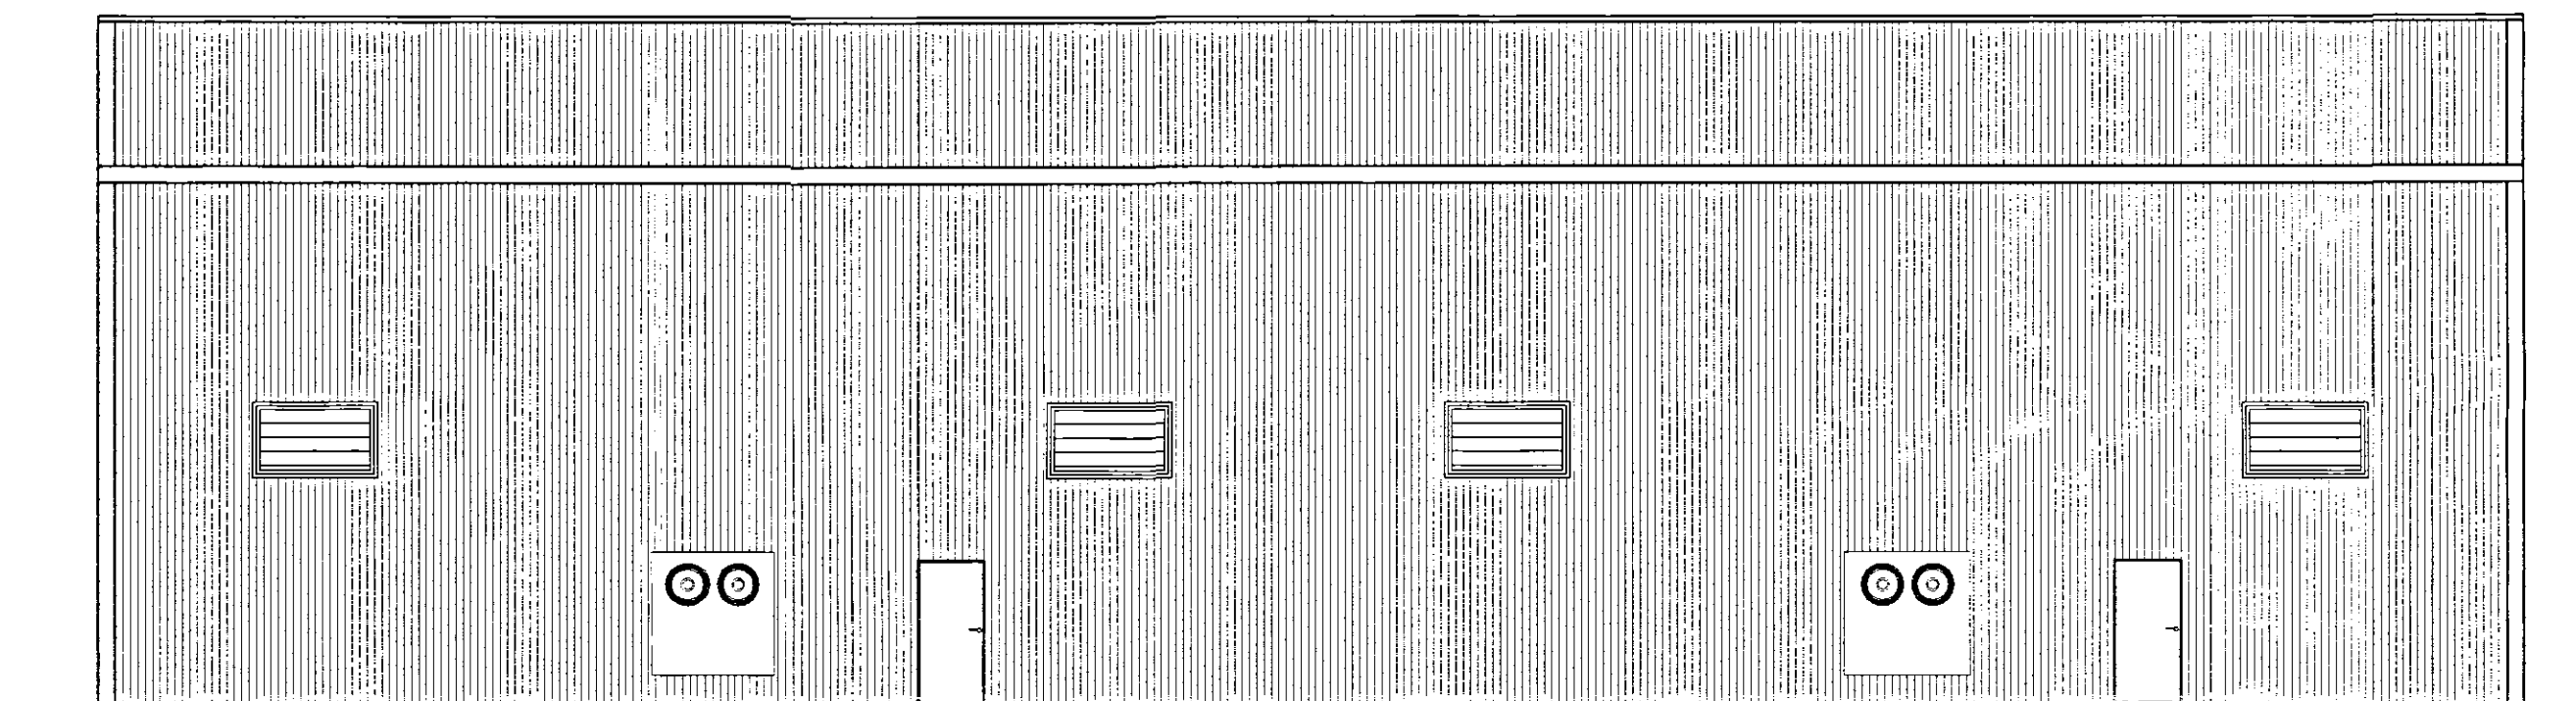


THIS DRAWING IS THE PROPERTY OF :
THURLOW NUNN STANDEN LTD.
AND TOGETHER WITH THE DETAILS SHOWN
MUST NOT BE COMMUNICATED TO, PASSED
ON TO ANY THIRD PARTY WITHOUT THE
RECEIPT OF WRITTEN PERMISSION OF THE :
SPECIALIST INSTALLATIONS DIVISION.

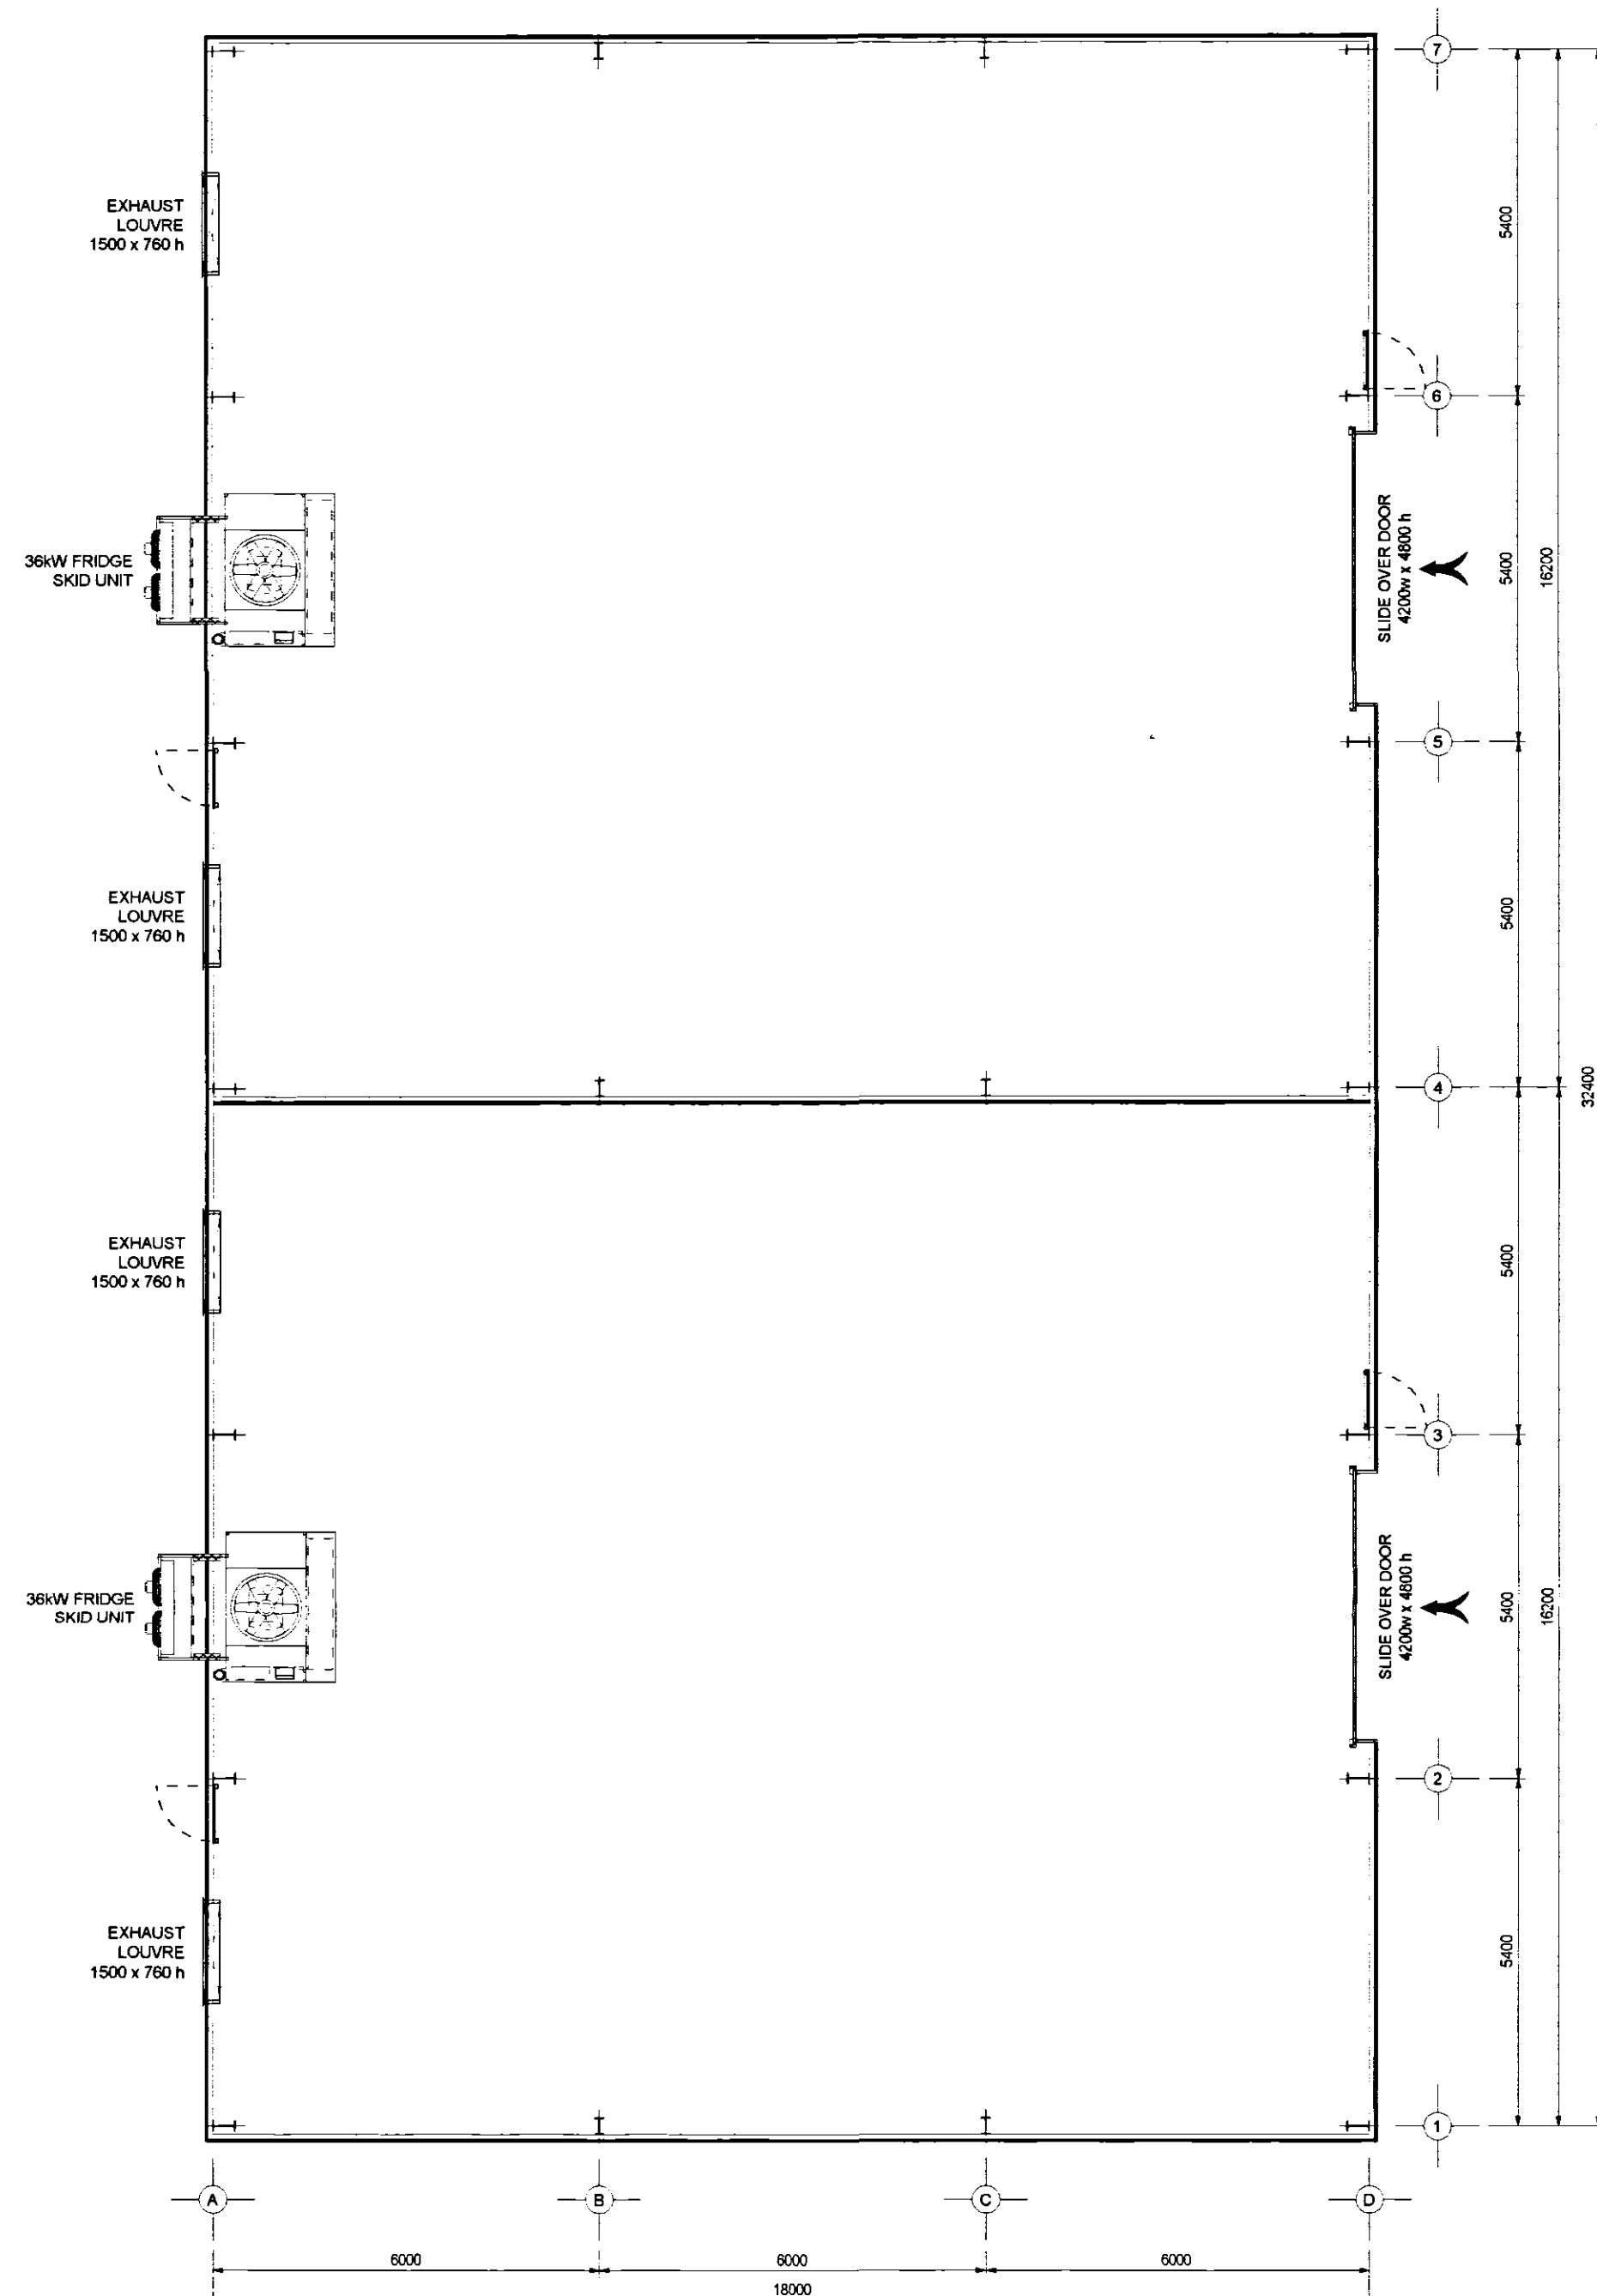

GENERAL NOTES:

Steelwork :-
Steel portal frame designed to BS 5950 class 2.

Roof Cladding :-
Plastic coated steel sheeting with 100mm insulation core.
Finished in BS colour 10 A 05 Goosewing Grey.

Vertical Cladding :-
Plastic coated steel sheeting with 80mm insulation core.
Finished in BS colour 10 A 05
Goosewing Grey. Complete with dnp flashing.



Trims & Flashings :-
Barge boards, corner trims, door trims and
flashings finished to BS colour 10 A 05
Goosewing Grey.

Rainwater Goods :-
Nom. 160mm dia. half round grey PVC
guttering at eaves level, terminating to nom.
110mm dia. black PVC down pipes.

Doors :-
2 no. Insulated Up & Over Door to suit opening
nom. 4200 x 4800mm high. Finished to BS colour
18 B 25 Merlin Grey.

4 no. Insulated Steel Personnel Door, finished to
BS colour 18 B 25 - Merlin Grey.

Louvres :-
4 No. Exhaust louvres to suit openings nom.
1500 x 760mm. Finished to BS colour
00 E 53 - Black.

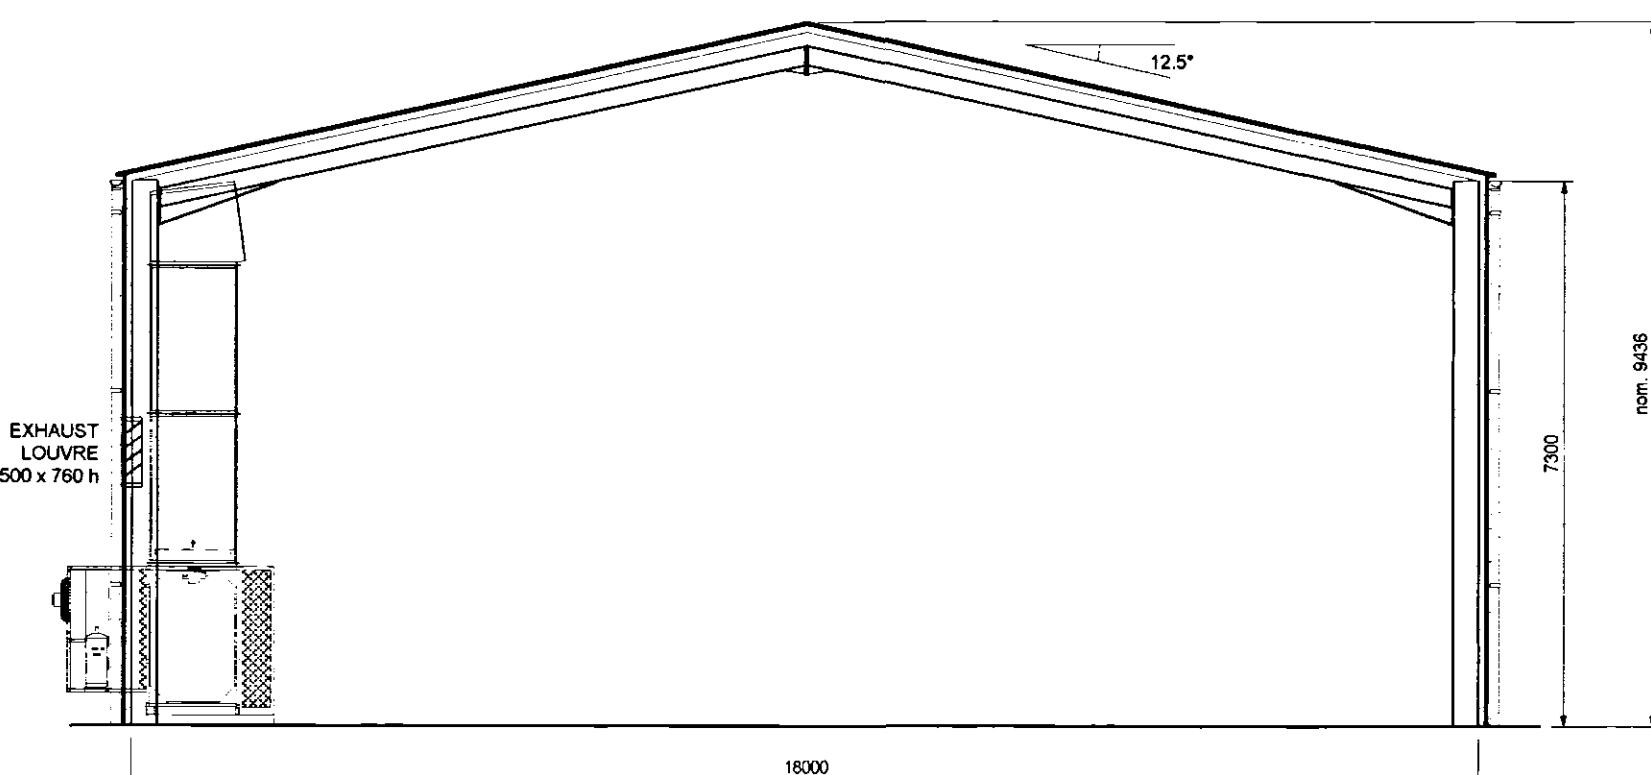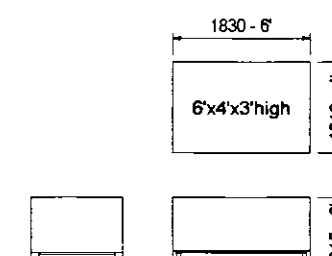

SHDC
PLANNING & DEVELOPMENT
- 6 SEP 2006
Ref. 1252106

REV.	DATE	REVISION	BY

Proposed Boxed
Potato Store At :-
Home Farm
Little Sutton

GENERAL ARRANGEMENT

CLIENT:
T & A PICCAVER
PETERSFIELD, HOME FARM
LITTLE SUTTON
LONG SUTTON
SPALDING
Lincs. PE12 9AJ

Thurlow Nunn Standen Ltd.
Specialist Installations Division
Symonds Farm Business Park,
Newmans Road, Risby
Bury St Edmunds
Suffolk, IP28 6RE
Tel : 01284 812060
Fax : 01284 816074
E-mail : sd@tnsgroup.co.uk



SCALE: 1:100	SHEET: A1	DRAWN BY: Stephen C. Powell
SALES ORDER No: July 2006	DRAWING No: 1190: 04:01	REVISION: