
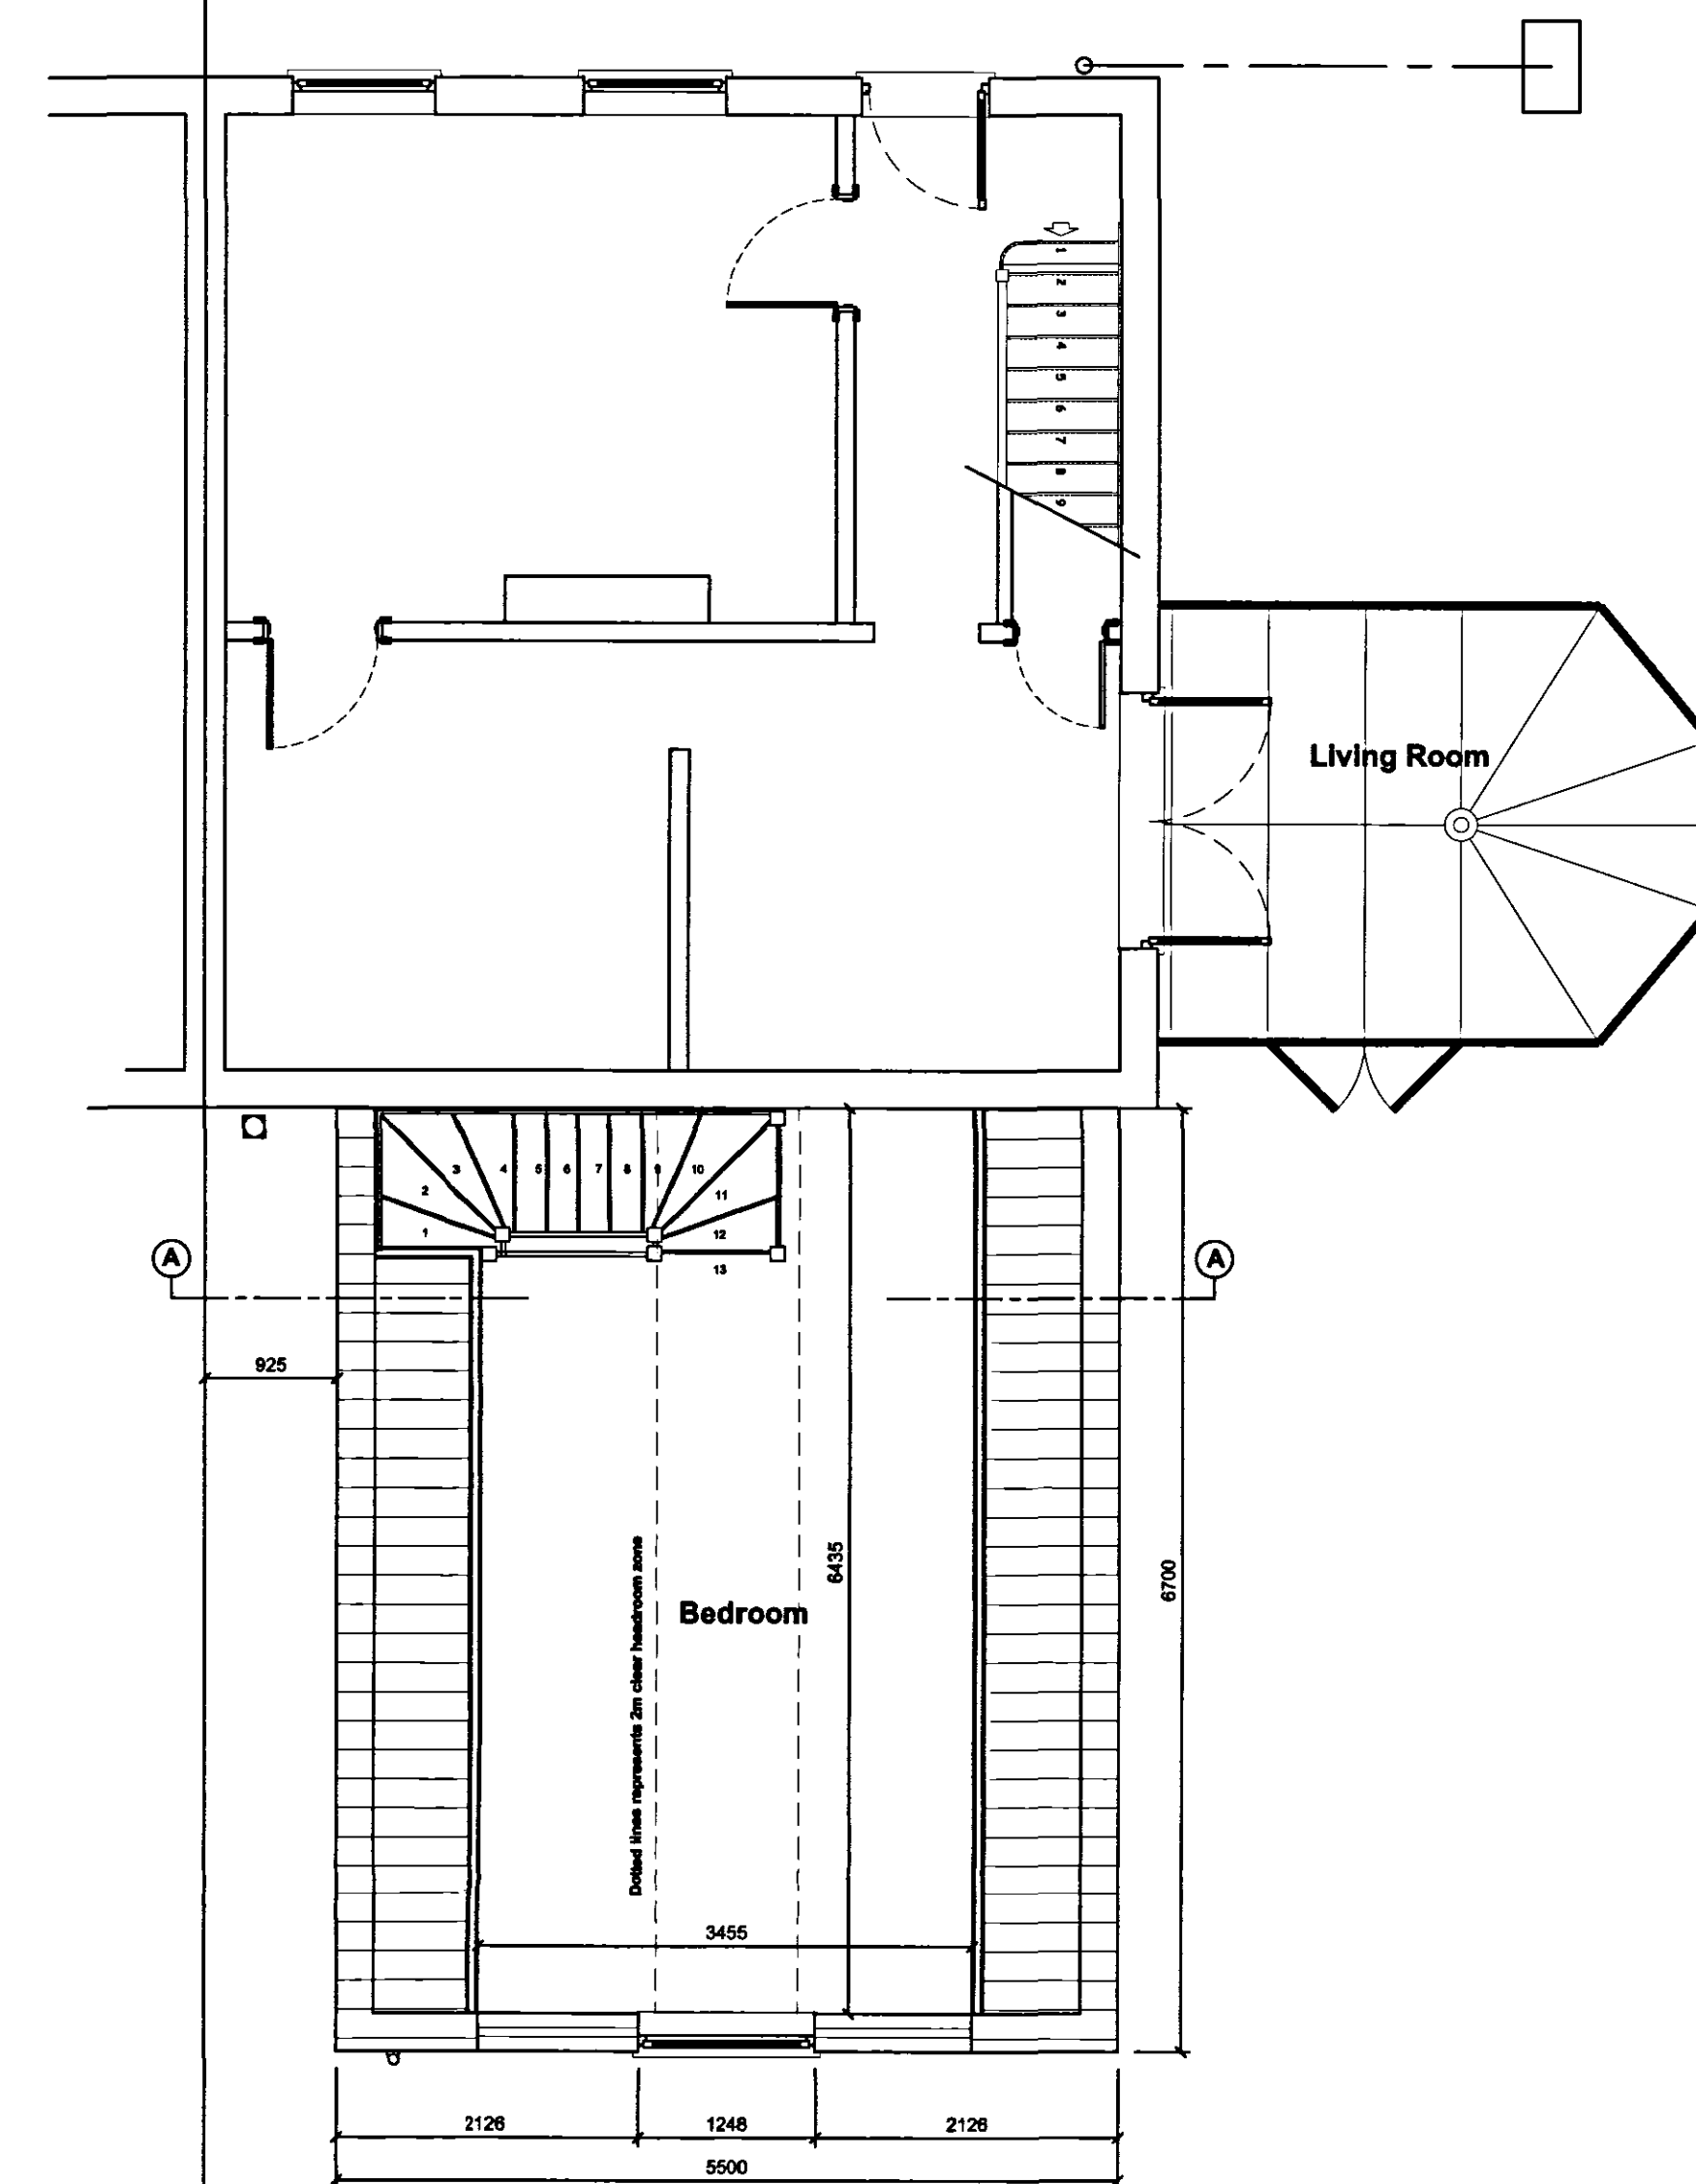
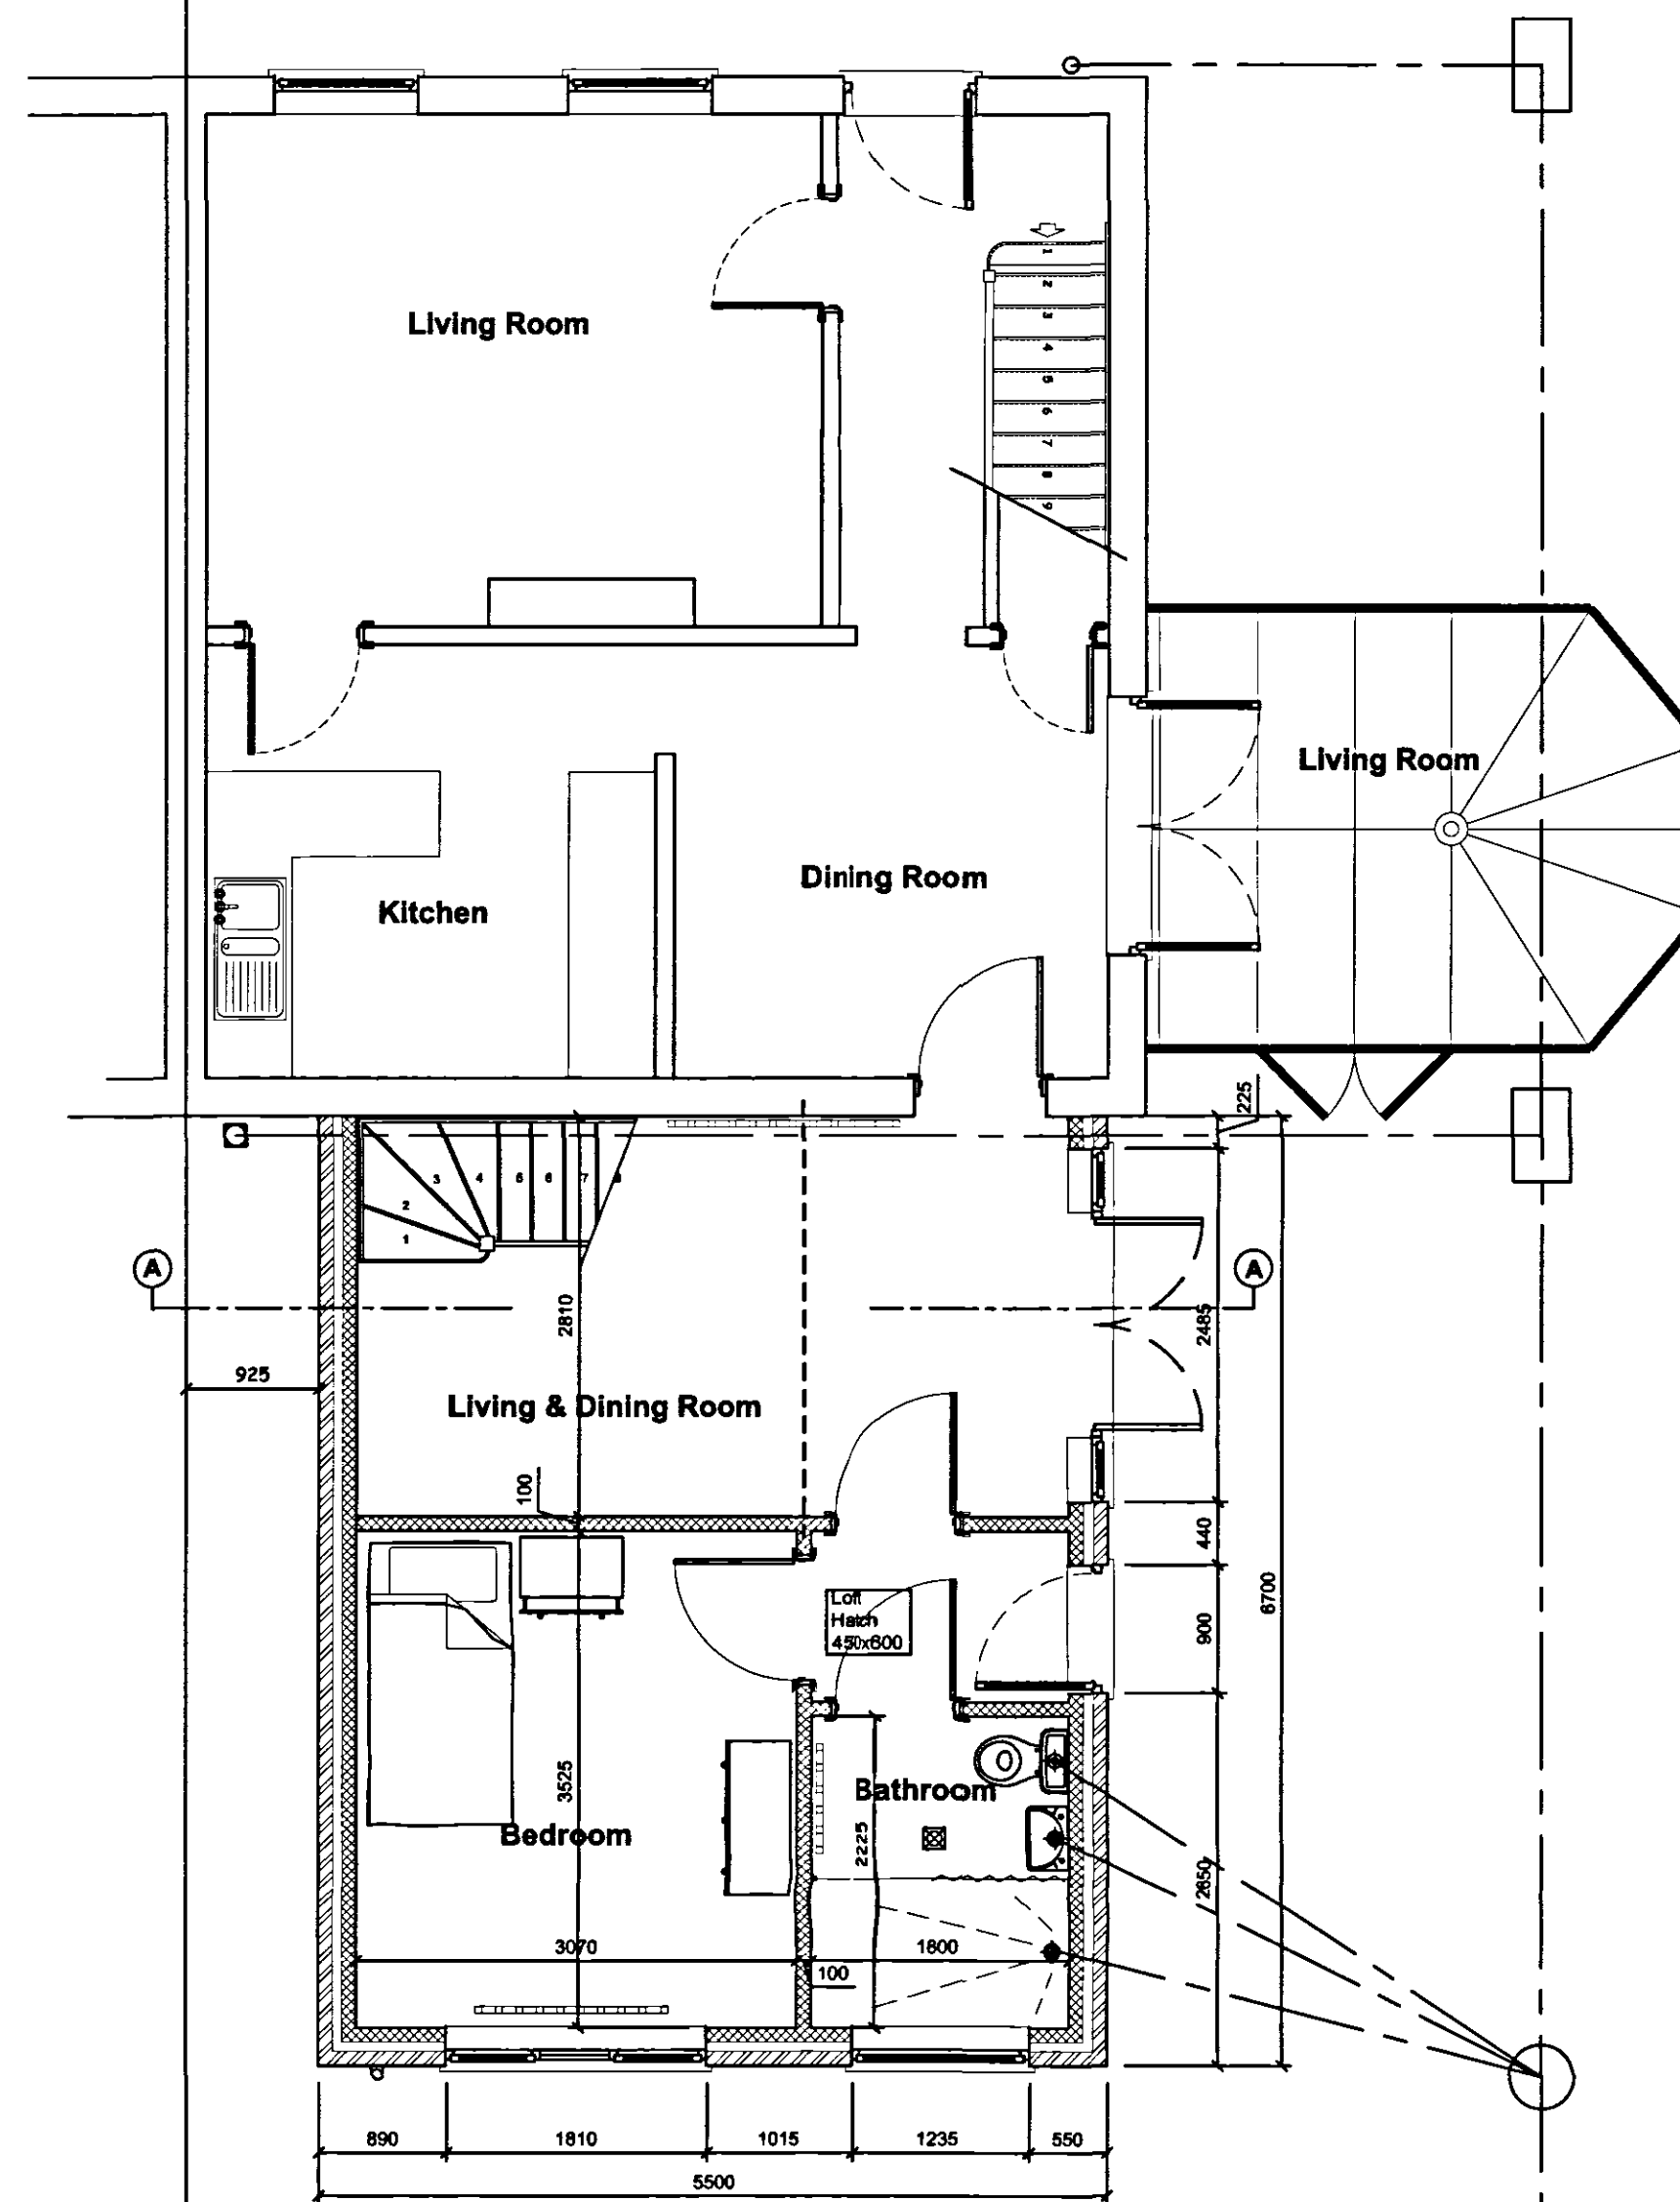


Contractor to check all Dimensions on site prior to ordering materials / commencing work. Do Not Scale from this Drawing - If in doubt then please ask

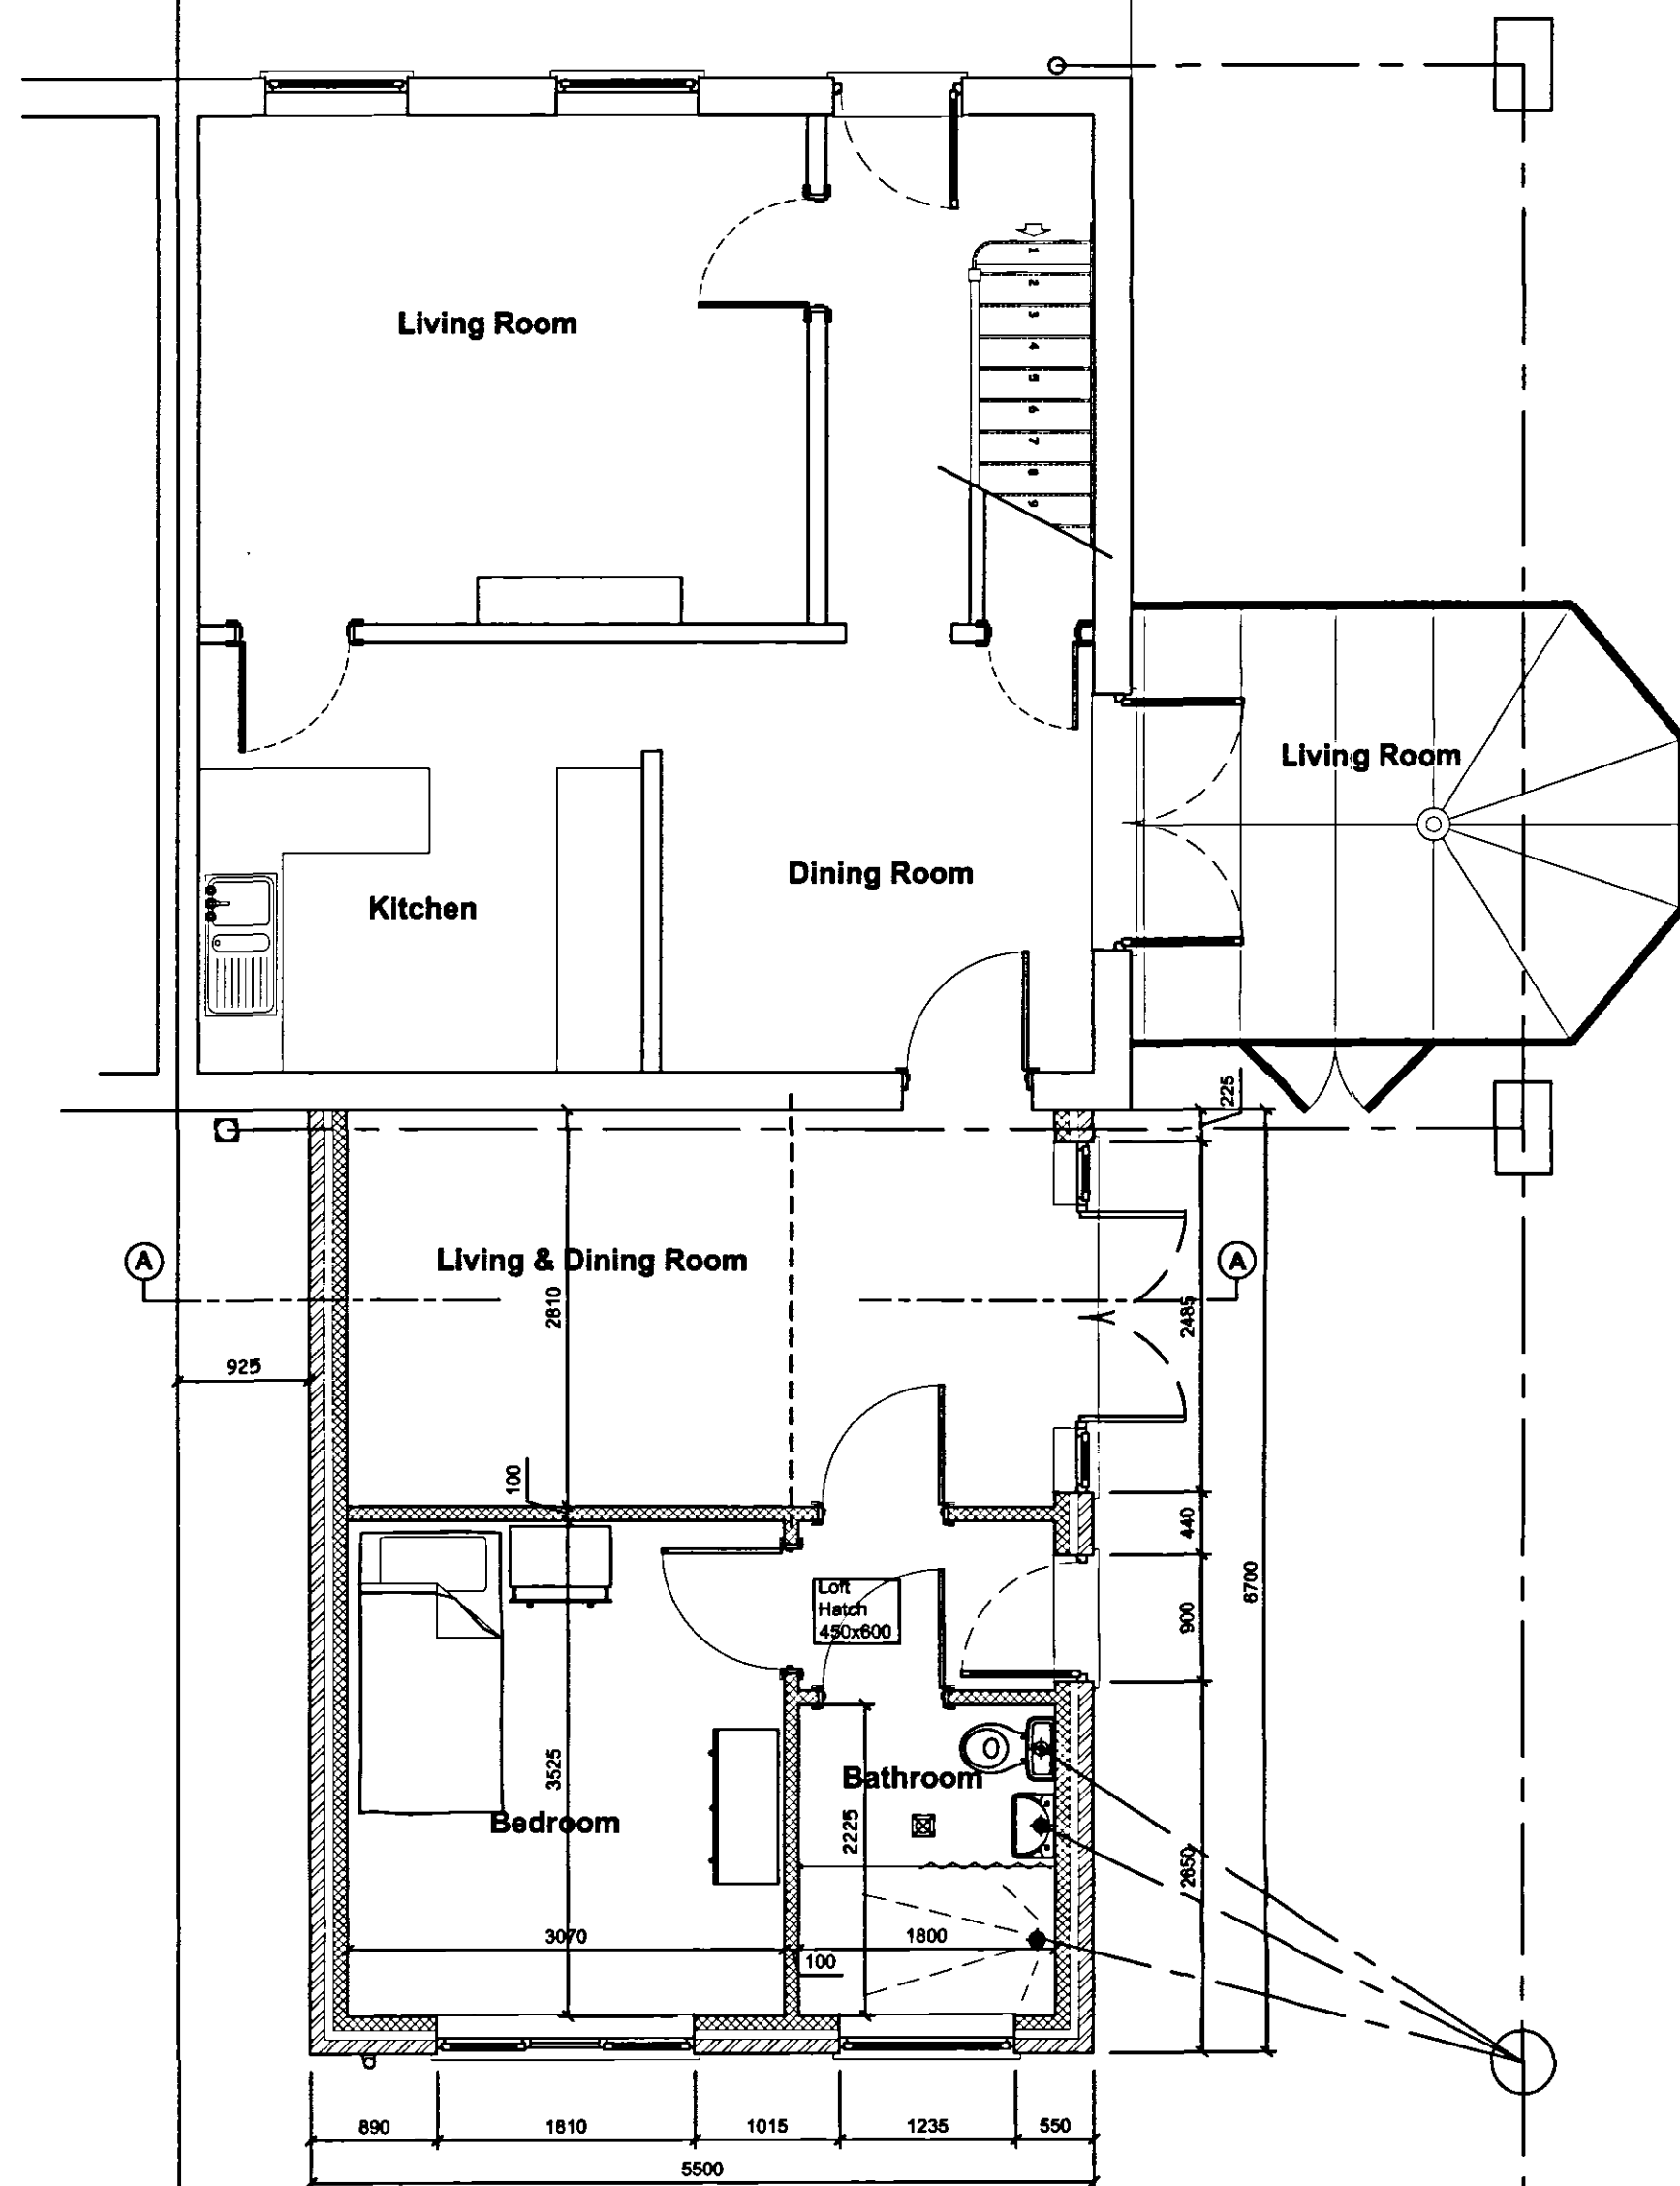

SHDC
Planning & Development
04 OCT 2007
1340107




Client:
Mr M Sheanon
3 Bridge Road,
Little Sutton
Spalding
PE12 9EG

Site:
Proposed Loft Conversion

remway design Ltd
2 Red Lion Street
Spalding
PE11 7SX
Tel: 01775 768 921
Mobile: 07815 112 958
e-mail: jason@remwaydesign.co.uk

Date: nov05 Scale: As Noted

Drawing No:
rem 139101

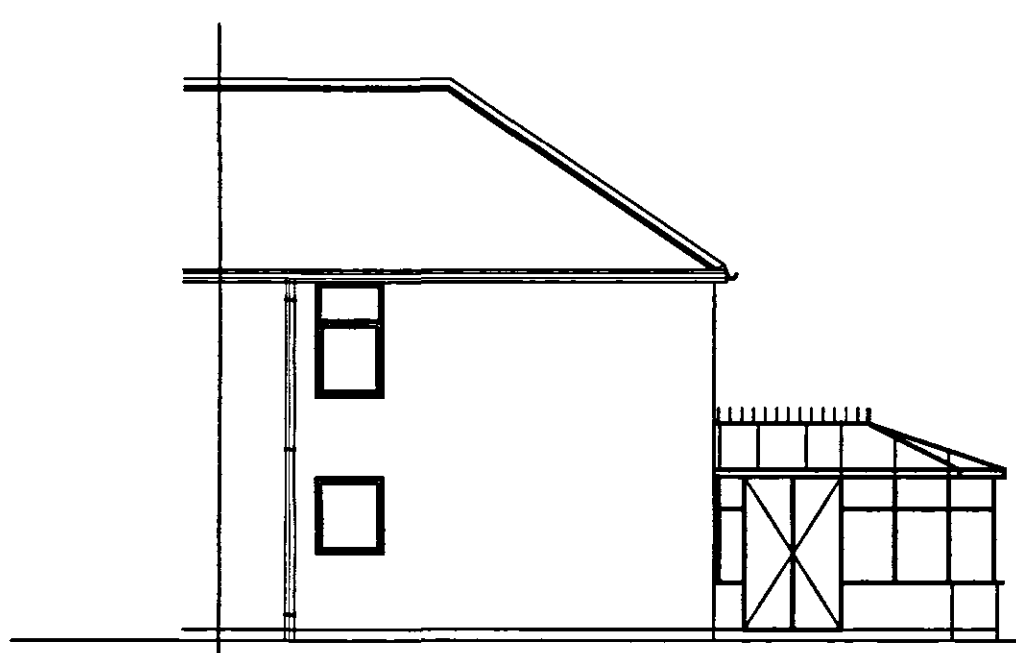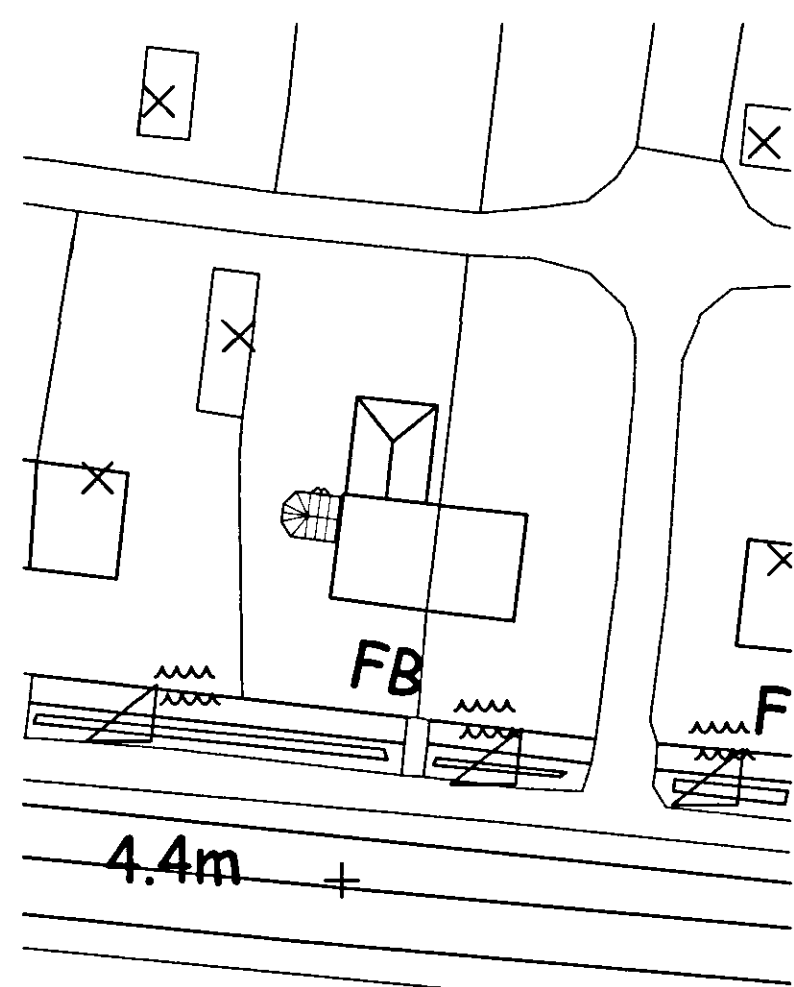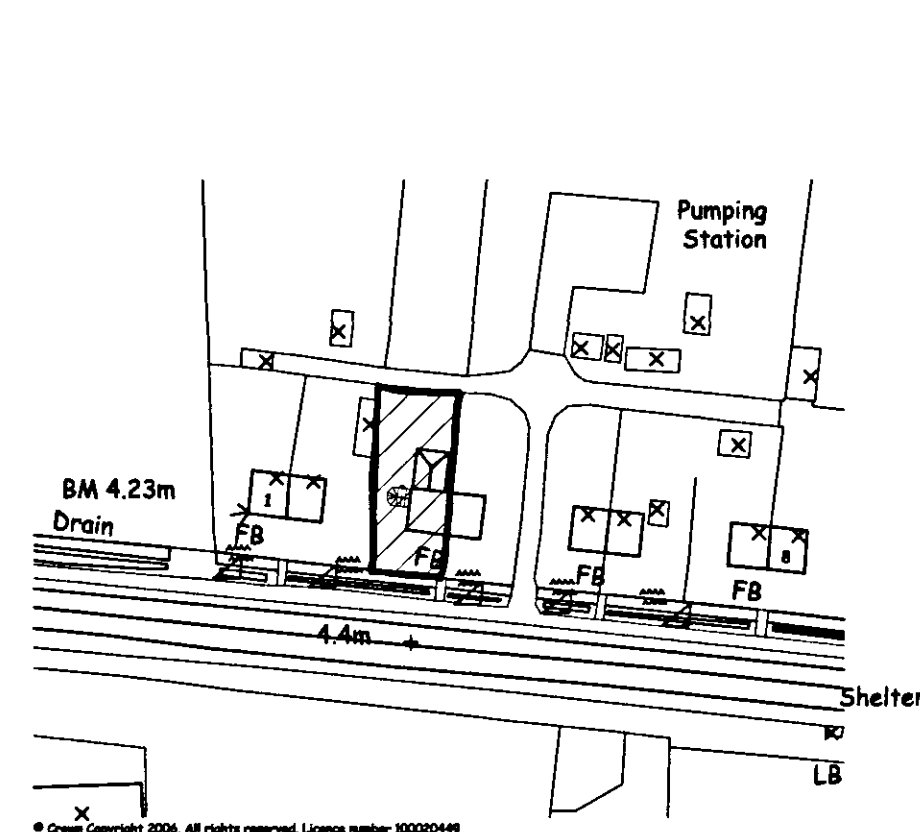

PLEASE NOTE:
Due to areas of the structure being covered, unexposed or otherwise inaccessible the notes / specifications of existing materials are subject to confirmation of site when it is feasible to expose the relevant areas of construction.