Ordnance Survey®

Superplan®

Planning Extract - 2

Site-centred

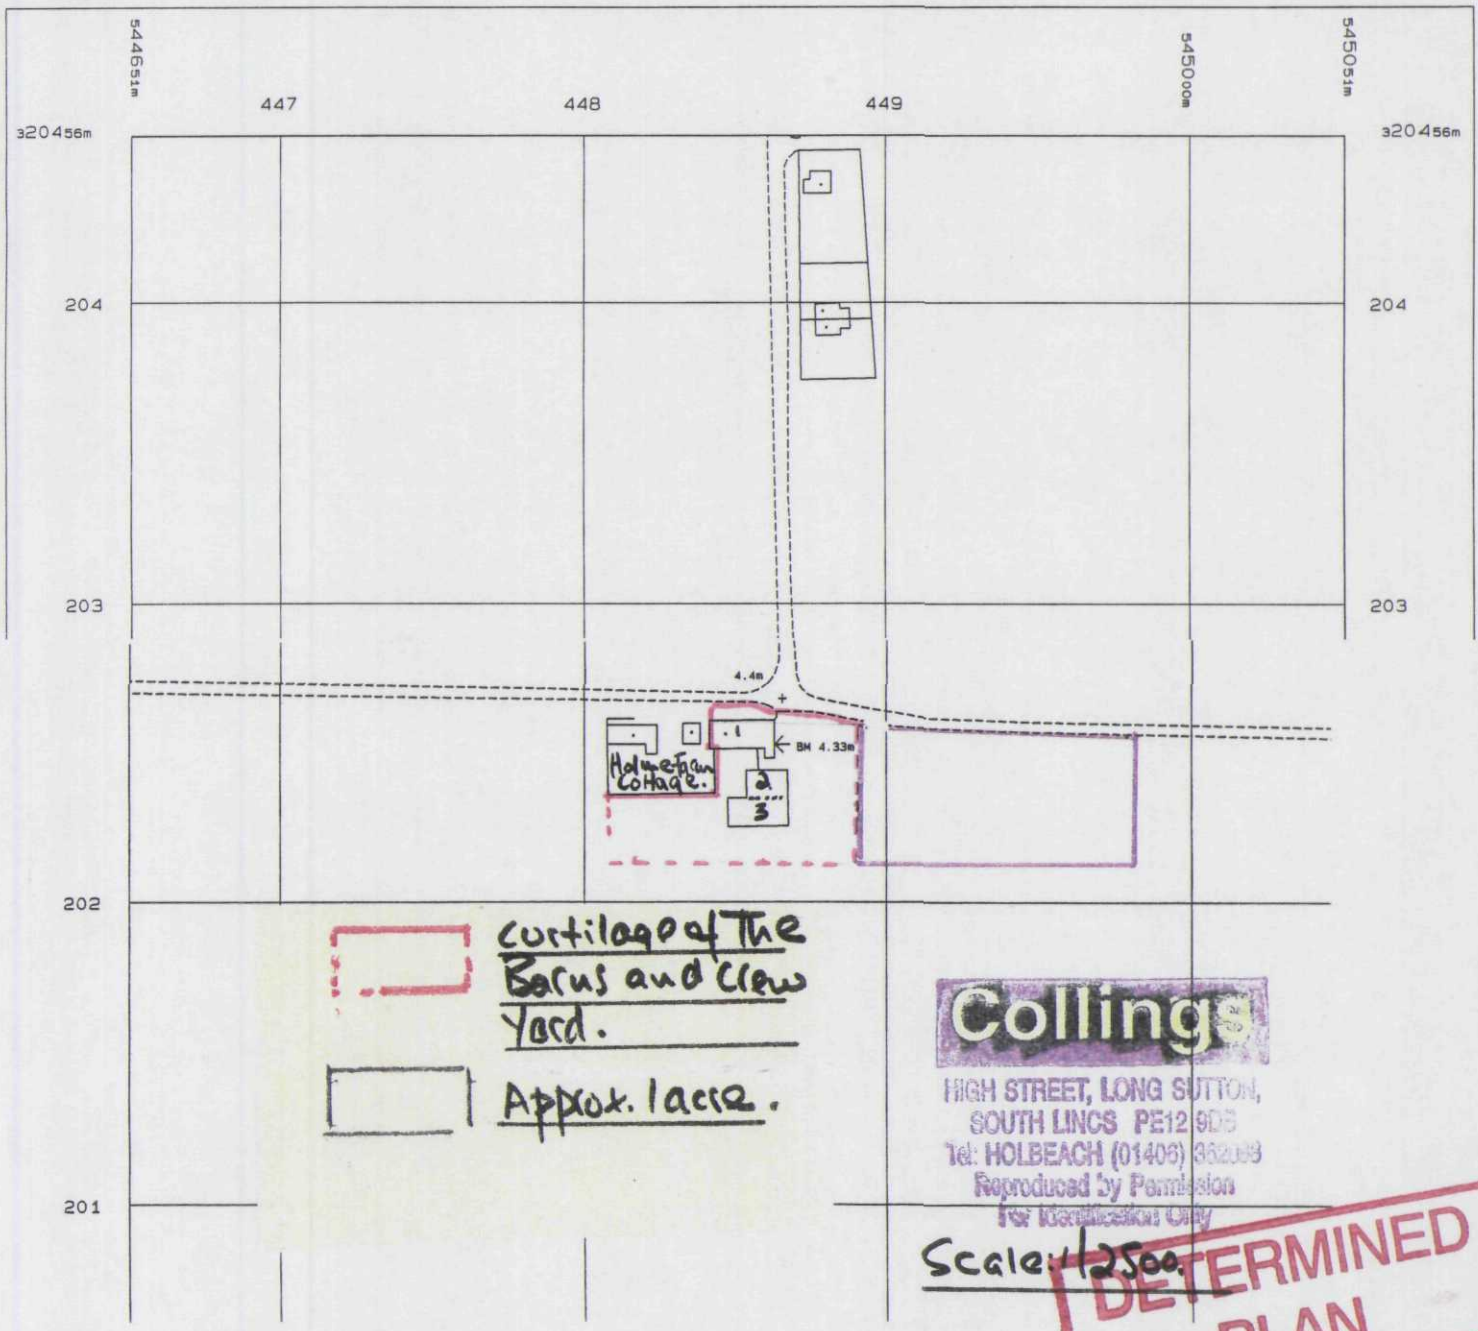

Collings
HIGH STREET, LONG SUTTON,
SOUTH LINCS PE12 9DS
Tel: HOLBEACH (01406) 362088
Reproduced by Permission
For Identification Only

DETERMINED PLAN

SHDC
Planning & Development
02 NOV 2004
Ref: 1469/04

Produced 18 Jun 2004 from Ordnance Survey digital data and incorporating surveyed revision available at this date. © Crown Copyright 2004.

Reproduction in whole or in part is prohibited without the prior permission of Ordnance Survey.

Ordnance Survey, the OS symbol and Superplan are registered trade marks of Ordnance Survey, the national mapping agency of Great Britain.

Scale 1: 2500

National Grid sheet reference at centre of this Superplan: TF4420

The representation of a road, track or path is no evidence of a right of way.

This Superplan product does not contain all recorded map information.