


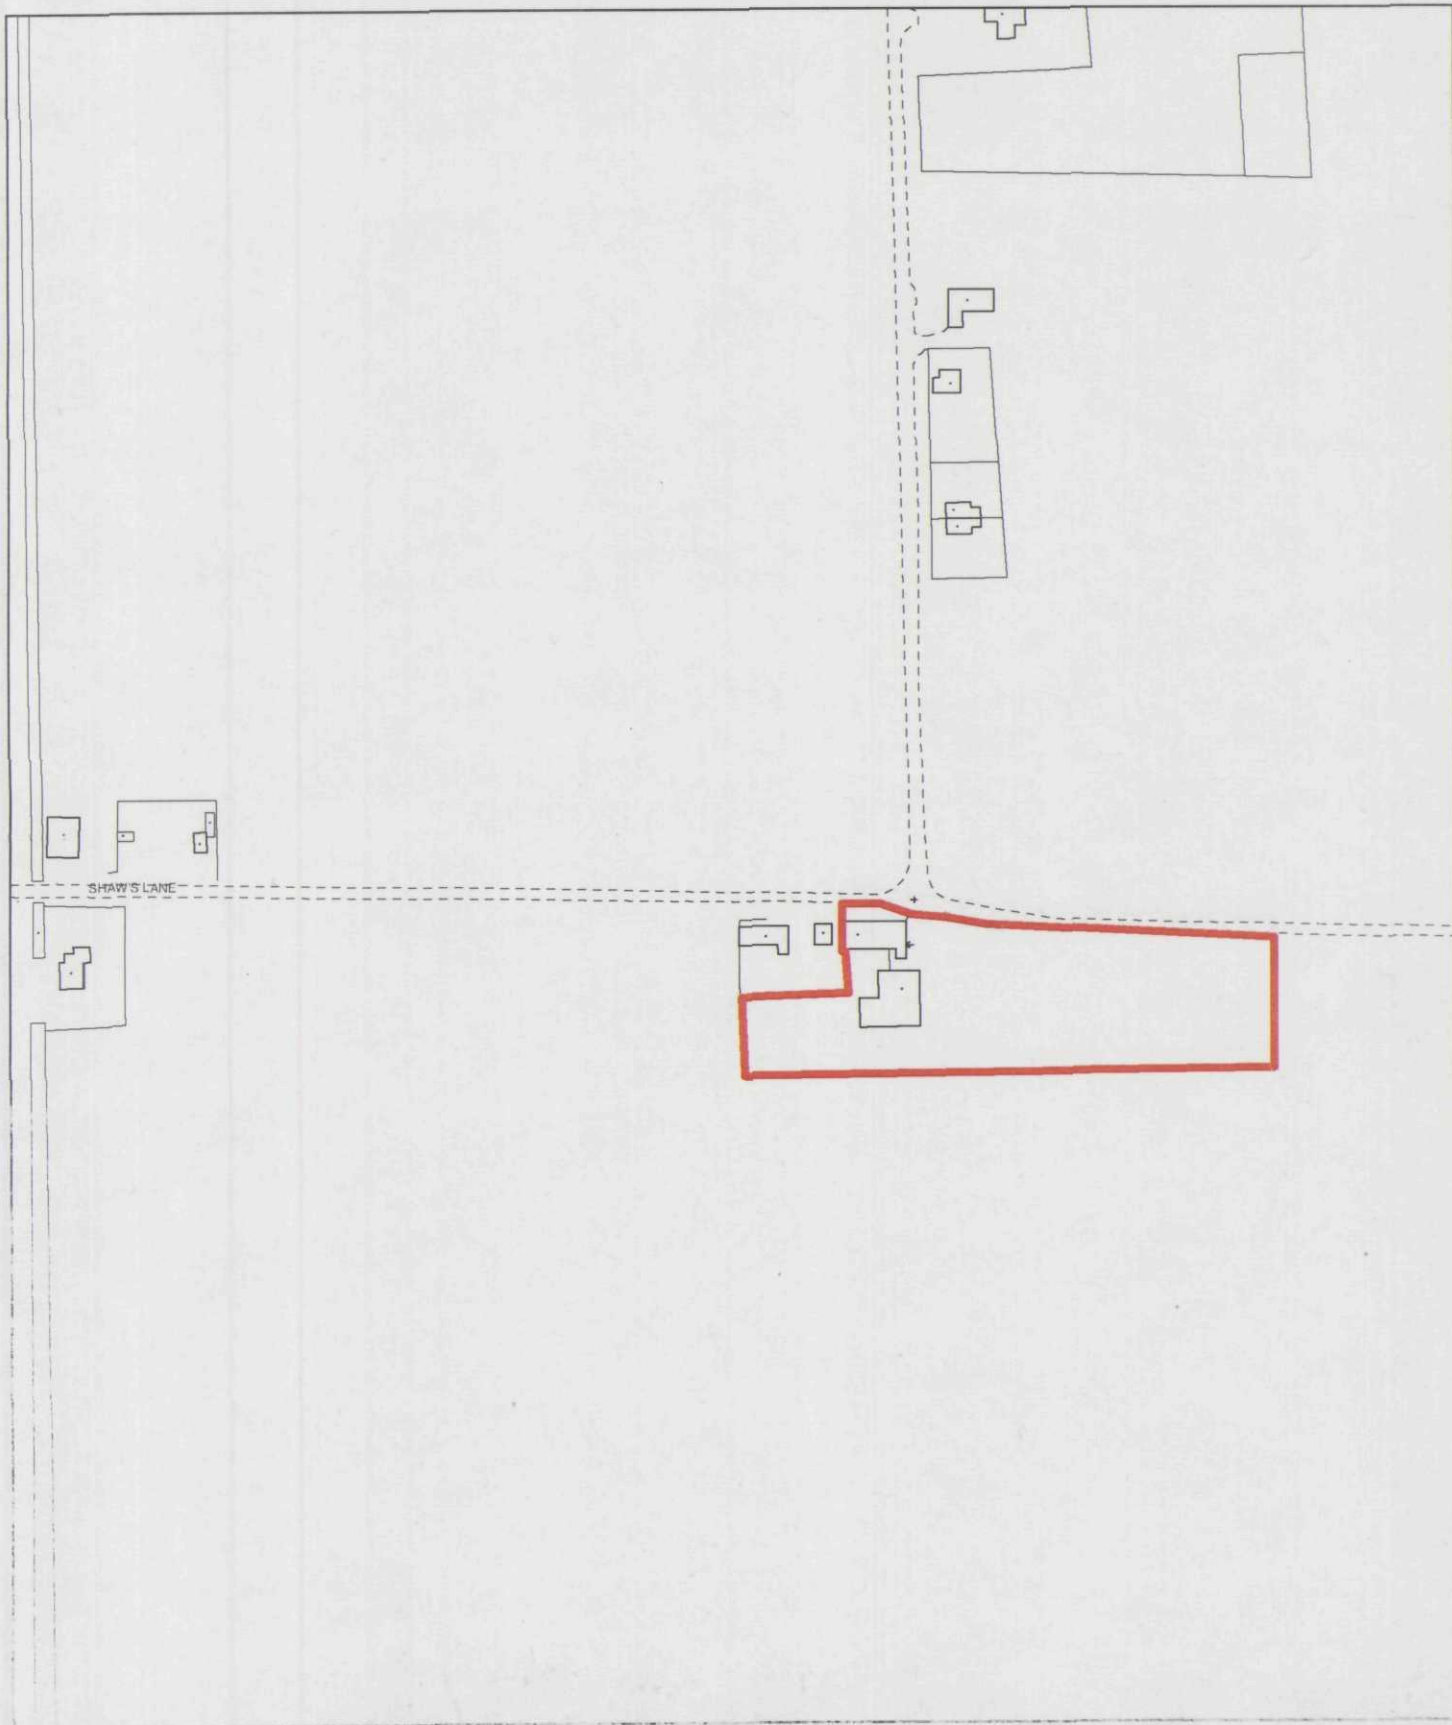

Planning Application Location Plan

W275 Wymber Northfield

H101470/04

FILE COPY