


Appendix 7

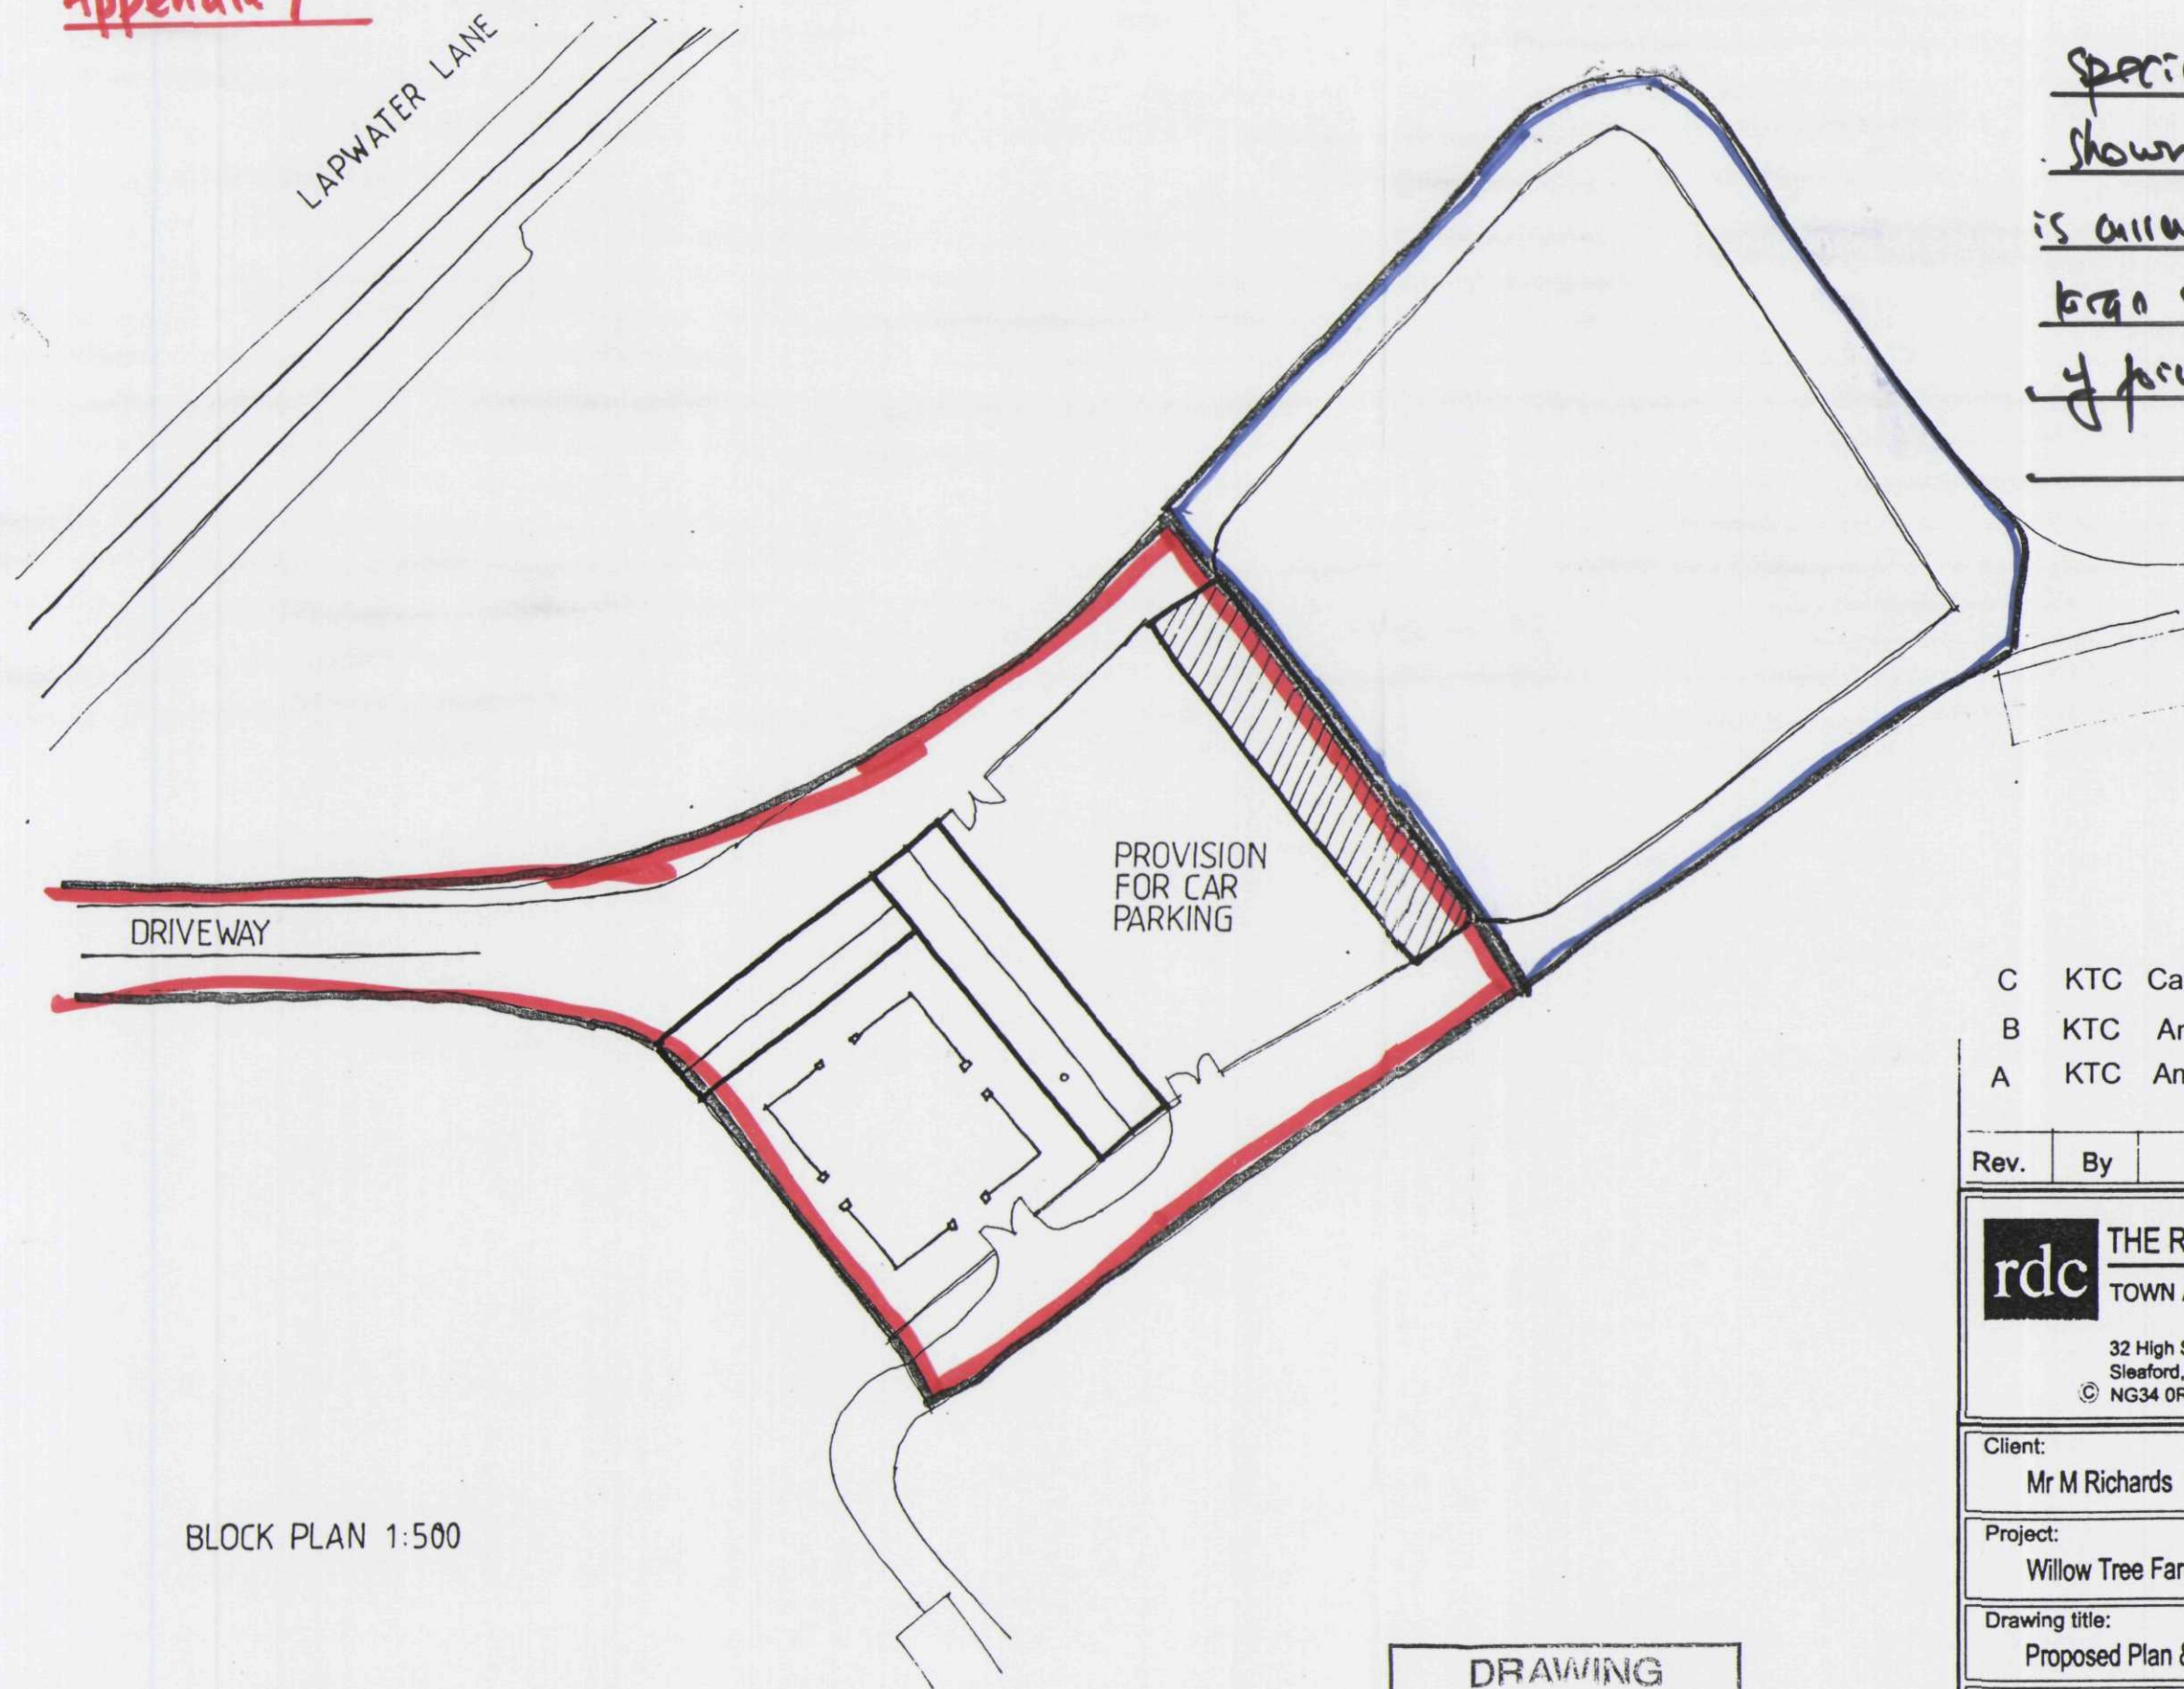

BLOCK PLAN 1:500

DRAWING
05 OCT 2005
ISSUED

Special Note (29/12/05). Area shown as "Provision for Car Parking" is currently area comprising a large straw stack and skeleton of former building - see photos.

C	KTC	Car Parking Provision added	0805
B	KTC	Amendments to client requirements	06-05
A	KTC	Amendments to clients Requirements	06-05

Rev.	By	Notes	Date
rdc THE ROBERT DOUGHTY CONSULTANCY LIMITED TOWN AND COUNTRY PLANNING-LANDSCAPE ARCHITECTURE 32 High Street, Helpringham, Sleaford, Lincolnshire, © NG34 0RA Tel: (01529) 421646 Fax: (01529) 421358 Website: www.rdc-landplan.co.uk E mail: admin@rdc-landplan.co.uk			
Client: Mr M Richards			
Project: Willow Tree Farm, Holbeach St Marks			
Drawing title: Proposed Plan & Elevation			
Job No. 561-1	Drawing No. DS-01	Rev.	Drawn KTC
Scale 1:100	Date 05-05	Checked	

DO NOT SCALE from this drawing. All measurements should be checked against on site conditions and any discrepancies should be brought to the attention of the Robert Doughty Consultancy.