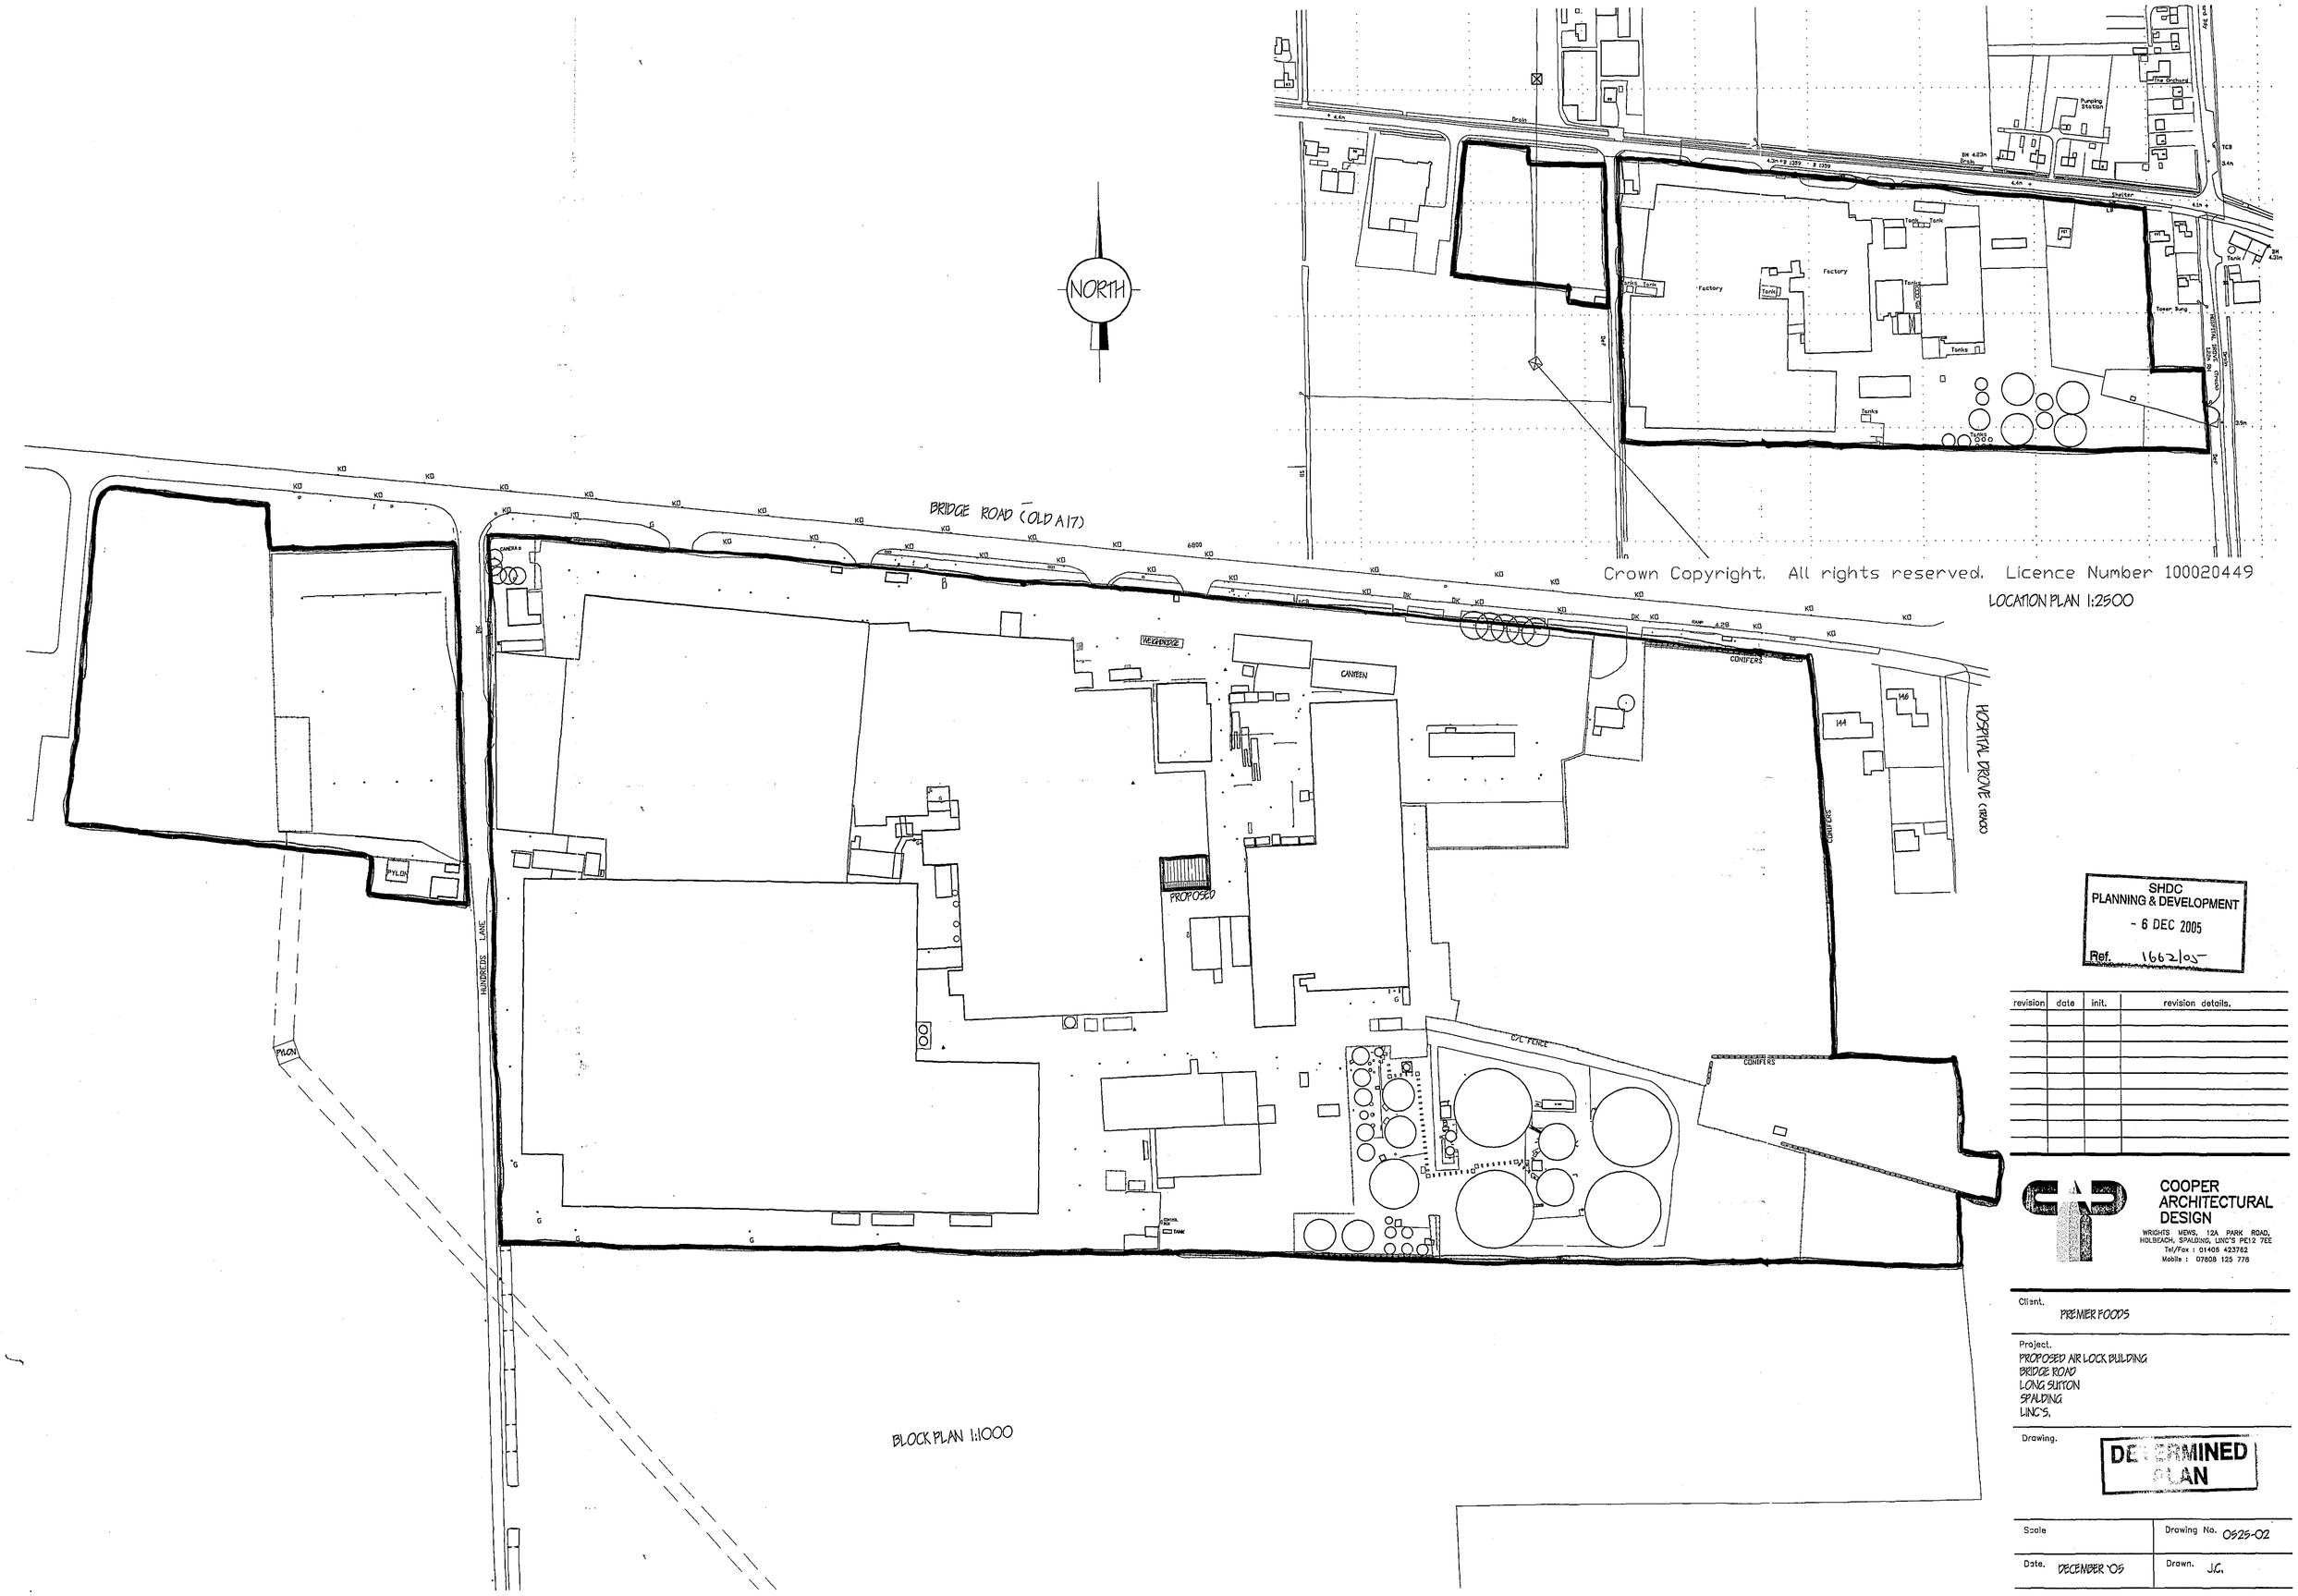


SHDC
PLANNING & DEVELOPMENT
- 6 DEC 2005
Ref. 1662/05

revision	date	init.	revision details.

COOPER
ARCHITECTURAL
DESIGN
WRIGHTS MEWS, 12A PARK ROAD,
HOLBEACH, SPALDING, LINC'S PE12 7EE
Tel/Fax : 01406 423782
Mobile : 07808 125 778

Client.
PREMIER FOODS

Project.
PROPOSED AIR LOCK BUILDING
BRIDGE ROAD
LONG SUTTON
SPALDING
LINC'S.

Drawing.
DETERMINED PLAN

Scale	Drawing No. 0525-02
Date. DECEMBER '05	Drawn. J.C.