
THIS DRAWING IS FOR THE PURPOSE OF OBTAINING PLANNING PERMISSION ONLY

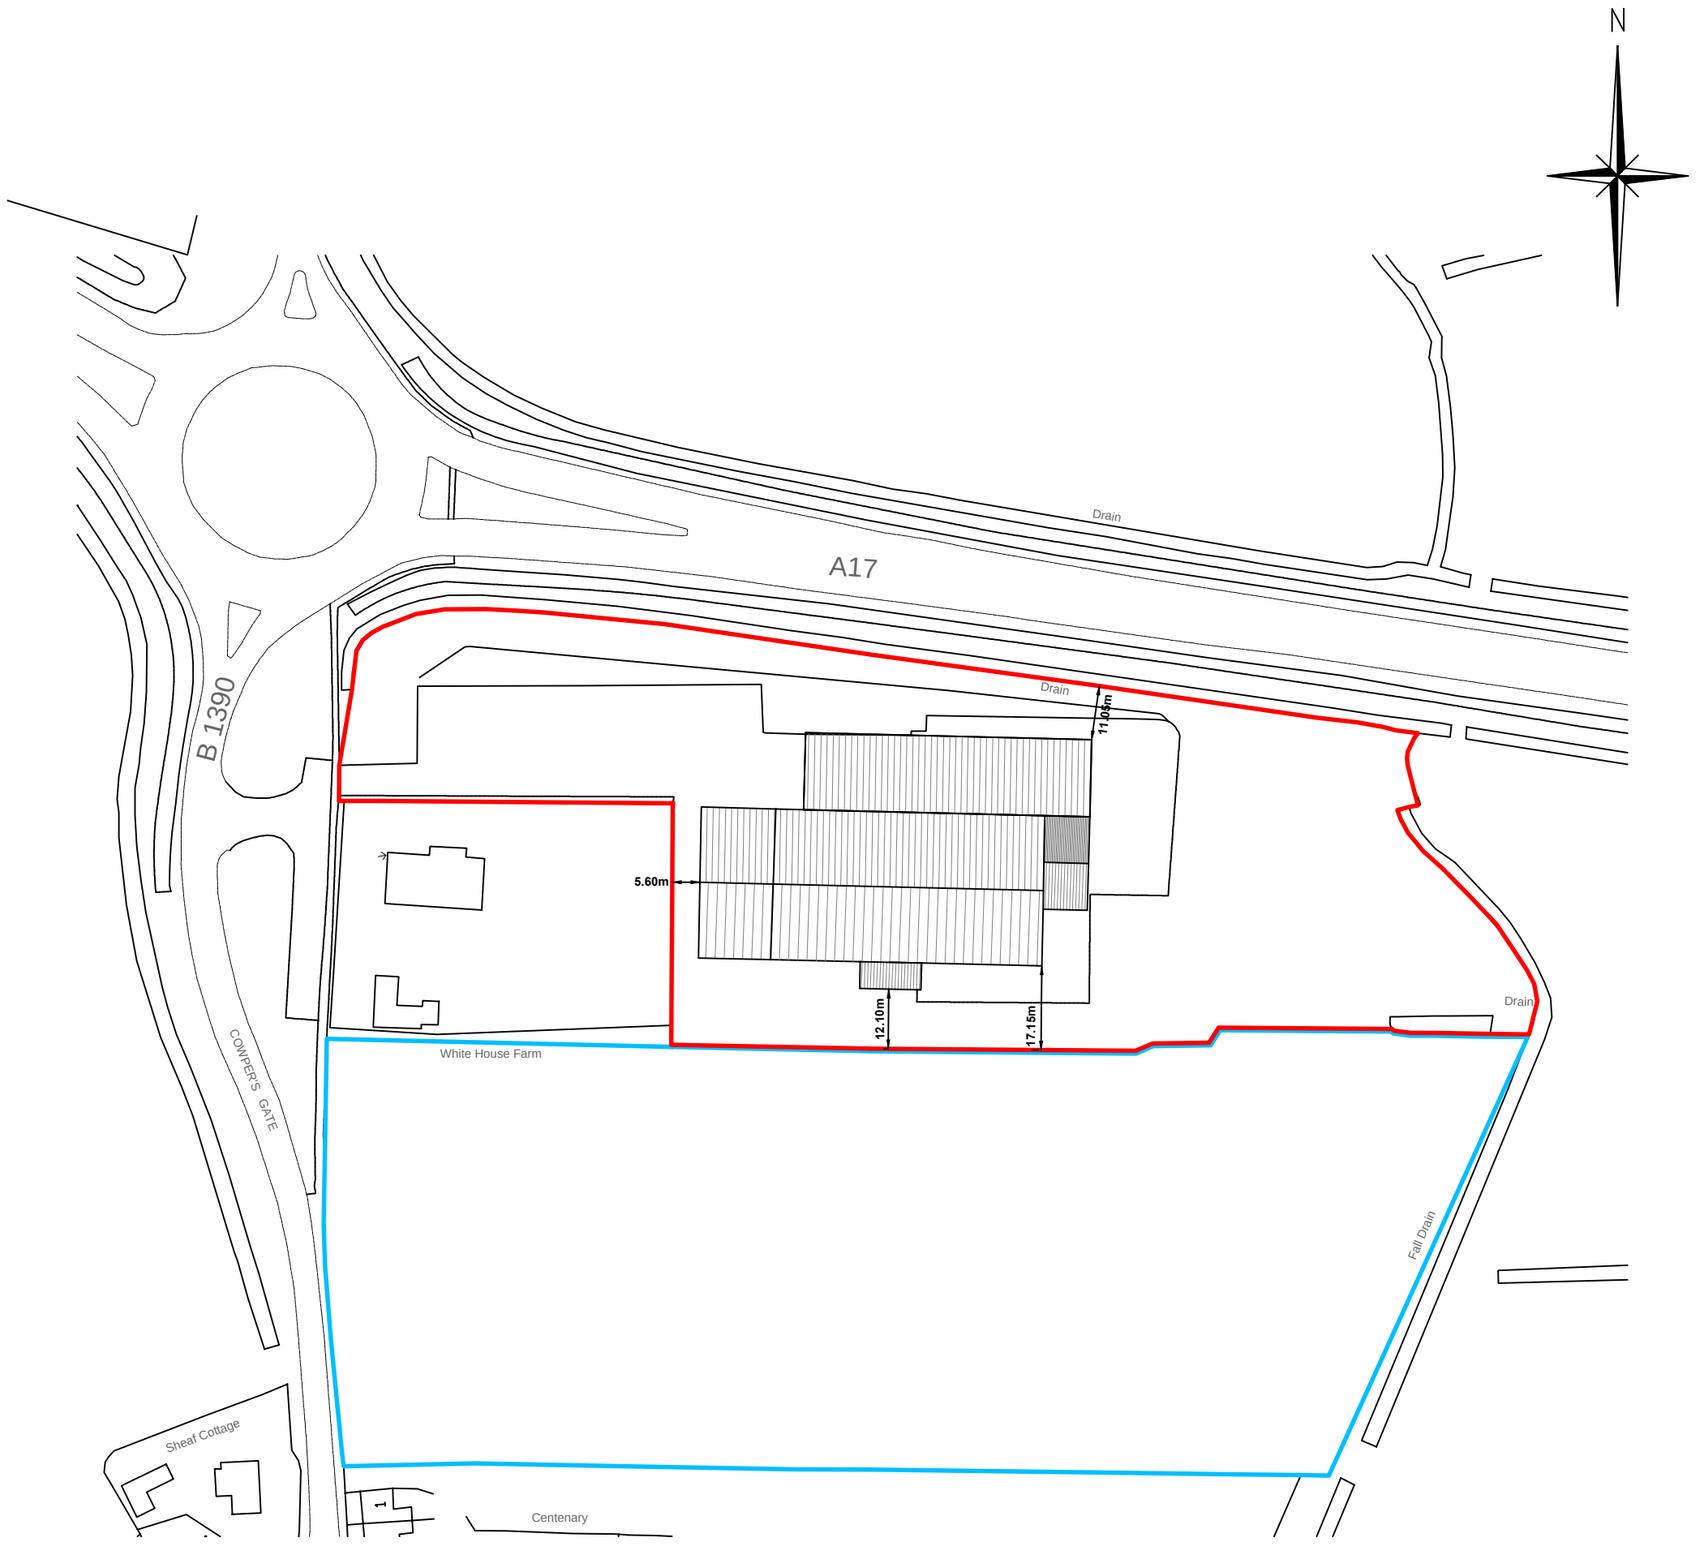


Reproduced from Ordnance Survey Map with the permission of the controller of HM Stationery Office.
Crown Copyright reserved
Robert Doughty Consultancy Licence No. AR 100010613

| Rev. | By | Notes | Date |
|---|---|---|---|

rdc
Robert Doughty Consultancy

32 High Street, Helpringham
Sleaford, Lincolnshire NG34 ORA

Tel: 01529 421646
Fax: 01529 421358
Email: admin@rdc-landplan.co.uk
Web: www.rdc-landplan.co.uk

Client: Nationwide Produce PLC

Project: Cowper's Gate, Long Sutton

Drawing title: Block Plan

| Drawing No. | Rev. | Drawn |
|---|---|---|
| 889-05-BP01 | | WW |

| Scale | Date | Checked |
|---|---|---|
| 1:1250@A3 | 30/11/2015 | JR |

All measurements should be checked against on site conditions and any discrepancies should be brought to the attention of the Robert Doughty Consultancy.