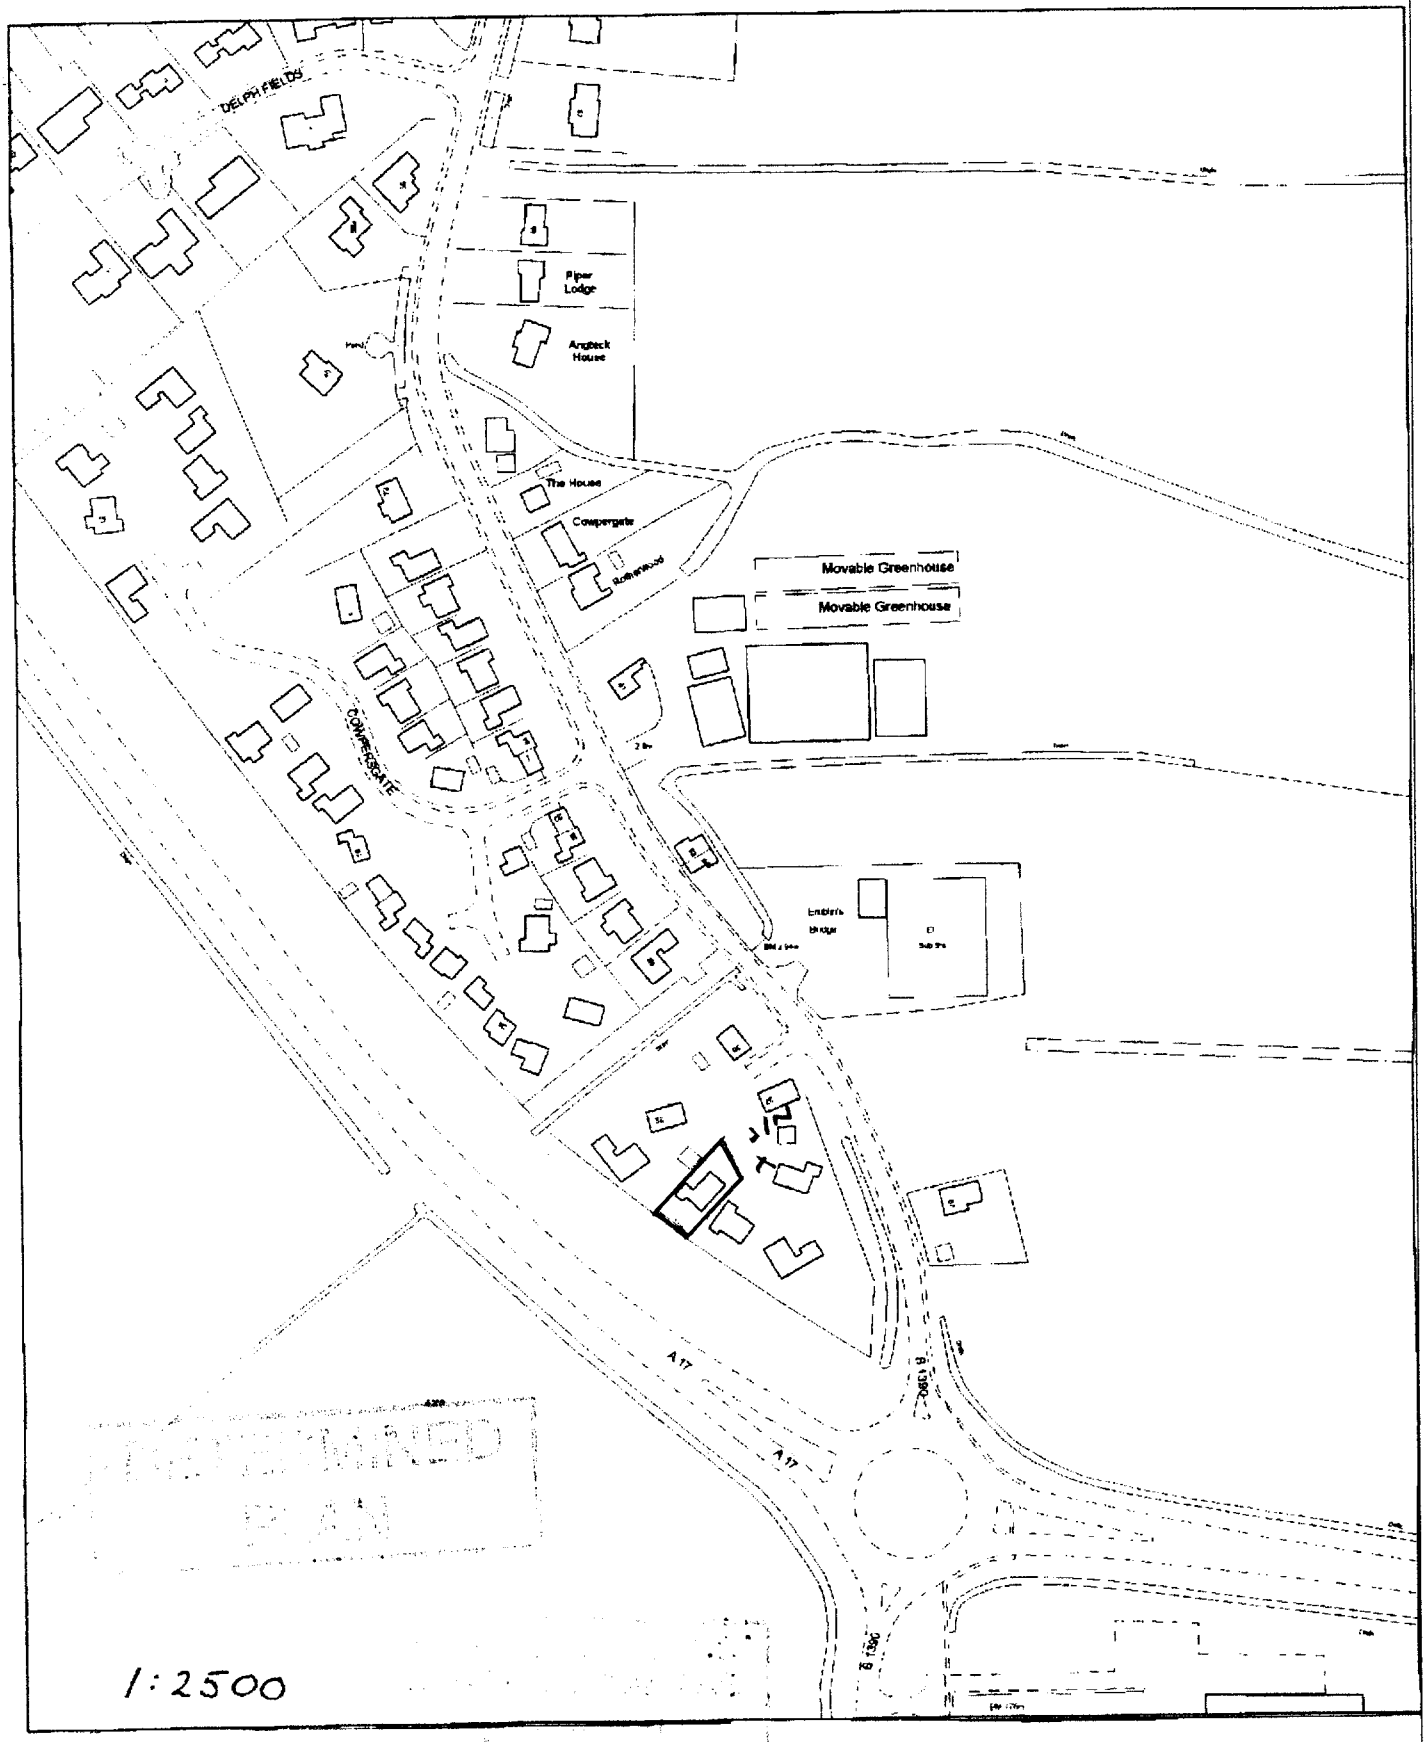
DELPH FIELDS
Piper Lodge
Angleck House
The House
Cowpergate
Rothenwood
Movable Greenhouse
Movable Greenhouse
COWPERSGATE
Emblin's Bridge
A 17
A 17
B 1390
B 1390
1:2500

0012/01

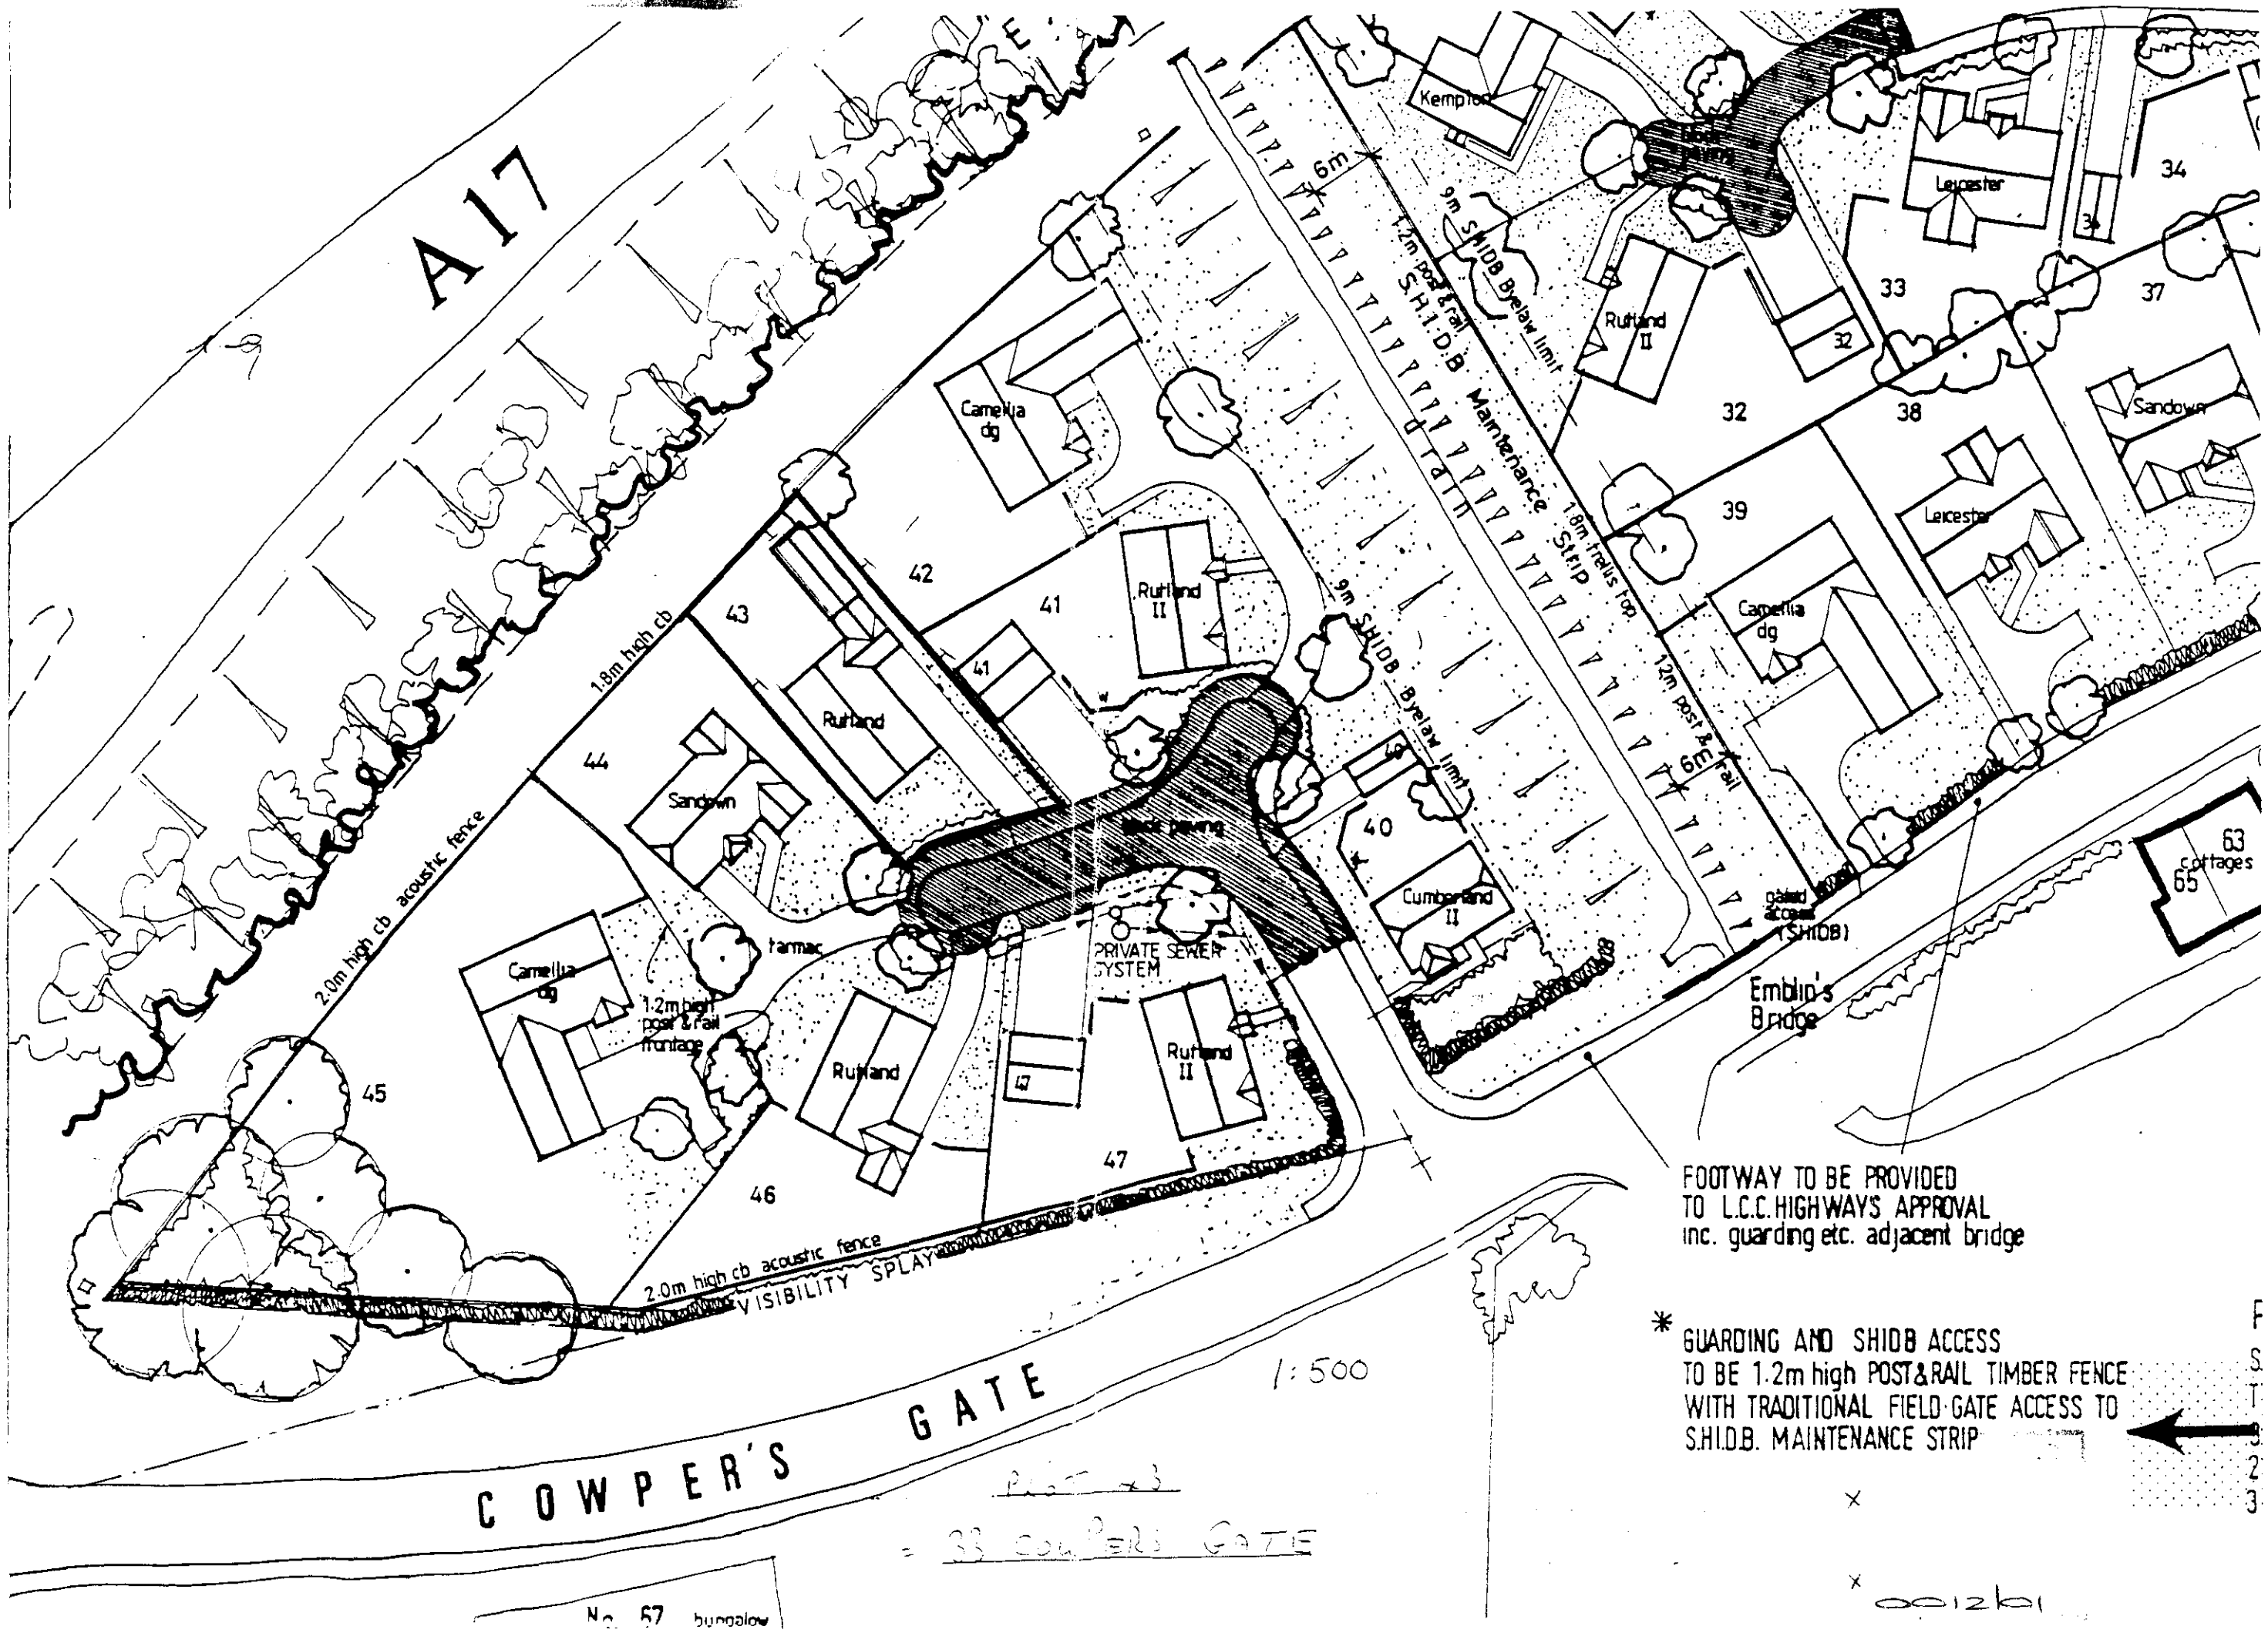
A17
Kempton
Leicester
34
33
37
32
38
39
Sandown
Leicester
Camellia dg
Rutland II
Rutland
Sandown
Camellia dg
Rutland
Rutland II
Cumberland II
Camellia dg
Rutland
Rutland II
41
42
43
44
45
46
47
40
6m
1.2m post & rail
9m SHIDB Byelaw limit
S.H.I.D.B. Maintenance Strip
1.8m trellis top
12m post & rail
1.8m high cb
2.0m high cb acoustic fence
2.0m high cb acoustic fence
tarmac
1.2m high post & rail frontage
PRIVATE SEWER SYSTEM
gated access (SHIDB)
Emblin's Bridge
63 cottages
65
VISIBILITY SPLAY
COWPER'S GATE
1:500
FOOTWAY TO BE PROVIDED TO L.C.C. HIGHWAYS APPROVAL inc. guarding etc. adjacent bridge
* GUARDING AND SHIDB ACCESS TO BE 1.2m high POST & RAIL TIMBER FENCE WITH TRADITIONAL FIELD GATE ACCESS TO S.H.I.D.B. MAINTENANCE STRIP
No. 67 bungalow

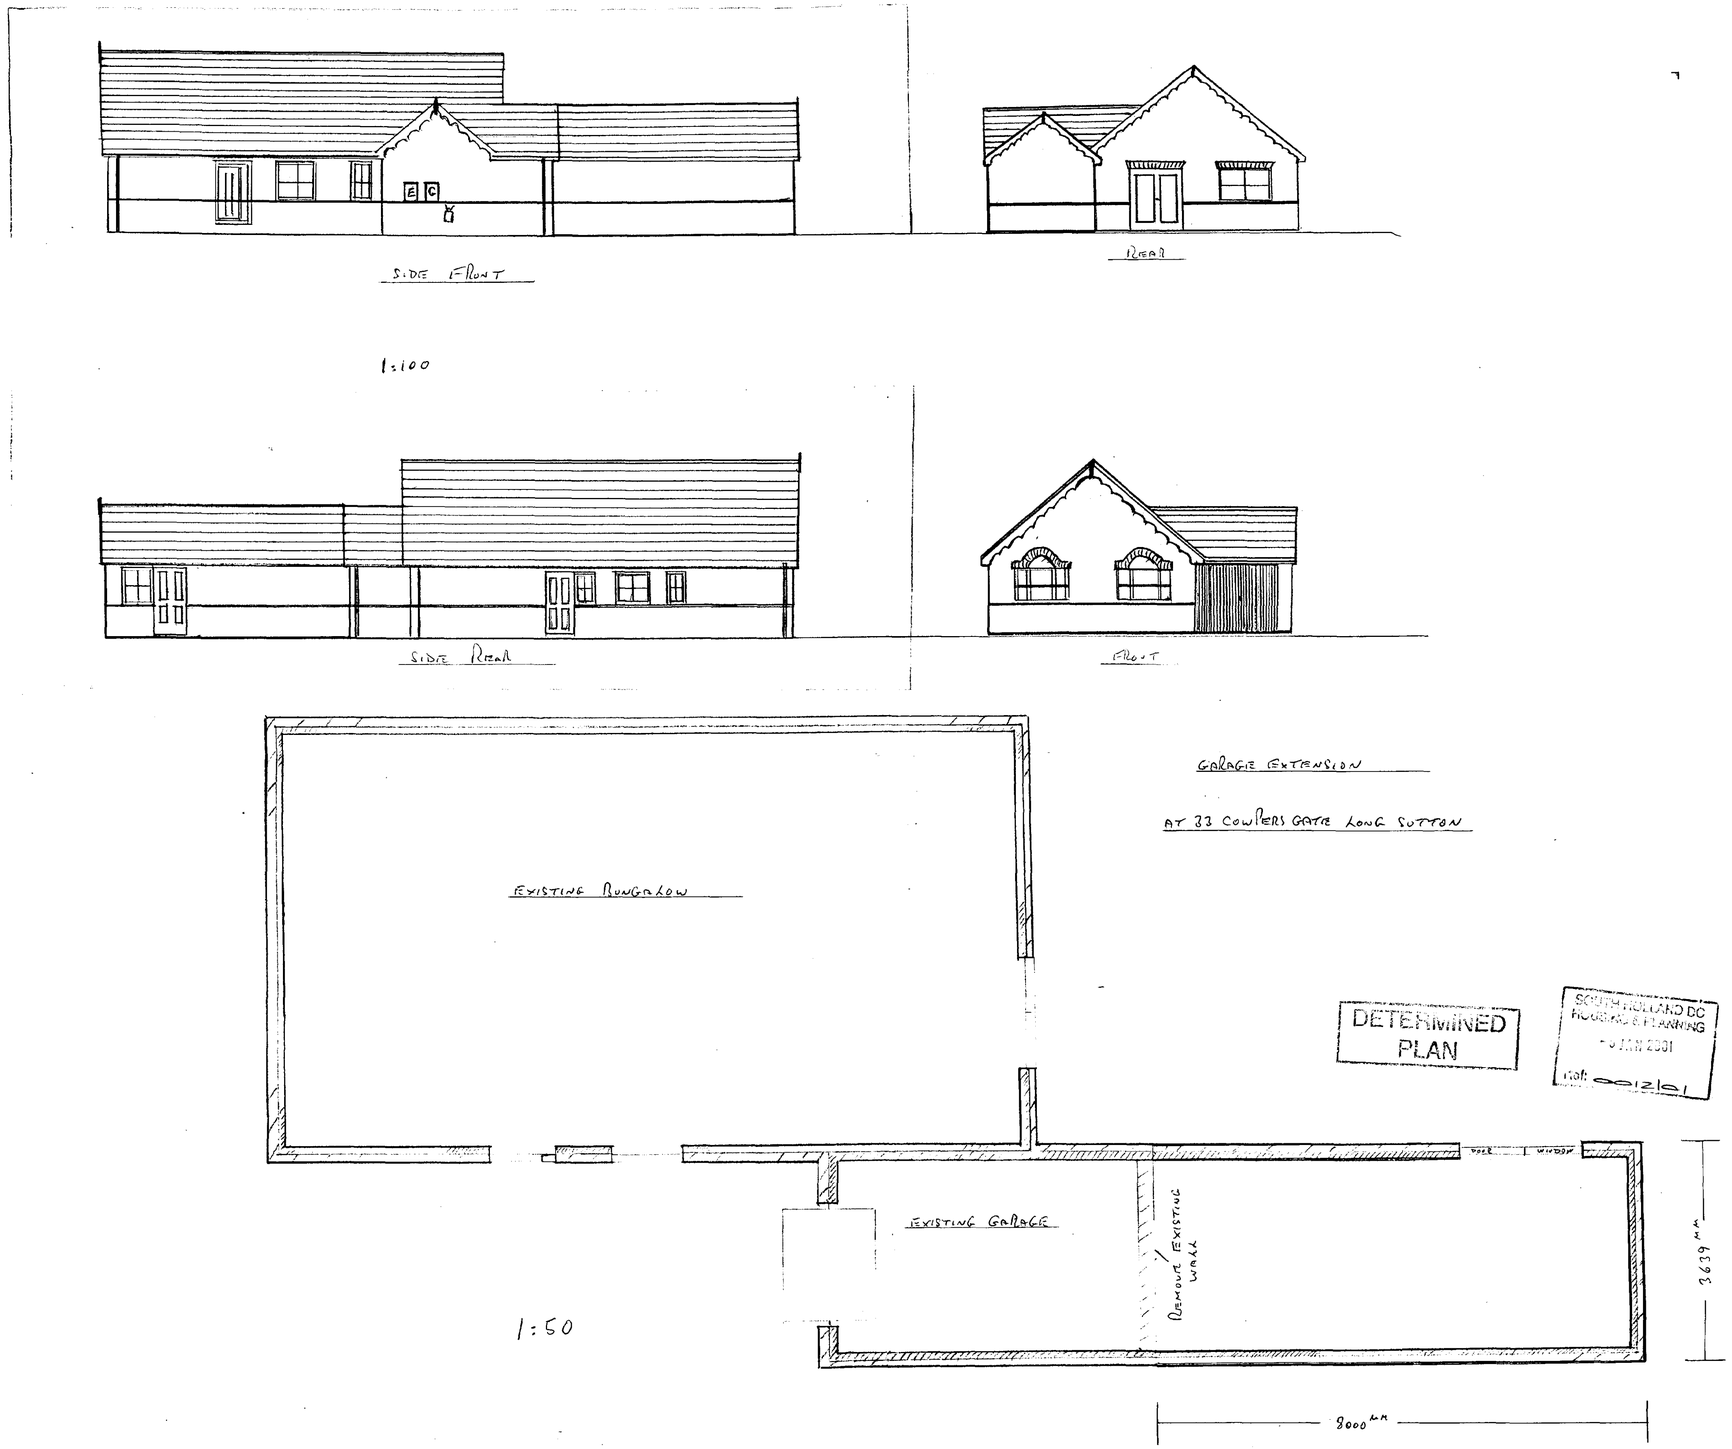
SIDE FRONT
REAR
1:100
SIDE REAR
FRONT
GARAGE EXTENSION
AT 33 COWPERS GATE LONG SUTTON
EXISTING BUNGALOW
DETERMINED PLAN
SOUTH HOLLAND DC HOUSING & PLANNING
EXISTING GARAGE
REMOVE EXISTING WALL
1:50
3639 MM
8000 MM