
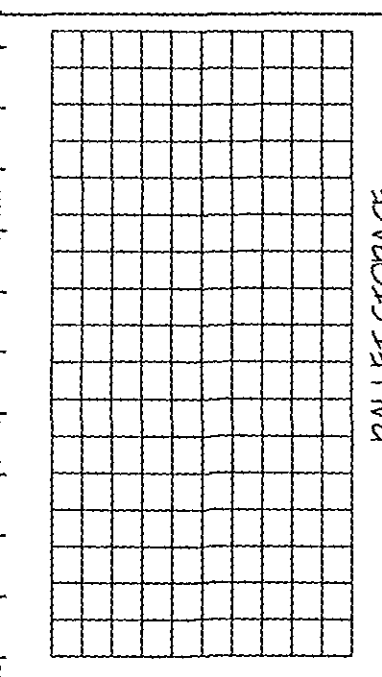
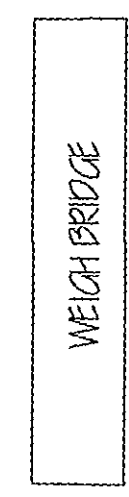
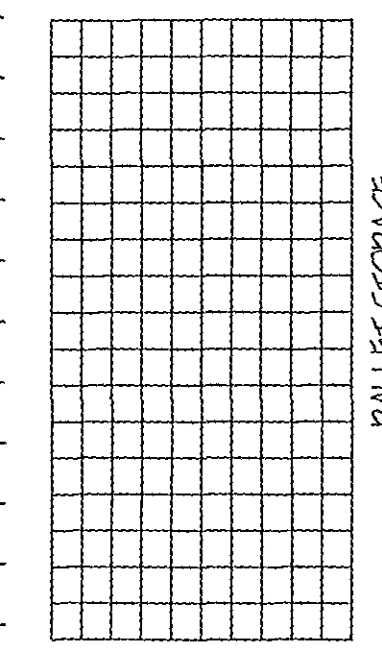
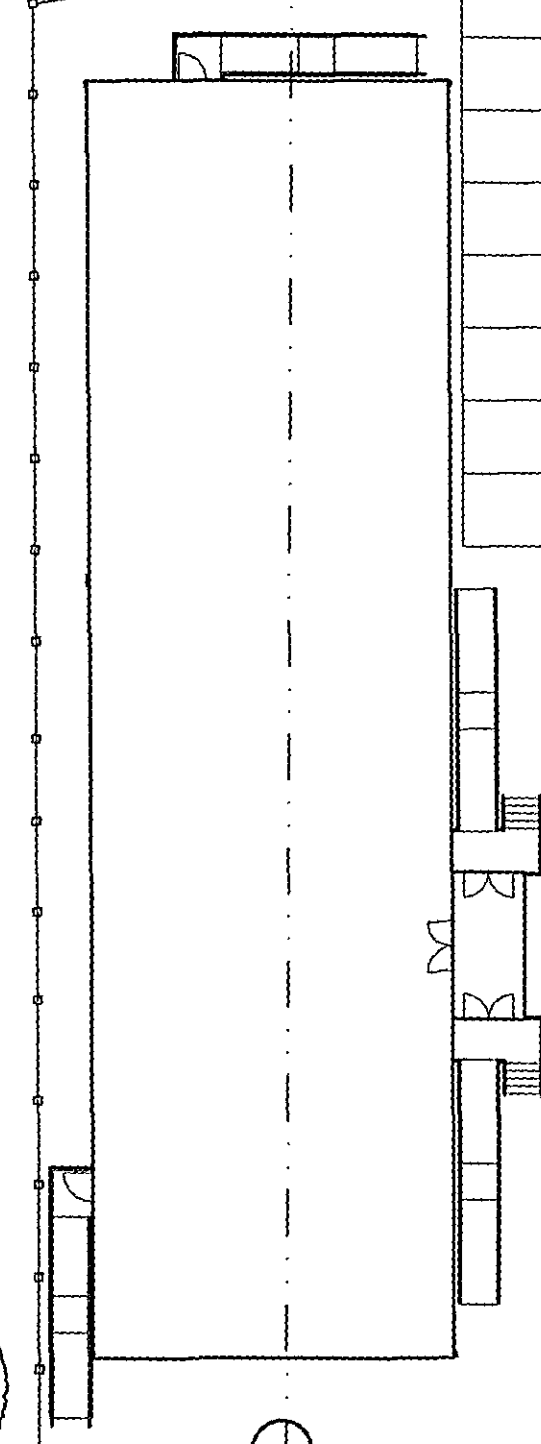
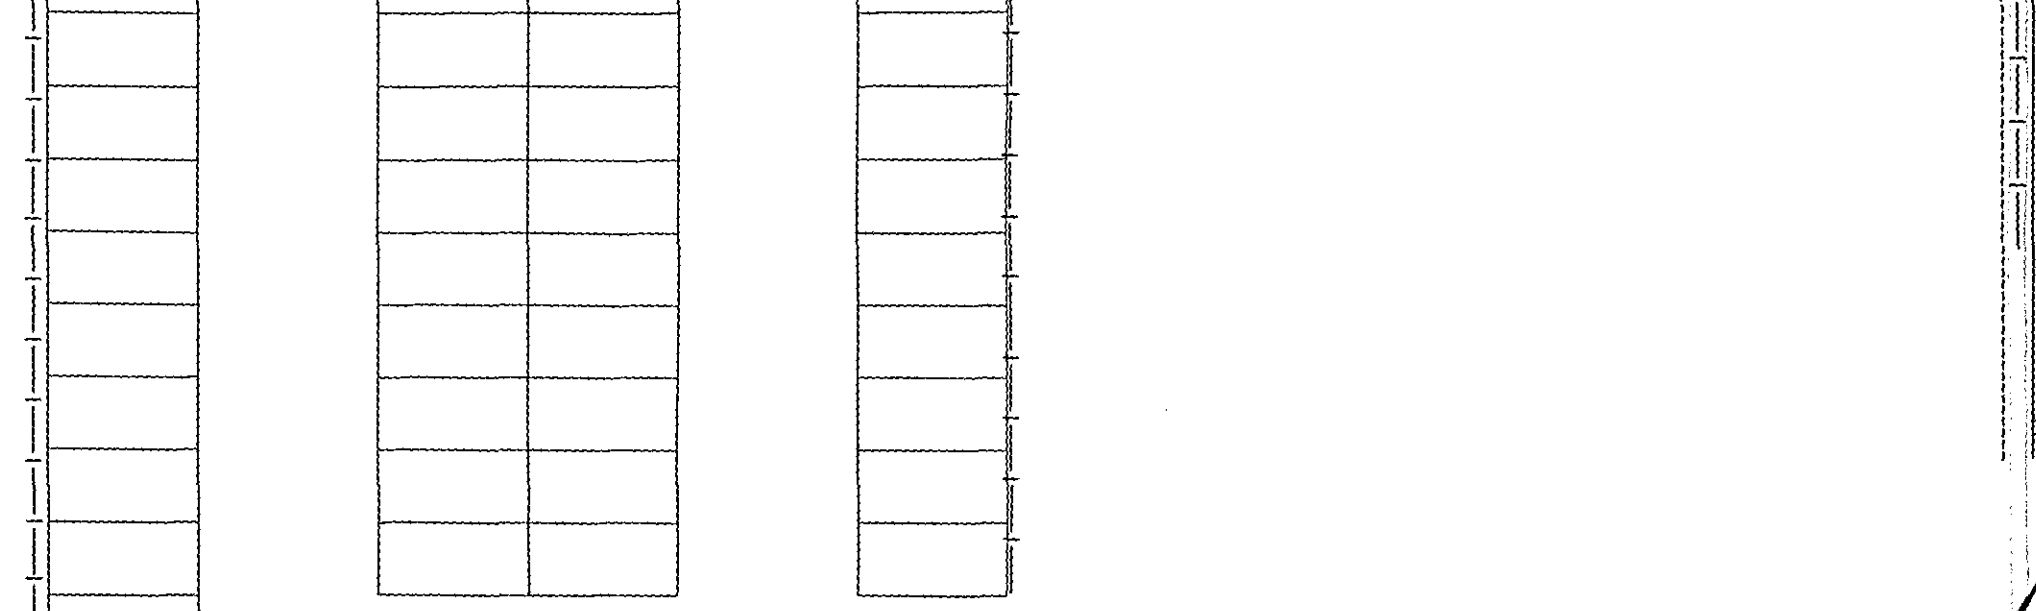



TREE PLANTING / LANDSCAPE SCHEME

A	SILVER BIRCH (BETULA PENDULA)	STANDARD
B	HAWTHORN (CRATAEGUS LAEVIGATA)	FEATHERED
C	WHITETHORN (SORBUS ARIA)	STANDARD
D	BEECH (FAGUS SILVATICA)	STANDARD

ALL PLANTING TO BE IN ACCORDANCE WITH B.D. 4426:1989 AND AMENDMENT No. 1 (1991)
 ALL TREES TO BE PLANTED WITH MINIMUM 0.6m MULCH MAT AND TO BE STORED, TIED & TUBED.
 1/3 TO 1/2 BAG OF PEAT FREE TREE AND SHRUB PLANTING COMPOST TO BE INCORPORATED INTO BACKFILL FOR EACH PLANT.

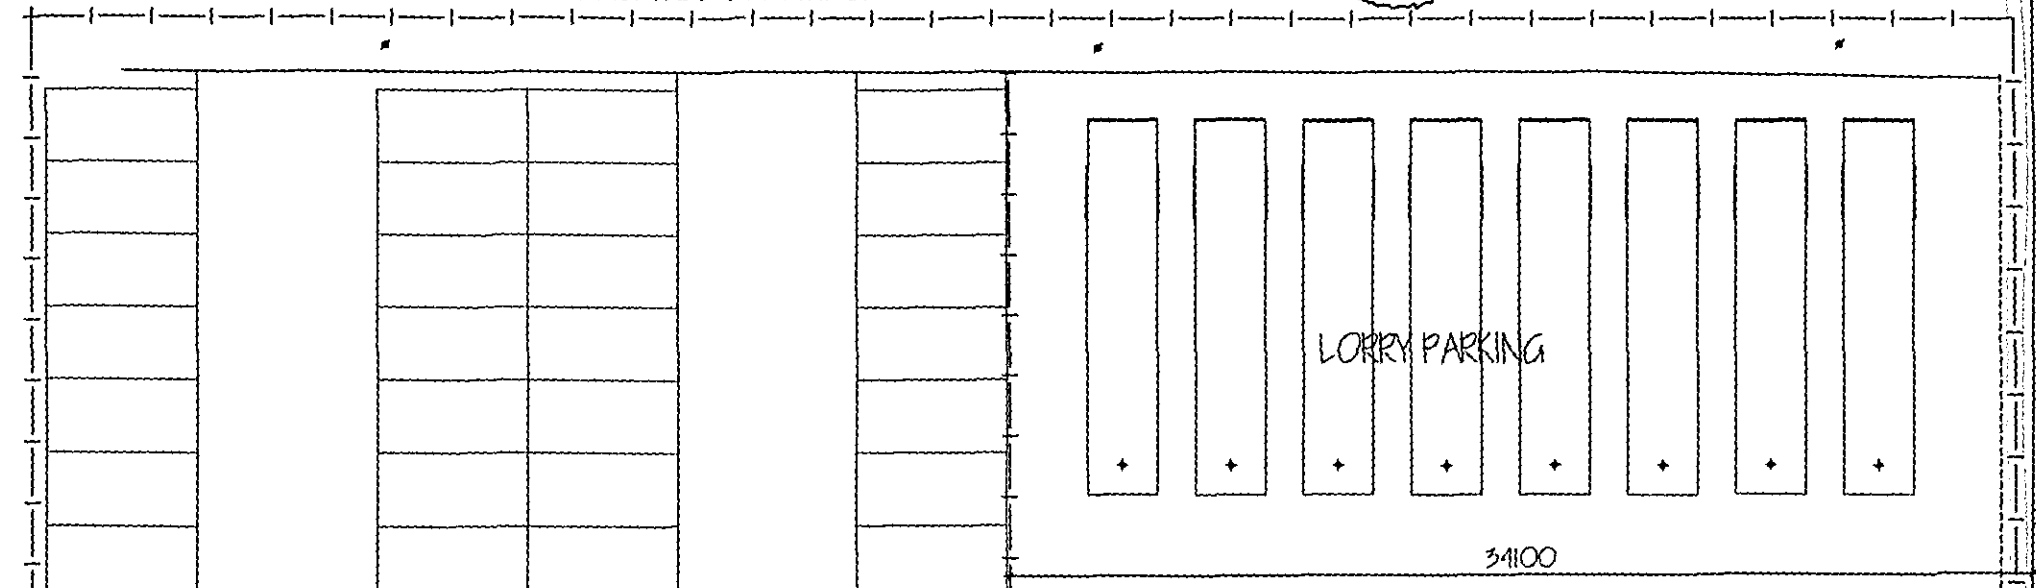

33800

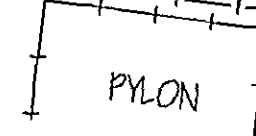

revision	date	initials	revision details
A	DEC '06	J.C.	ROADWAY REMOVED

ISSUE STATUS	ISSUE DATE

SHDC
 PLANNING & DEVELOPMENT
 - 4 JAN 2007
 Ref. 0014107



WEST BANK SUTTON BRIDGE
 SPALDING LINC'S PE12 9QH
 Tel : 01406 351188
 Mobile : 07808 125 778
 E-Mail : john@godfreyconstruction.co.uk

Client: PREMIER FOODS LTD
 Project: PROPOSED TEMPORARY OFFICES (FUSION II)
 BRIDGE ROAD
 LONG SUTTON
 SPALDING
 LINC'S
 Drawing:

SUPERSEDED

Scale