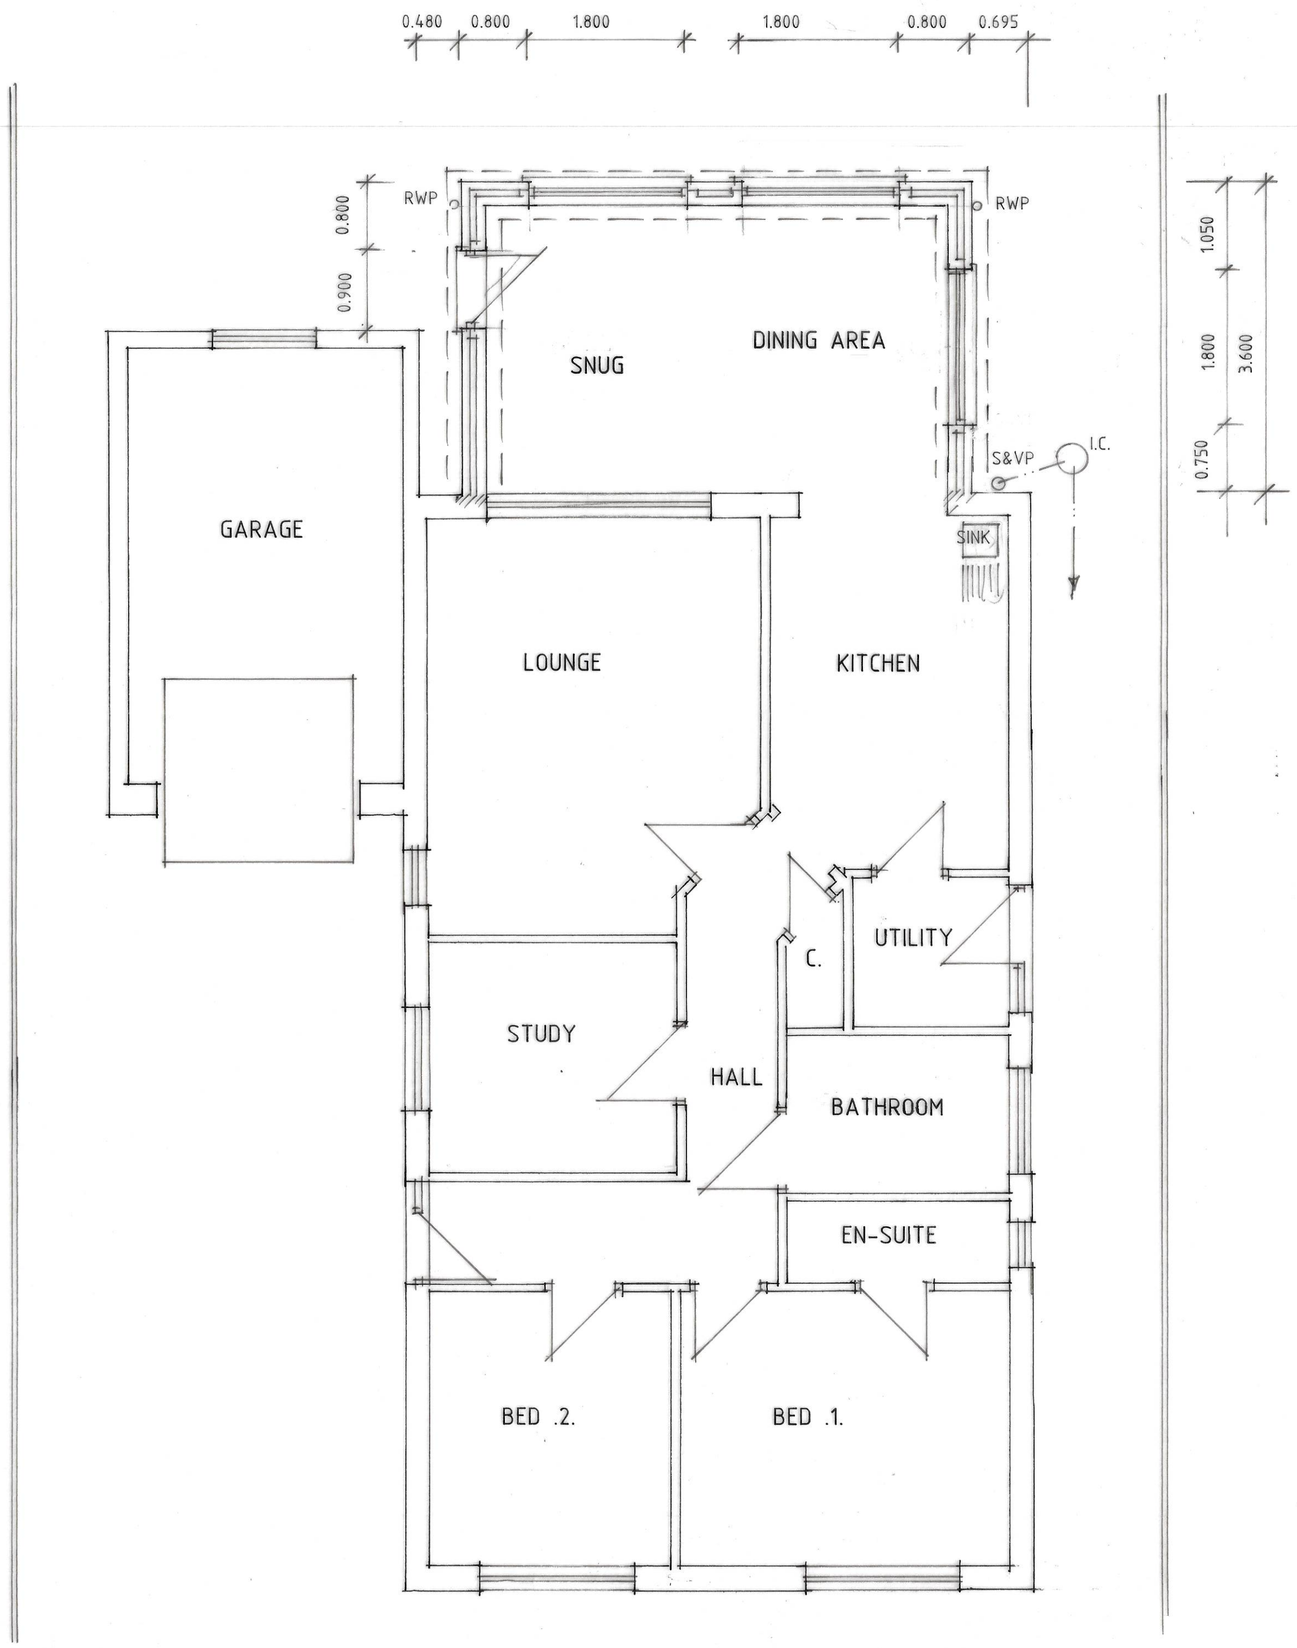

FLOOR PLAN

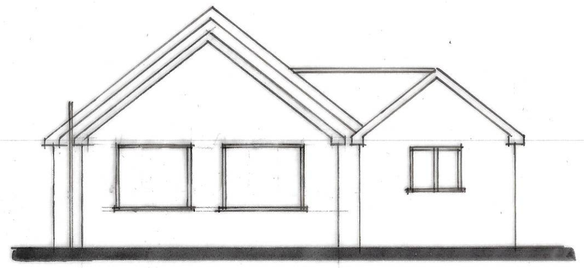

REAR

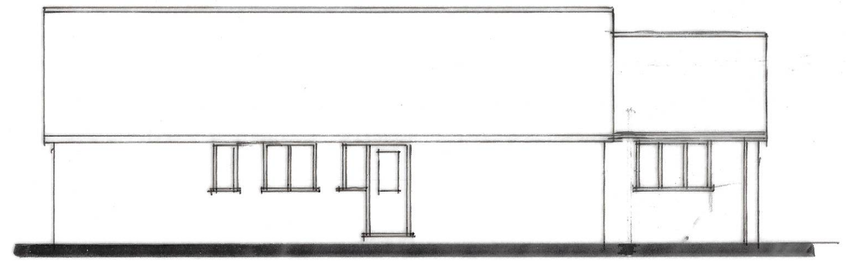

SIDE

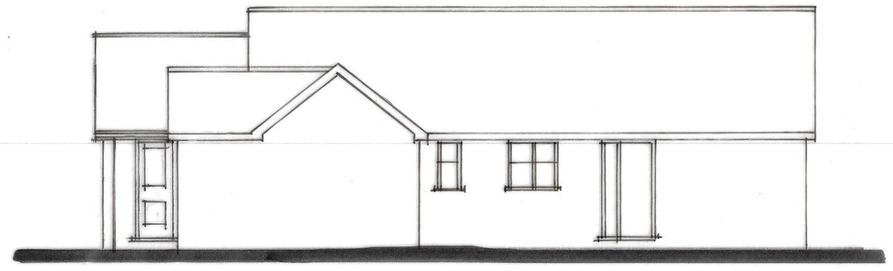

SIDE

A - ALTS - 26.1.24

Status DESIGN
CONSULTANTS IN ARCHITECTURE & PLANNING

PROPOSED EXTENSION AT
23 MIDSUMMER GARDENS,
LONG SUTTON FOR

MR. & MRS. P. CHOWN.

PLAN AS PROPOSED

1:50 1:100 | SD23-007/4

JAN-24 | B.GILHAM.

2 Edinburgh Walk, Holbeach,
Spalding, Lincs. PE12 7AP
Tel: 01406 424343 Fax: 01406 490702