


EAST FRONT

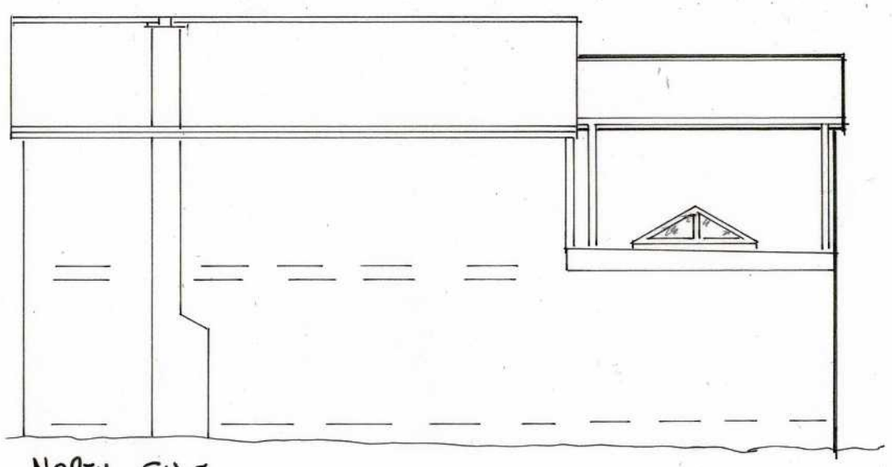


NORTH SIDE

- ⇒Scaling plans is not recommended.
- ⇒Existing Dimensions taken without intrusive survey and may therefore vary from those shown.
- ⇒All dimensions verified on site before commencement.
- ⇒Existing dimensions will be from finished surface whilst new dimensions before plaster.
- ⇒Plans and Construction notes to be read in conjunction with Structural engineers calculations.
- ⇒The information provided is for obtaining of Planning and Building Regulation approval— further details may be needed during construction.
- ⇒Inspection of material used, build methods and quality is not the responsibility of Malcolm Clark Associates

THICKENED WINDOW LIGHT TO OPEN



WEST REAR

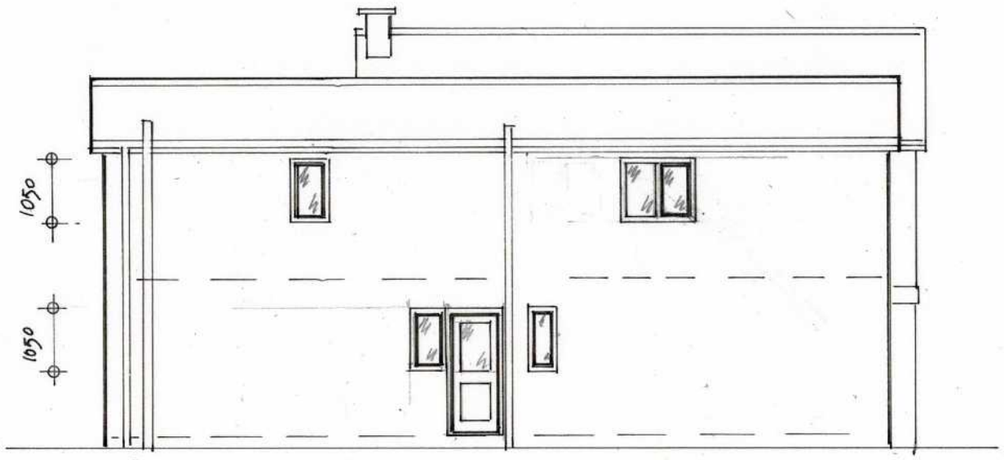

SOUTH SIDE

93, Little London,
Long Sutton, Spalding
PE12 9LF

Dwg No: A8 PROPOSED ELEVATIONS
Scale: 1:100 @ A1

Malcolm Clark Associates
+44 (0)1427 667151
+44 (0)7802 832984
mcassociates2@gmail.com