


EAST FRONT




NORTH SIDE

- ⇒Scaling plans is not recommended.
- ⇒Existing Dimensions taken without intrusive survey and may therefore vary from those shown.
- ⇒All dimensions verified on site before commencement.
- ⇒Existing dimensions will be from finished surface whilst new dimensions before plaster.
- ⇒Plans and Construction notes to be read in conjunction with Structural engineers calculations.
- ⇒The information provided is for obtaining of Planning and Building Regulation approval— further details may be needed during construction.
- ⇒Inspection of material used, build methods and quality is not the responsibility of Malcolm Clark Associates

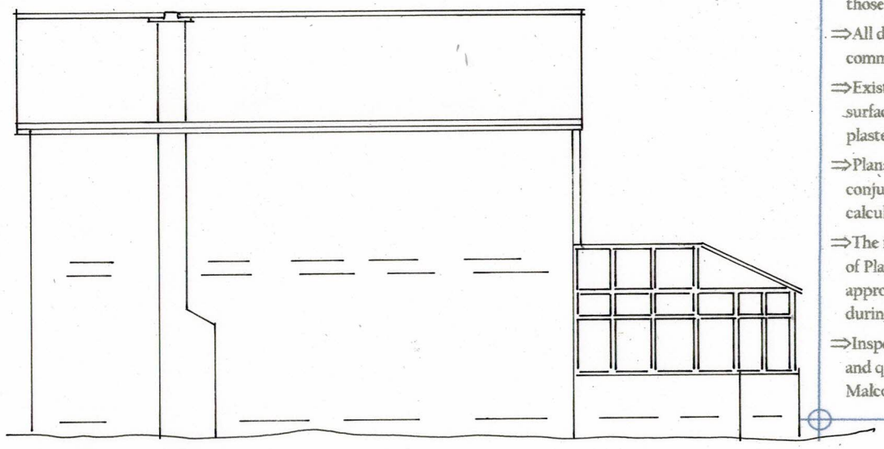

WEST REAR

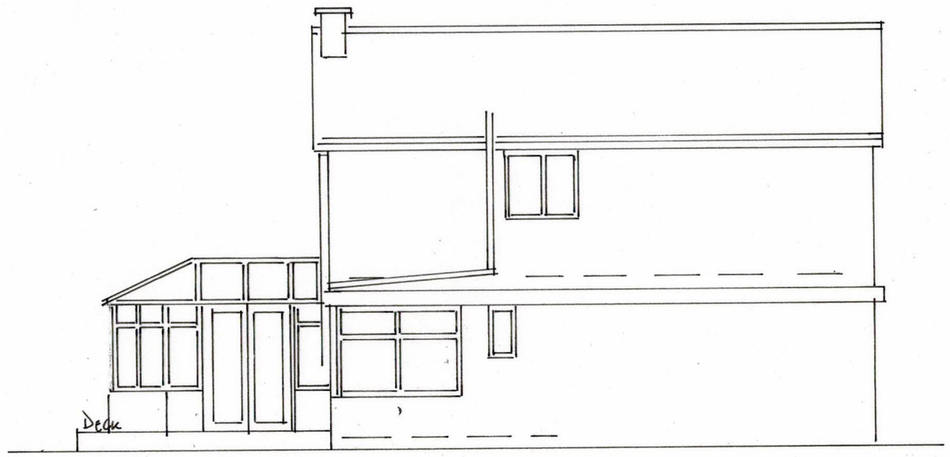

SOUTH SIDE

93, Little London,
Long Sutton, Spalding
PE12 9LF

Dwg No: E EXISTING

Scale: 1:100 ELEVATIONS

Malcolm Clark Associates
+44 (0)1427 667151
+44 (0)7802 832984
mcassociates2@gmail.com