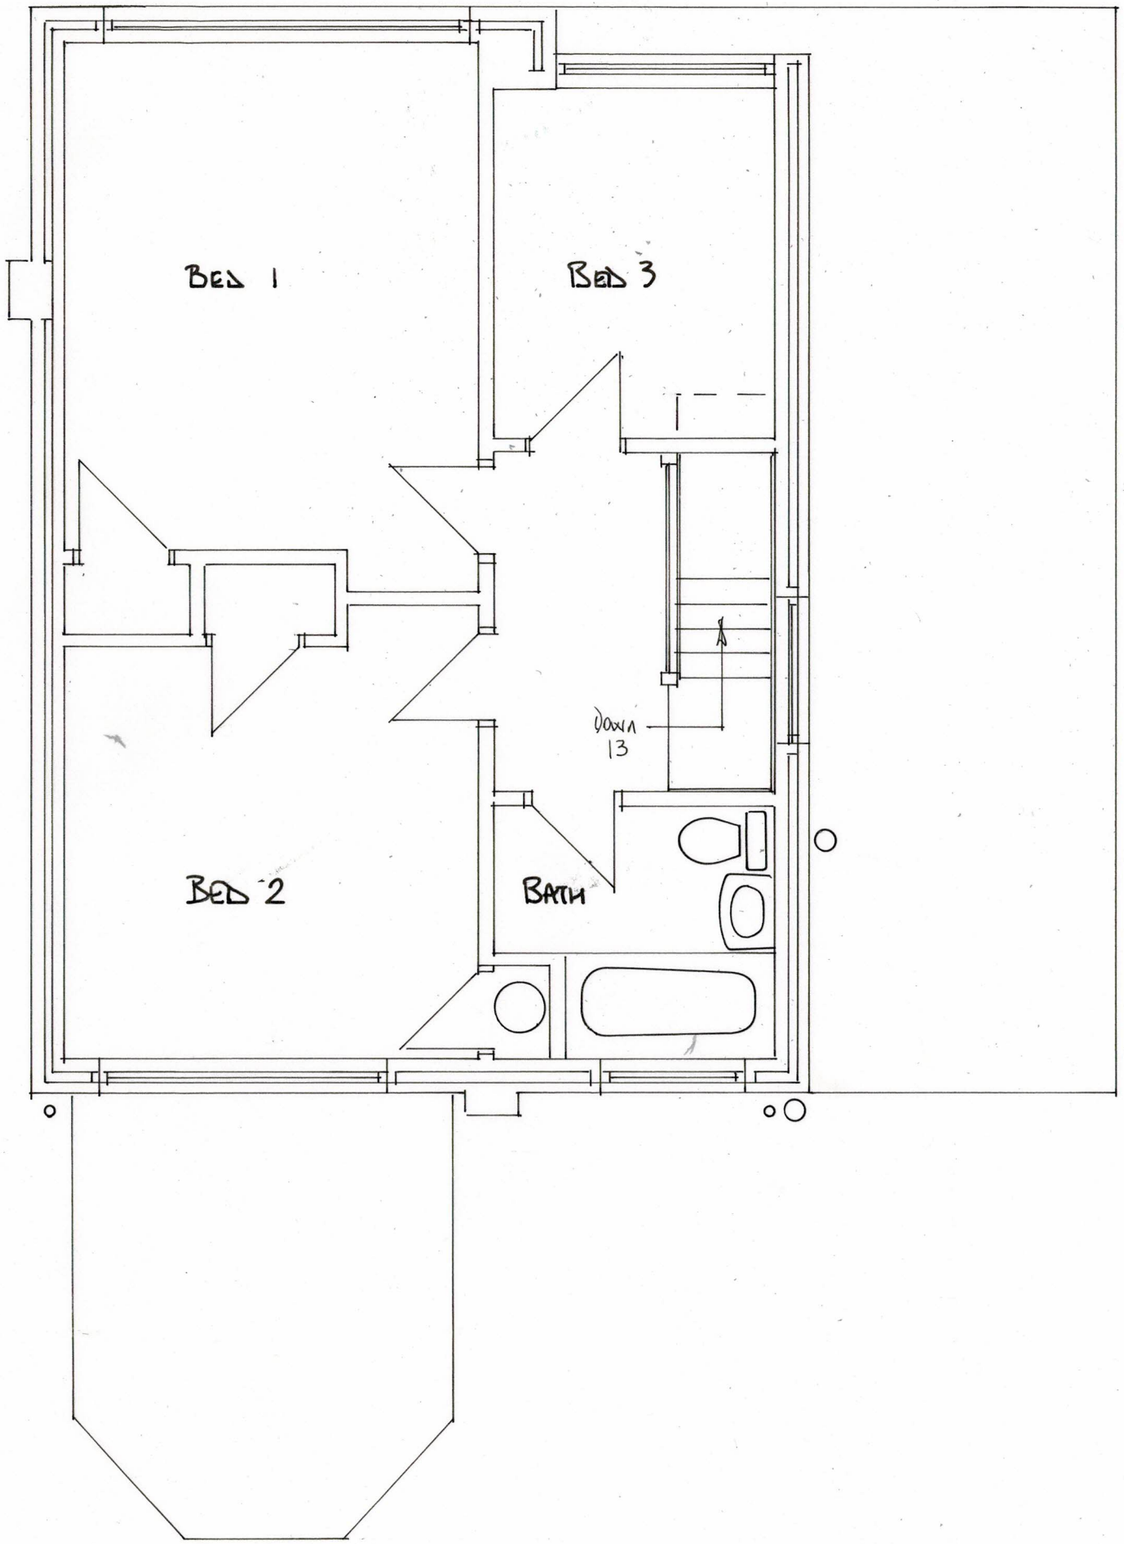


⇒Scaling plans is not recommended.

⇒Existing Dimensions taken without intrusive survey and may therefore vary from those shown.

⇒All dimensions verified on site before commencement.

⇒Existing dimensions will be from finished surface whilst new dimensions before plaster.

⇒Plans and Construction notes to be read in conjunction with Structural engineers calculations.

⇒The information provided is for obtaining of Planning and Building Regulation approval— further details may be needed during construction.

⇒Inspection of material used, build methods and quality is not the responsibility of Malcolm Clark Associates

93, Little London,
Long Sutton, Spalding
PE12 9LF

Dwg No: G EXISTING FIRST FLOOR

Scale: 1:50

Malcolm Clark Associates
+44 (0)1427 667151
+44 (0)7802 832984
mcassociates2@gmail.com