

1926
2.691ha
6.65


Collings
ESTATE AGENTS
• SURVEYORS
HIGH STREET, LONG SUTTON
SOUTH Lincs PE12 5DB
Tel: (01403) 332033
Reproduced by Permission
for identification only


SHDC
Planning & Development
- 8 JAN 2009
Ref: 0017/09

REMARKS
ON APPLICATION
CASE: 1/1250

Little Derel

DETERMINED
PLAN

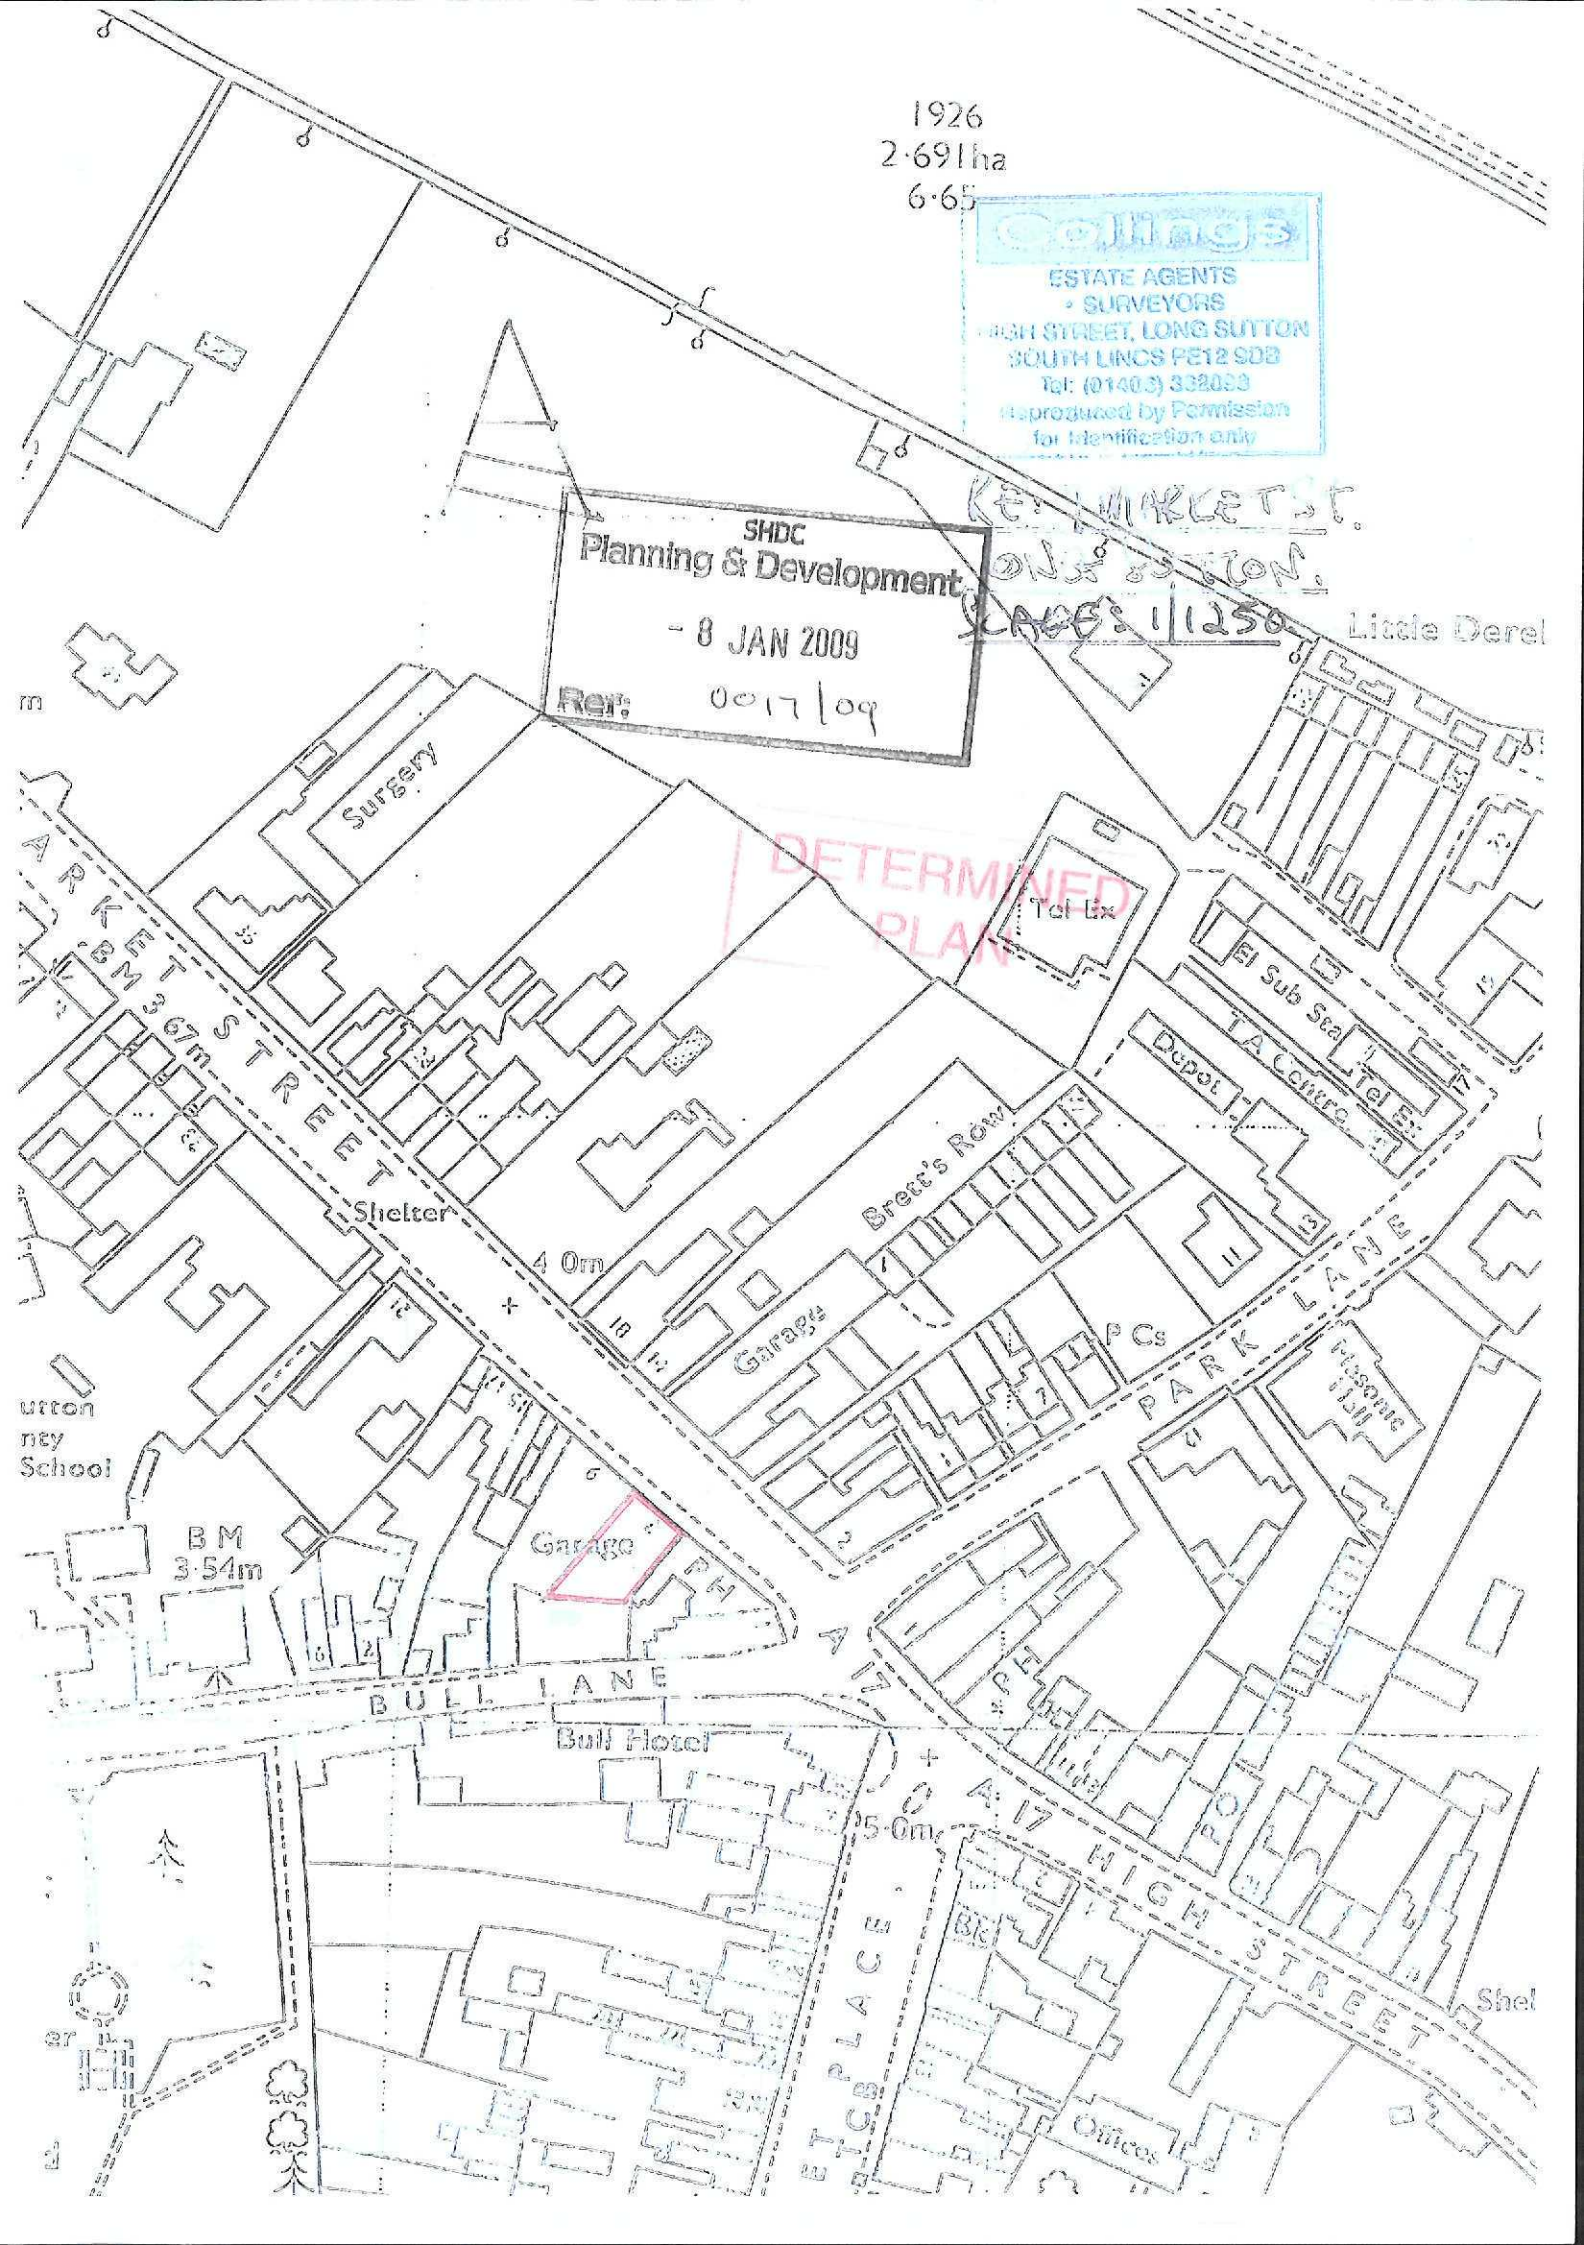

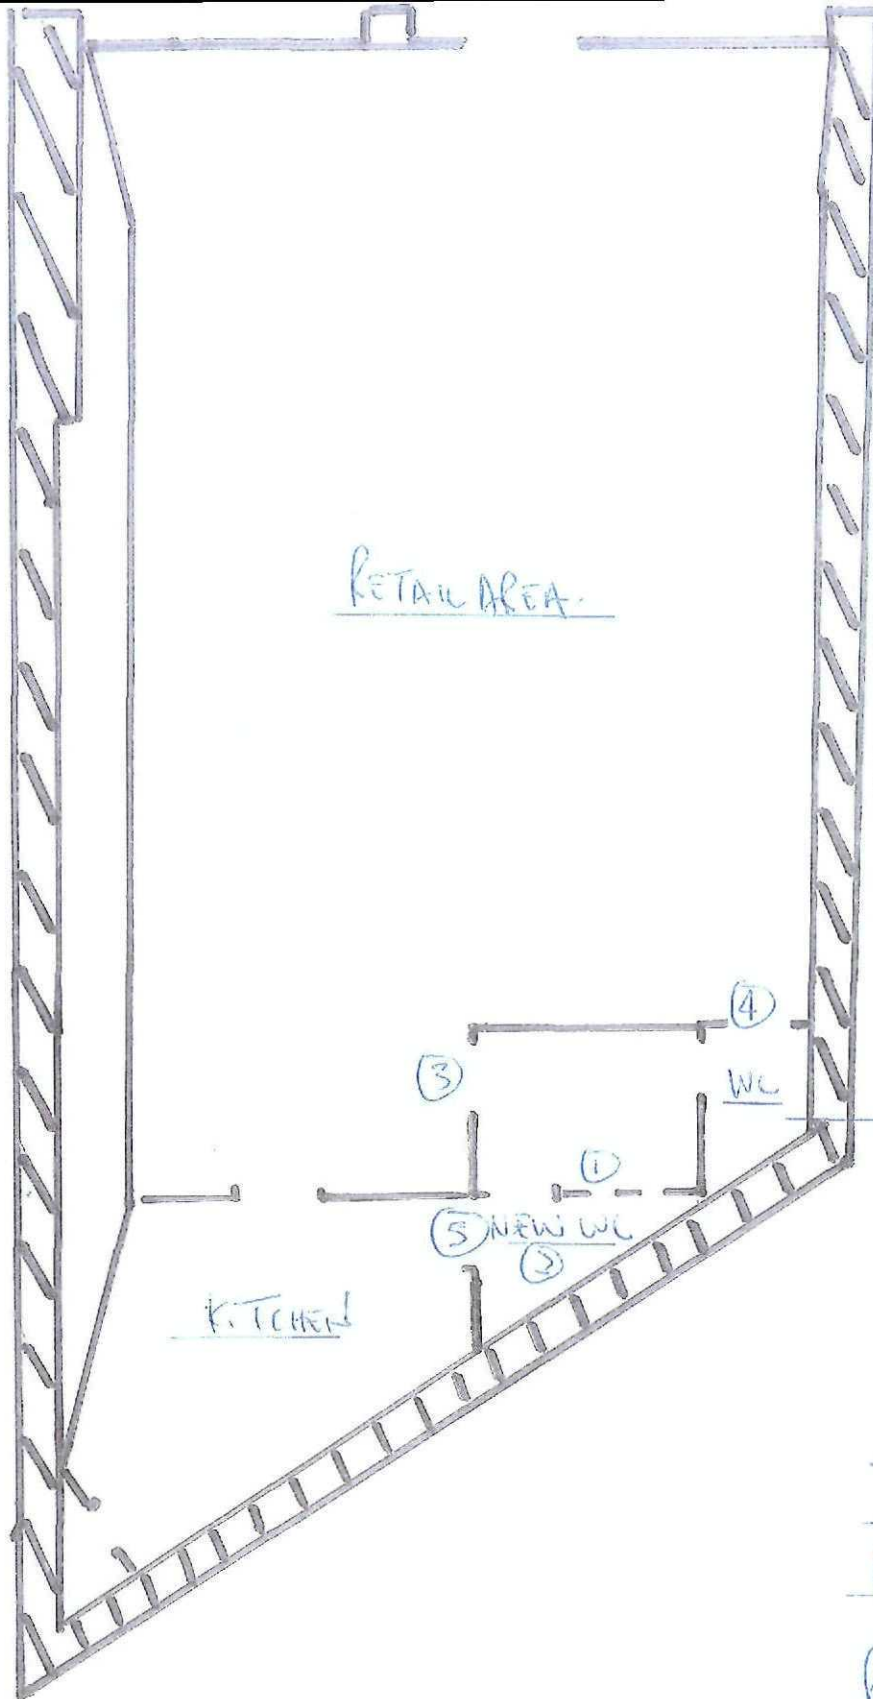

SHDC
Planning & Development
- 8 JAN 2009
Ref: 0017109

DETERMINED
PLAN

EXISTING DRAINAGE
SYSTEM TO PUBLIC
SEWER IN BULL
LANE

7 MARKET STREET
LONG FUTTON

PROPOSED MINOR
ALTERATIONS TO
THE INTERIOR

DEC. 2008. SCALE 1/50.

- (1) New partition wall and door.
- (2) New WC.
- (3) New door.
- (4) Close-up door.
- (5) Close-up door.

DRAWING A1