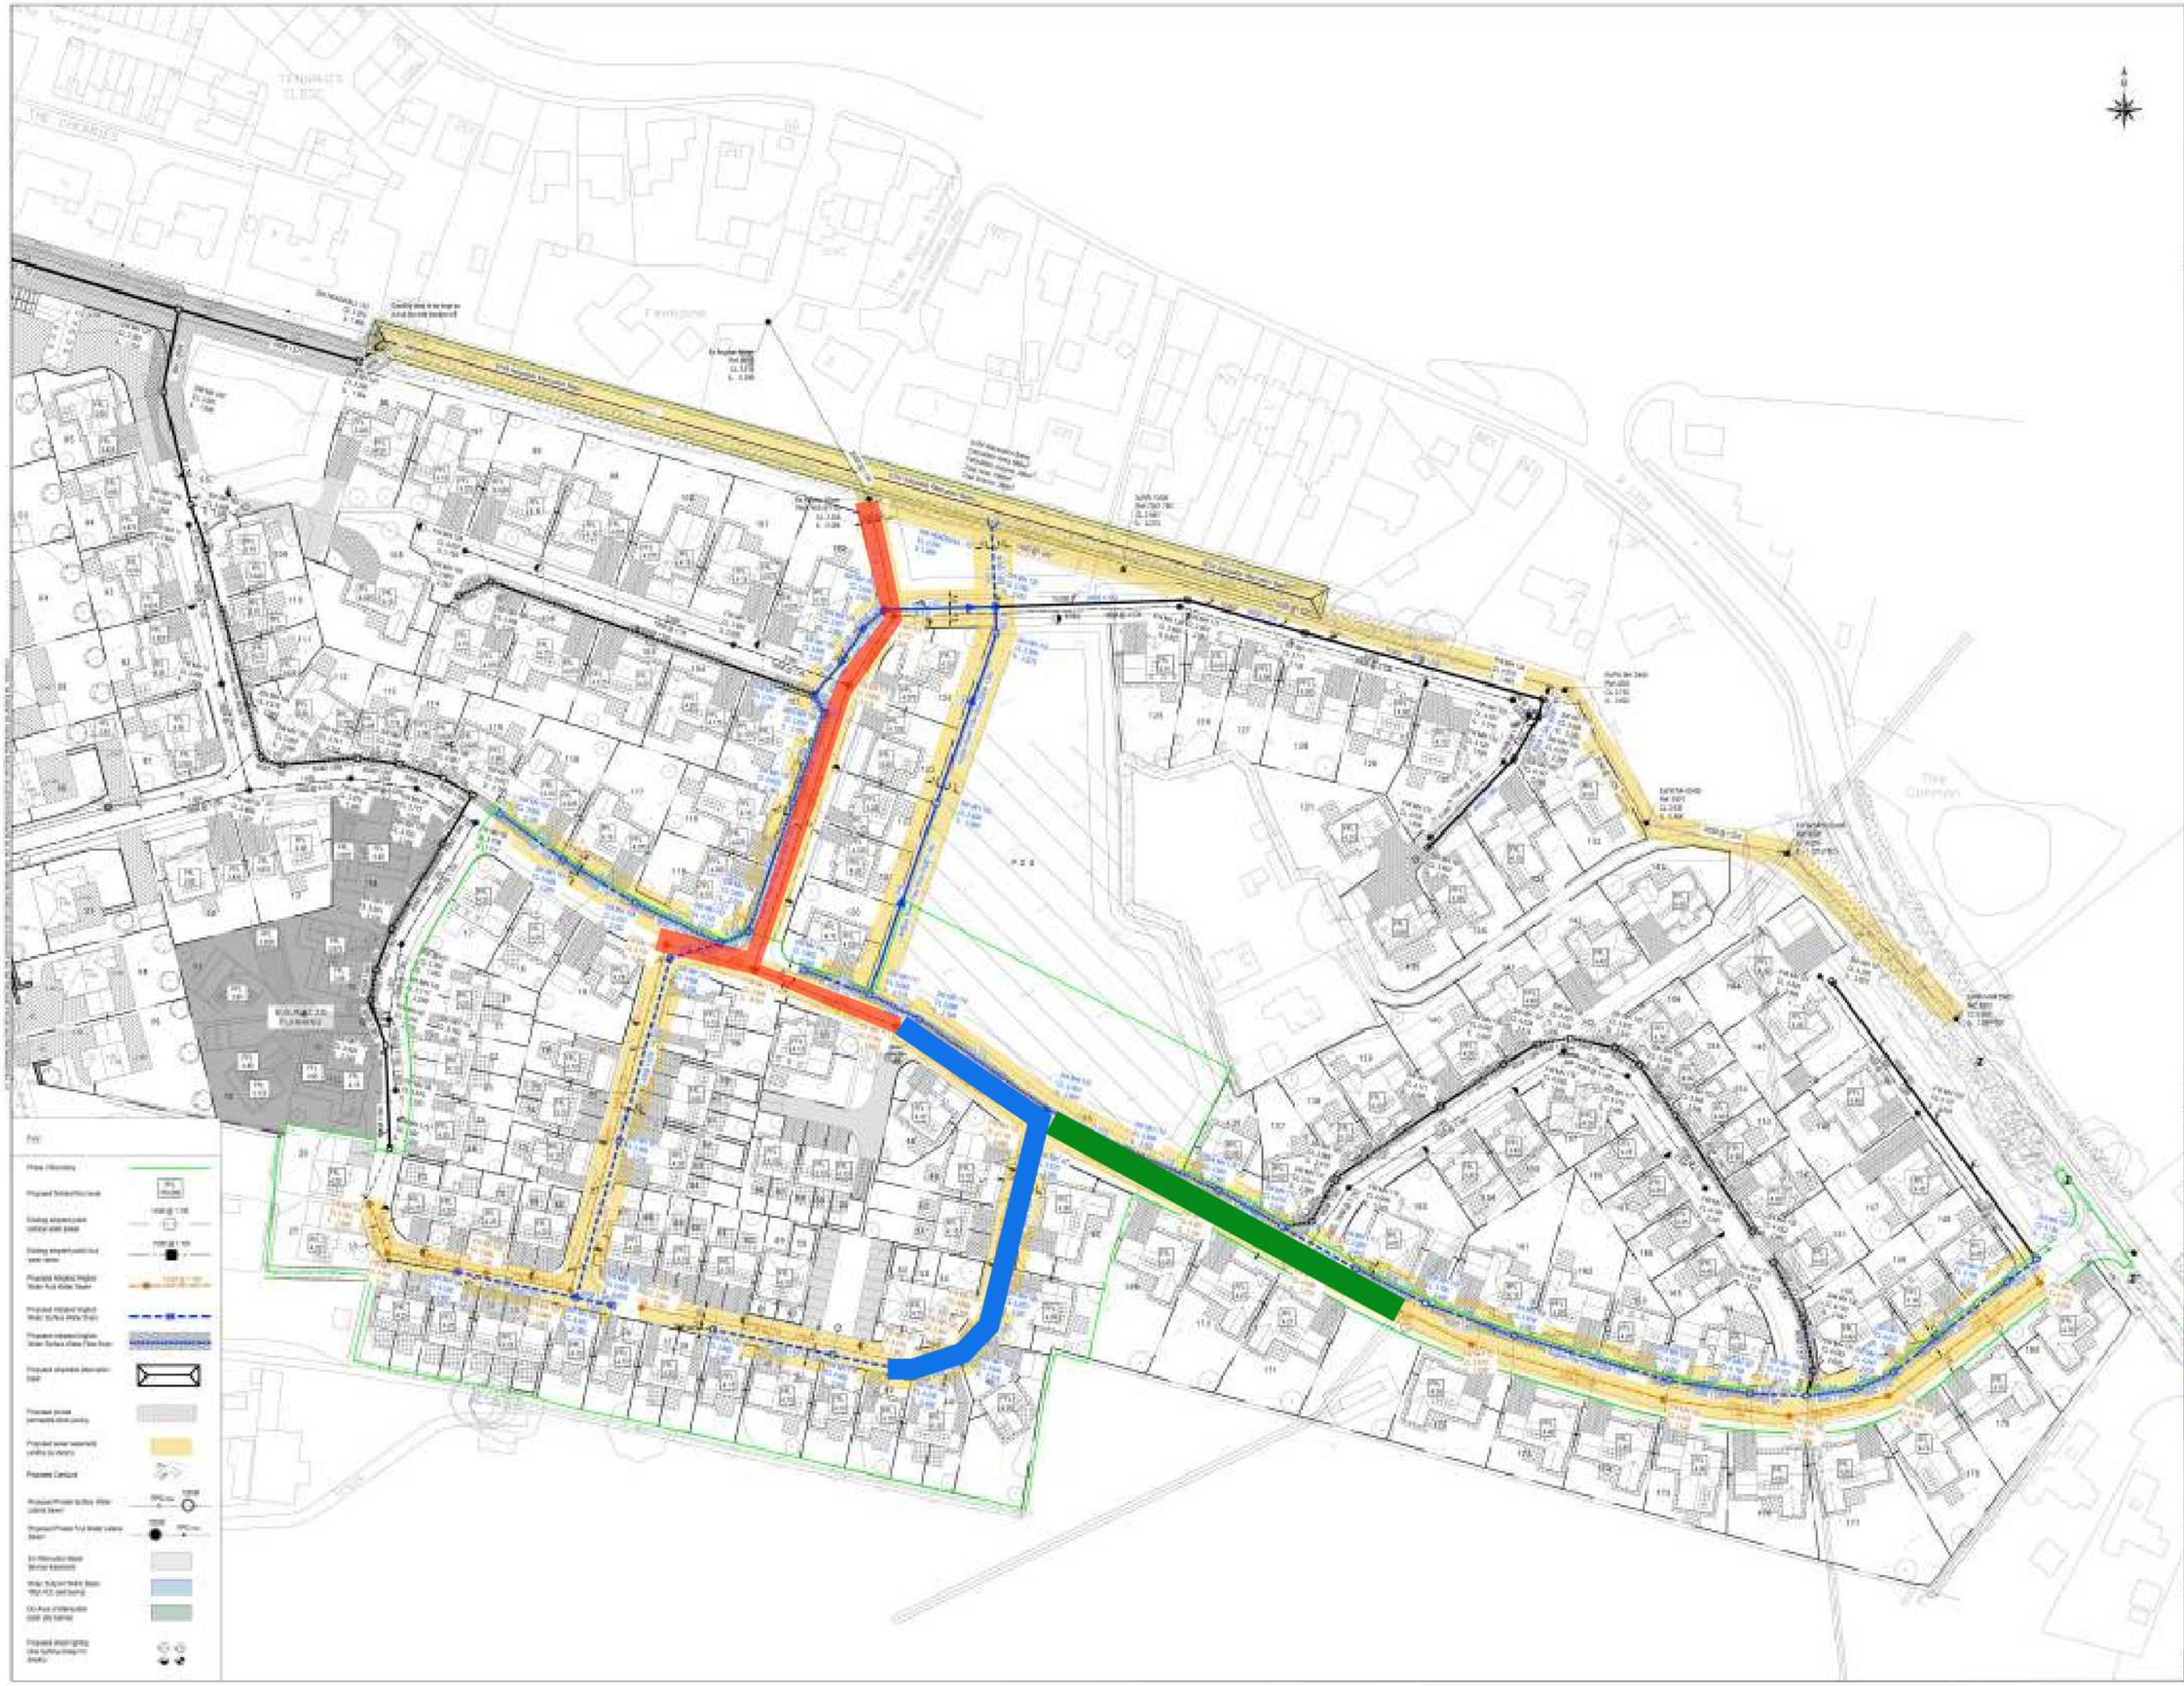

1:500 | LINCOLNSHIRE | 22-0145

S2 | PRELIMINARY

bsp CONSULTING

SEAGATE ROAD, LONG SUTTON, LINCOLNSHIRE

PHASE 2
S104 DRAINAGE LAYOUT
COLOURED PLAN

D BROWN BUILDING CONTRACTORS

SRLS-BSP-XX-XX-D-C-0142 | P03