


Notes

Ordnance Survey Map
© Crown Copyright 2017. OS Licence No: AR 100010613

CDM 2015
This drawing is for illustrative purposes and/or obtaining the relevant planning permission only. It should not be used for construction and accordingly, risk identification under the Construction (Design & Management) Regulations 2015 has not been undertaken.

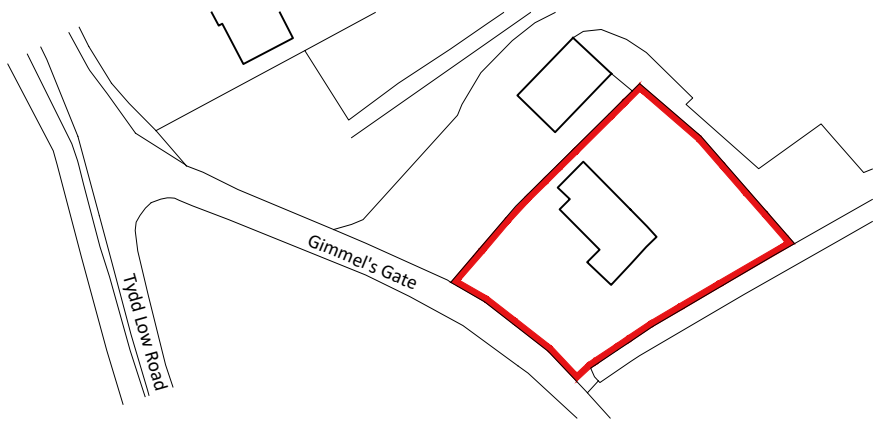

Rev	By	Notes	Date
rdc Robert Doughty Consultancy 32 High Street, Helpringham Sleaford, Lincolnshire NG34 0RA Tel: 01529 421646 Fax: 01529 421358 Email: admin@rdc-landplan.co.uk Web: www.rdc-landplan.co.uk			
Client Michael Pattern			
Project Gimmel's Gate, Sutton Crosses, Long Sutton			
Drawing title Location Plan			
Drawing No 1272-1_PL_LP01	Rev -	Drawn WW	
Scale 1:1250 @ A4	Date 03.01.18	Checked LMS	

