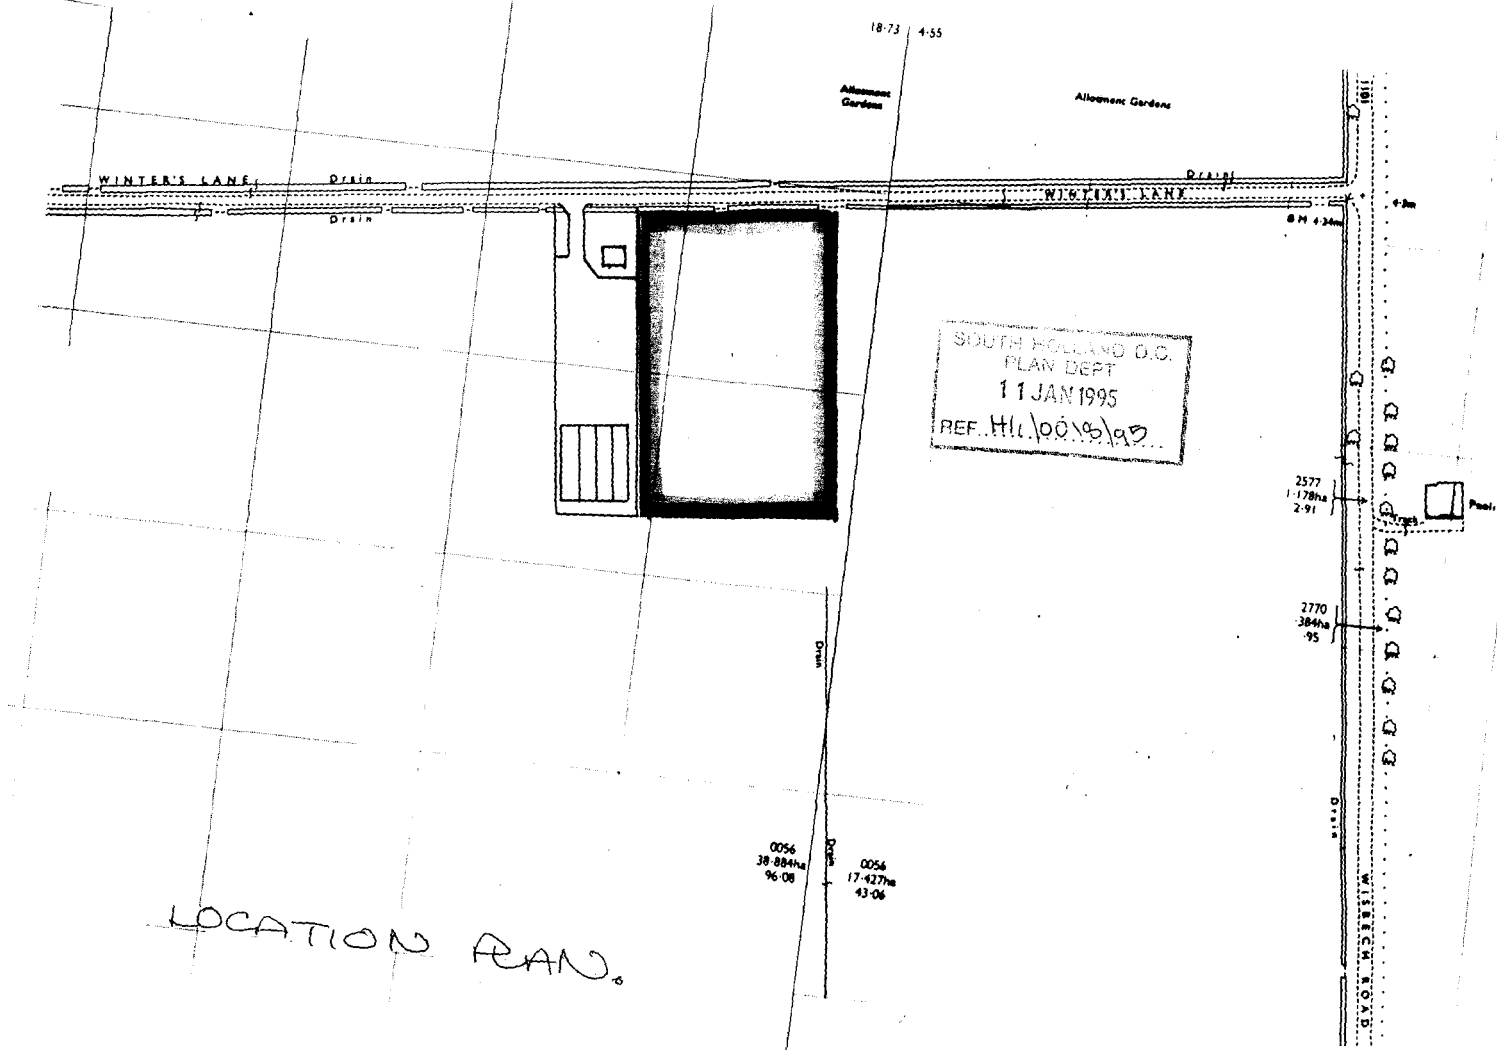
18·73
4·55
Allotment Gardens
Allotment Gardens
WINTER'S LANE
Drain
Drain
WINTER'S LANE
Drain
SOUTH HOLLAND D.C.
PLAN DEPT
11 JAN 1995
REF. H/L/00/19/95
2577
1·178ha
2·91
2770
·384ha
·95
Drain
0056
38·884ha
96·08
Drain
0056
17·427ha
43·06
Drain
WISBECH ROAD
LOCATION PLAN.