




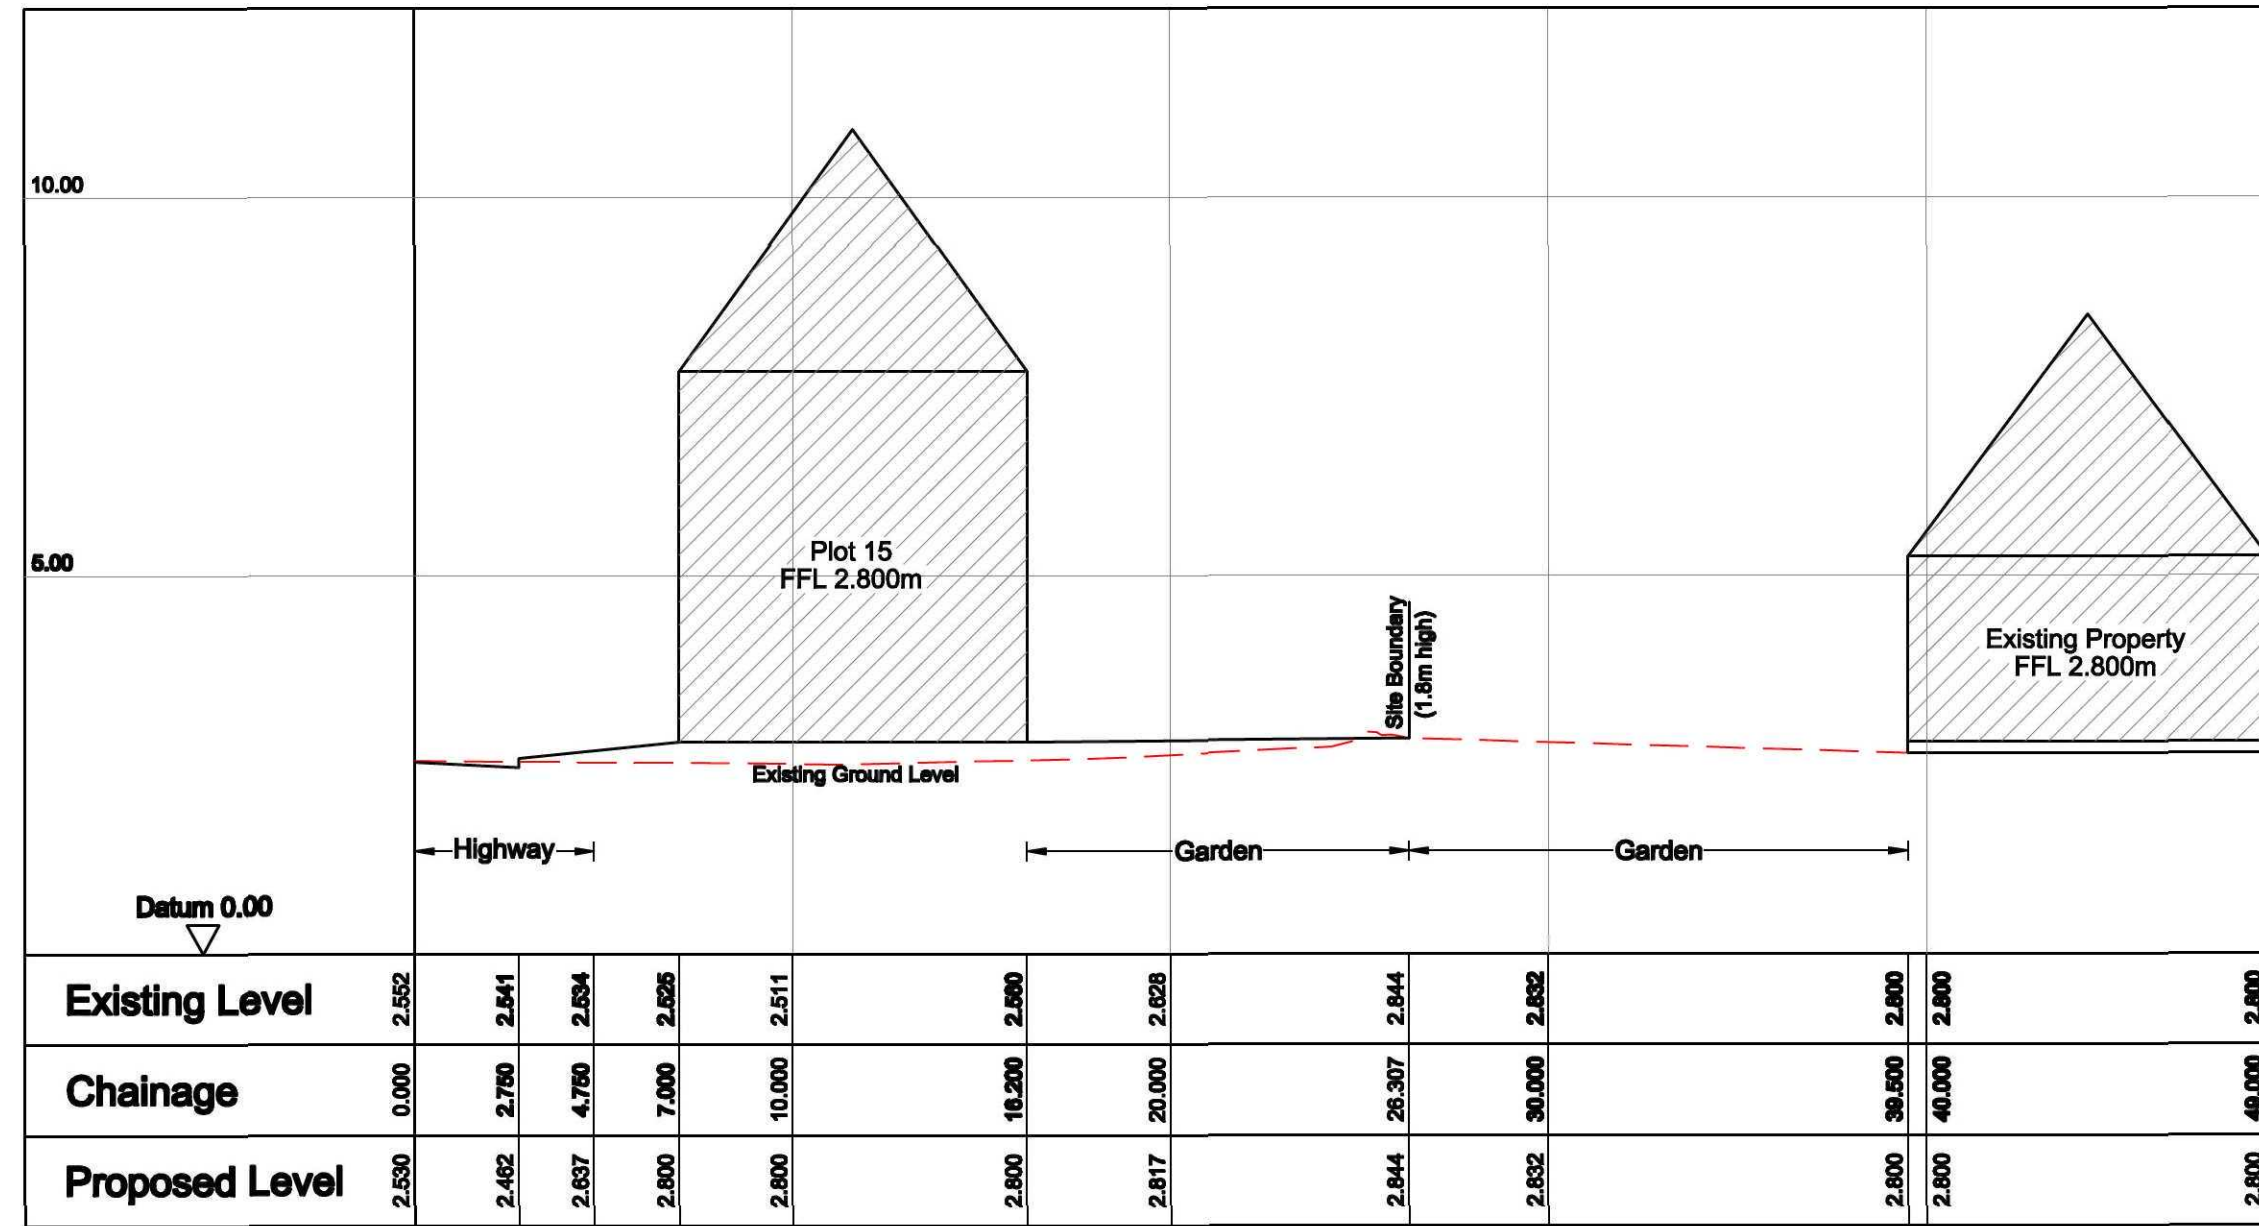


Section A-A

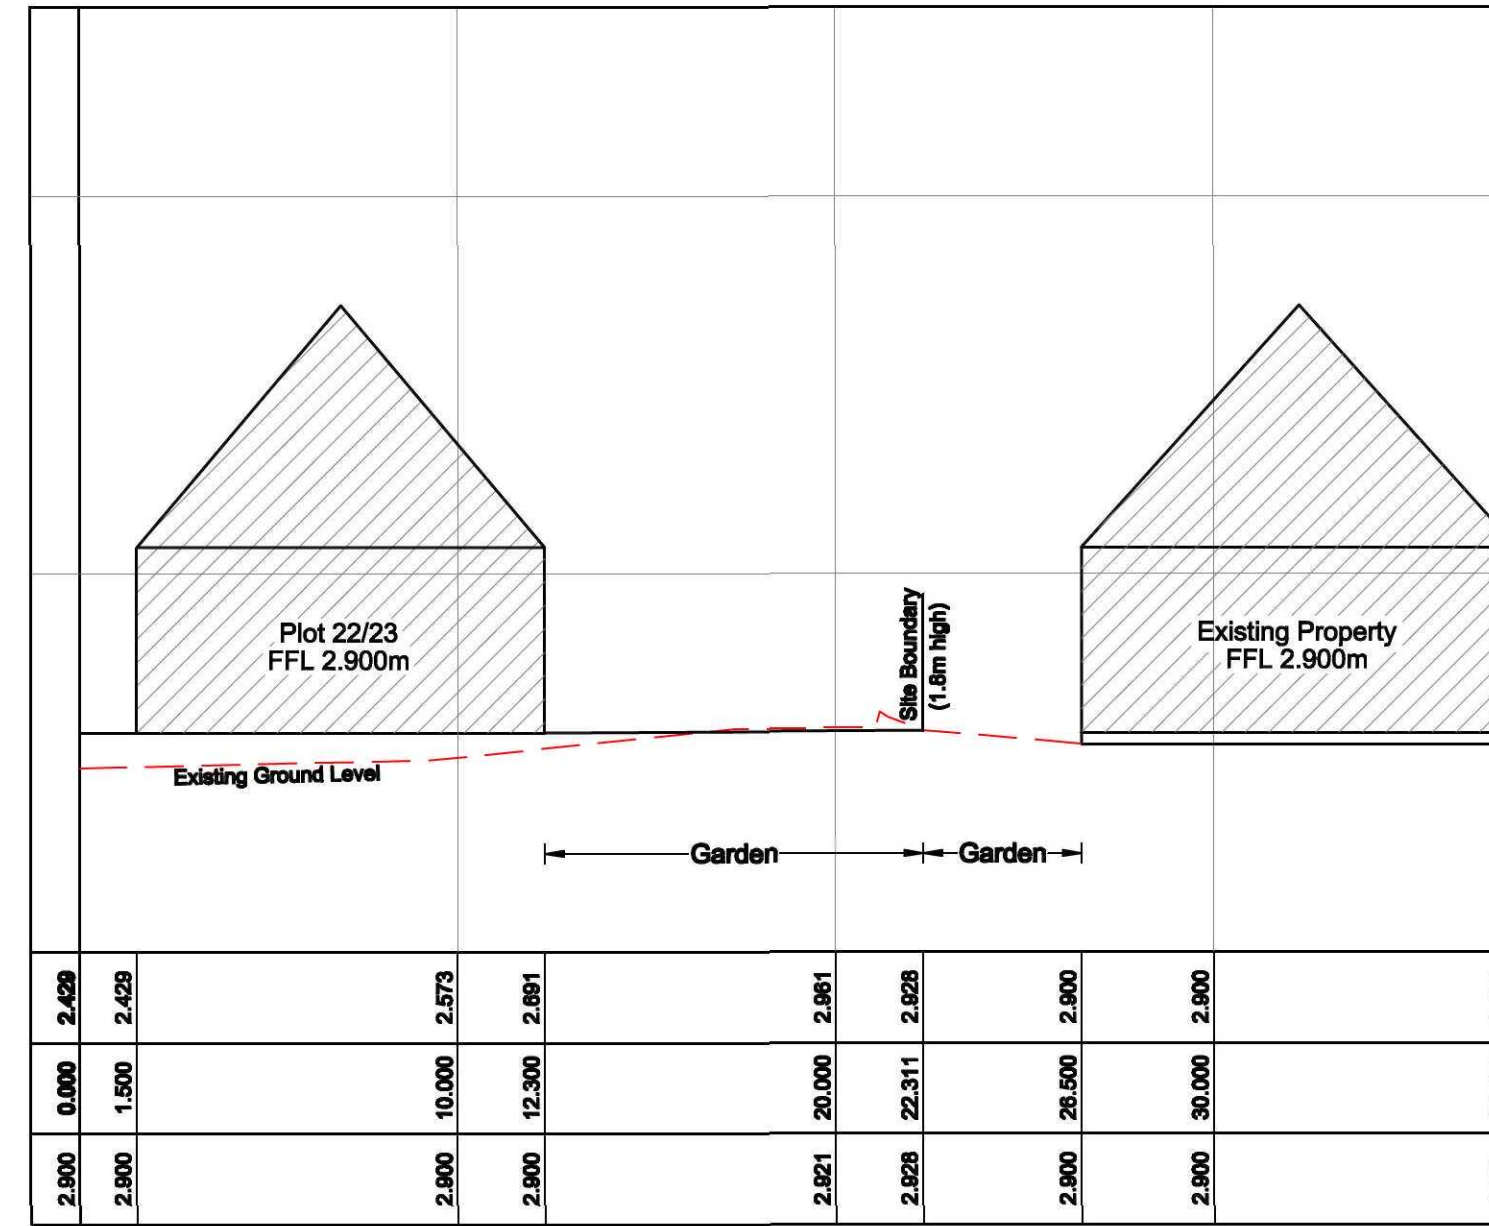

Section B-B

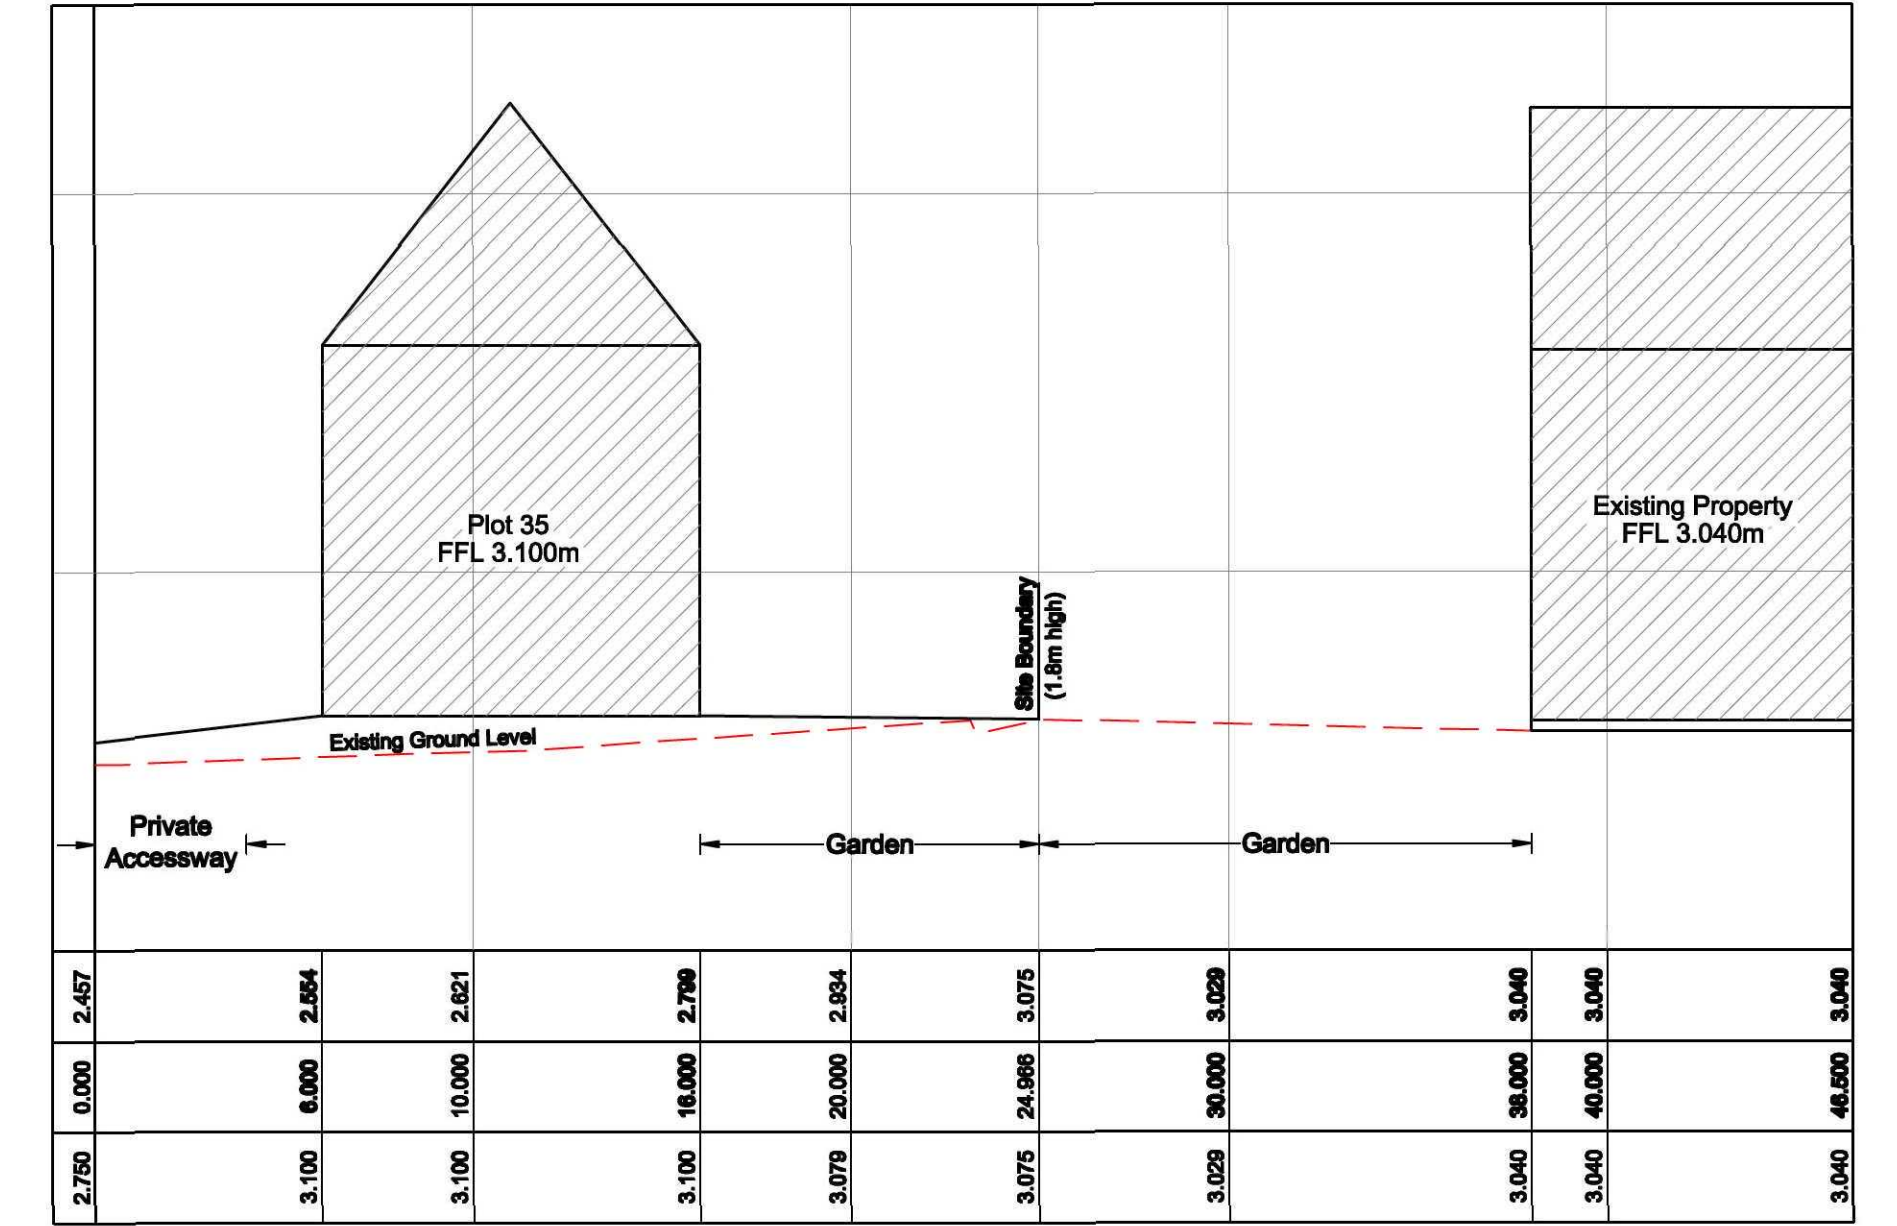

Section C-C

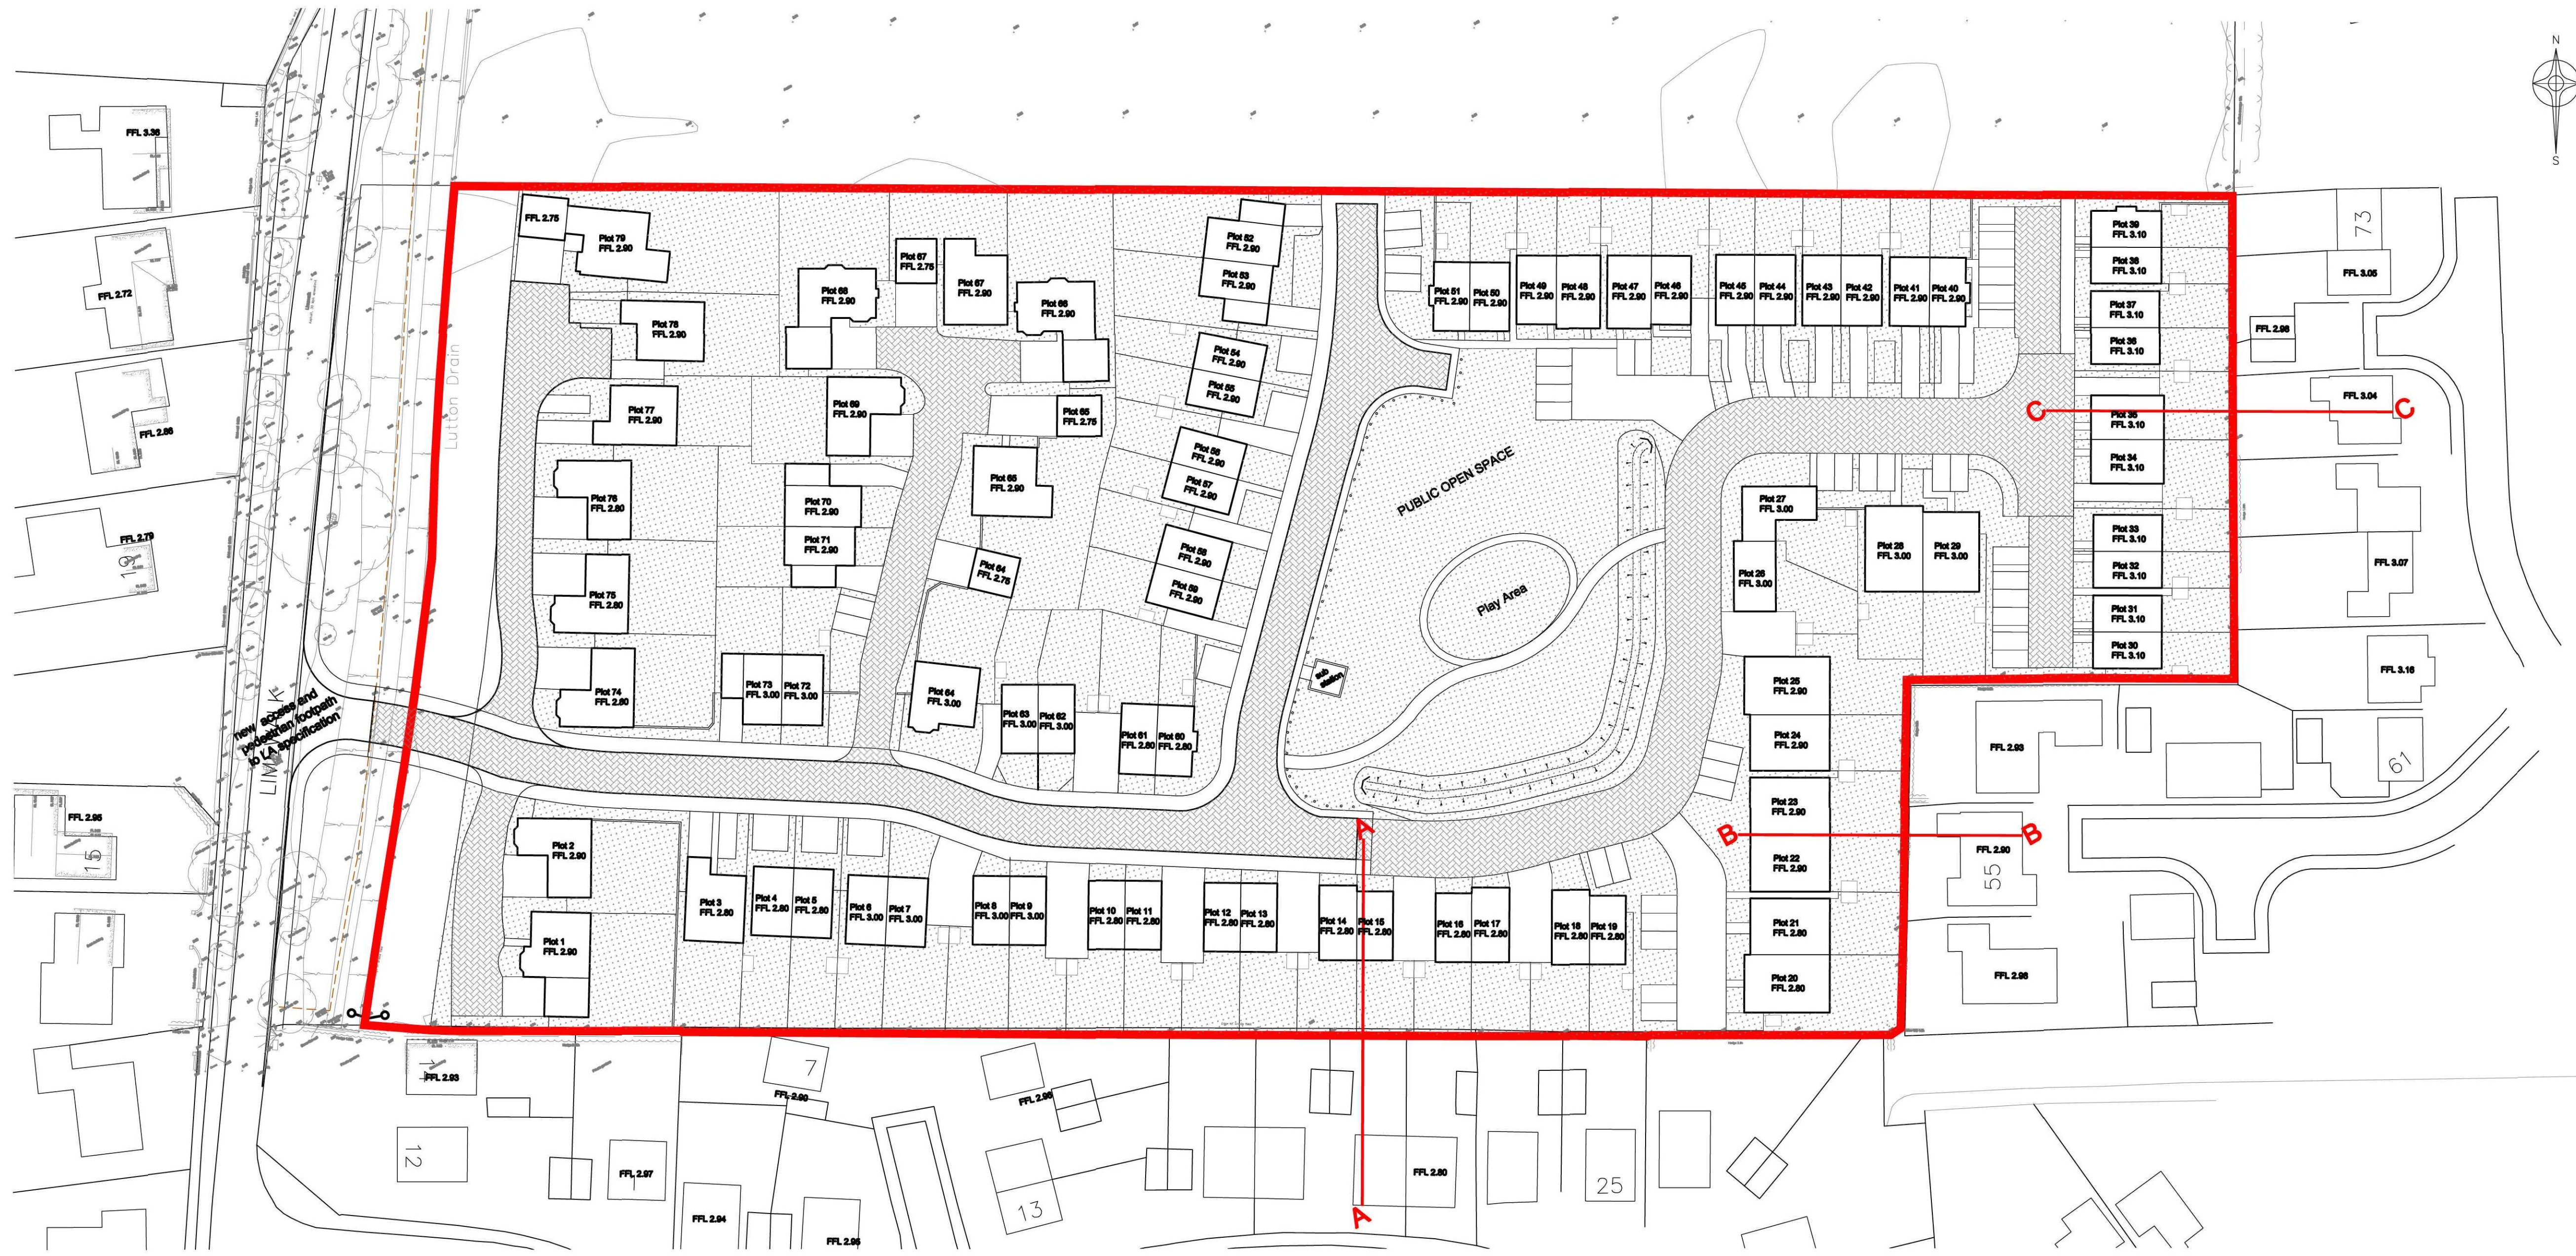

Plan Received by LPA
on 11 March 2010

A) Proposed FFL's amended. LC. 08/03/10.
Revisions:

Westleigh
T: 0116 2773324 F: 0116 2784581
Email: info@westleigh.co.uk
Web: www.westleigh.co.uk

Westleigh Developments Ltd
Tudor Gate
Grange Business Park
Endersby Road
Whetstone
Leicestershire
LE8 6EP

Drawing status **Preliminary**

Drawing title
Boundary Sections

Project title
**Lime Walk
Long Sutton**

Drawn	LC	Approved	
Date	03/03/10	Drawing No	WD/157/02A
Scale	Plan, 1:500 Sections, 1:200H 1:100V		