OFFICE PREMISES, WAREHOUSE (SOUTHERN PART) AND PART YARD, STATION ROAD, LONG SUTTON.

SOUTH HOLLAND DC
HOUSING & PLANNING
-9 JAN 1997
Ref: 0024/97

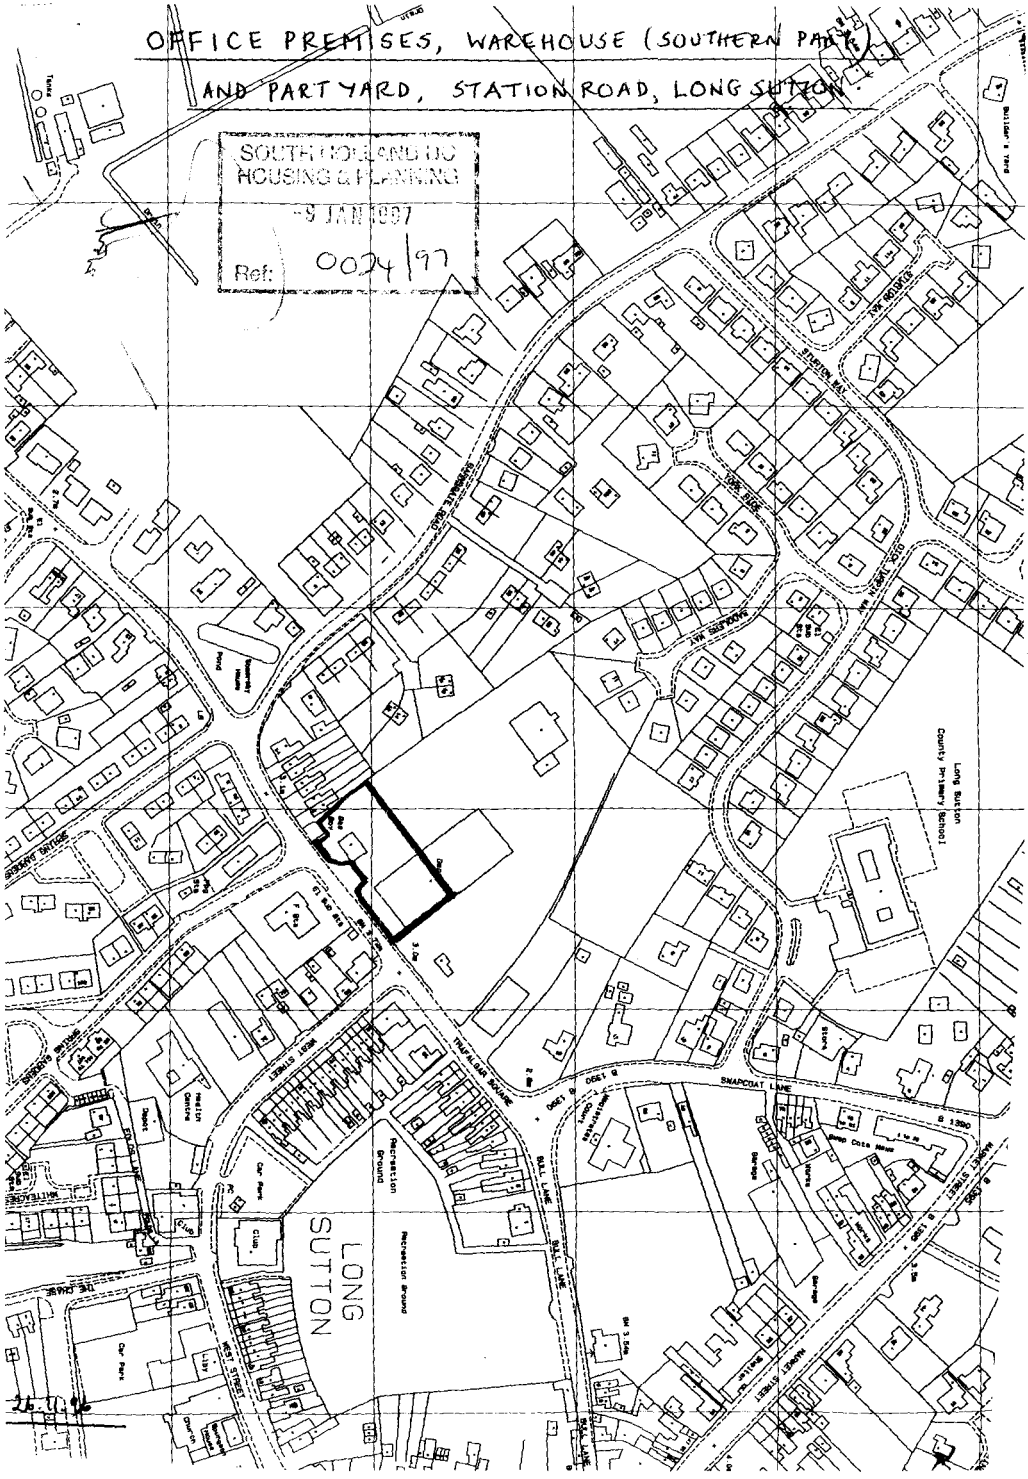

OFFICE PREMISES, WAREHOUSE (SOUTHERN PART) AND PART YARD, STATION ROAD, LONG SUTTON

SOUTH HOLLAND DC
HOUSING & PLANNING
-9 JAN 1997
Ref: 0024/97

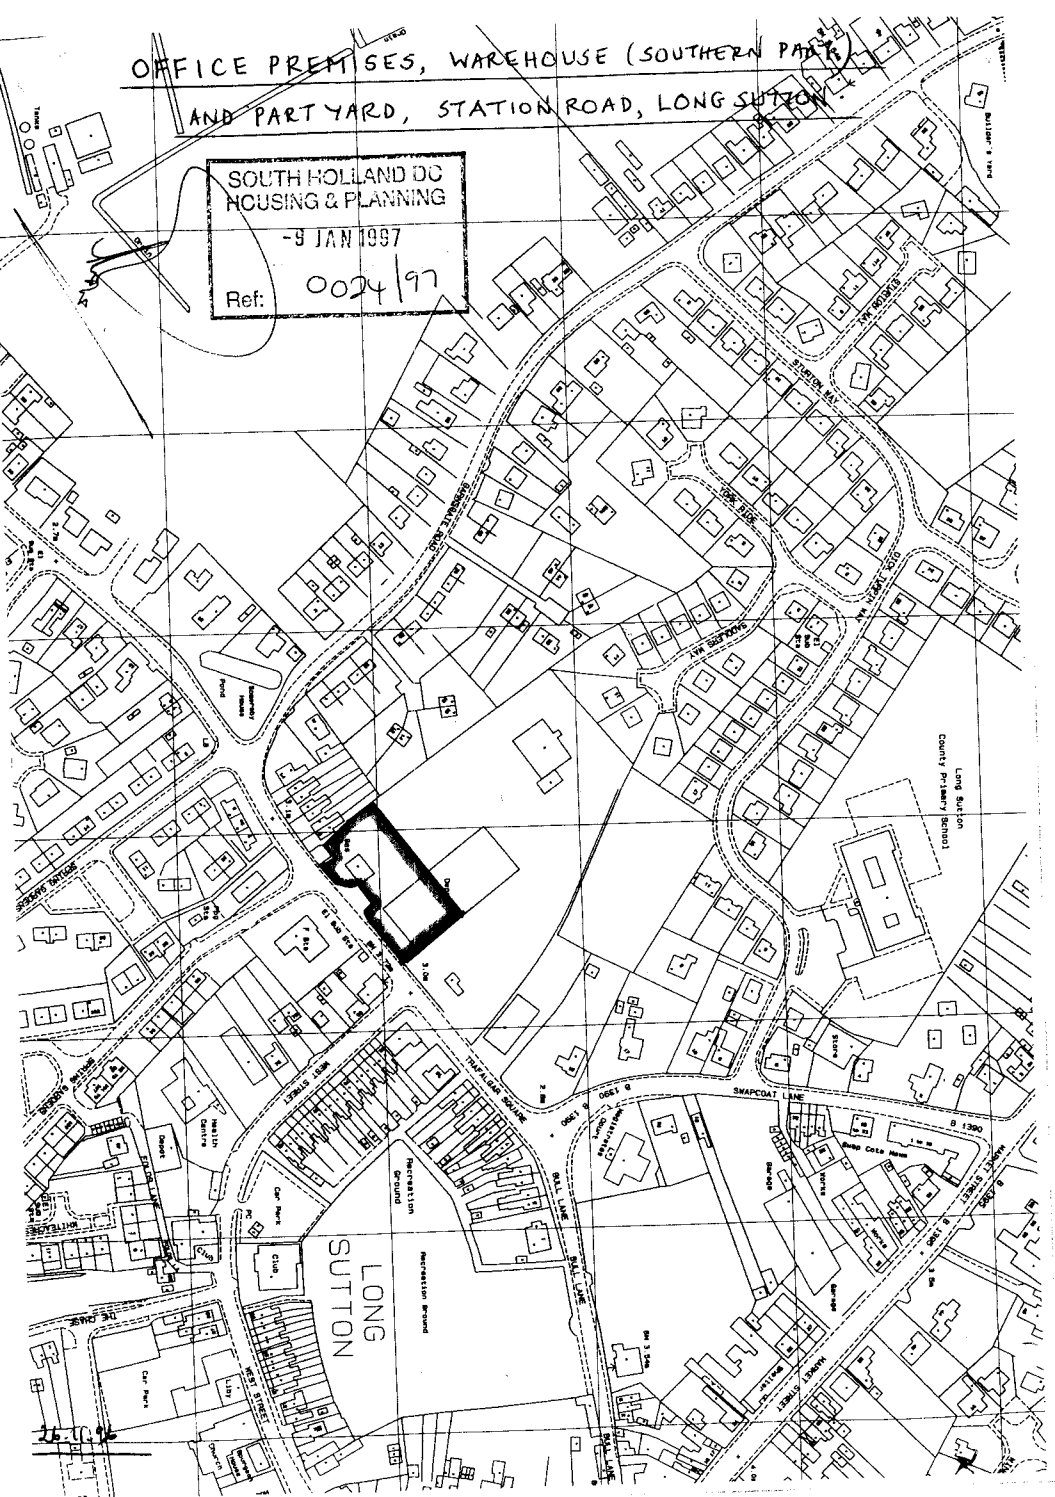

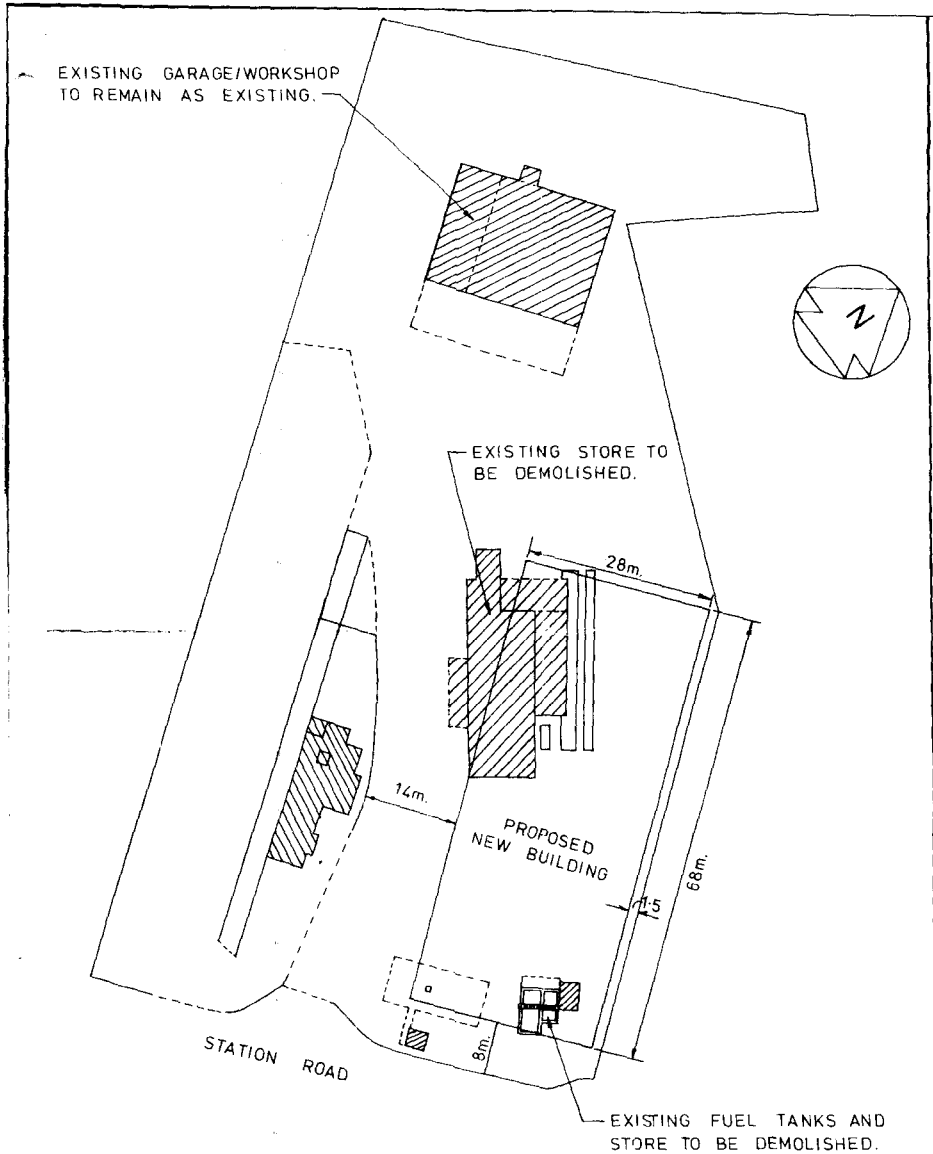

BLOCK PLAN

~SCALE : 1/500~

ON ROAD, LONG SUTTON

DRWG. NO. LD1.

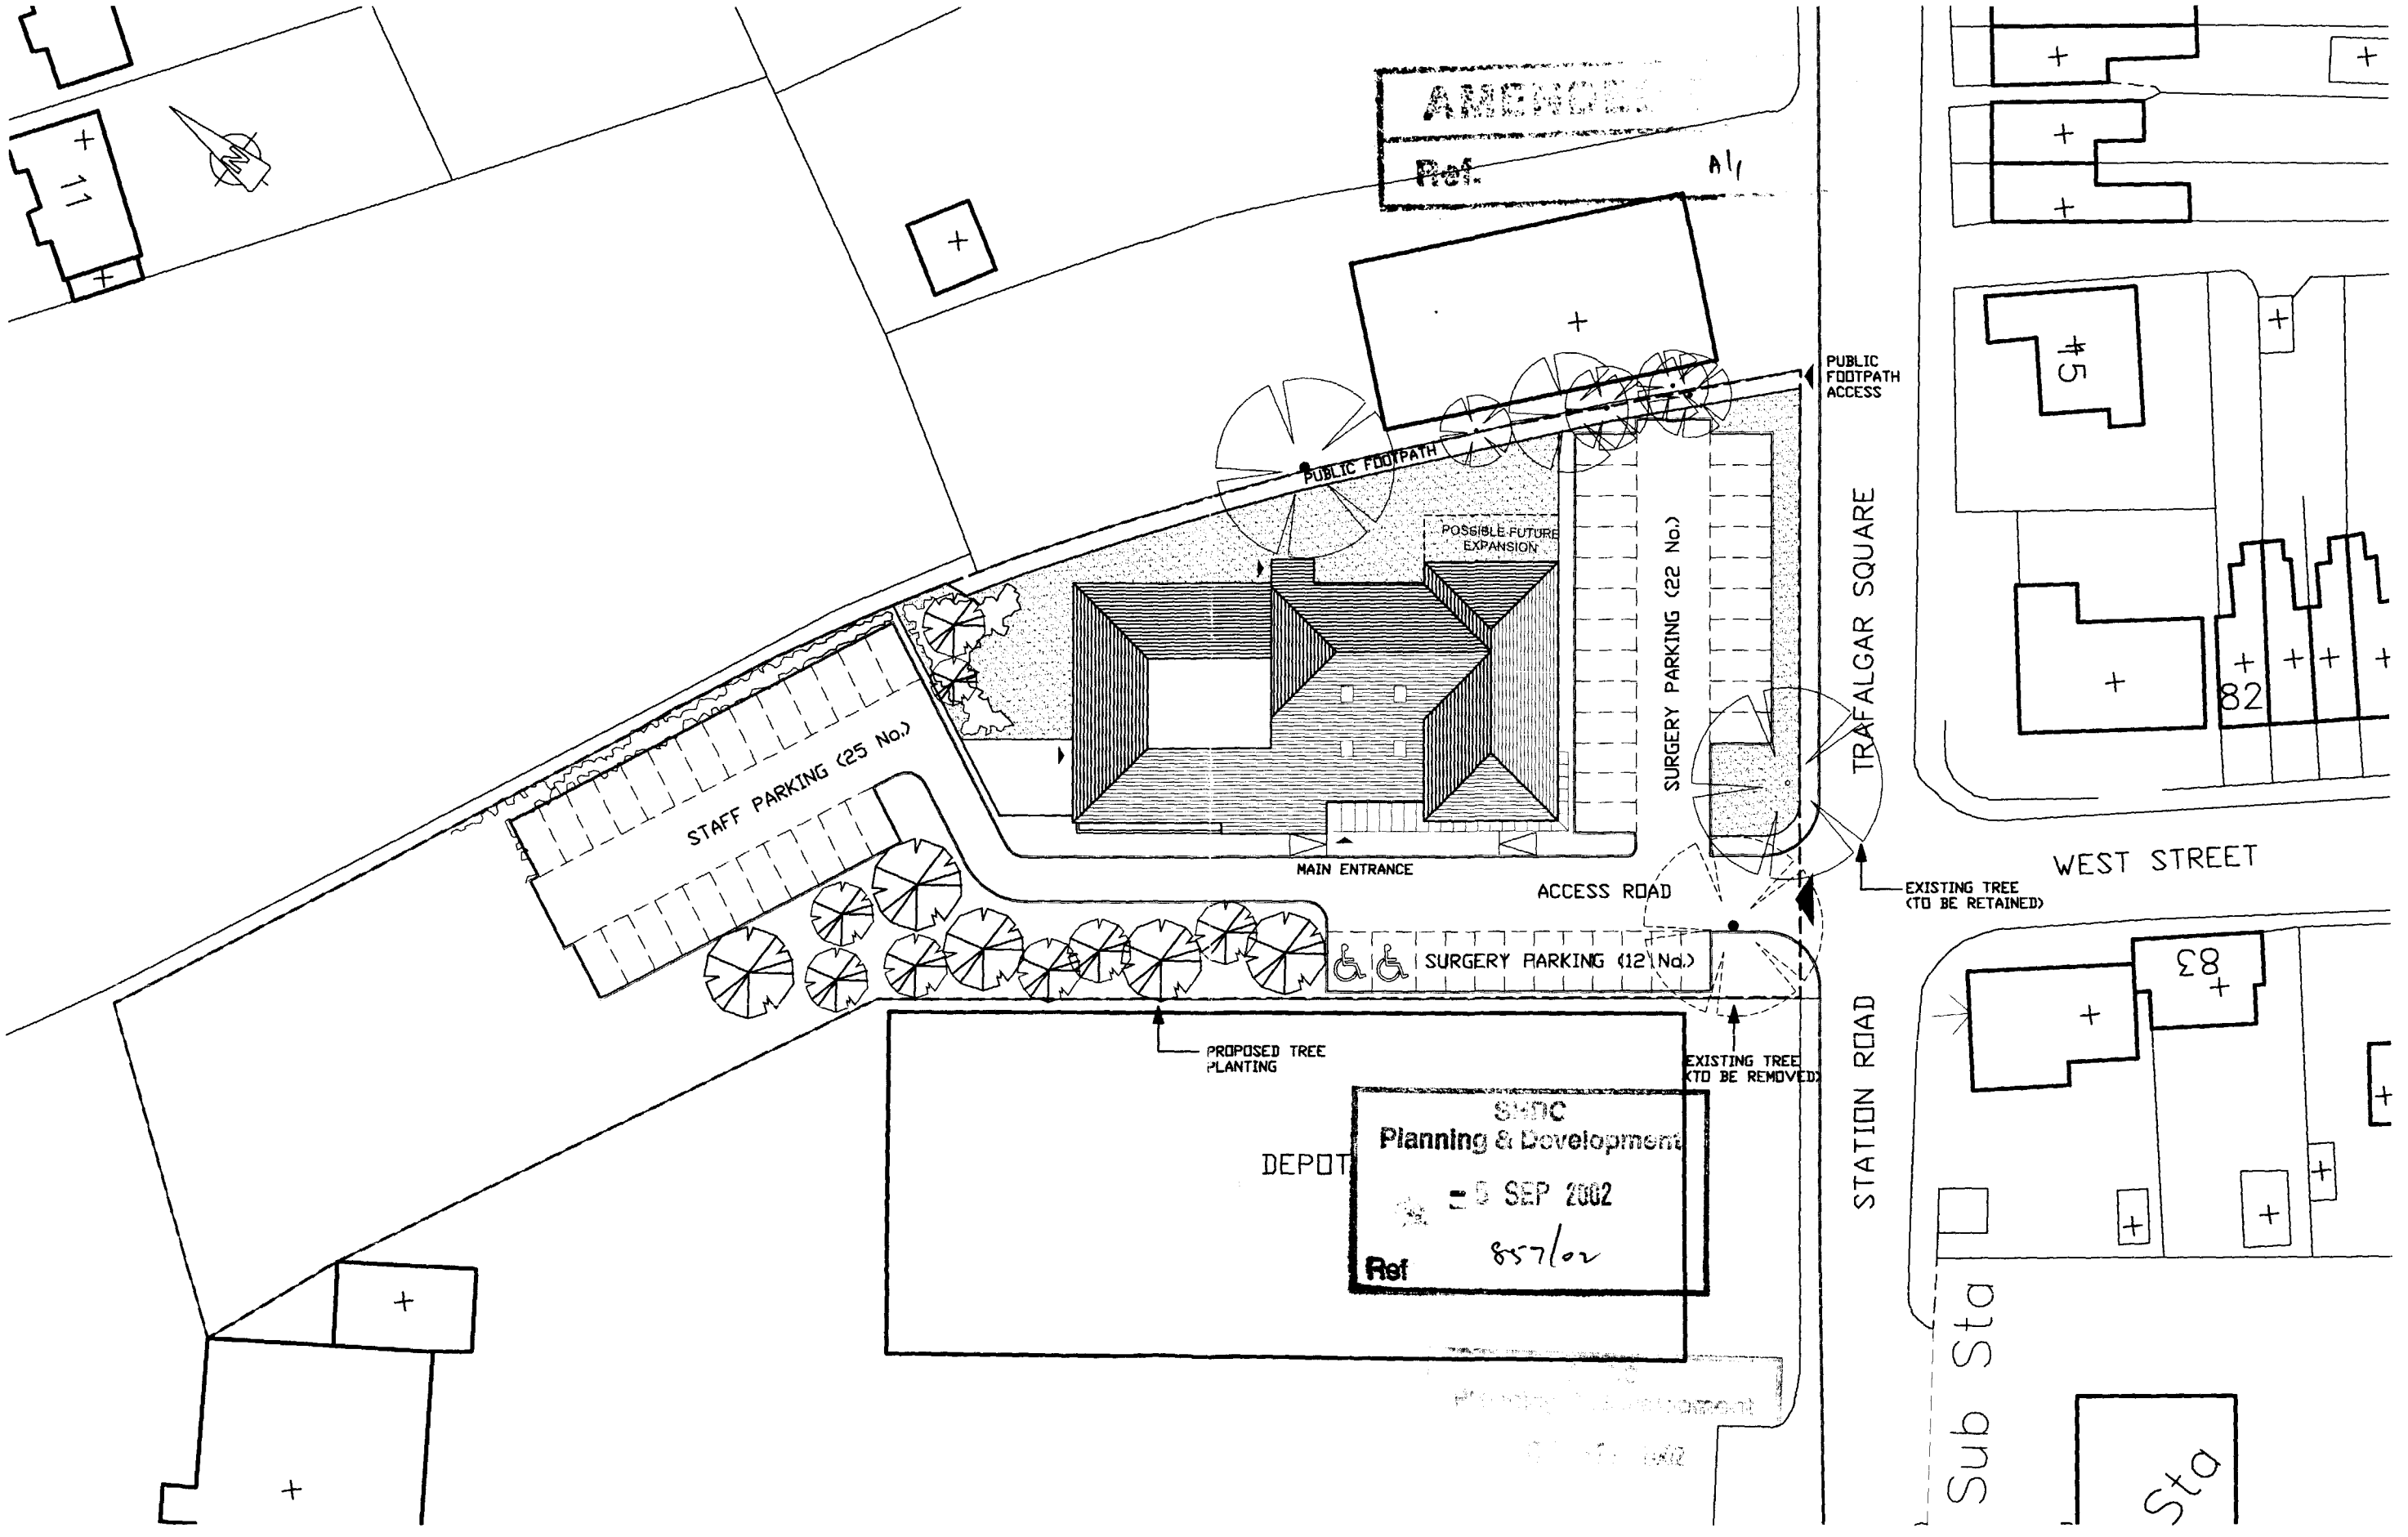

JTP	PROJECT MEDICAL CENTRE LONG SUTTON LINCOLNSHIRE	A ROOF PLAN AND PARKING REVISED 01/08/02 B TREE PROPOSALS ADDED 04/09/02 NOTE : DO NOT SCALE FROM THIS DRAWING. ALL DIMENSIONS IN MILLIMETRES UNLESS STATED OTHERWISE. IF IN DOUBT PLEASE ASK.

CLIENT		
GPI		
CHECKED BY	DRAWN AJS	SCALE 1:500

TITLE		
PROPOSED SITE PLAN		
DATE JULY 2002	JOB CODE 15-598A	NUMBER 15B

JAMES TOTTY PARTNERSHIP
CHARTERED ARCHITECTS
38 Wilkinson Street, Sheffield. S10 2GB
Telephone: (0114) 2700208 Fax: (0114) 2758691
EMAIL : mail@jamestotty-partnership.co.uk