

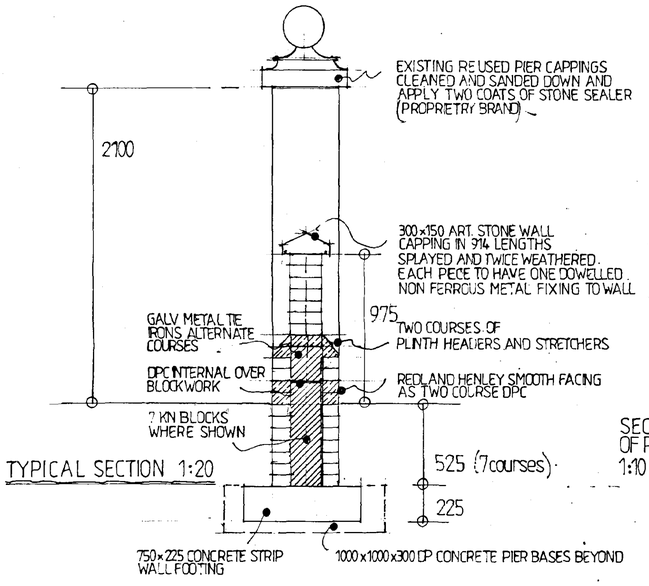



TYPICAL SECTION 1:20

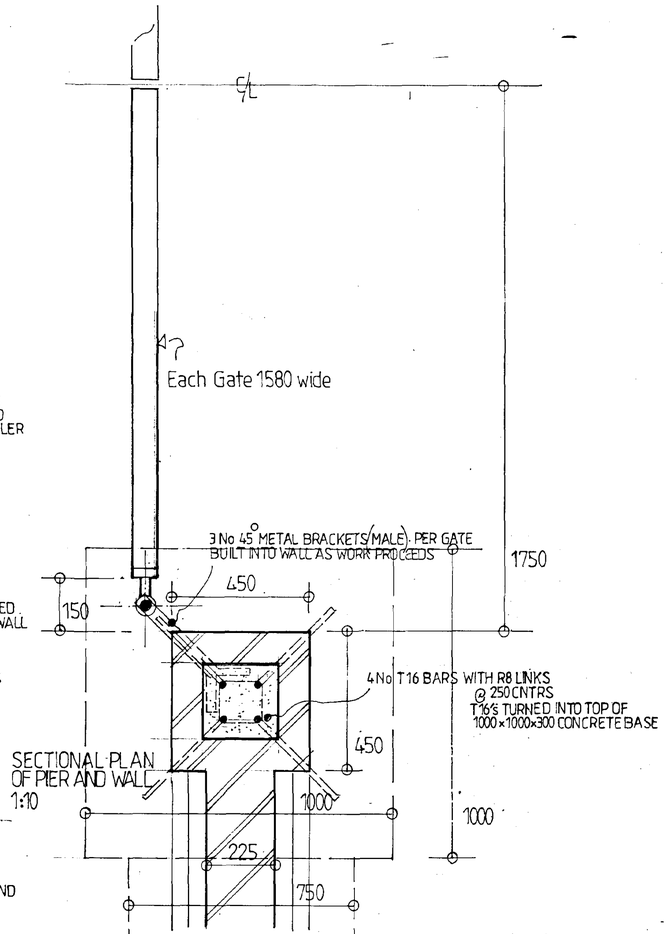

SECTIONAL PLAN OF PIER AND WALL 1:10

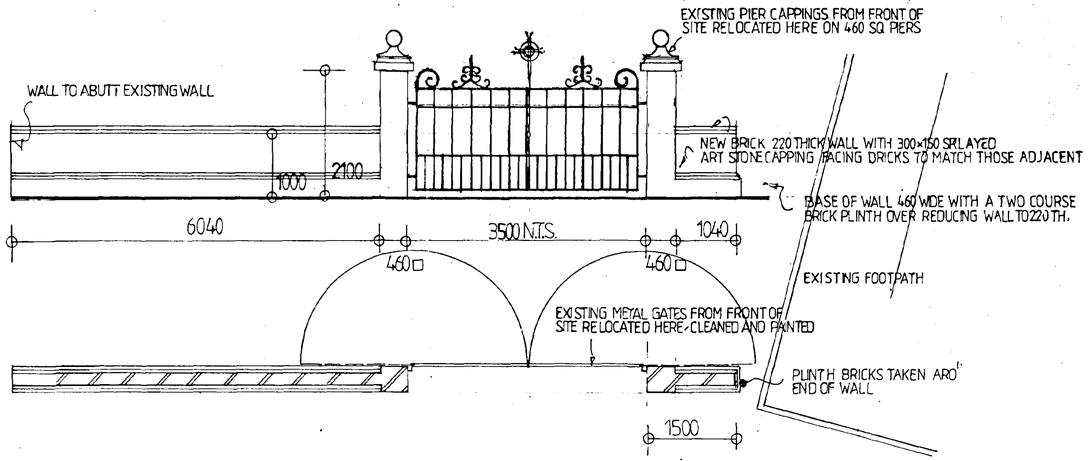


NEW WALL AND RELOCATED GATES TO CHURCH HALL SCALE 1:50

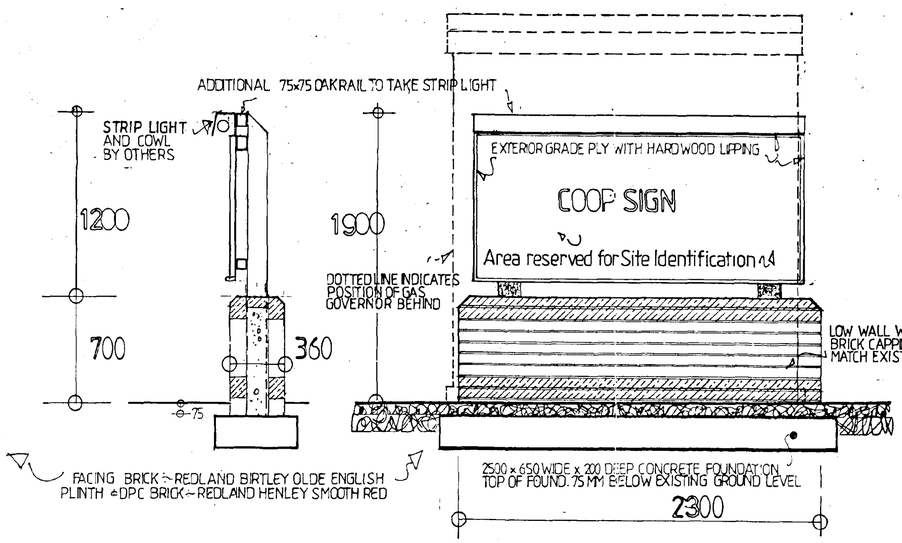

SECTION

VIEW FROM MARKET PLACE 1:20

DETERMINED PLAN

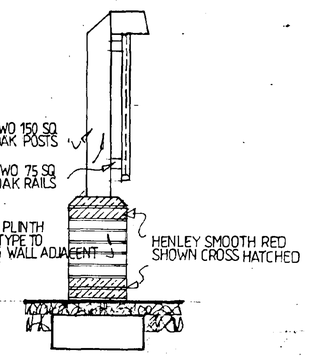

SIDE VIEW

Client

Lincoln Cooperative Society Ltd

Job Title

NEW CAFE, CAR PARK AND ACCESS REVISION'S - MARKET PLACE / THE CHASE LONG SUTTON, LINCS.

Morley Newborn
architectural technicians
16a Portland Street Lincoln LN5 7JX Tel. Lincoln (0522) 542589
Fax. No. (0522) 530652

Date	Scale					
JANUARY 1999	1:50	1:20				
Drawing No.	A	B	C			
1484:98:6						

Admel E/Y/227

A COOP SIGN ROOF ~ENDS SPLAYED AT 45° 19 JULY 1999

B. ROOF REMOVED 23 7 : 99.

C GATE & WALL DIMS AMENDED 23 AUG 2000.