


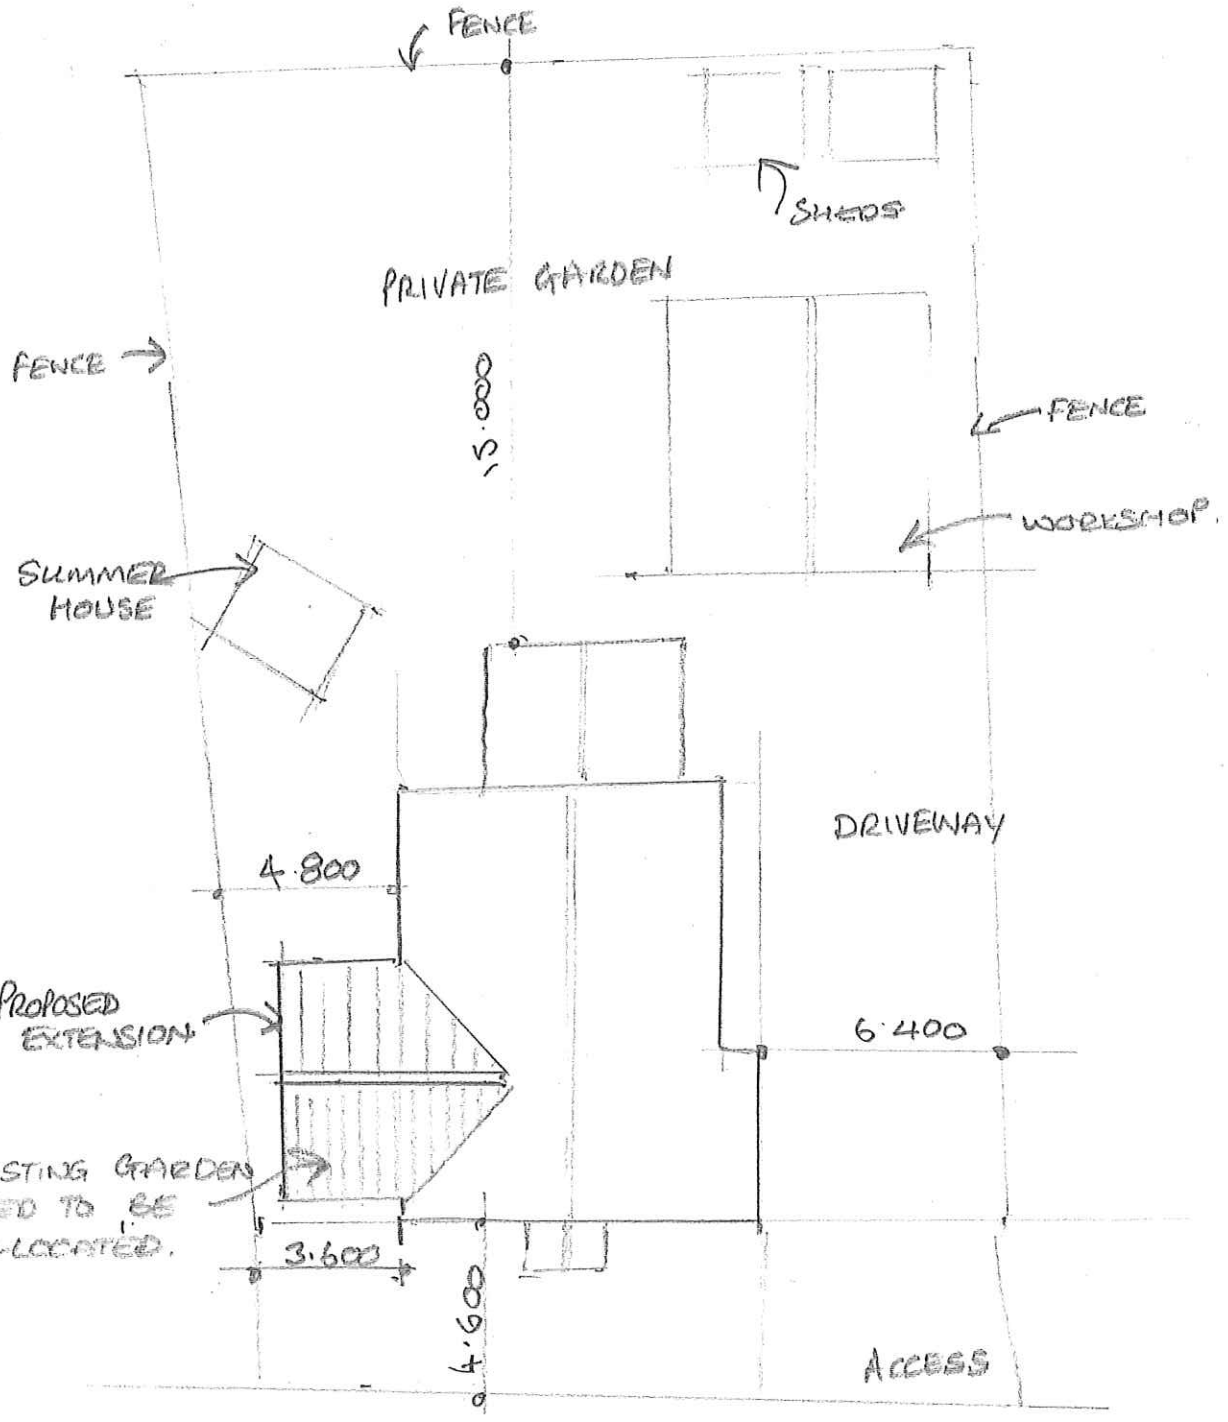

BLOCK PLAN
SCALE 1:200