



502
Planning & Development
16 MAR 2011
Ref: 0032-11

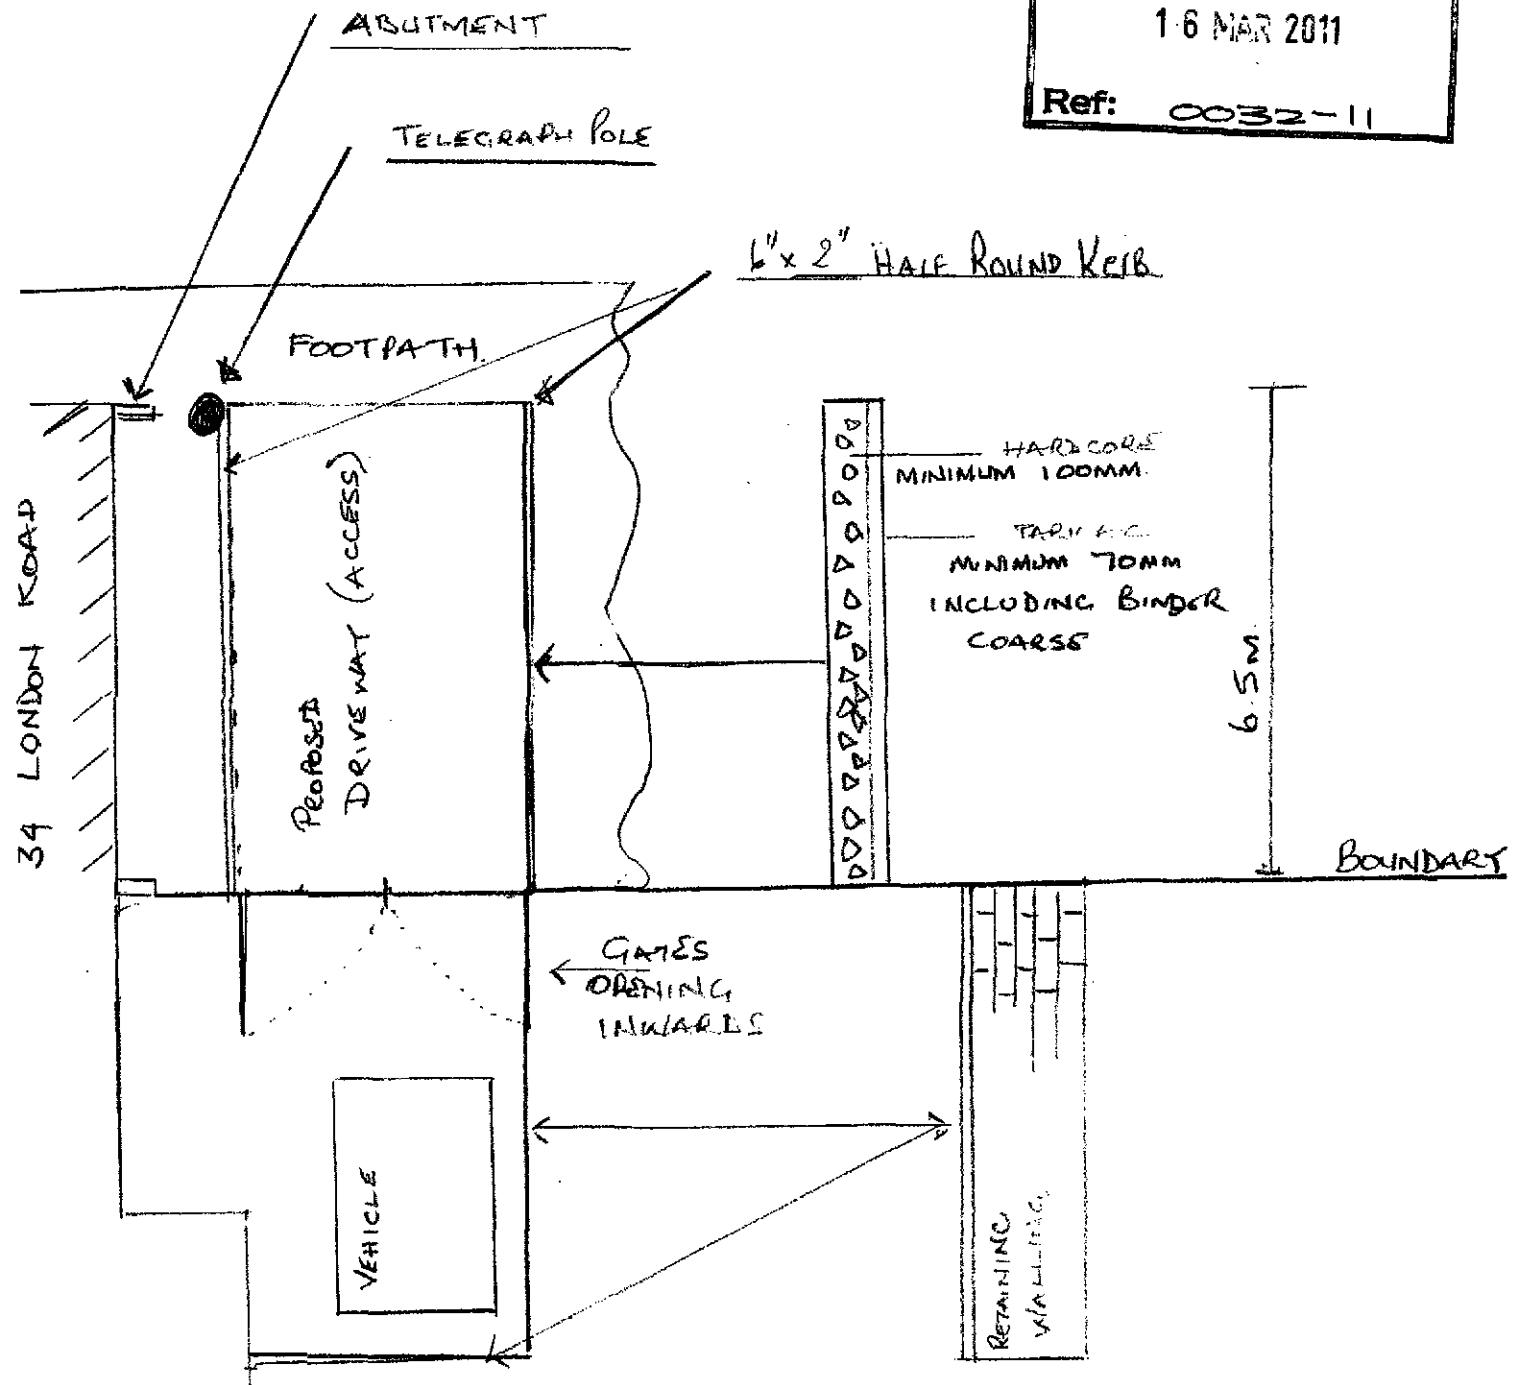


5.5M

3.6M

1:100

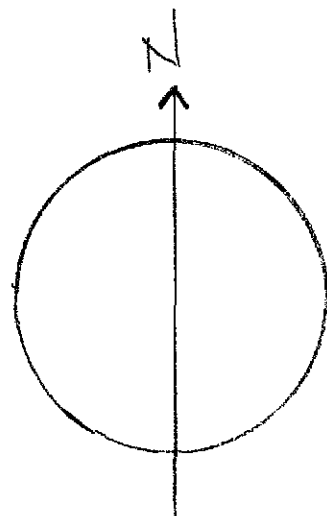


PROPOSED GATES LEADING TO
REAR OF 34 LONDON ROAD.

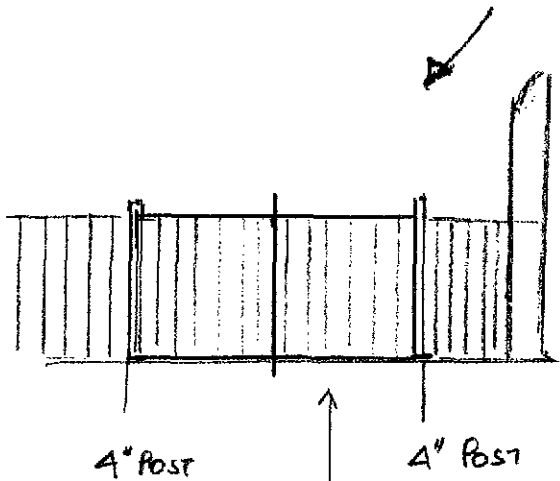


4" Post

4" Post

1.8 x 1.8m
CLOSE BOARDED
GATES FINISHED
IN BROWN
FENCE TREATMENT.

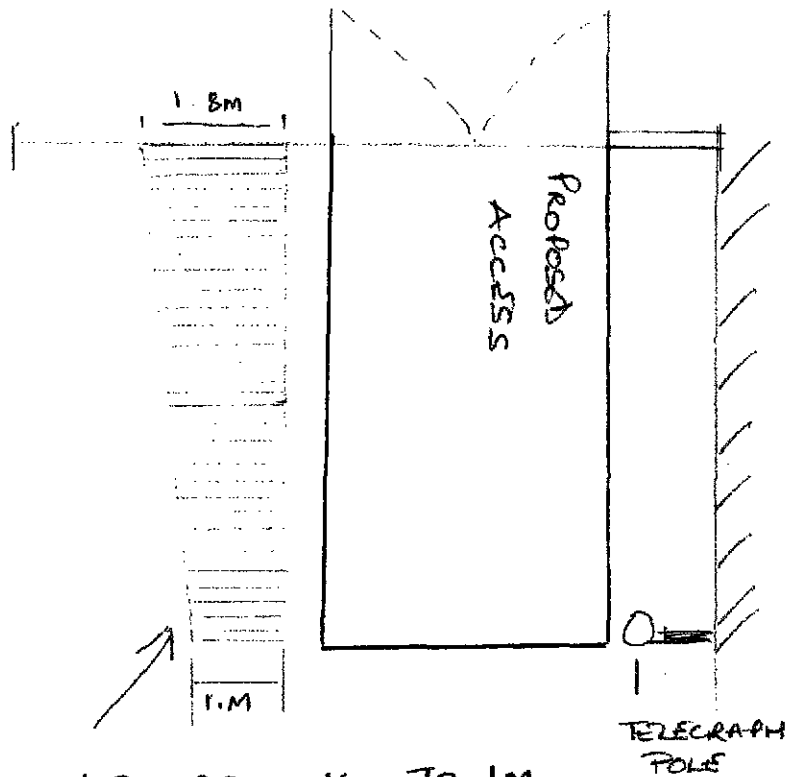

1.8m REDUCING TO 1m
CLOSE BOARDED FENCING
FINISHED IN BROWN
FENCE TREATMENT.

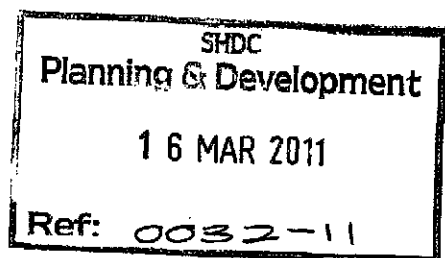

1:100

