


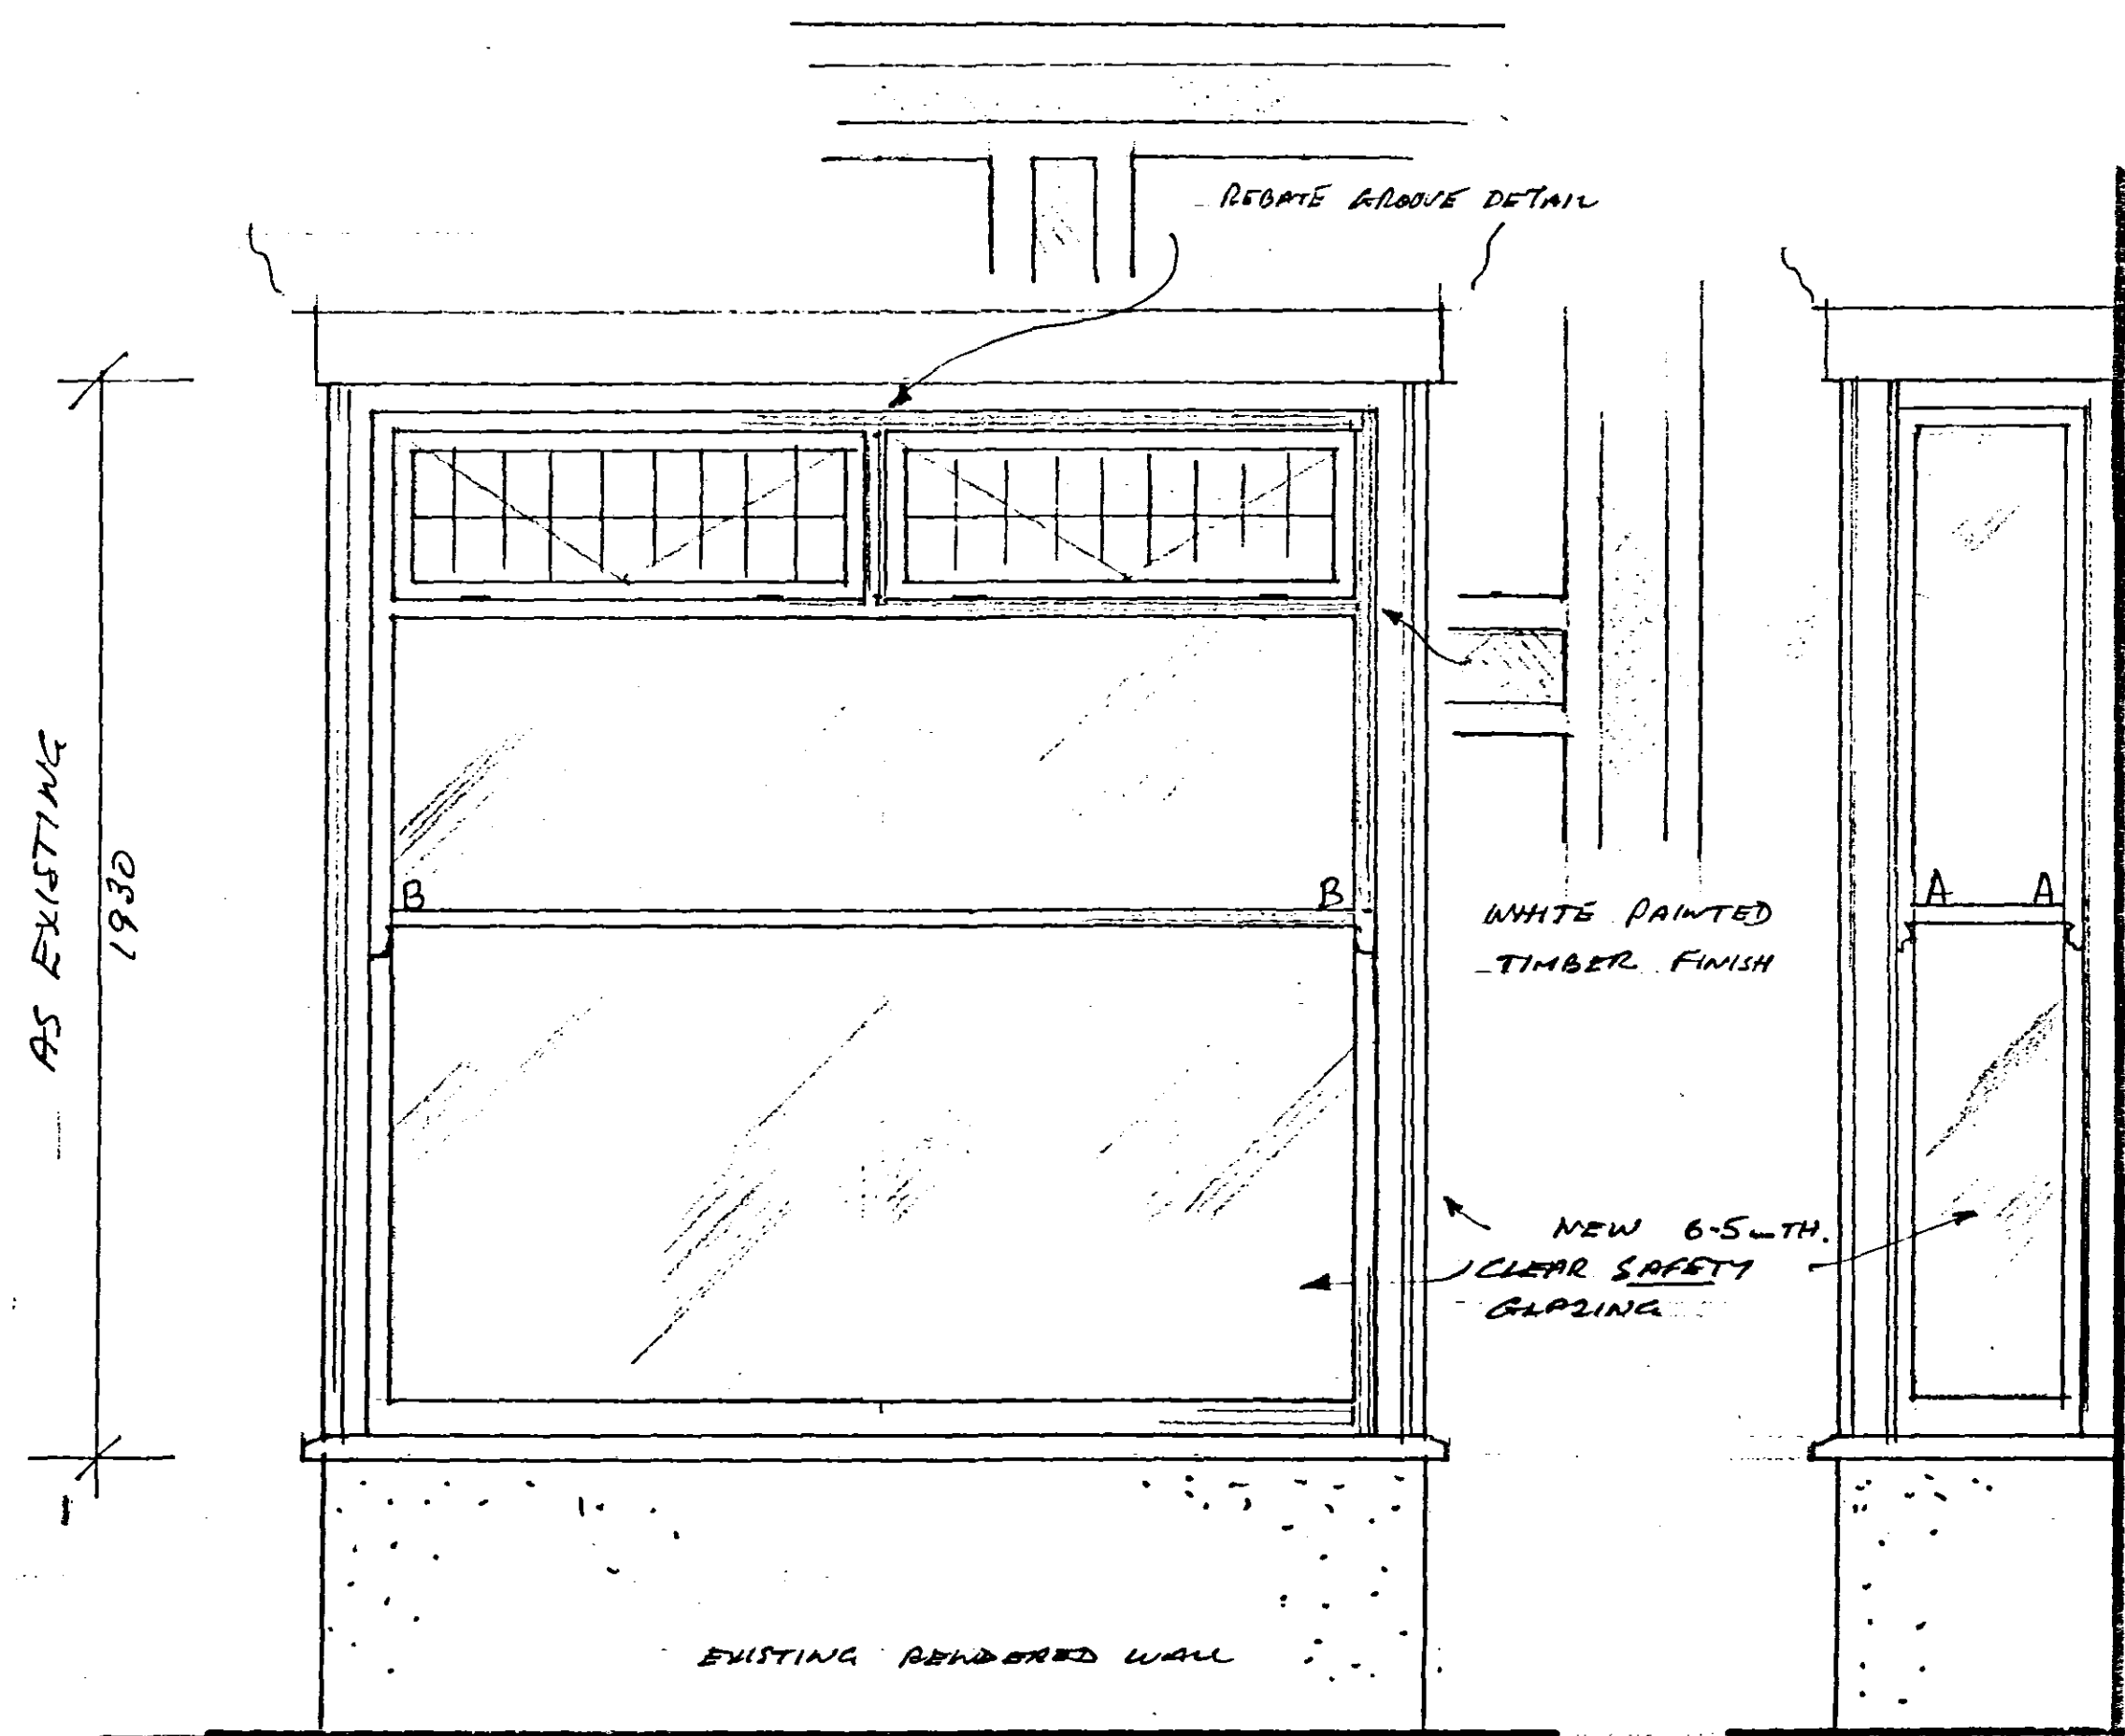
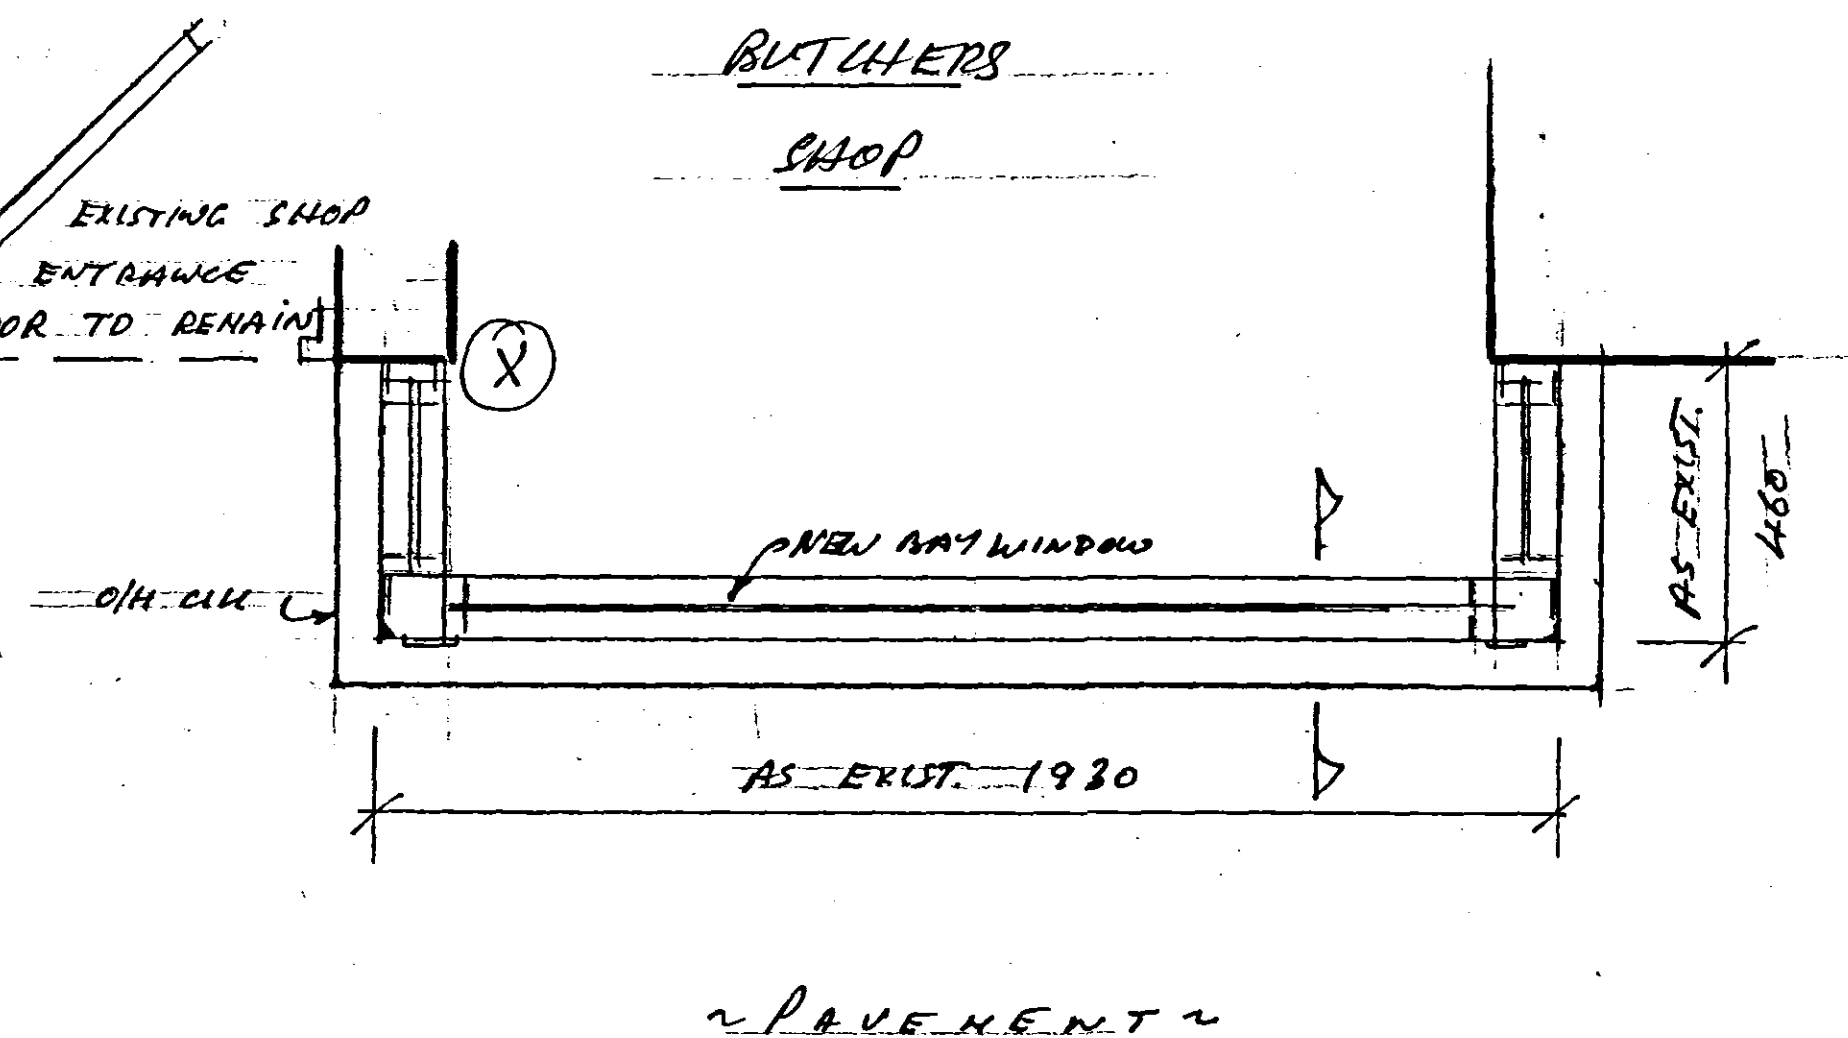


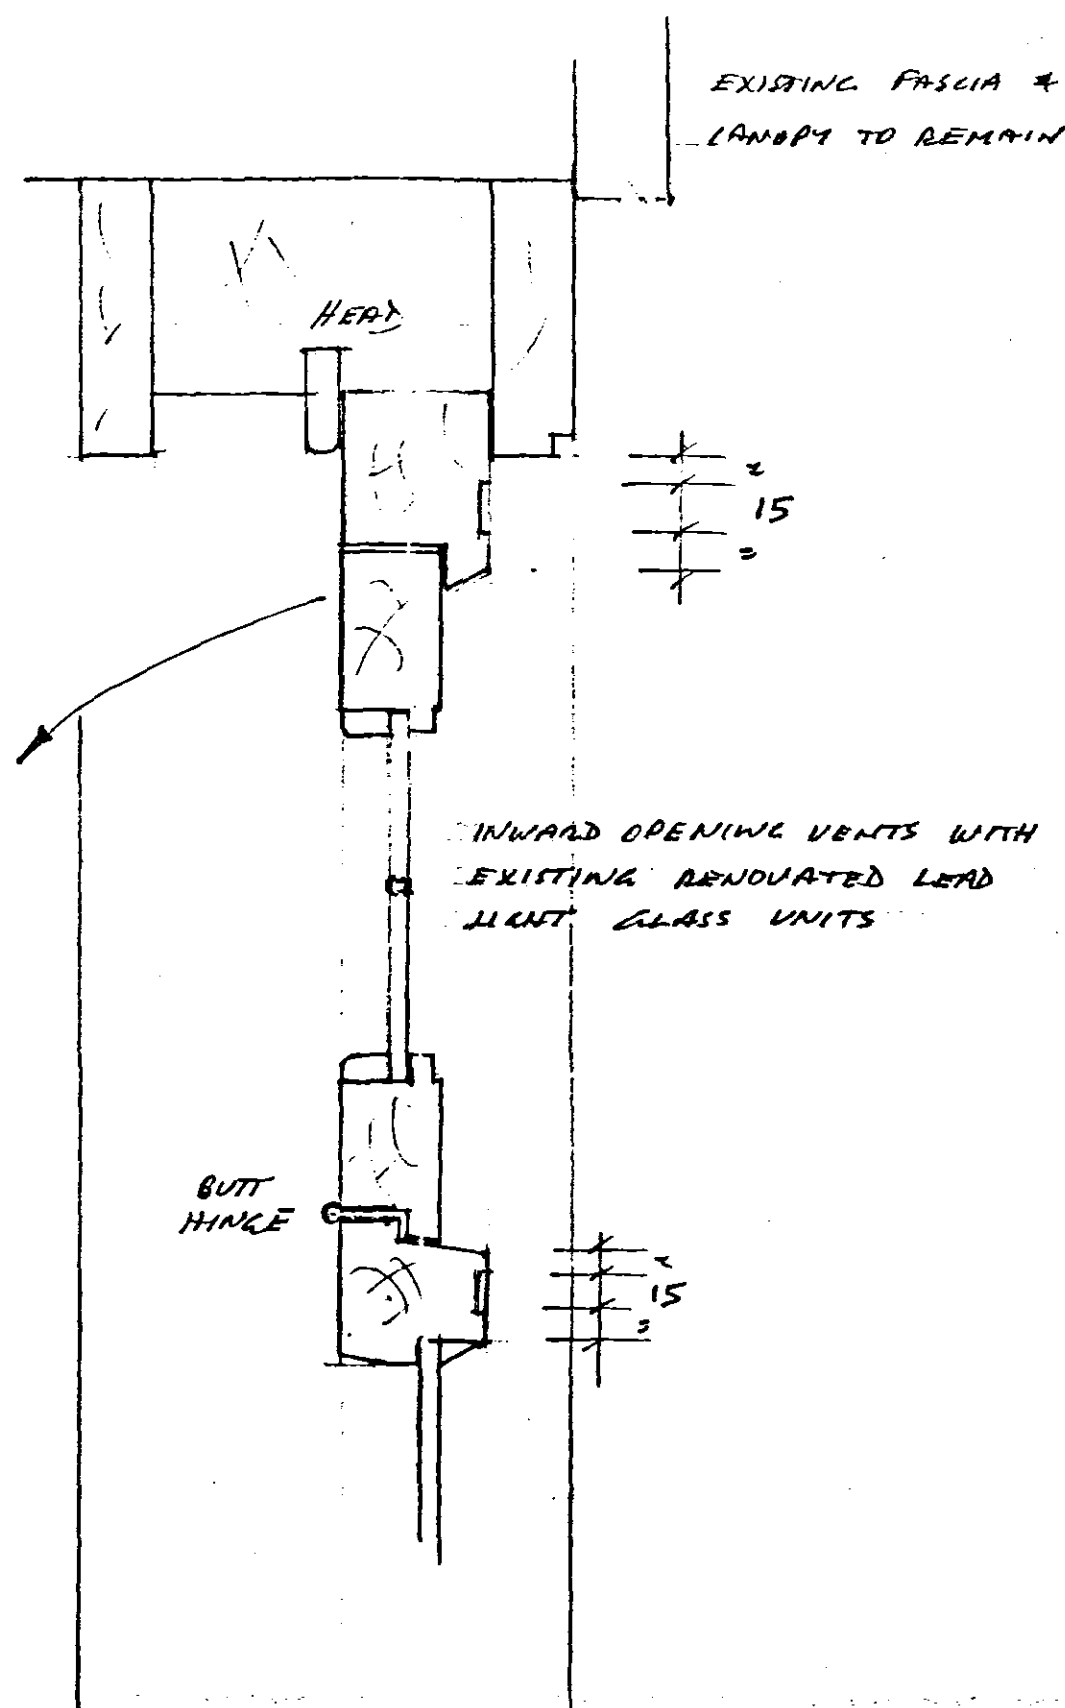

ELEVATIONS

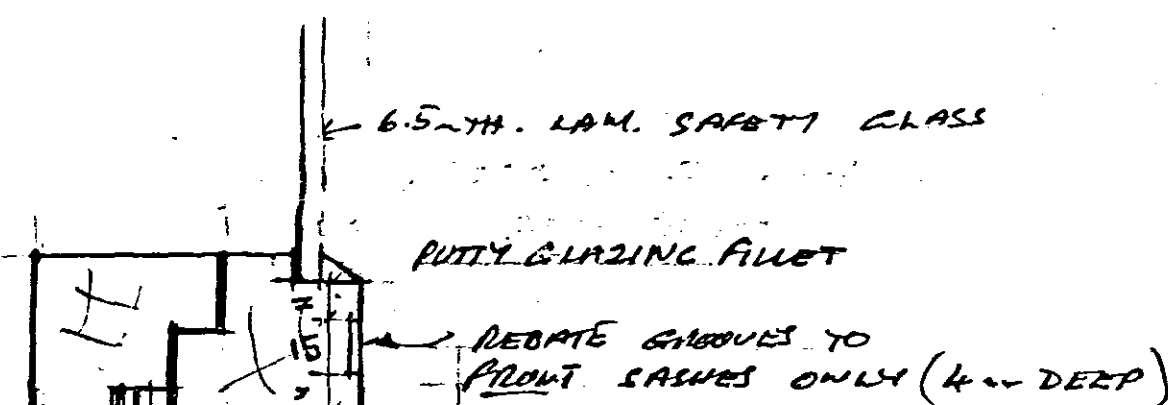

PLAN

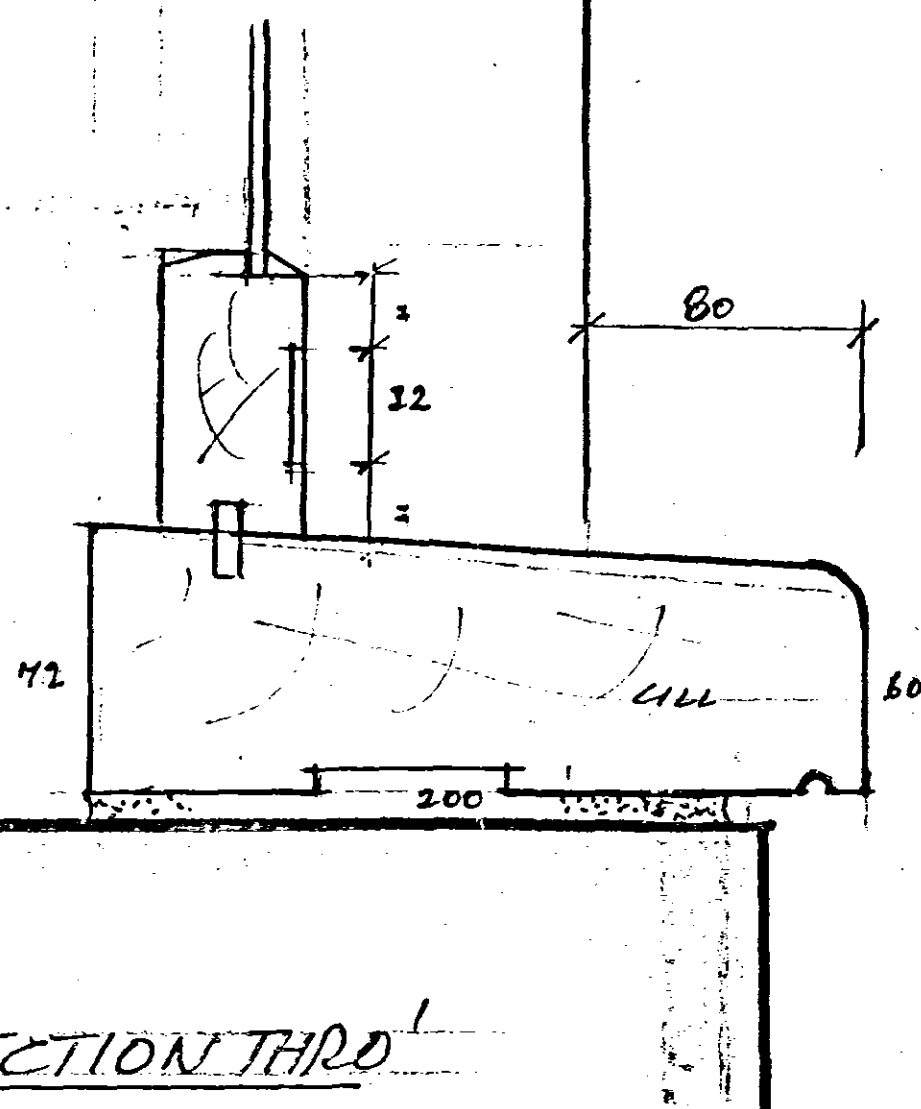

SECTION THRO

PROPOSED REPLACEMENT SHOP BAY WINDOW
AT No. 1 MARKET PLACE LONG SUTTON.

PEC/1W 001 JAN. 06' SCALE SECTIONS 1/2 MAIN ~ AS SHOWN
REV. 'A' 27-1-06

