


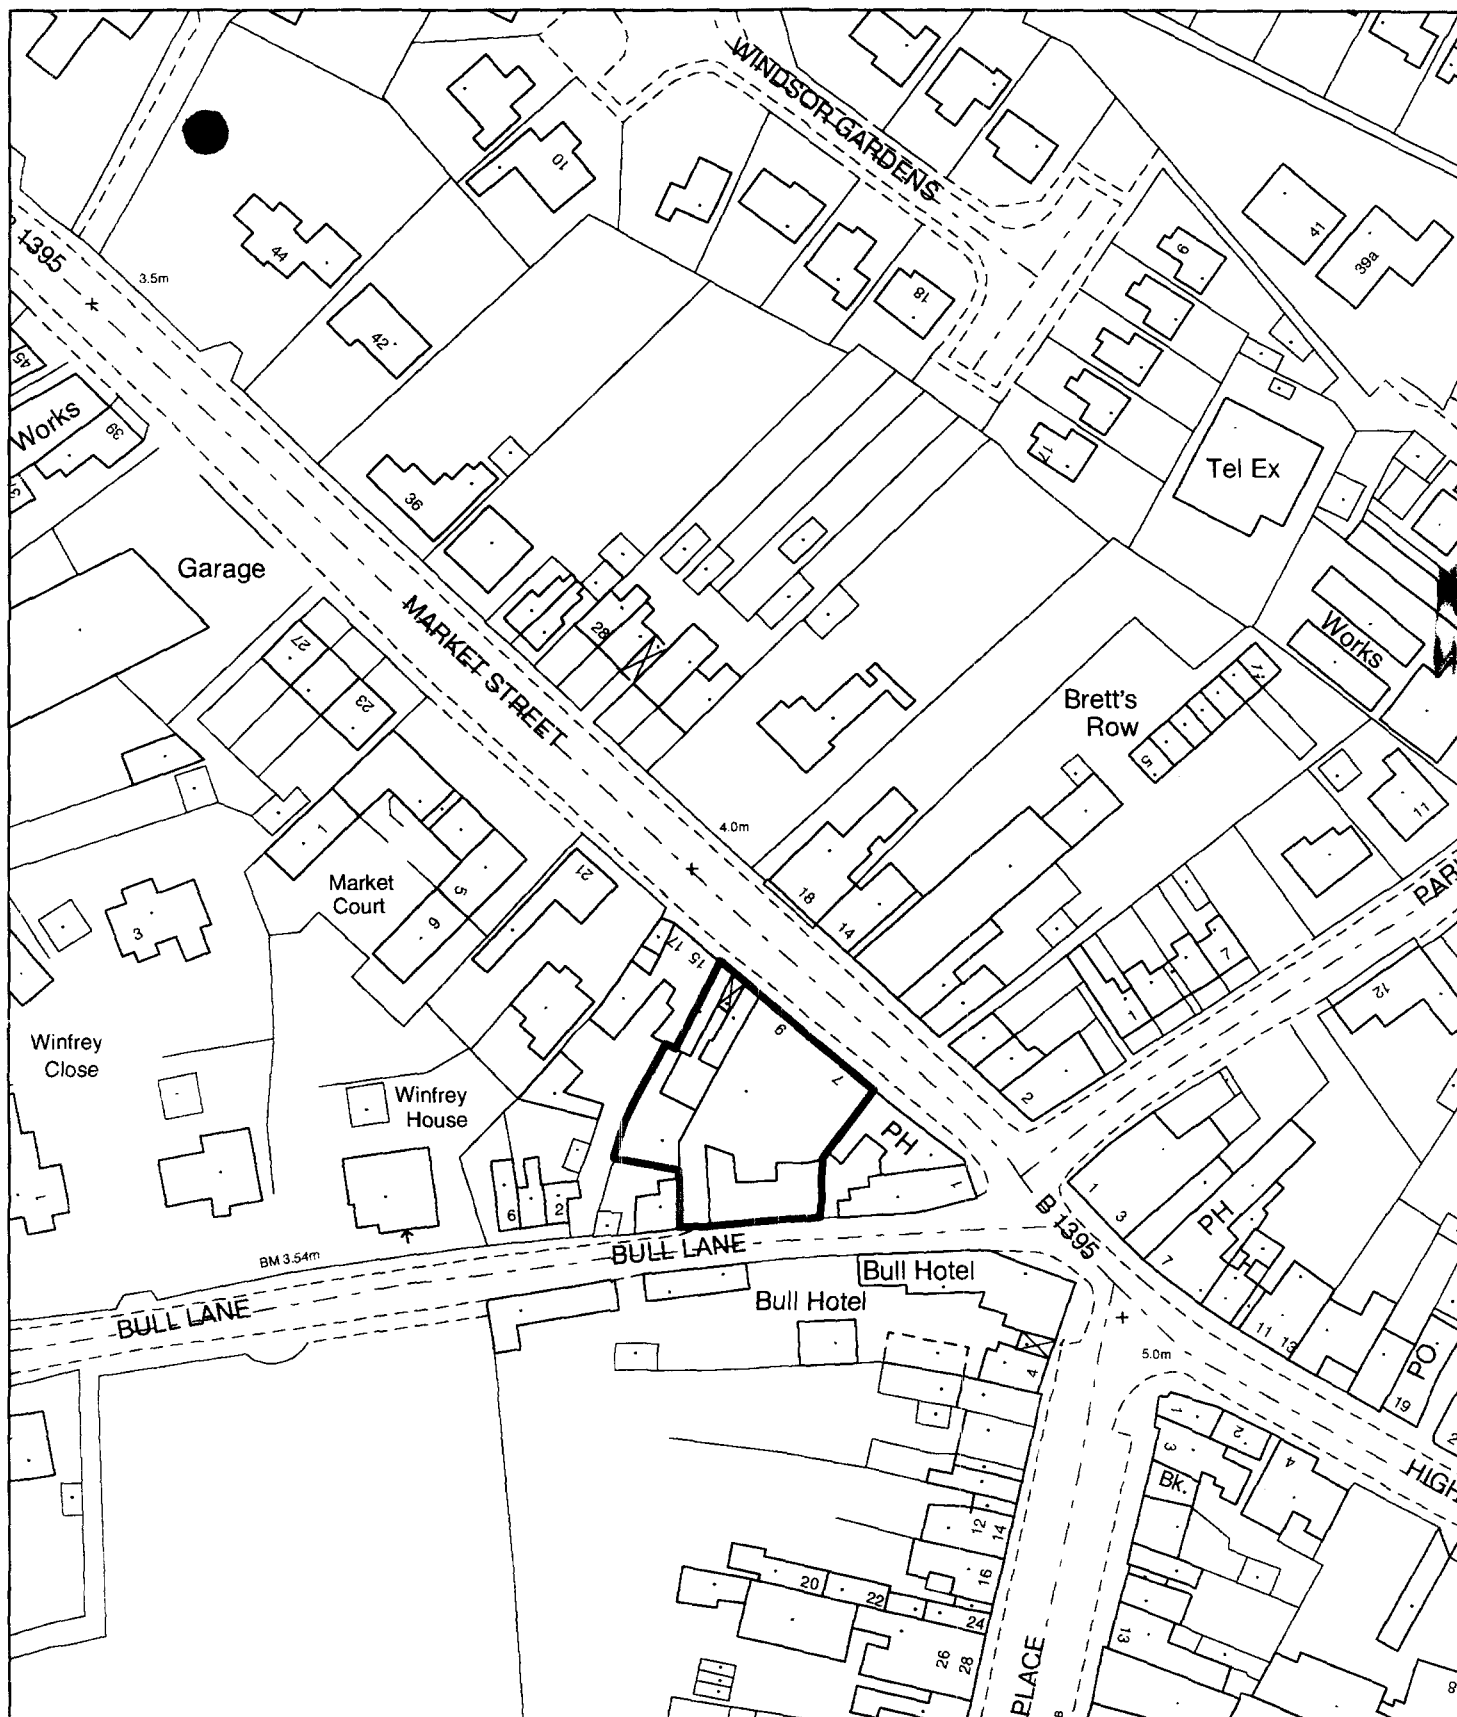

# **Planning Application Location Plan** **Ward Member Notification**

**H11/0044/02**

Scale: 1:1250

**FILE COPY**

Planning and Development

Council Offices, Priory Road, Spalding, Lincolnshire  
 PE11 2XE

**PLEASE DO NOT COPY THIS PLAN**

This map is reproduced from Ordnance Survey material with permission of Ordnance Survey on behalf of Her Majesty's Stationery Office (c) Crown copyright. Unauthorised reproduction infringes Crown copyright and may lead to prosecution or civil proceedings. South Holland District Council LA079413 2002

