
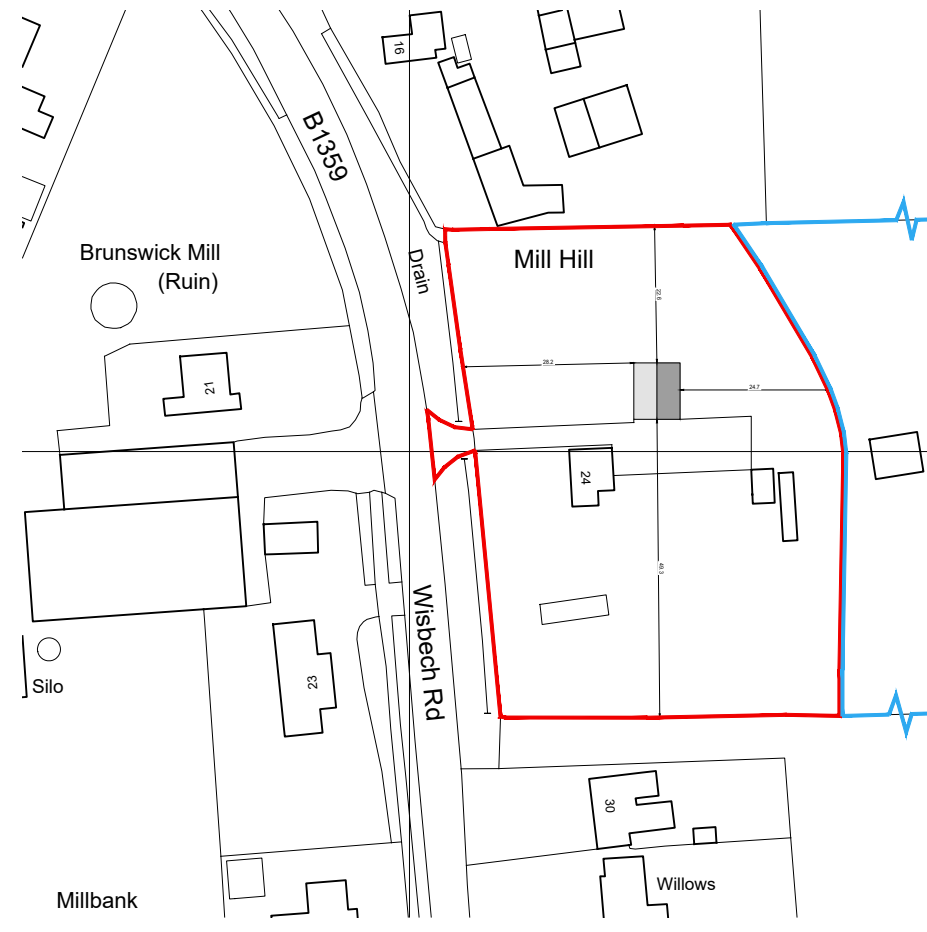
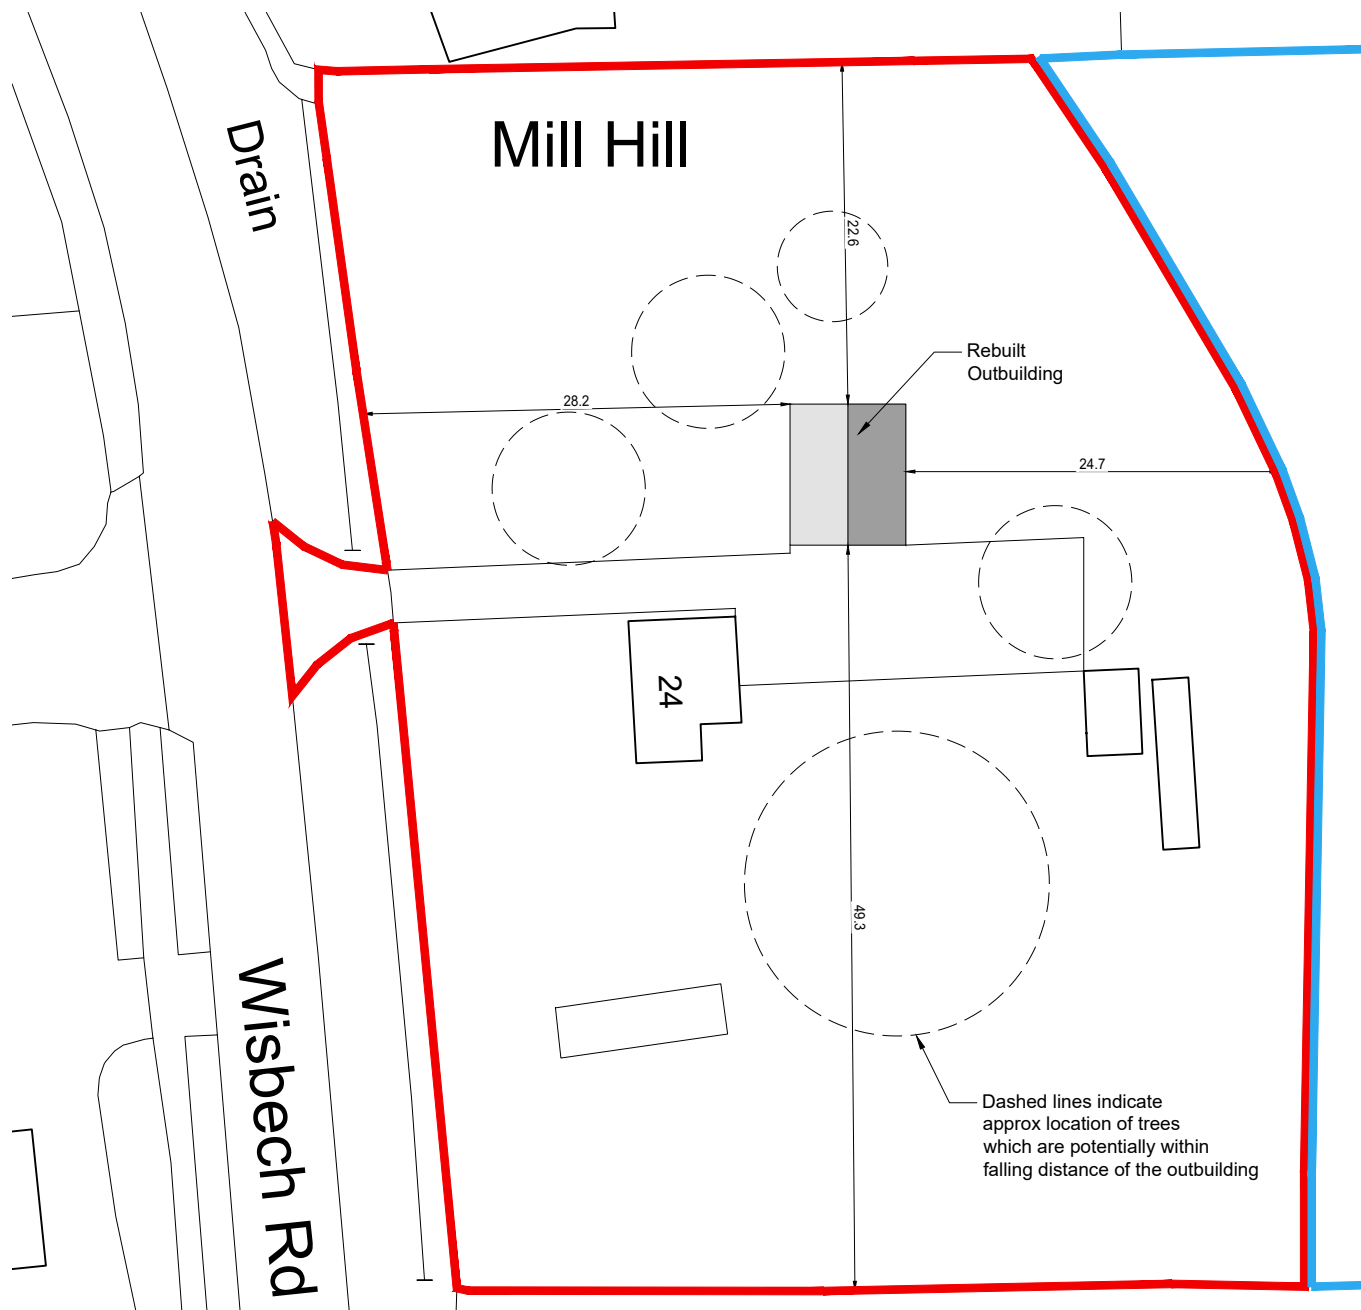
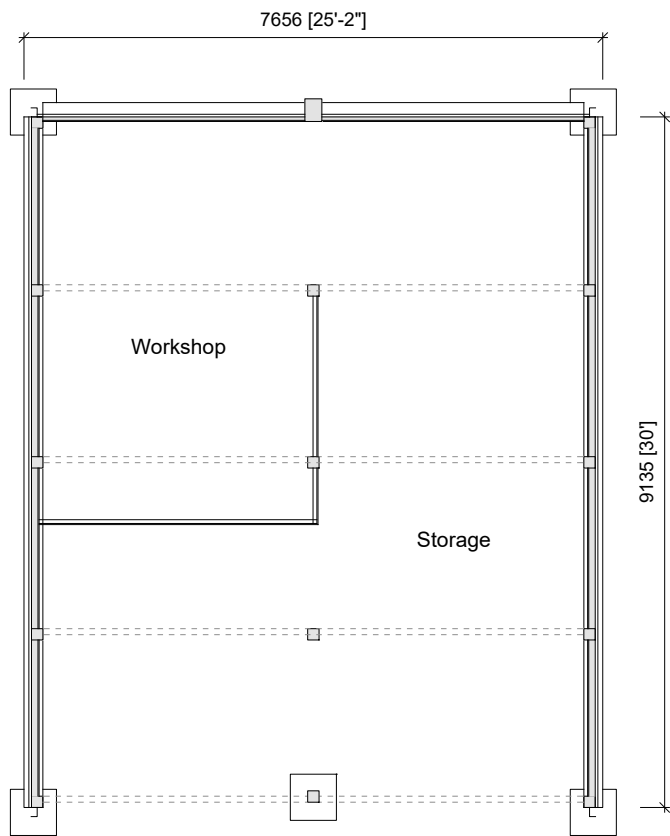
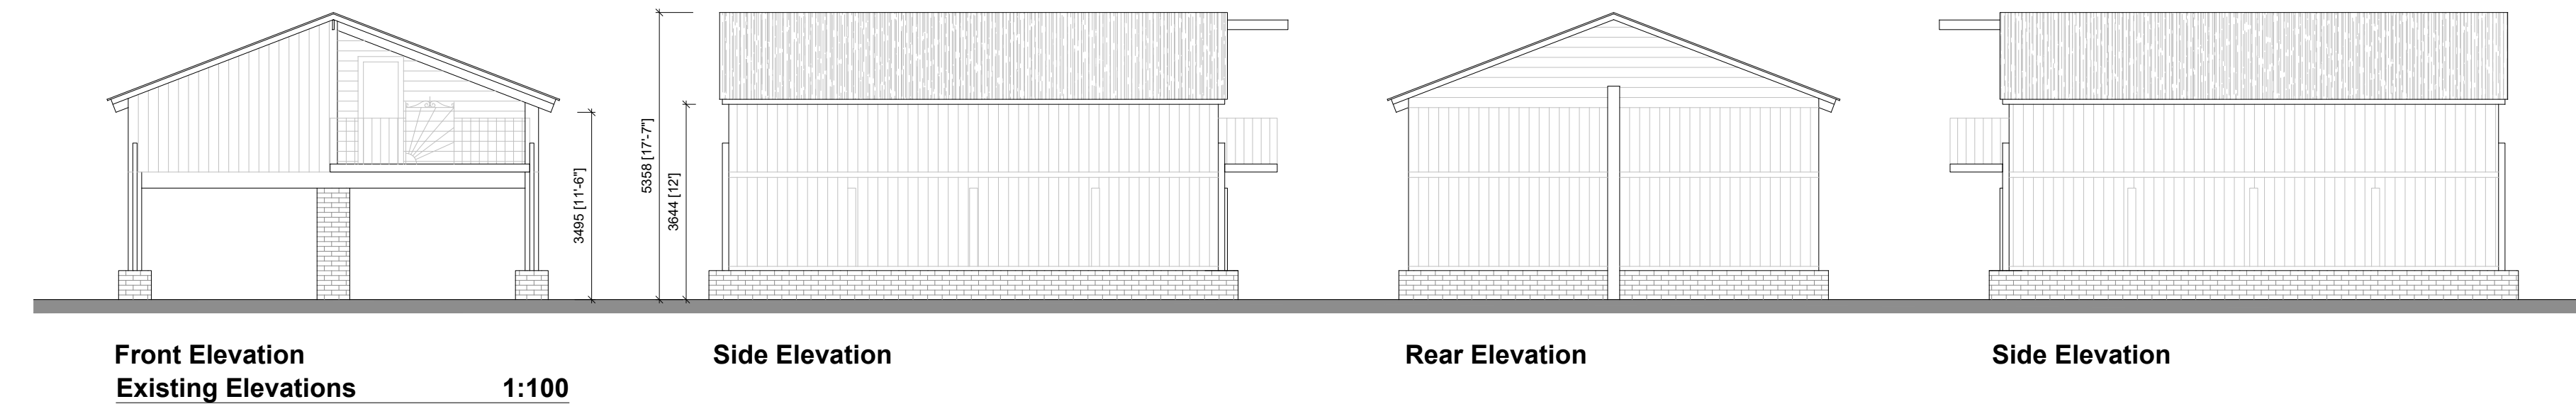
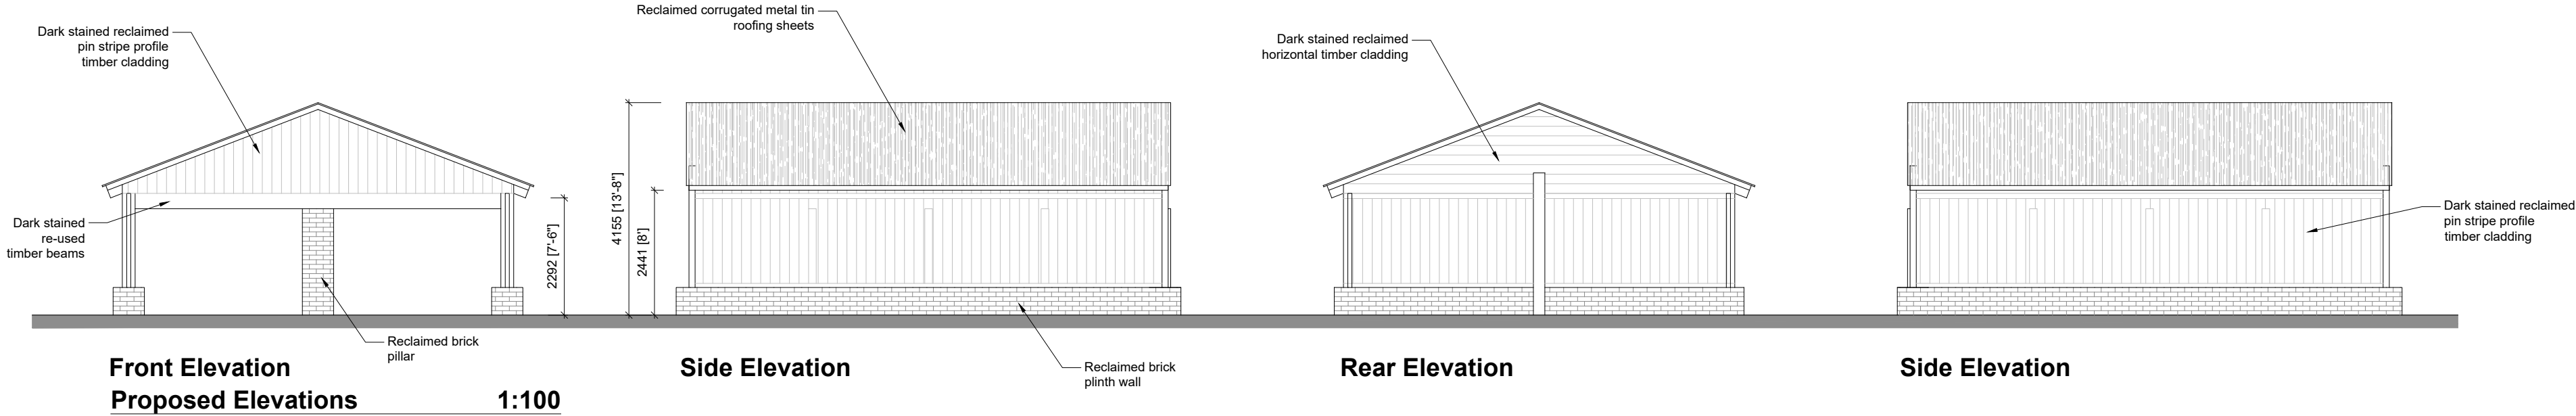


CDM NOTE:
The design has been undertaken as far as possible to avoid risks to health and safety or to reduce and control the effects of any unavoidable risks. Any relevant information identifying risks which are not able to be eliminated will be included within the project Health and Safety file.

THIS DRAWING IS FOR THE
PURPOSE OF OBTAINING
PLANNING PERMISSION ONLY

The details and information shown hereon relating to existing details, are as obtained by normal survey observation method suitable for planning purposes only. Although all reasonable effort has been made, no guarantee can be made or given for the completeness or accuracy of this information. Dimensions were taken from surface finishes/structures as found on the day of survey & responsibility cannot therefore be taken for any discrepancies due to changes in surface finishes or structure since.

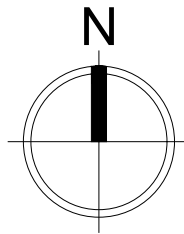

1:50	0	0.5m	1m	1.5m
1:100	0	1m	2m	3m
1:200	0	2m	4m	6m
1:500	0	5m	10m	15m
1:1250	0	10m	20m	30m
1:2500	0	20m	40m	60m

Serial number: 264359
© Crown copyright and database right 2023
Ordnance Survey licence 100048957
Reproduction in whole or in part is prohibited
without the prior permission of Ordnance Survey

Rev A - 28/11/24 - Outbuilding reduced in height to single storey
Revisions:

JB Architectural Design Services
24 Risegate Road, Gosberton
Spalding, Lincs. PE11 4EZ
M: 07837 735718
E: info@bramdesign.co.uk
W: www.bramdesign.co.uk

Client:
Ms K Streets

Project:
Holmhurst, 24 Wisbech Road
Long Sutton

Drawing:
Alterations to Rebuilt Outbuilding
Design Details

Scales:	Paper Size:	Date:	Drawn:
1:100, 1:500, 1:1250	A2	20/05/23	JRB
Drawing Number:	Rev:		
188-01-DD01	A		

Do not scale or measure from this drawing. All dimensions to be checked on site or in the workshop before work commences. All discrepancies should be reported to the above office. This drawing should be read in conjunction with any associated specifications, standard details, Architects &/or Engineers drawings/details along with any other relevant information. The copyright to this drawing is owned by JB Architectural Design Services