




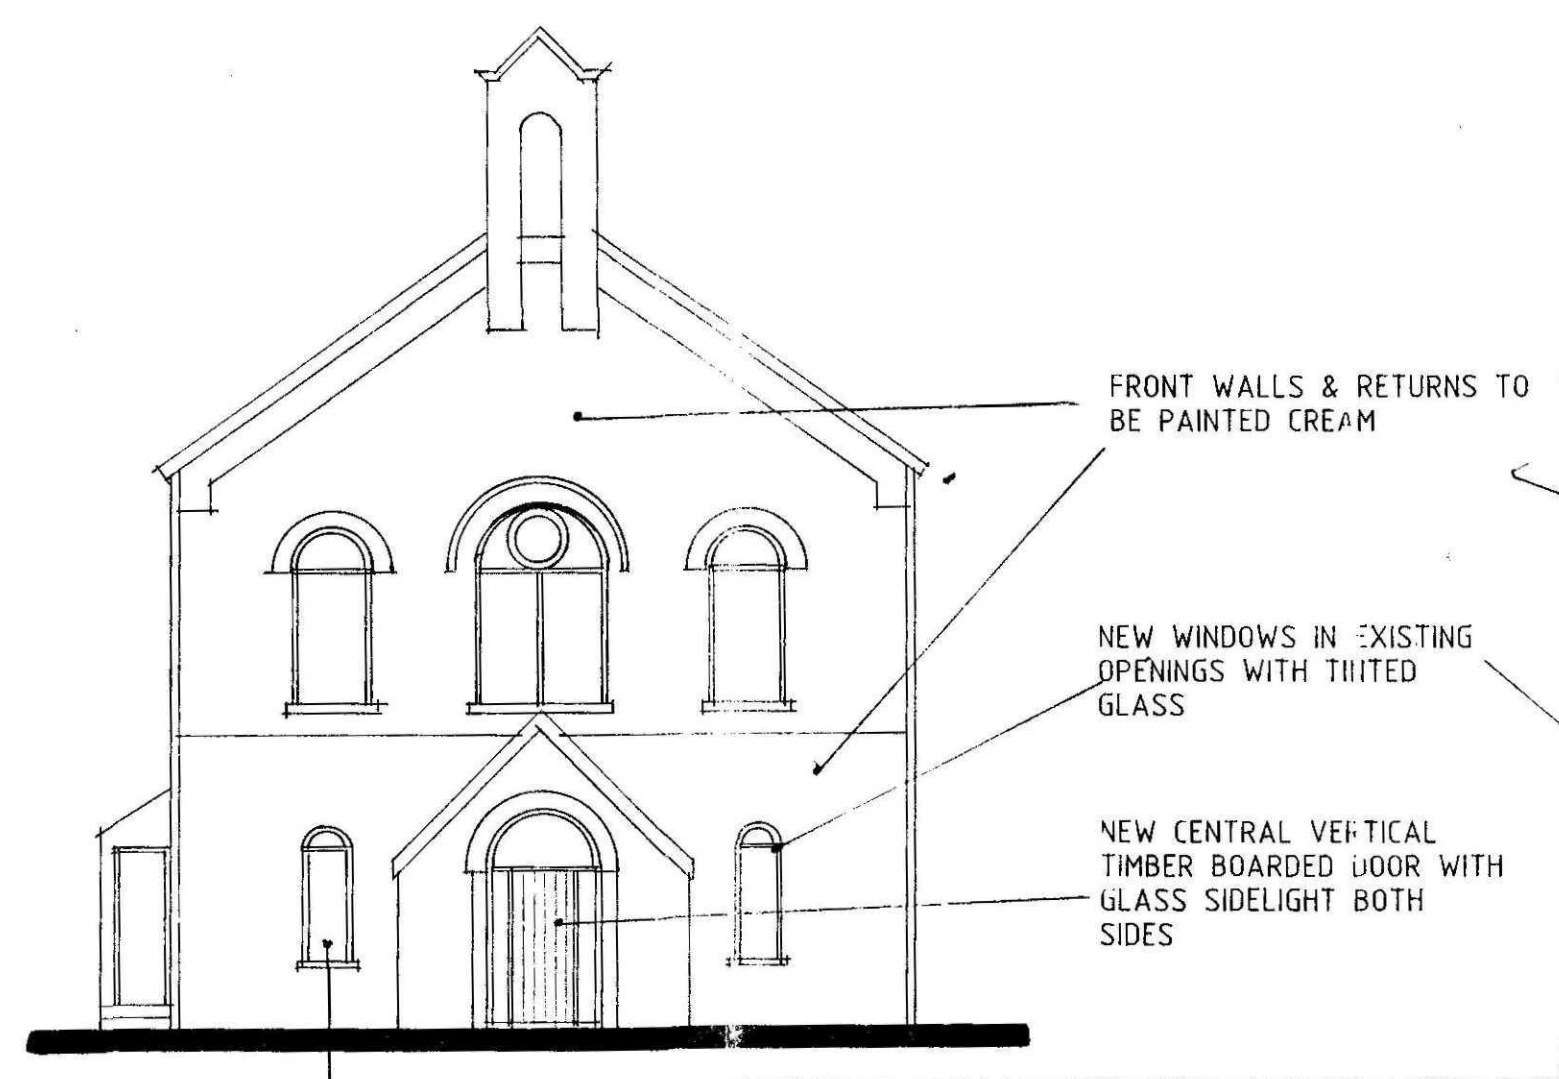

FRONT

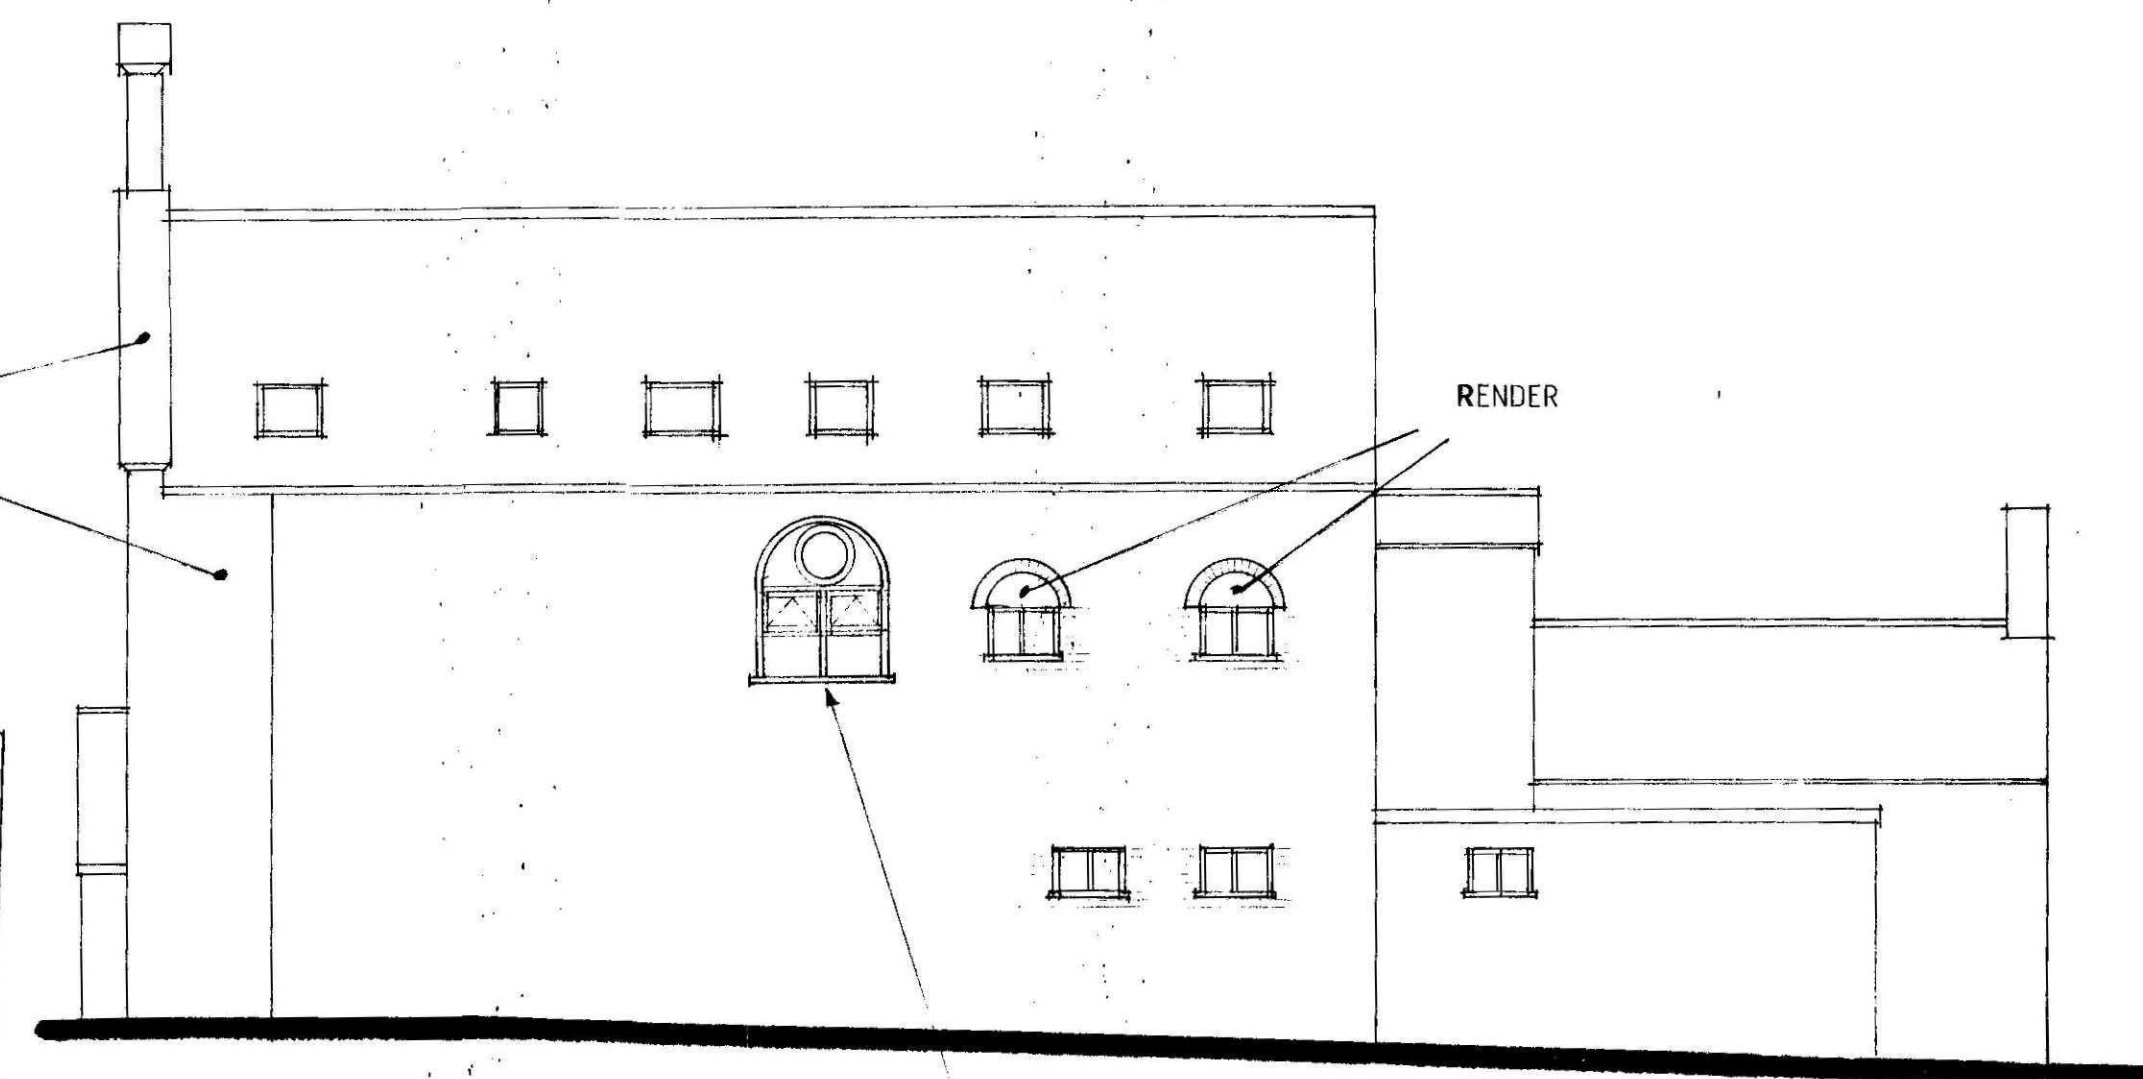

SIDE

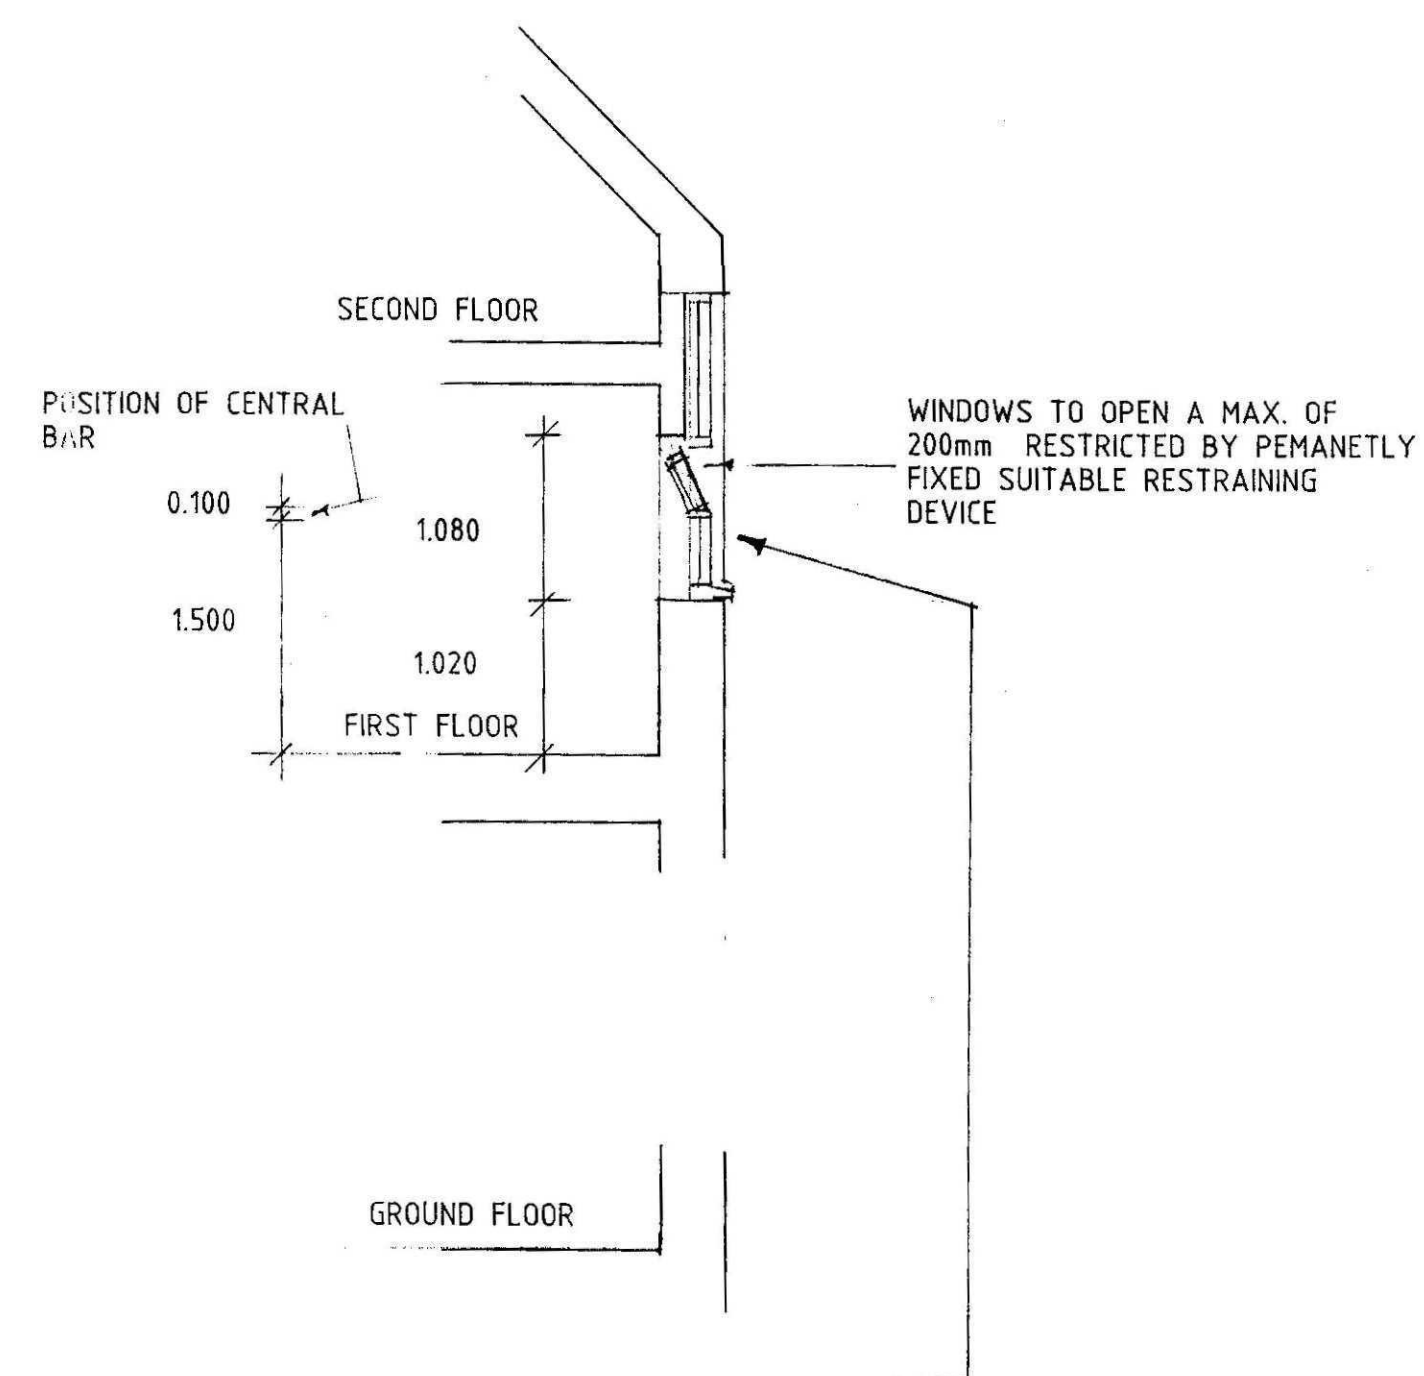


ALTERATIONS TO RECENTLY INSTALLED NEW WINDOW

PROVIDE ADDITIONAL CENTRAL HORIZONTAL BAR WITH 2ND OPENING LIGHTS DIRECTLY ABOVE AS SHOWN HINGED FROM THE BOTTOM & OPENING INWARDS. ALL GLASS TO BE OBSCURED.
CILL OF WINDOW IS 1.0m ABOVE FIRST FLOOR LEVEL.
THIS RELATES ONLY TO THE WINDOW IN BEDROOM 1. TO FLAT 5. ON THE FIRST FLOOR



REAR

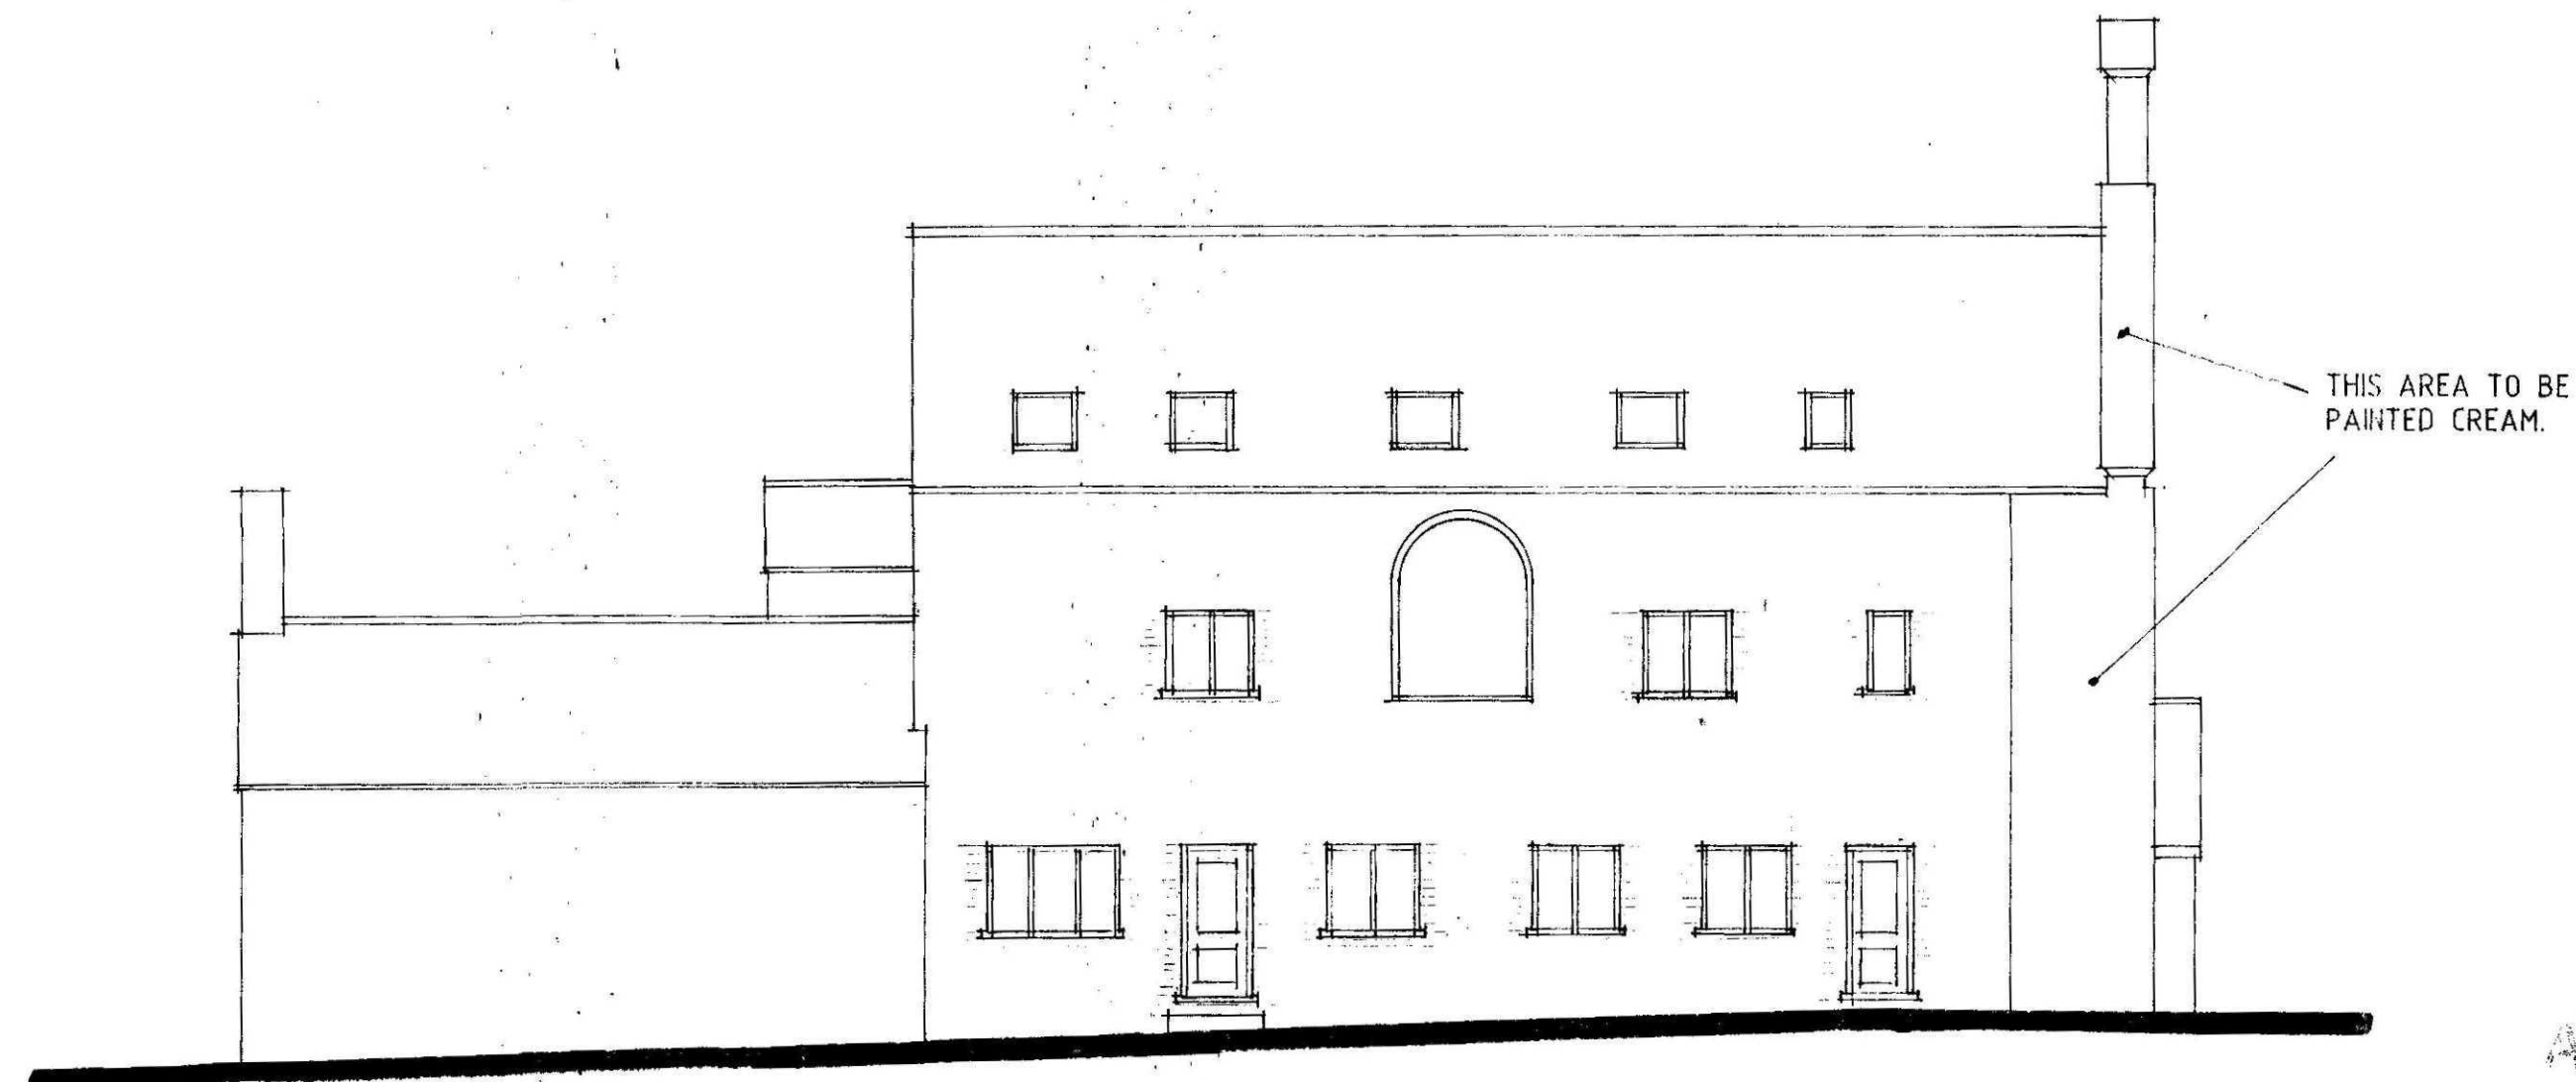

SIDE

G - ALTS - 21.2.11
F - SECTION - 1.2.11
E - ALTS TO WINDOW - 28.1.11
D - ALTS - 21.8.07
C - IMF. ADDED - 22.6.07.
B - ALTS - 16.5.07
A - ALTS - 4.4.07

Status
DESIGN
CONSULTANTS IN ARCHITECTURE & PLANNING

AMENDED PLAN

Ref. A1

SHDC
Planning & Development
23 FEB 2011
Ref. 0065-11

PROPOSED CONVERSION OF
ANTIQUE CENTRE TO FLATS
AT THE CHAPEL EMPORIUM,
LONDON ROAD, LONG SUTTON
FOR

MR. J. FARROW.

ELEVATIONS AS PROPOSED

1:100 SD07-005/3
MARCH-07 B.GILHAM.