


SHDC
Planning & Development
02 FEB 2011
Ref: 0065-11




Promap


Ordnance Survey © Crown Copyright 2011. All rights reserved.
Licence number 100020449. Plotted Scale - 1:1250

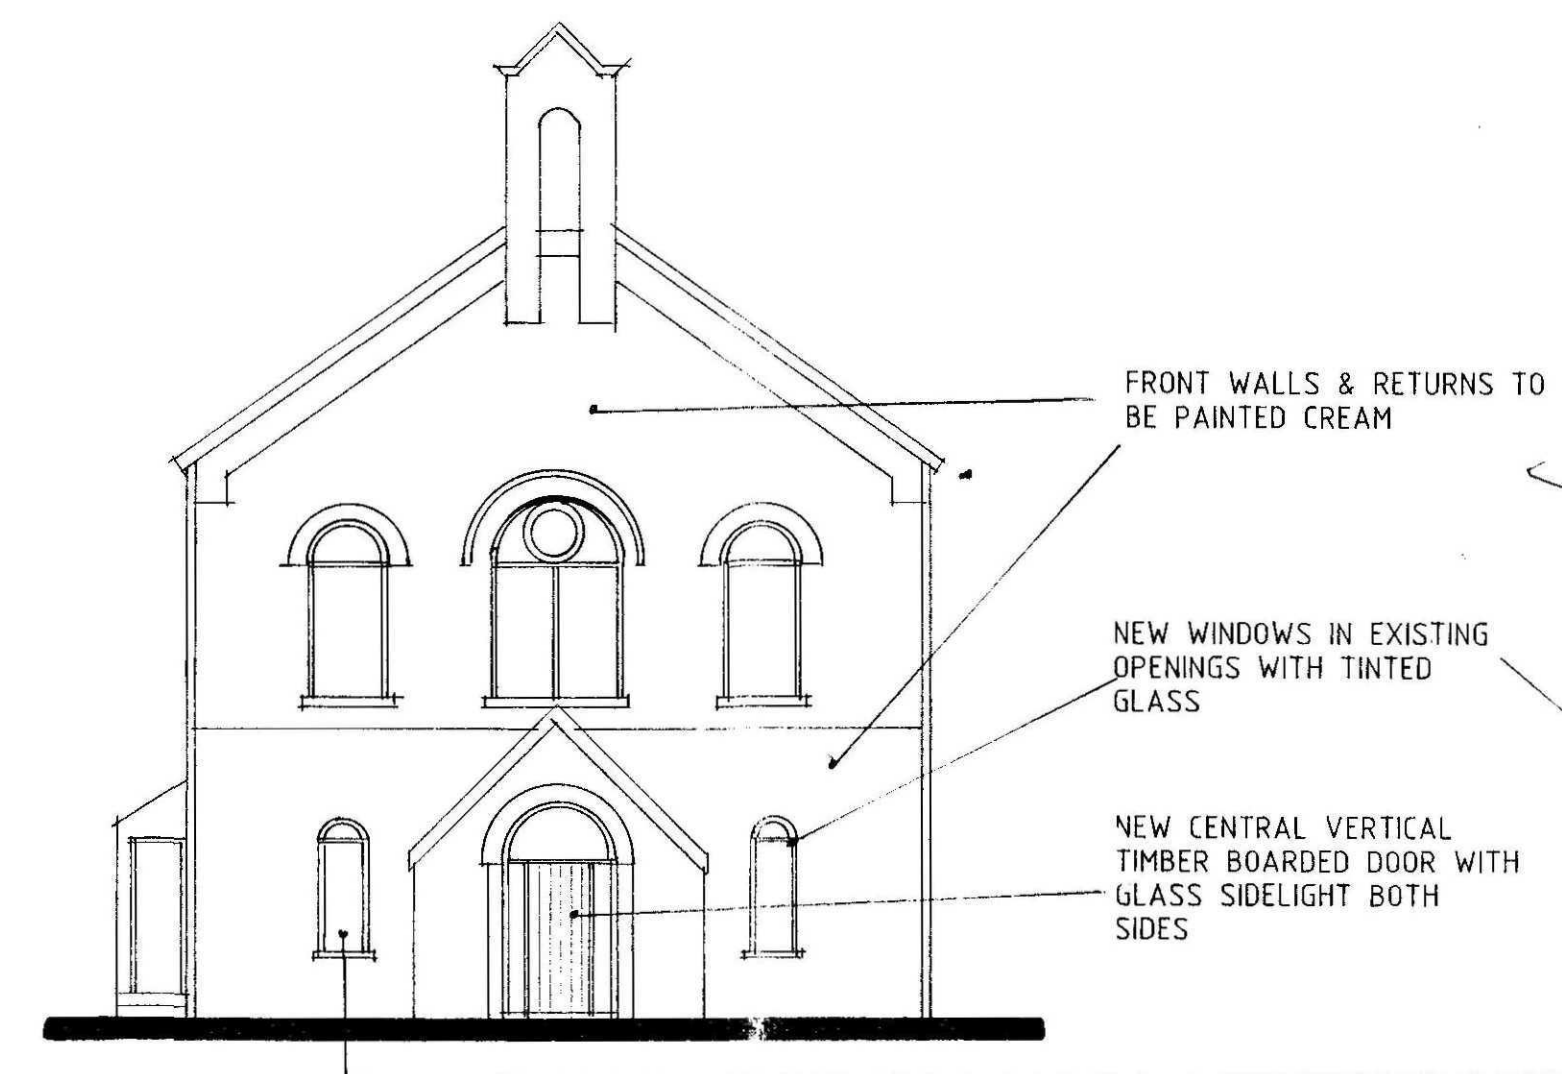

FRONT

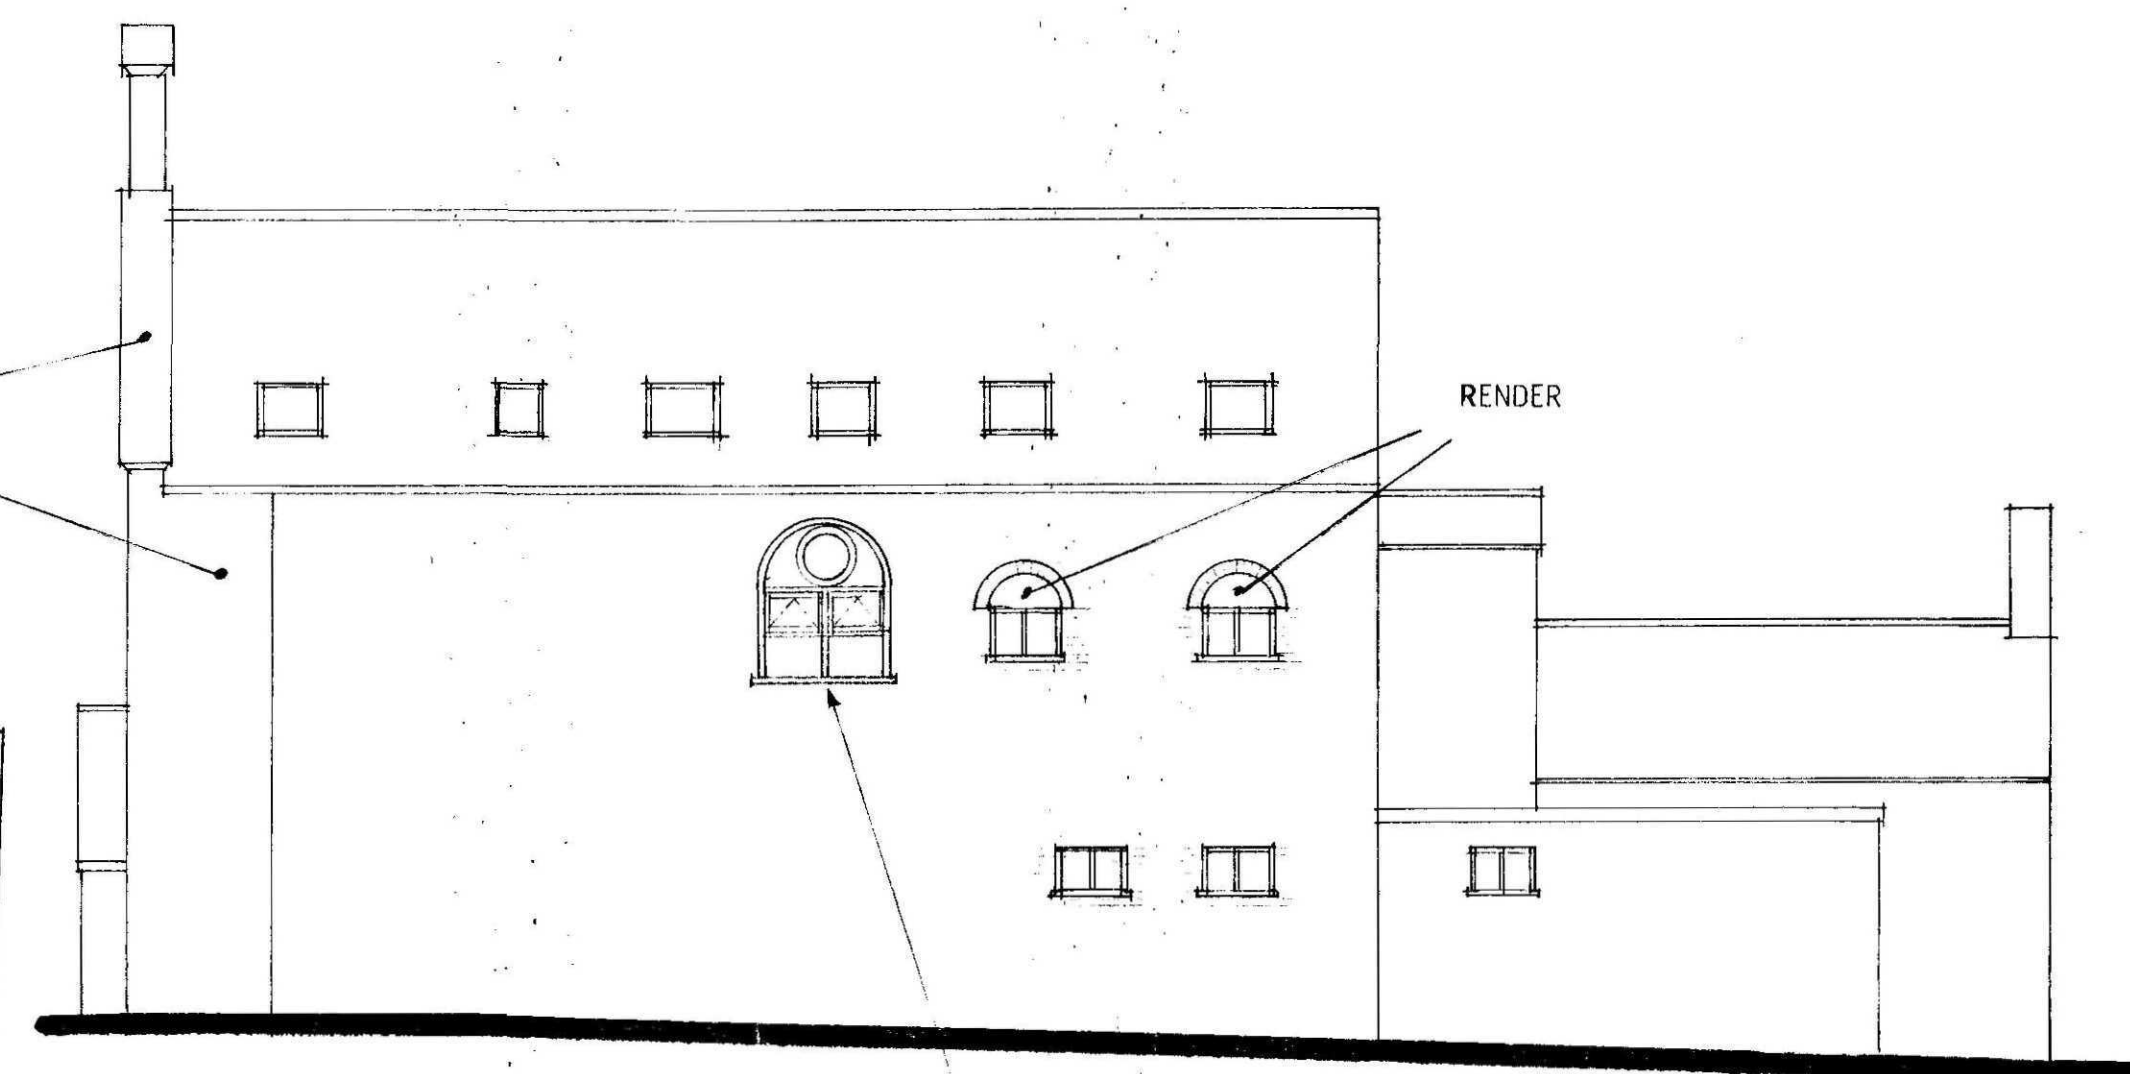

SIDE

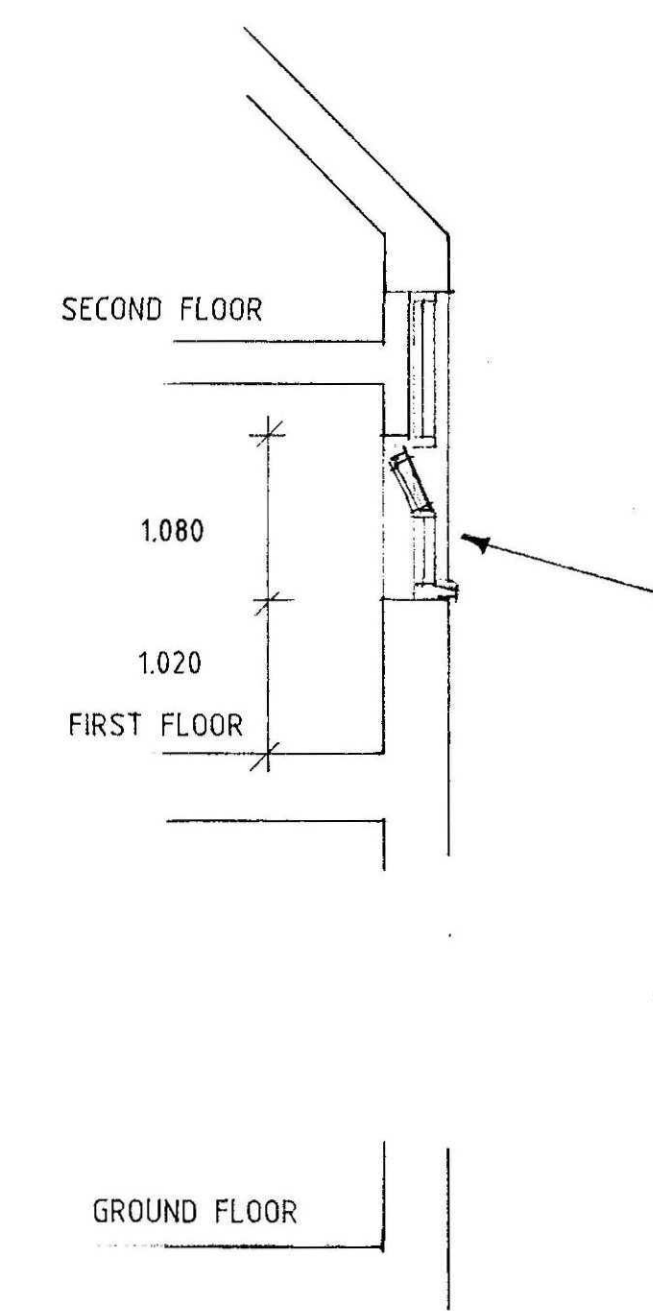


SECTION
1:50


ALTERATIONS TO RECENTLY INSTALLED NEW WINDOW
PROVIDE ADDITIONAL CENTRAL HORIZONTAL BAR WITH 2NO OPENING LIGHTS DIRECTLY ABOVE AS SHOWN HINGED FROM THE BOTTOM & OPENING INWARDS. ALL GLASS TO BE OBSCURED.
CILL OF WINDOW IS 1.0m ABOVE FIRST FLOOR LEVEL.
THIS RELATES ONLY TO THE WINDOW IN BEDROOM 1.1 TO FLAT 1.5 ON THE FIRST FLOOR



REAR

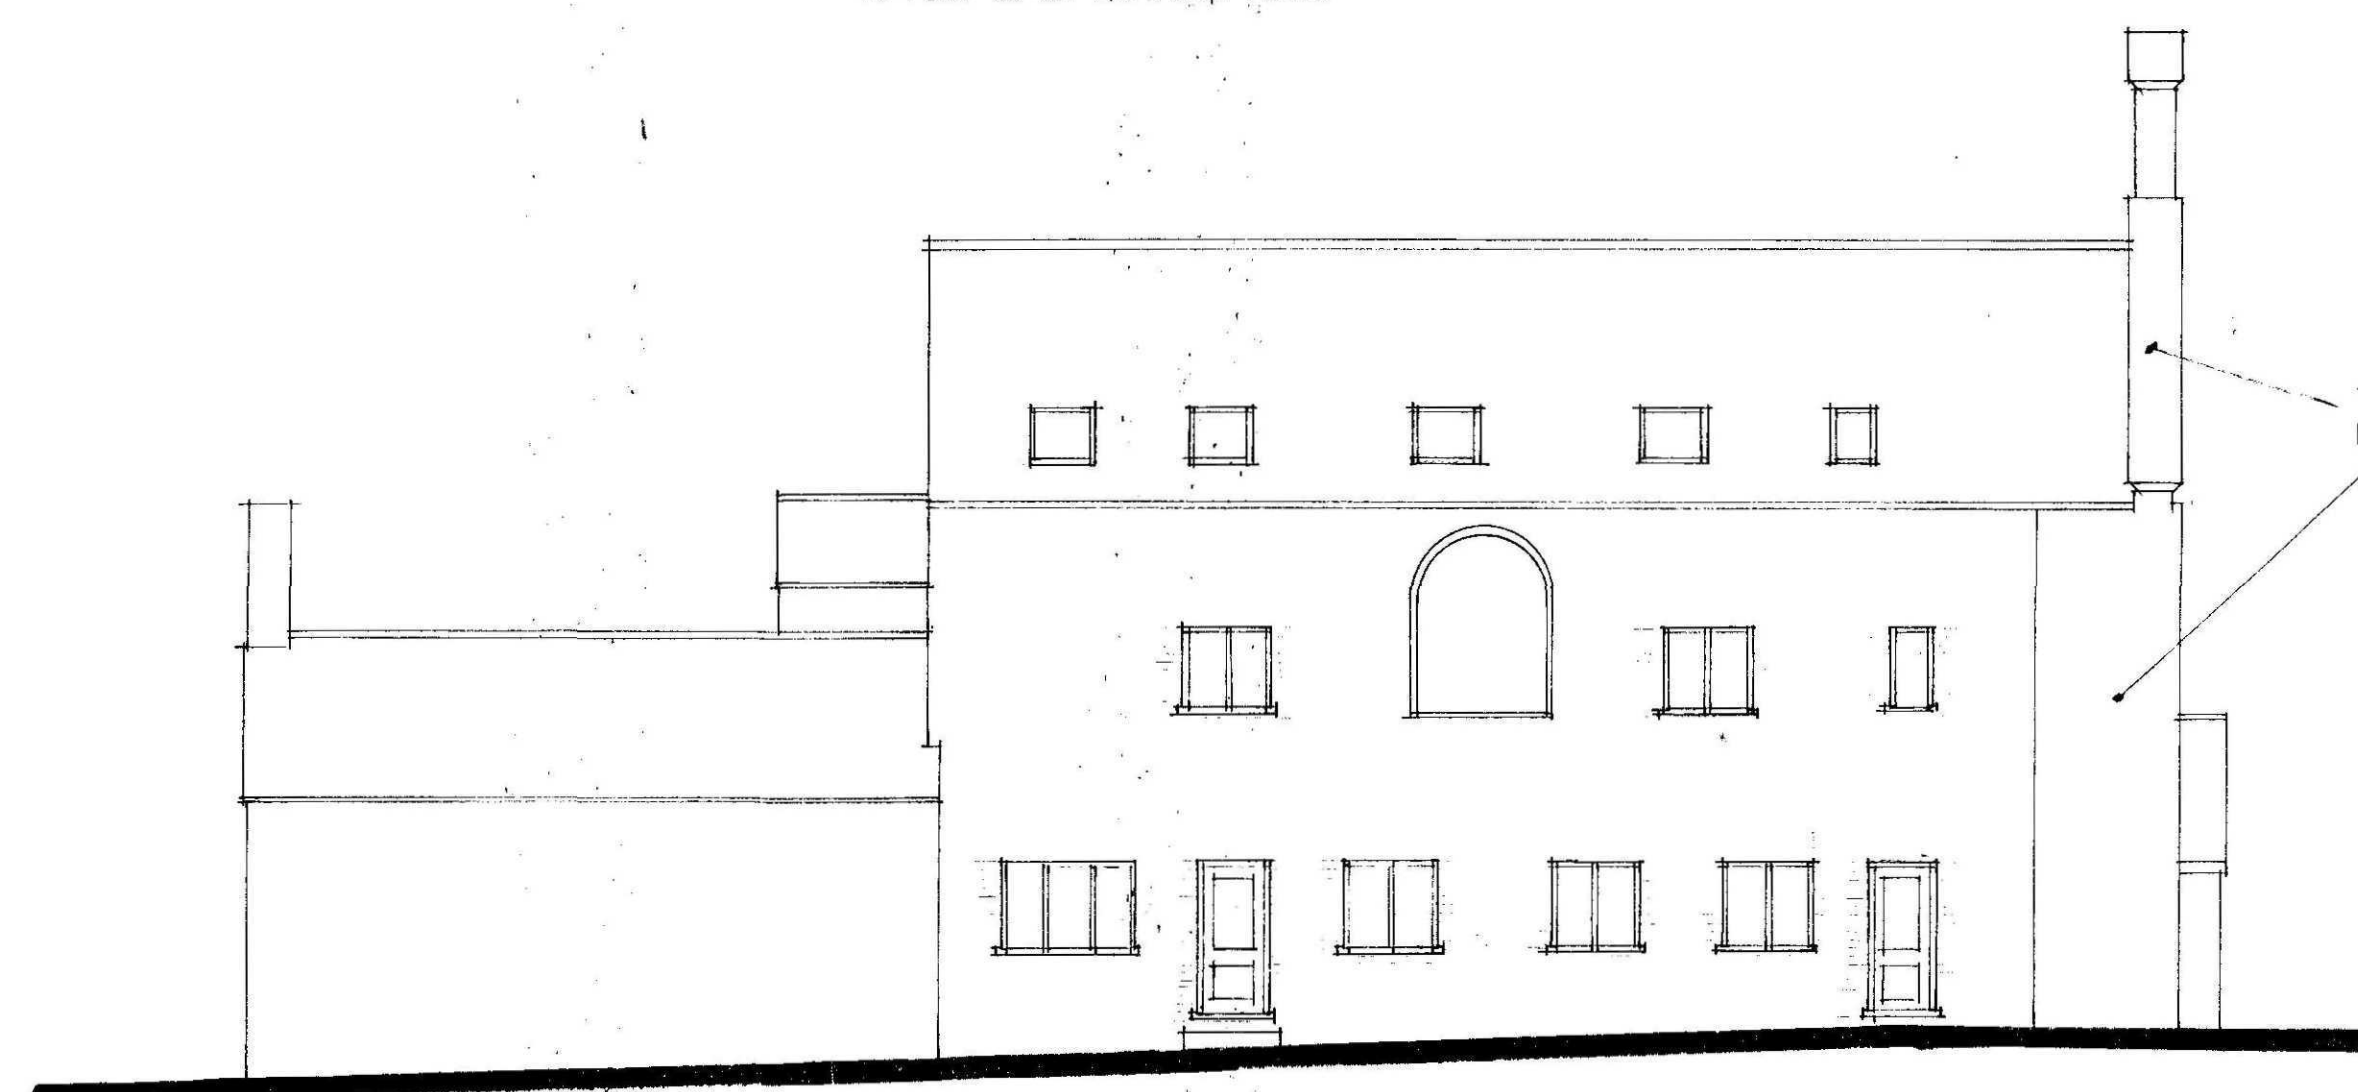

SIDE

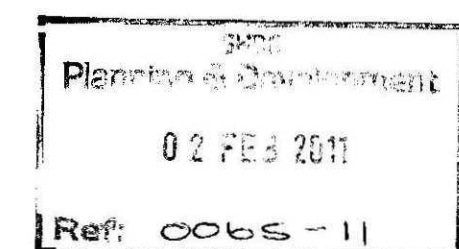

F - SECTION -12.11
E - ALTS TO WINDOW - 28.111
D - ALTS - 21.8.07
C - IMF, ADDED - 22.6.07.
B - ALTS - 16.5.07
A - ALTS - 4.4.07

Status
DESIGN
CONSULTANTS IN ARCHITECTURE & PLANNING

PROPOSED CONVERSION OF
ANTIQUE CENTRE TO FLATS
AT THE CHAPEL EMPORIUM,
LONDON ROAD, LONG SUTTON
FOR

MR. J. FARROW.

ELEVATIONS AS PROPOSED

1:100 SD07-005/3
MARCH-07 B.GILHAM.

2 Edinburgh Walk, Holbeach,
Spalding, Lincs. PE12 7AP
Tel: 01406 424343 Fax: 01406 430702

