


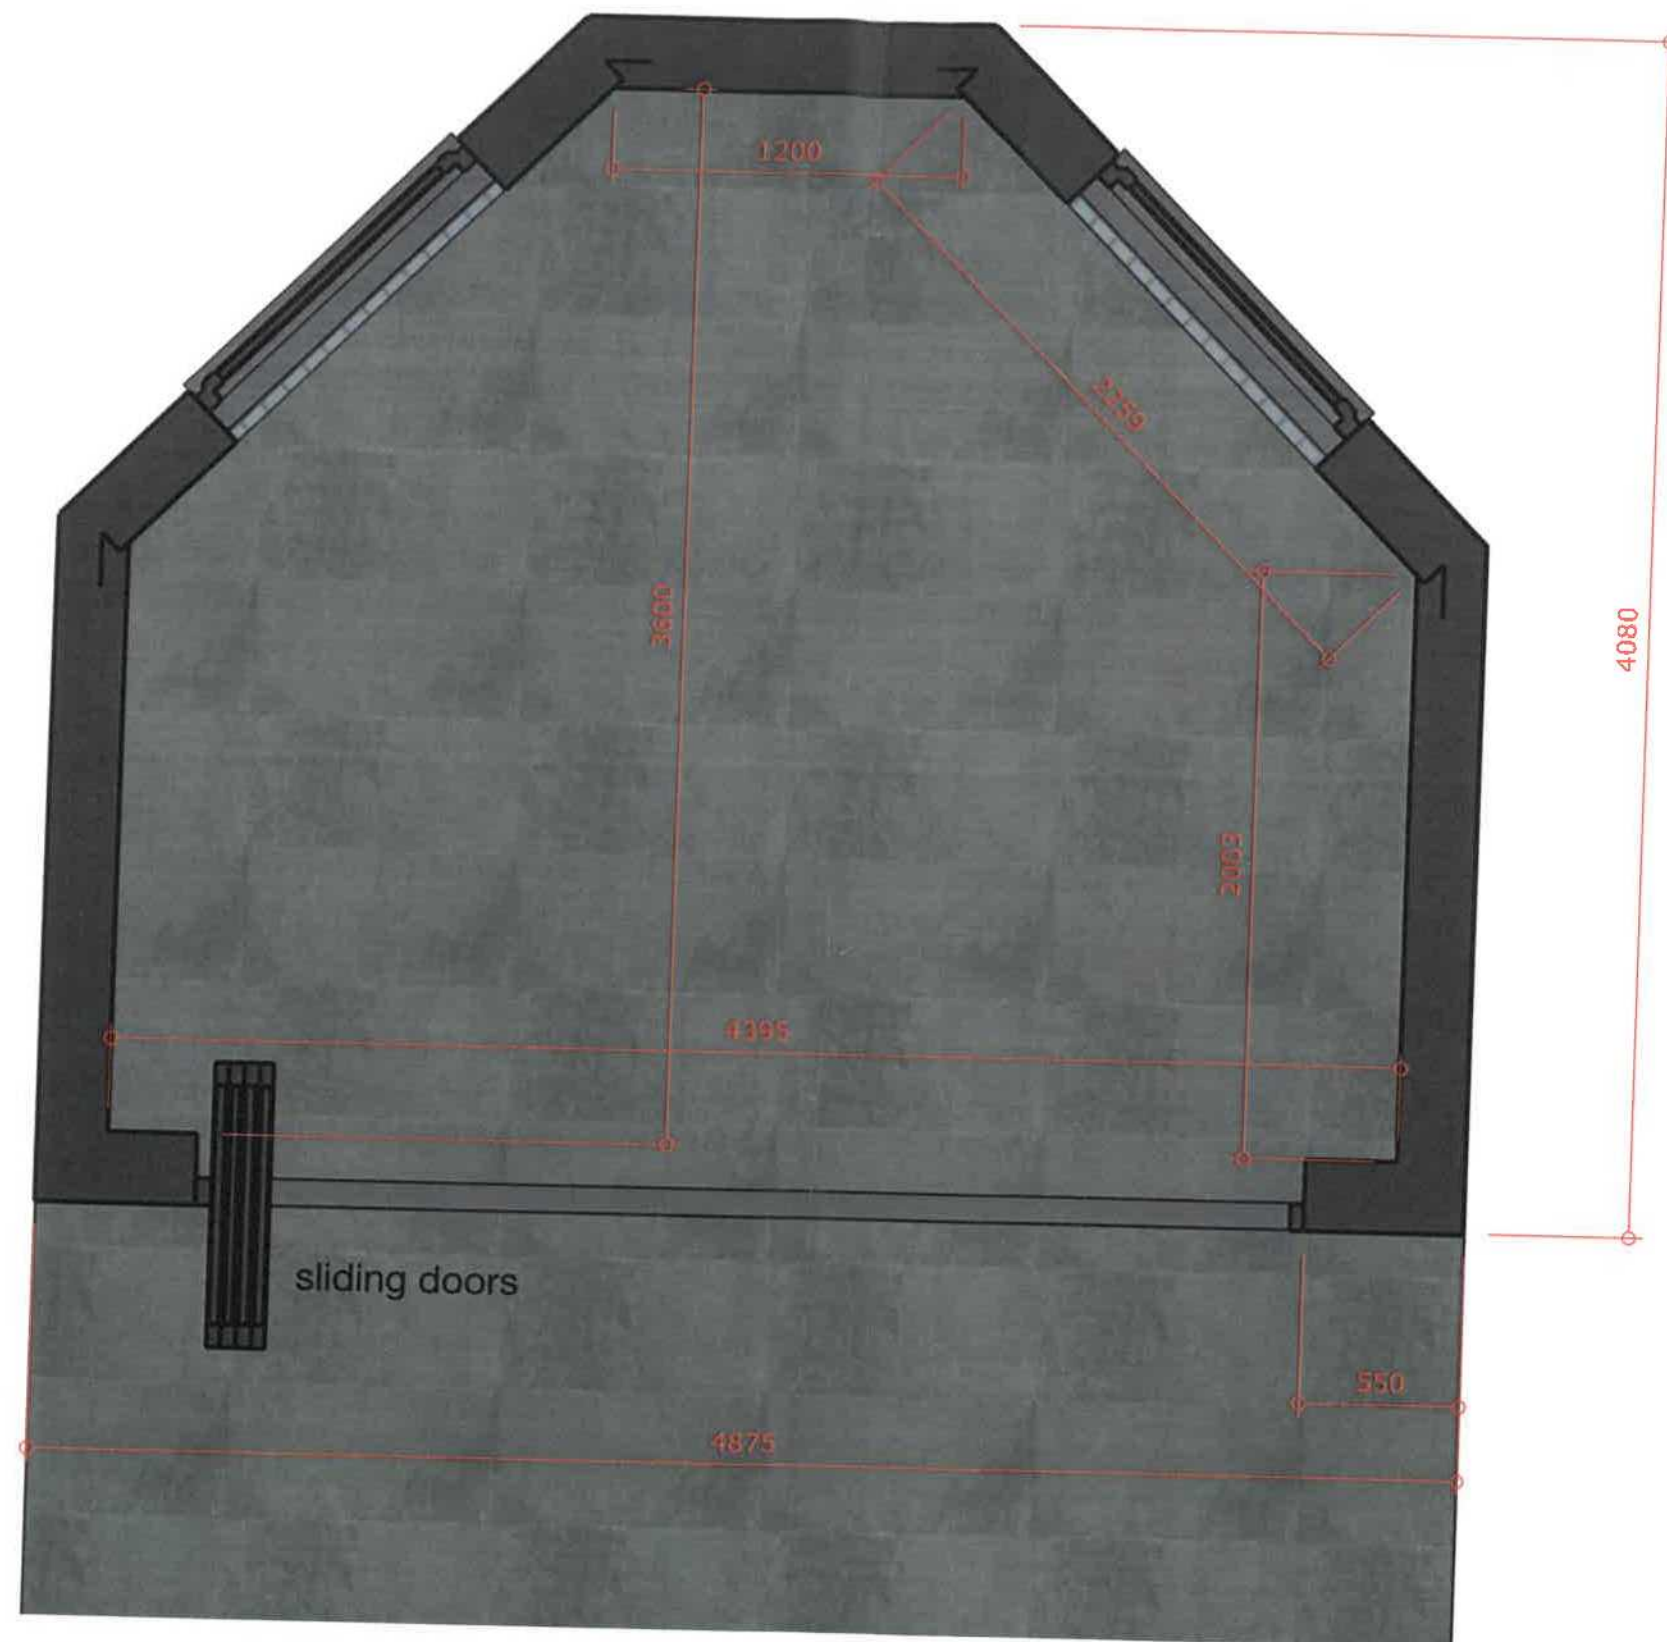

PLAN

J076-GR3

1/25 at A3

FEB 2020

SE KING LTD

GARDEN ROOM TO
STATION ROAD LONG SUTTON

Julian Warrick

Architectural Design Consultant

8 Beech Grove
Donington
Spalding
Lincs
PE11 4XQ

Email: julian@jwarrick-design-cons.com
Tel: 01775 820123
Mob: 07849 652067
JulianWarrick.co.uk
Houzz.co.uk

