

FILE COPY



Council Offices
Priory Road
Spalding
Lincolnshire
PE11 2XE

contacts:
admin: 01775 764723
dc officers: 01775 764703
s/board: 01775 761161
facsimile: 01775 762937
planningadvice@sholland.gov.uk
www.sholland.gov.uk

R Green
33a High Street
Long Sutton
Spalding
Lincs
PE12 9DB

11th March 2015

Works to Trees in a Conservation Area

Dear Sir/madam,

REFERENCE: H11-0072-15

DESCRIPTION: Notification of works to top a willow tree situated within Long Sutton Conservation Area. The tree is in poor condition and is located in the grounds of 33A High Street, Long Sutton; situated behind buildings adjacent to the western boundary. The tree also overhangs buildings belonging to Lincolnshire Co-operative.

The pruning will clear branches from overhanging the adjacent property.

LOCATION: 33a High Street Long Sutton Spalding

South Holland District Council has considered the proposal and has no objections, subject to any recommendation set out below;

- 1 That the proposed work is carried out within two years of the date of this letter of 'No Objection'.
- 2 Work is to be carried out in accordance with BSI 3998 : 2010, 'Recommendations for Tree Work'.

Please Note

Notes:

The necessary consent of all other interested parties should be obtained before the works proceed.

Under the Wildlife and Countryside Act 1981 (as amended) all birds, their nests and eggs are protected by law and it is an offence to damage or destroy the nest of any wild bird while it is in use or being built. In the event of query please contact Natural England at their Lincoln office on 03000 603900.


Bats are protected species under the Wildlife and Countryside Act 1981 (as amended) and in the event that bats are living in any cavities in the tree(s), or if they are discovered while the works are taking place, please inform Natural England at their Lincoln office on 03000 603900 before works proceed.

Yours faithfully,

D.M. Fairchild Fenton

Diane Fairchild Fenton
Tree Preservation Officer
01775 764483
dfairchild@sholland.gov.uk

COPY

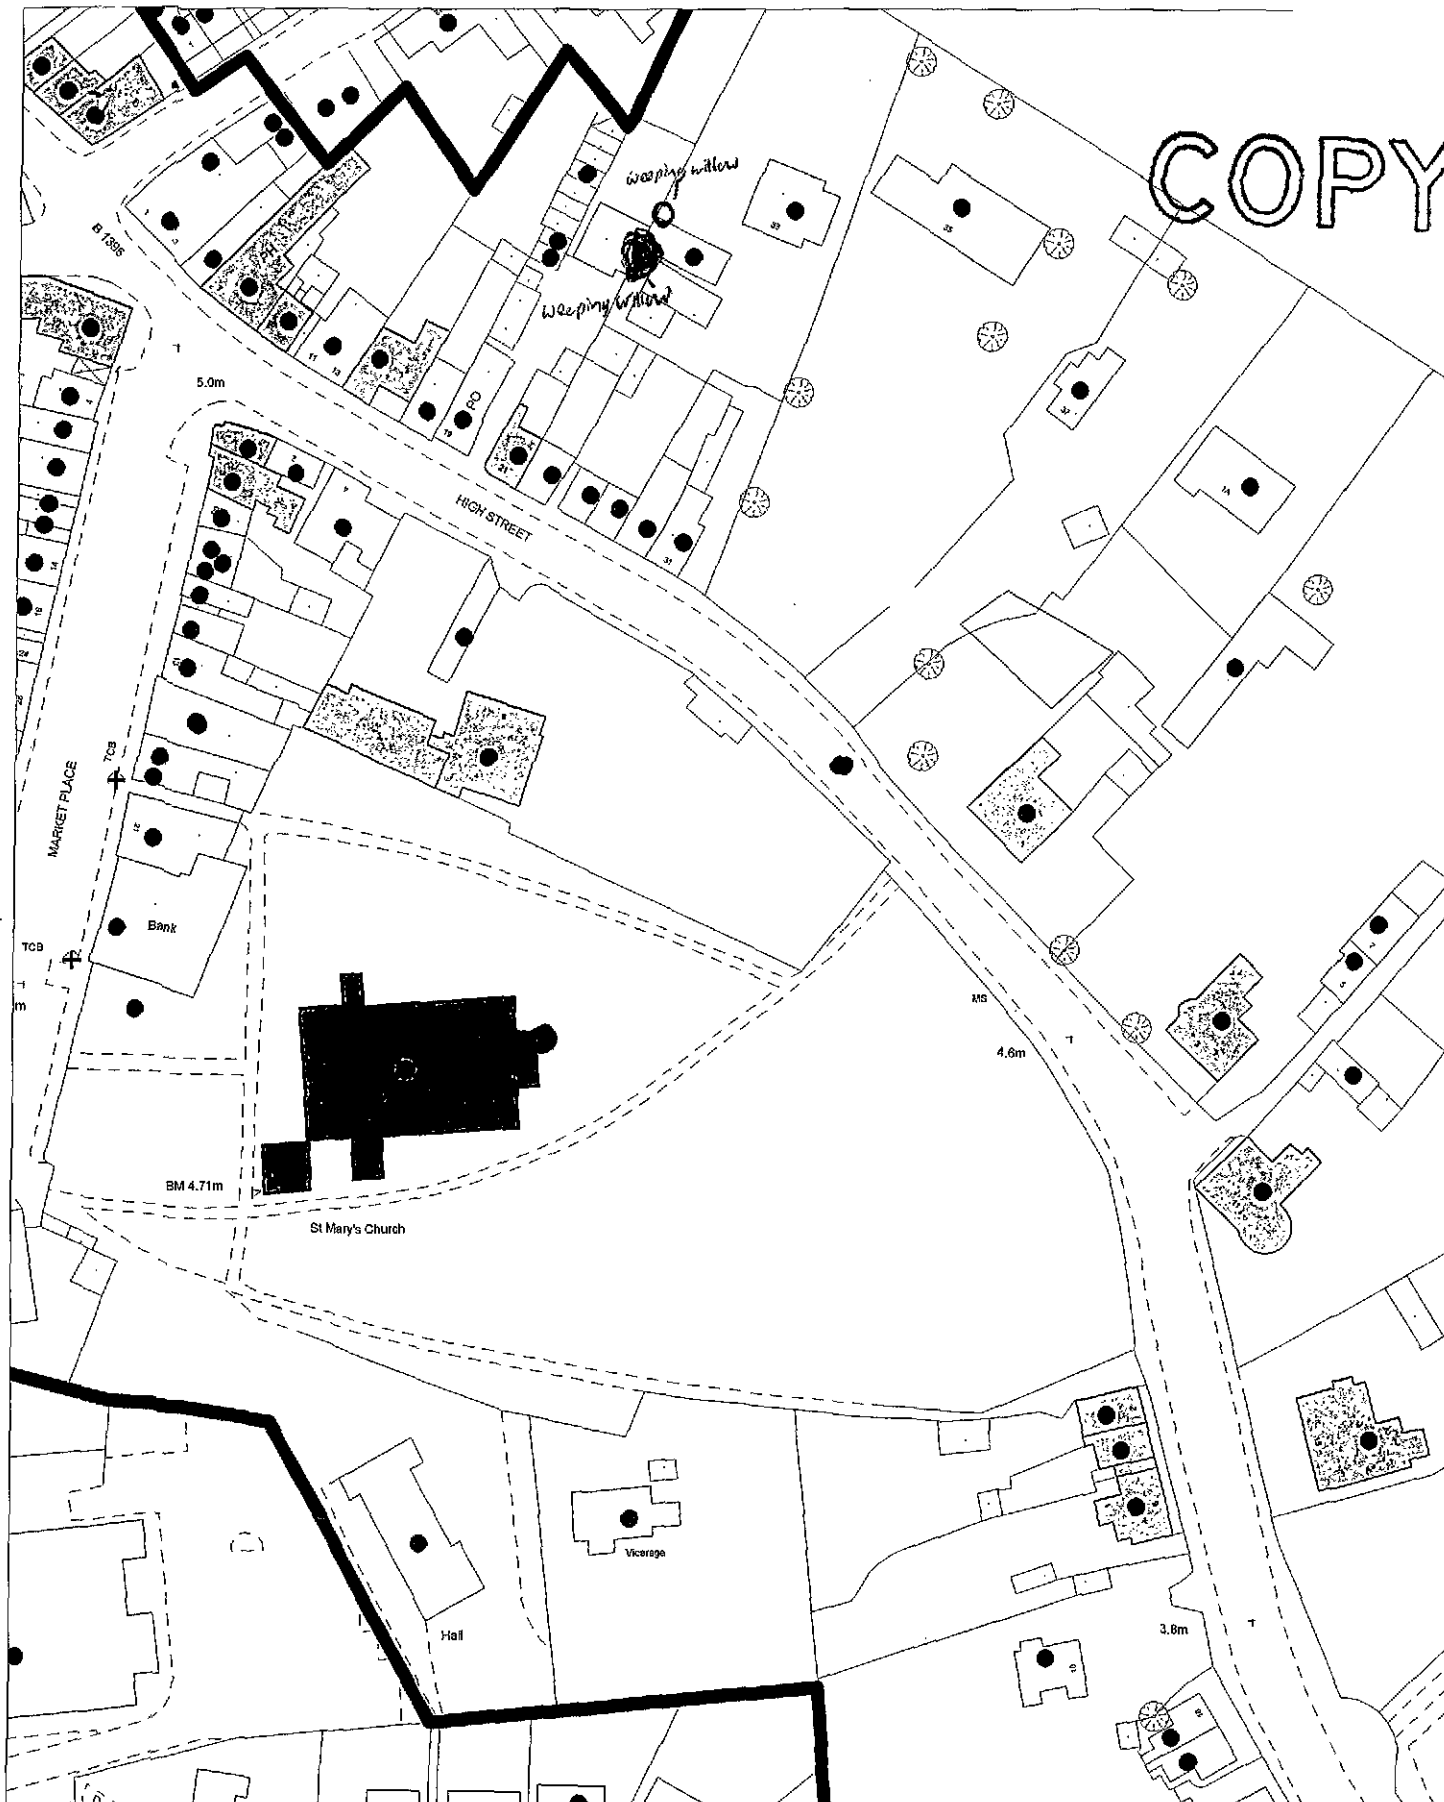

Plan to show position of weeping willow tree subject of notification.

● willow tree in question.

Scale: 1:1250
H11-0072-15 January 2015

Planning and Development
Council Offices, Priory Road, Spalding, Lincolnshire
PE11 2XE

This map is reproduced from Ordnance Survey material with permission of Ordnance Survey on behalf of Her Majesty's Stationery Office (c) Crown copyright. Unauthorised reproduction infringes Crown copyright and may lead to prosecution or civil proceedings. South Holland District Council 100018215 2015

