
© Crown Copyright

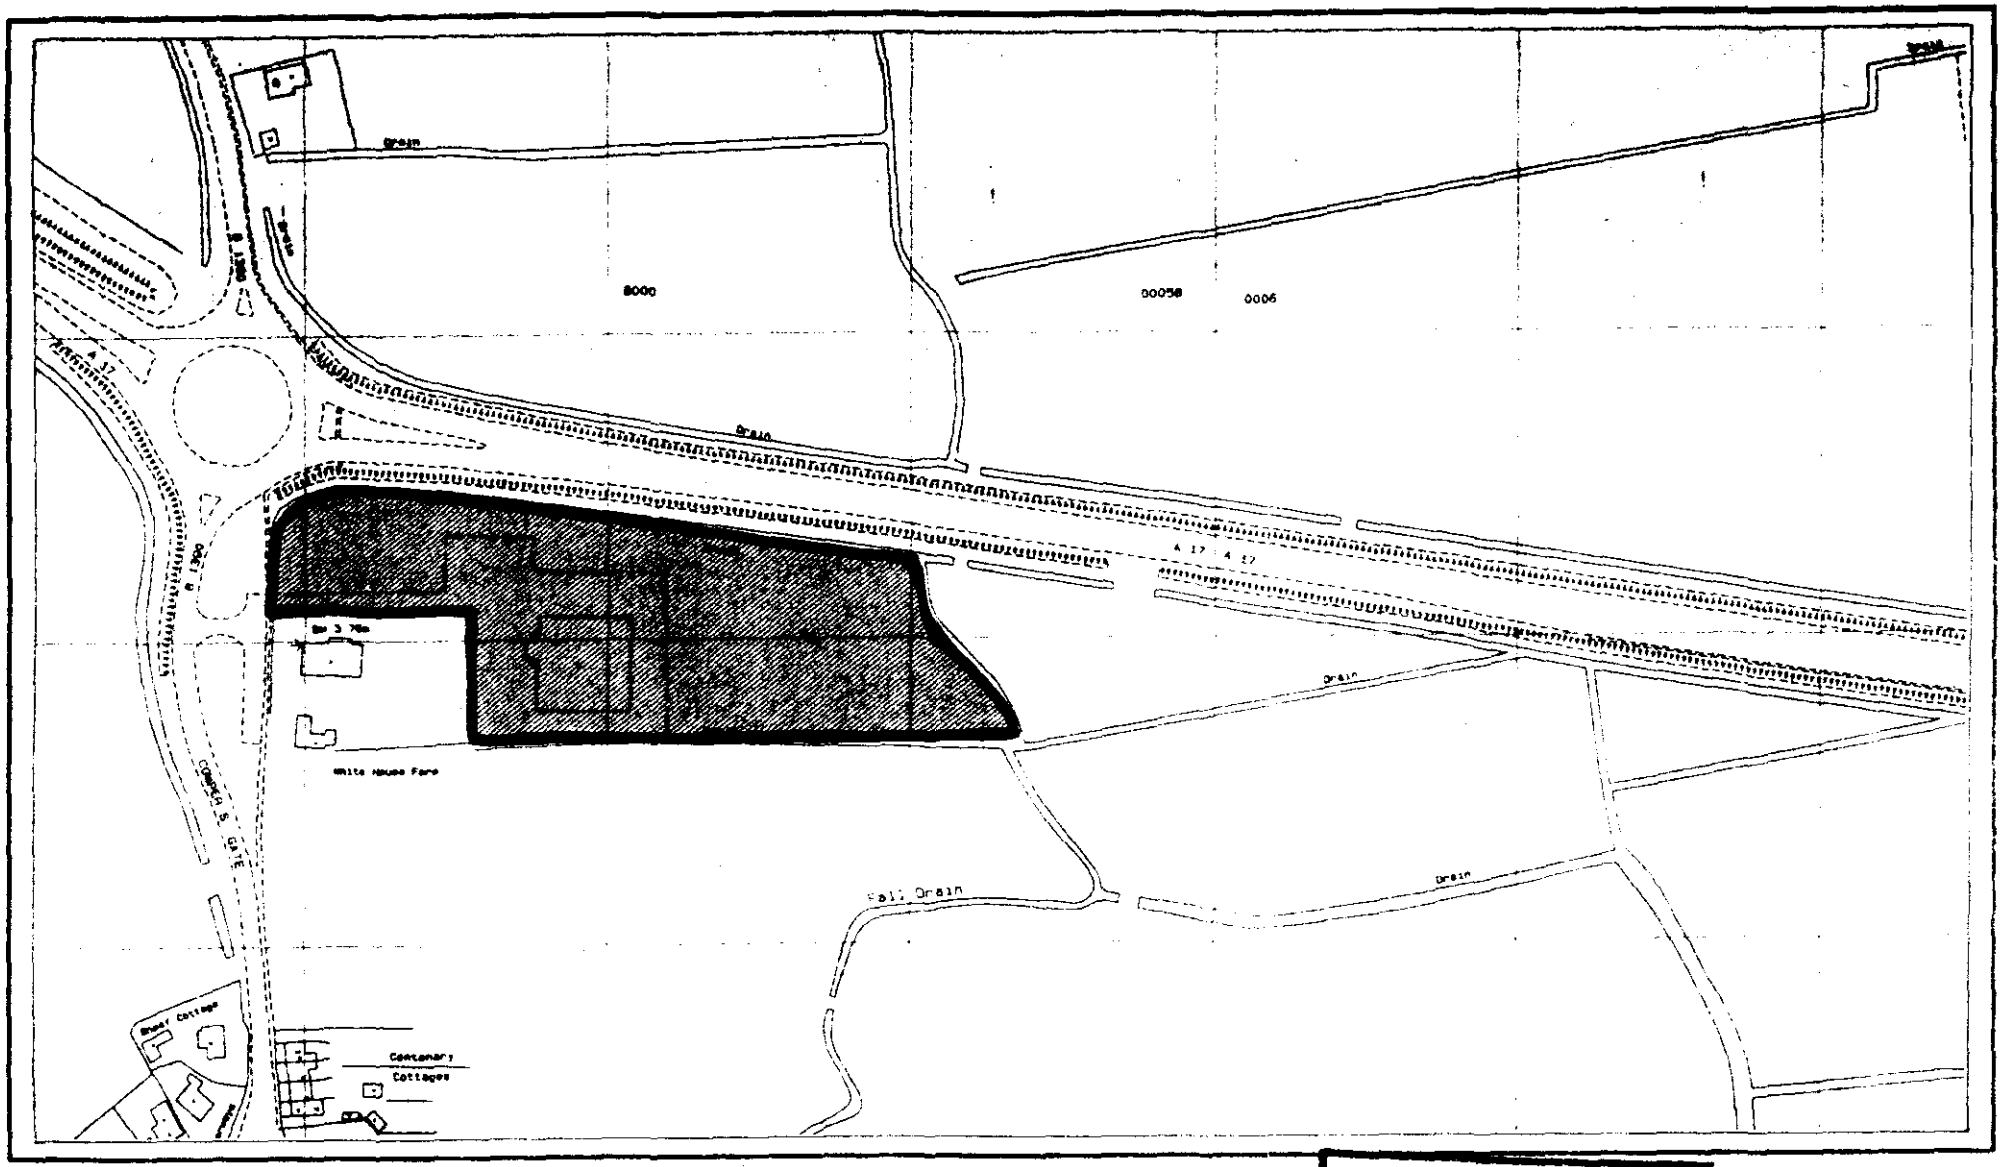

LOCATION PLAN 1:2500

SOUTH HOLLAND DC
HOUSING & PLANNING
20 NOV 1998
Ref: 151/98