

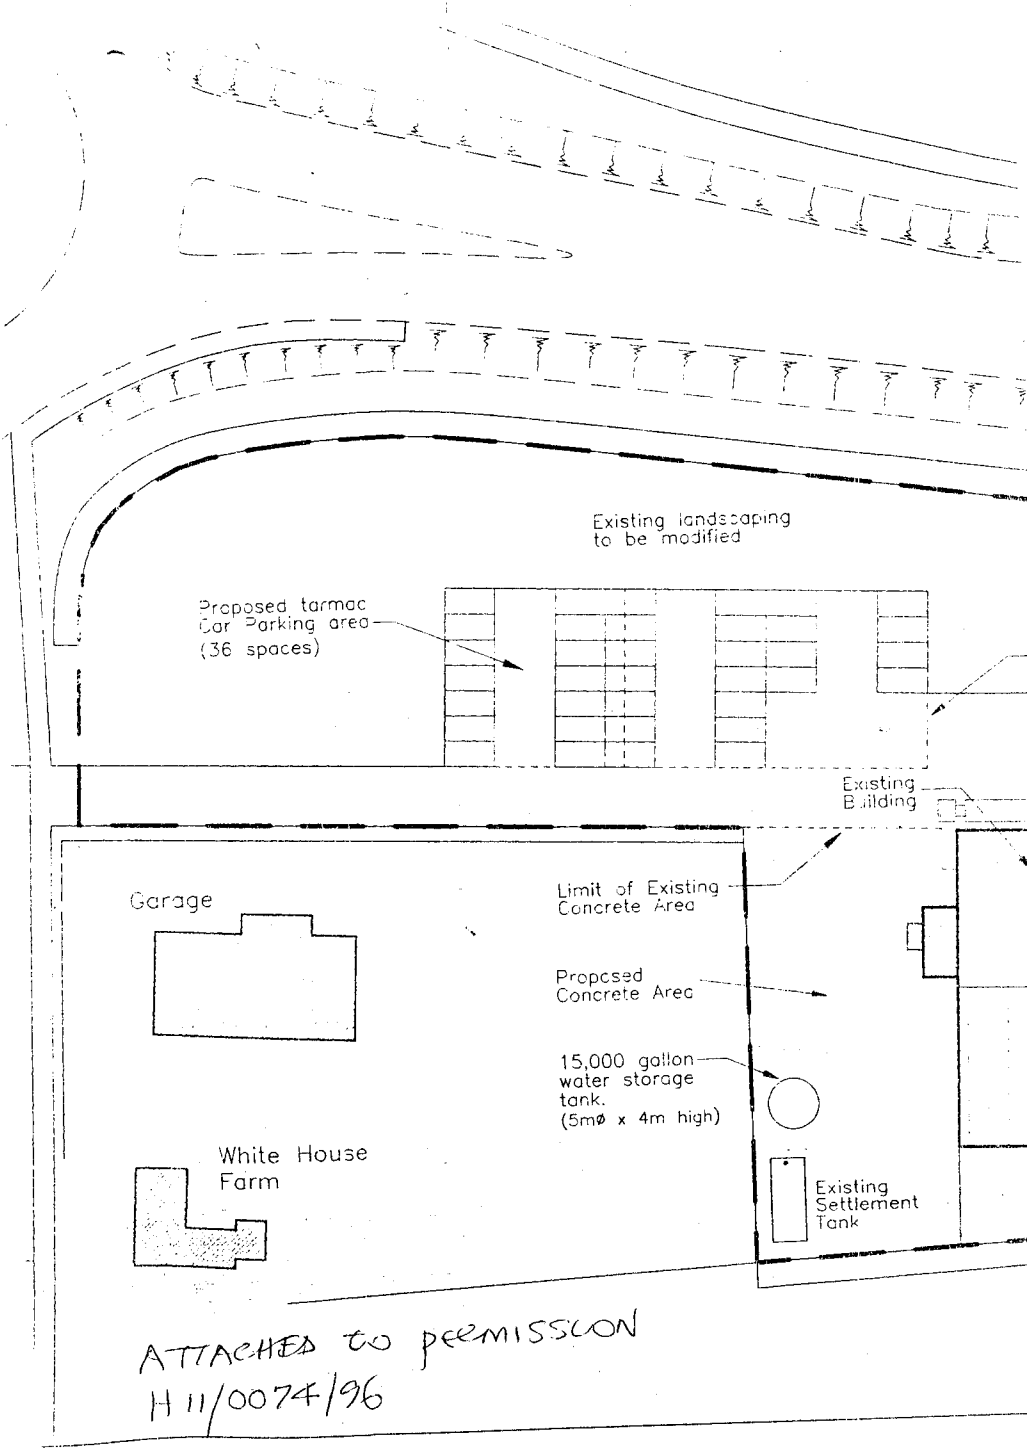



ATTACHED TO PERMISSION
H 11/0074/96

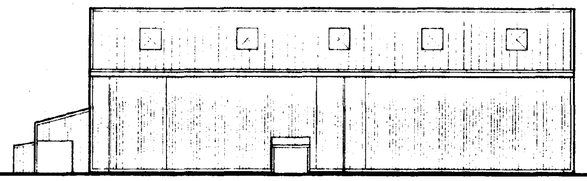


SOUTH ELEVATION

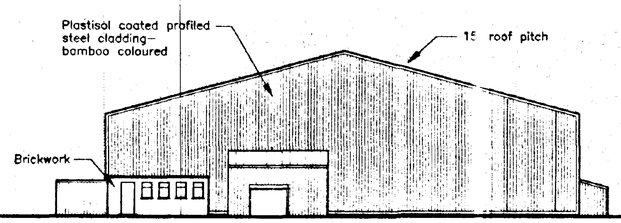


WEST ELEVATION

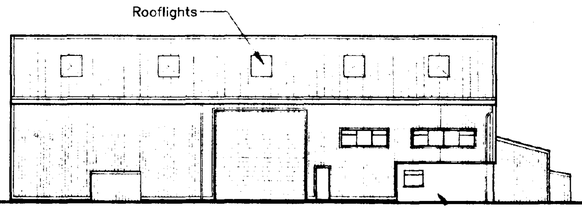


NORTH ELEVATION

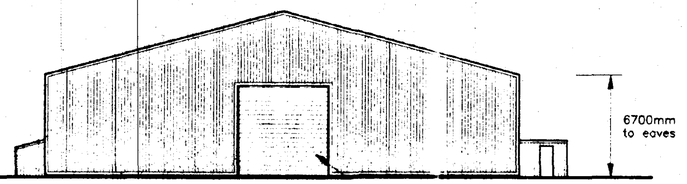

EAST ELEVATION

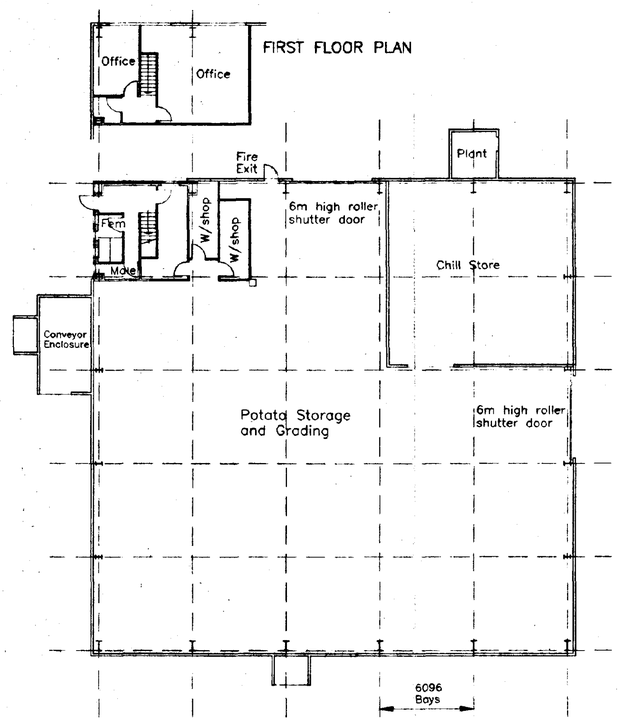

PLAN LAYOUT

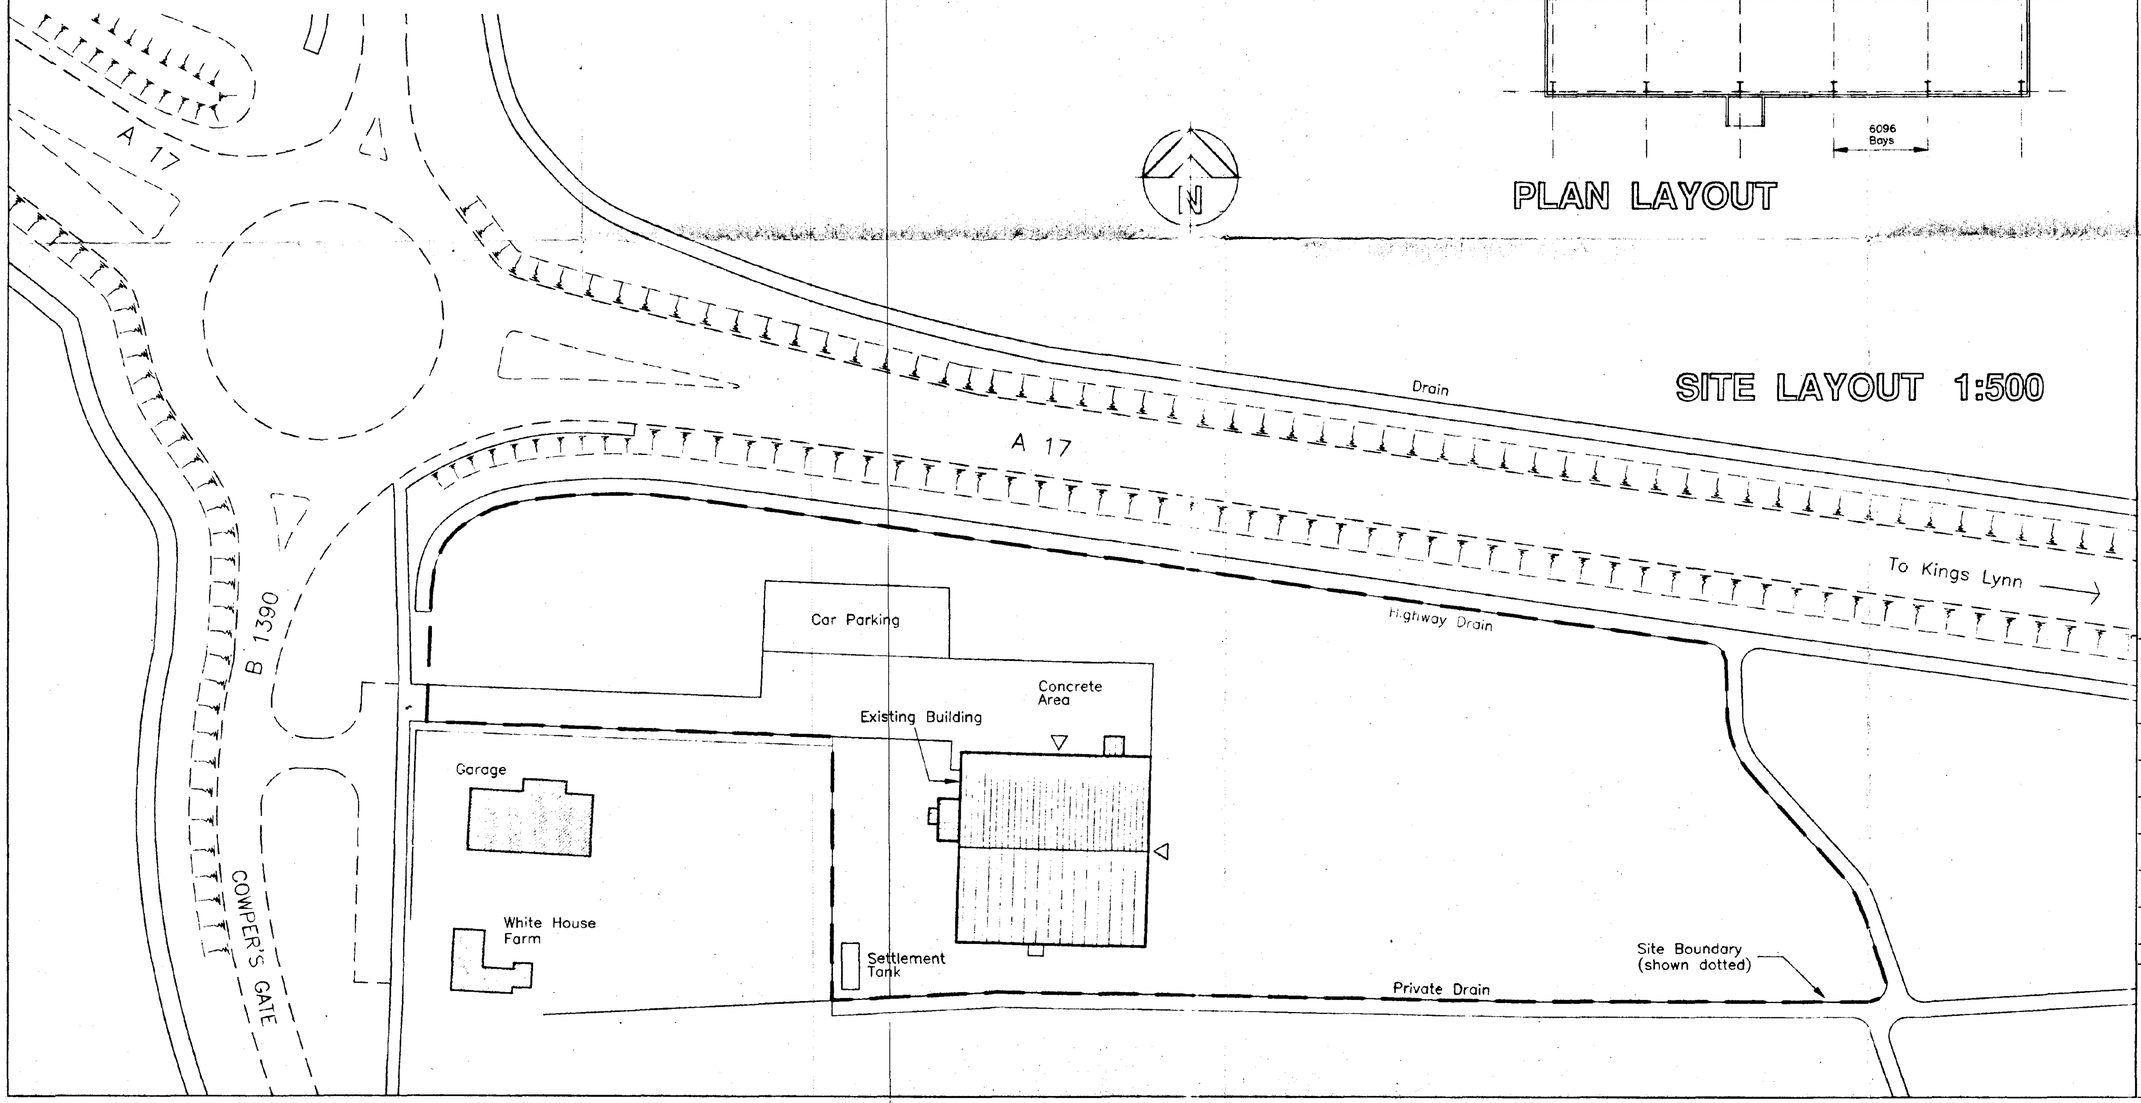

SITE LAYOUT 1:500

ALL DIMENSIONS AND SETTING OUT ARE TO BE VERIFIED ON SITE AND ALL DISCREPANCIES REFERRED TO THE ARCHITECT BEFORE WORK COMMENCES

SUBJECT TO SURVEY

Drawing based on information obtained from others

SOUTH HOLLAND DC
HOUSING & PLANNING
24 JAN 1996
Ref: 0074/96


NATIONWIDE PRODUCE PLC	client
PROPOSED EXTENSION	job
LONG SUTTON	site
EXISTING BUILDING	drawing
1:500 1:200	scale
JANUARY 1996	date
5144N / 01	number

copyright reserved


JOHN ROBERTS ARCHITECTS LIMITED
ARCHITECTS DESIGN AND PLANNING CONSULTANTS

1 James Street Lincoln LN2 1QD Tel (01522) 533441 Fax 512888


© Crown Copyright

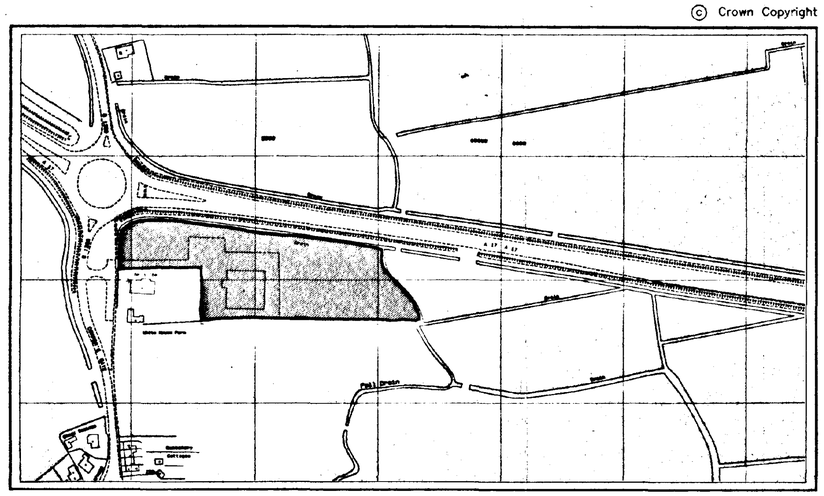

LOCATION PLAN 1:2500

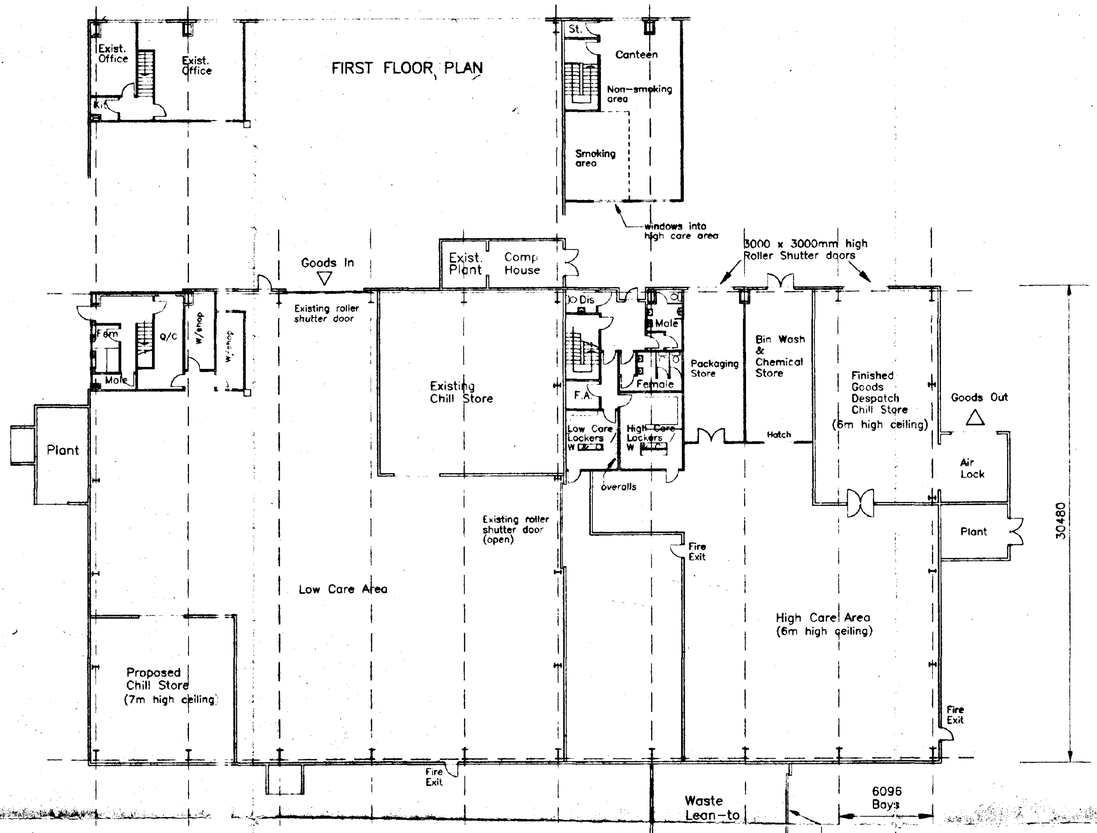

PLAN LAYOUT

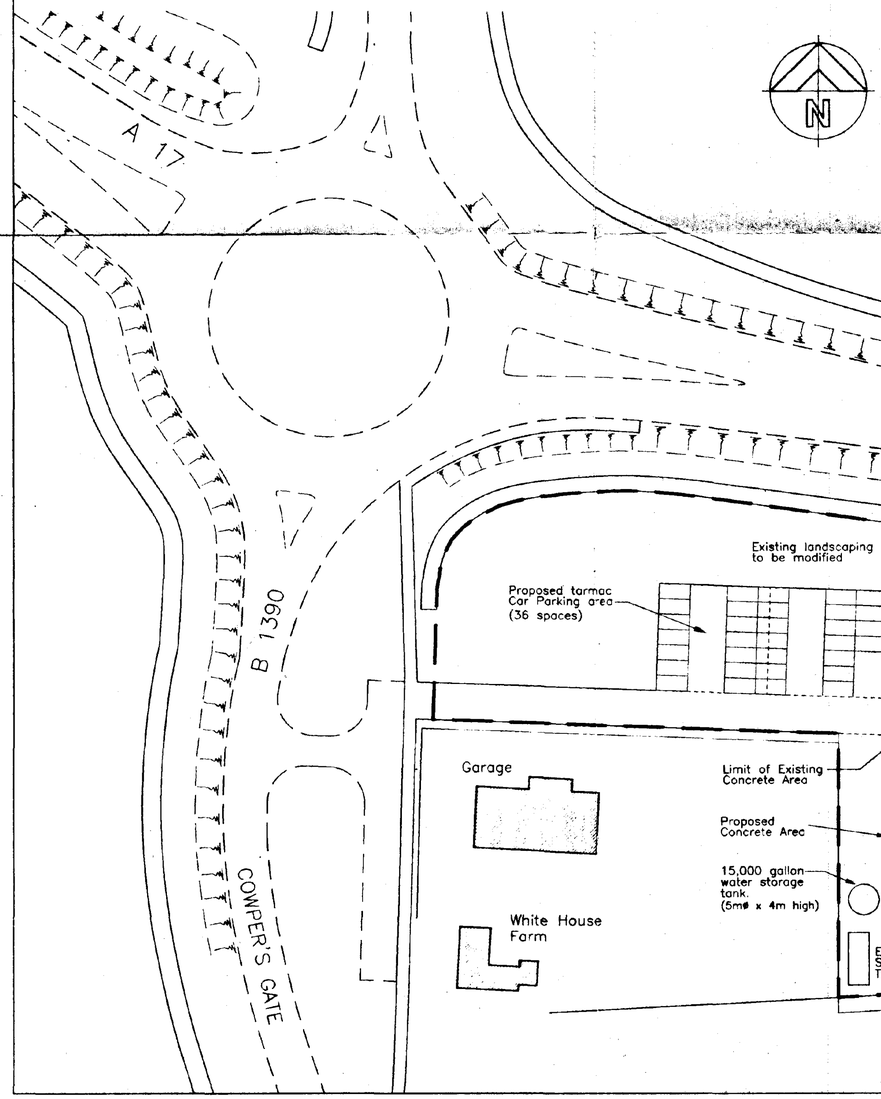

SITE LAYOUT 1:500

ALL DIMENSIONS AND SETTING OUT ARE TO BE VERIFIED ON SITE AND ALL DISCREPANCIES REFERRED TO THE ARCHITECT BEFORE WORK COMMENCES

SUBJECT TO SURVEY

Drawing based on information obtained from others


SOUTH [illegible] HOUSING [illegible] NING
24 JAN 1996
Ref: 0074/96

PLANNING PERMISSION GRANTED


NATIONWIDE PRODUCE PLC.	client
PROPOSED EXTENSION	job
LONG SUTTON	site
PROPOSED PLANS	drawing
1:500 1:200 1:2500	scale
JANUARY 1996	date
5144N / 02	number

copyright reserved


JOHN ROBERTS ARCHITECTS LIMITED
ARCHITECTS DESIGN AND PLANNING CONSULTANTS
1 James Street Lincoln LN2 1QD Tel (01522) 533441 Fax 512868

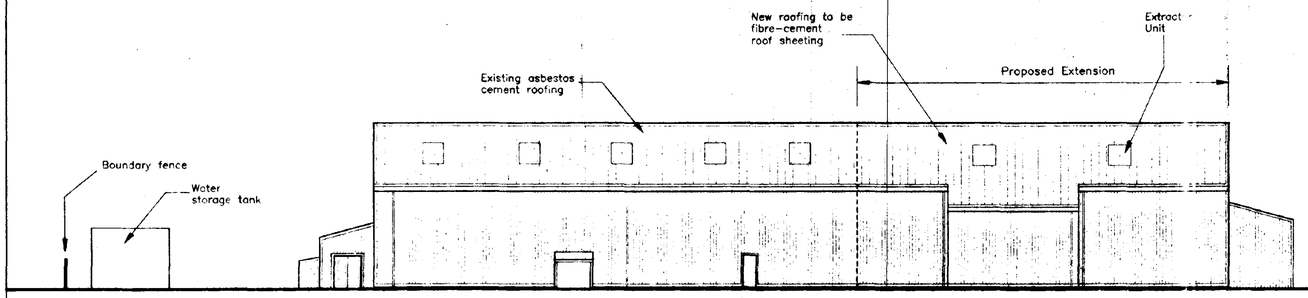


SOUTH ELEVATION

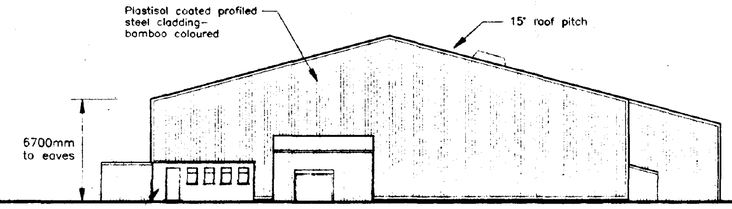

WEST ELEVATION

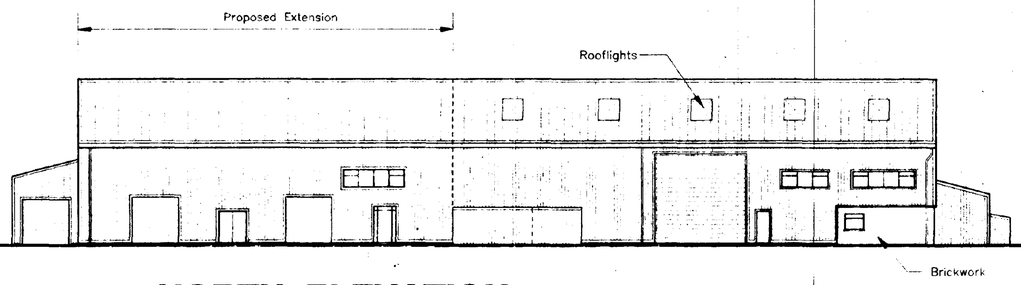

NORTH ELEVATION

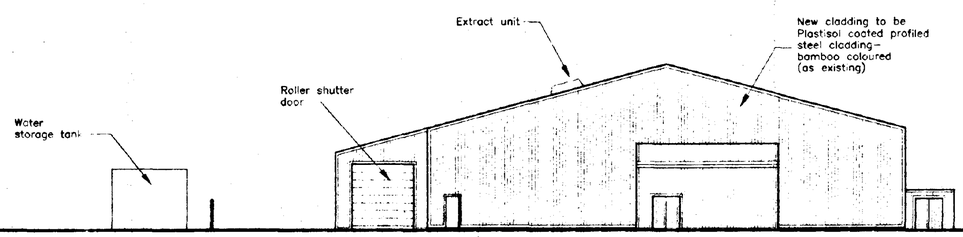

EAST ELEVATION

ALL DIMENSIONS AND SETTING OUT ARE TO BE VERIFIED ON SITE AND ALL DISCREPANCIES REFERRED TO THE ARCHITECT BEFORE WORK COMMENCES

SUBJECT TO SURVEY

Drawing based on information obtained from others

SOUTH HOLLAND DC
HOUSING
24 JAN 1996
Ref: 0074/96
DETERMINED PLAN

NATIONWIDE PRODUCE PLC. client

PROPOSED EXTENSION	job
LONG SUTTON	site
PROPOSED ELEVATIONS	drawing
1:200	scale
JANUARY 1996	date
5144N / 03	number

copyright reserved

JOHN ROBERTS ARCHITECTS LIMITED
ARCHITECTS DESIGN AND PLANNING CONSULTANTS

1 James Street Lincoln LN2 1QD Tel (01522) 533441 Fax 512868