


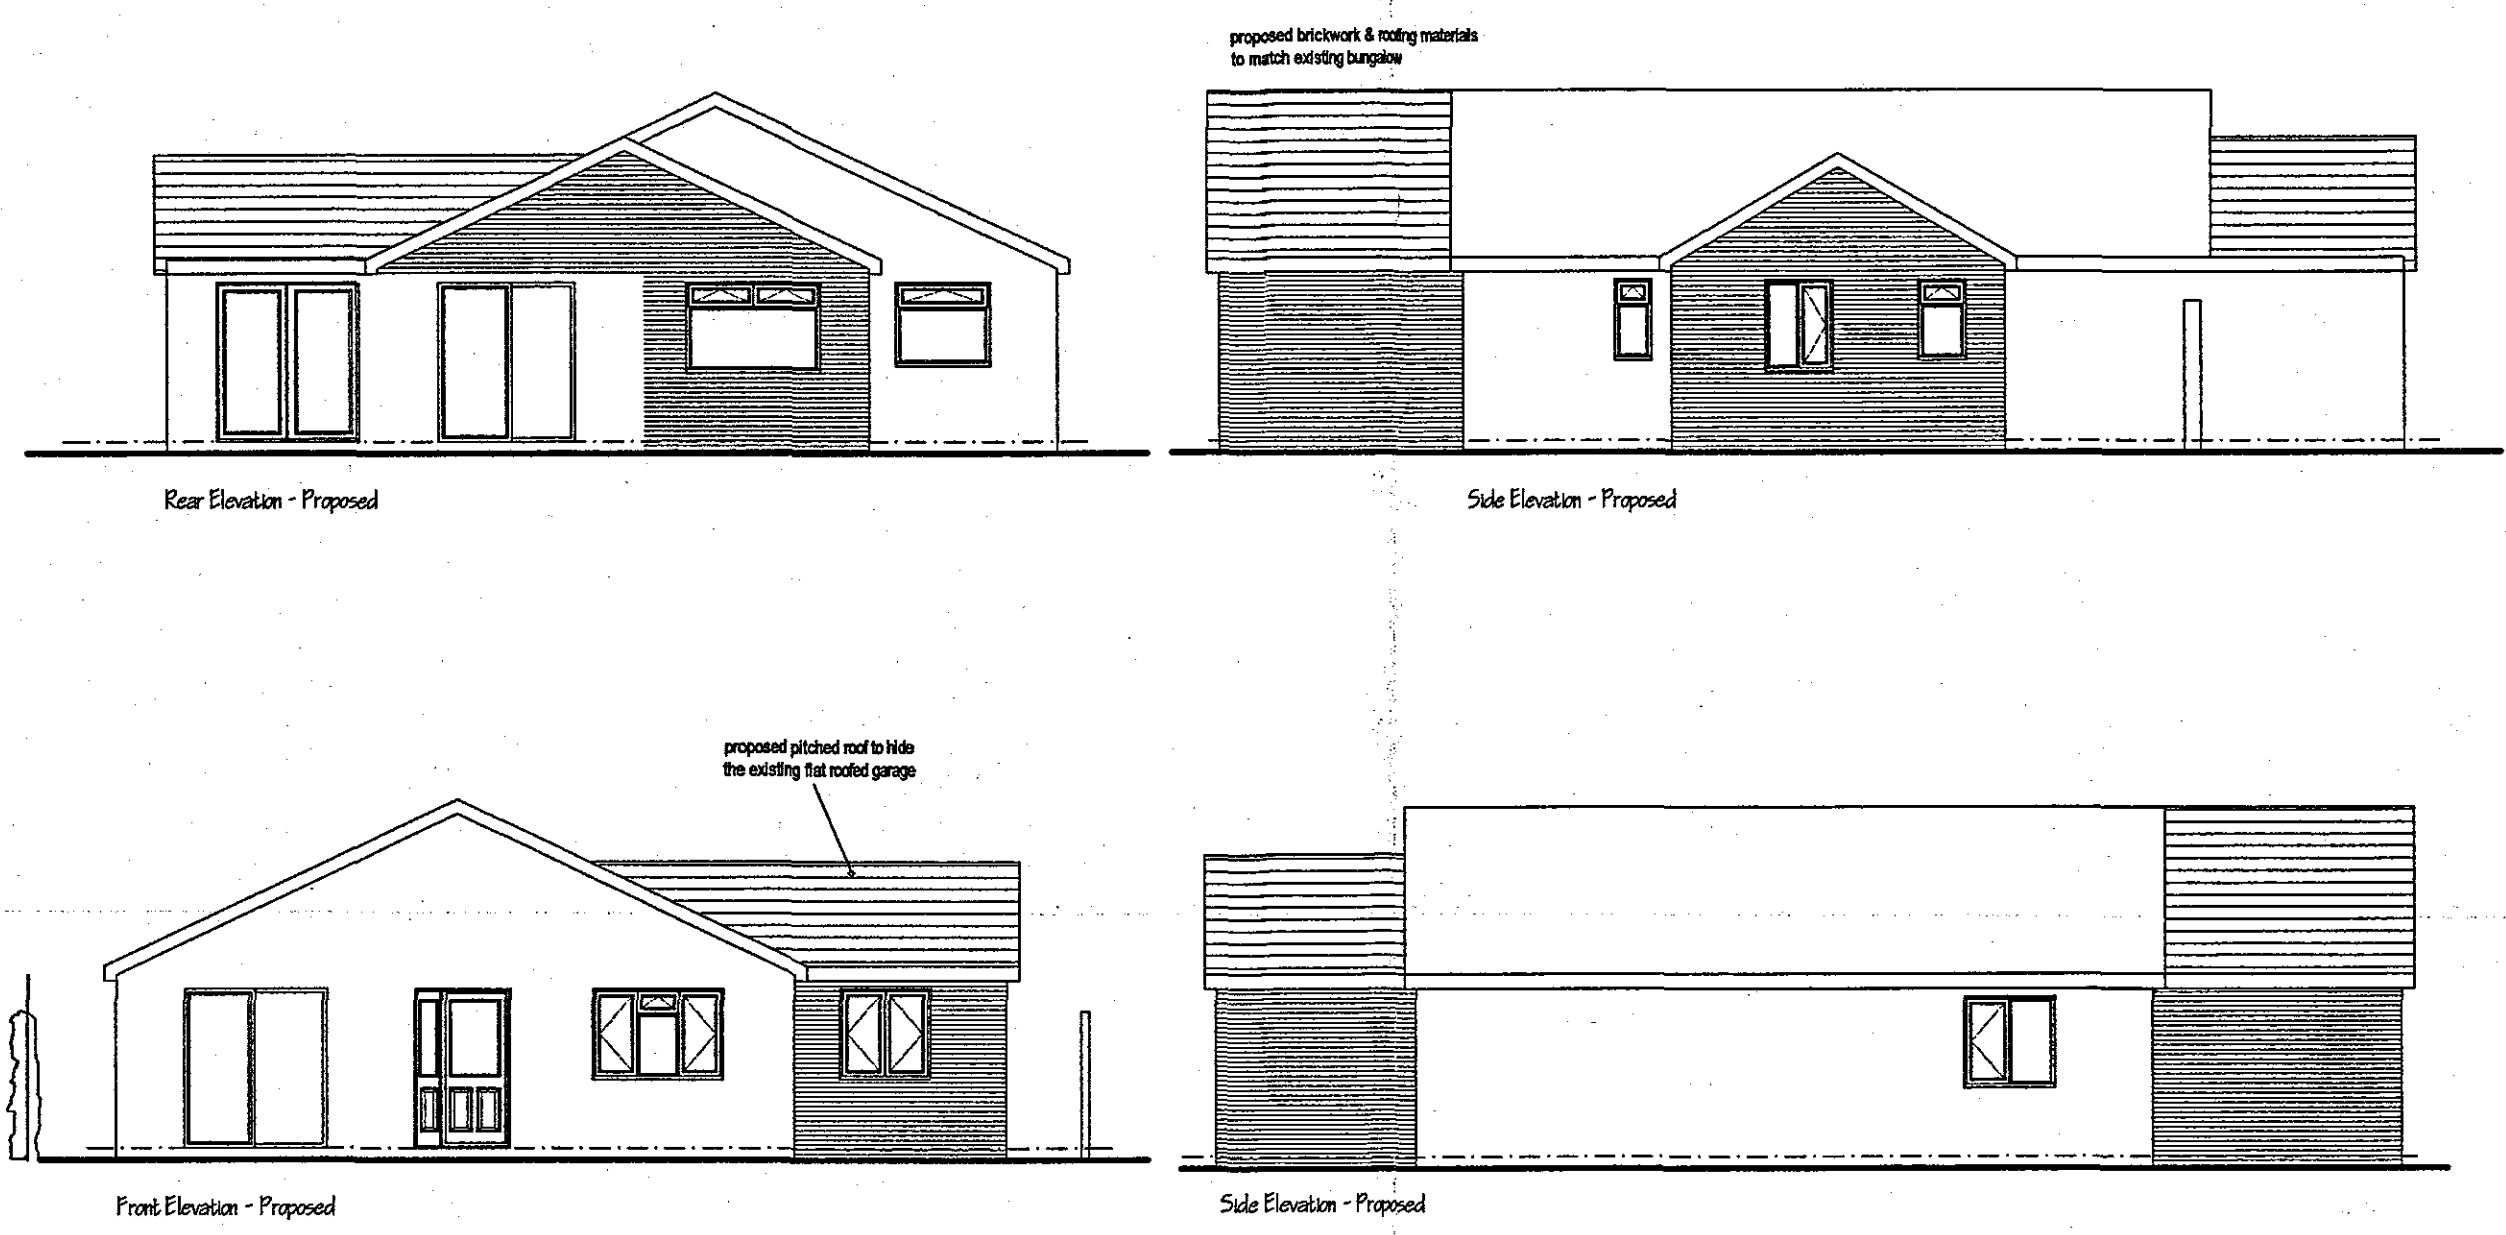


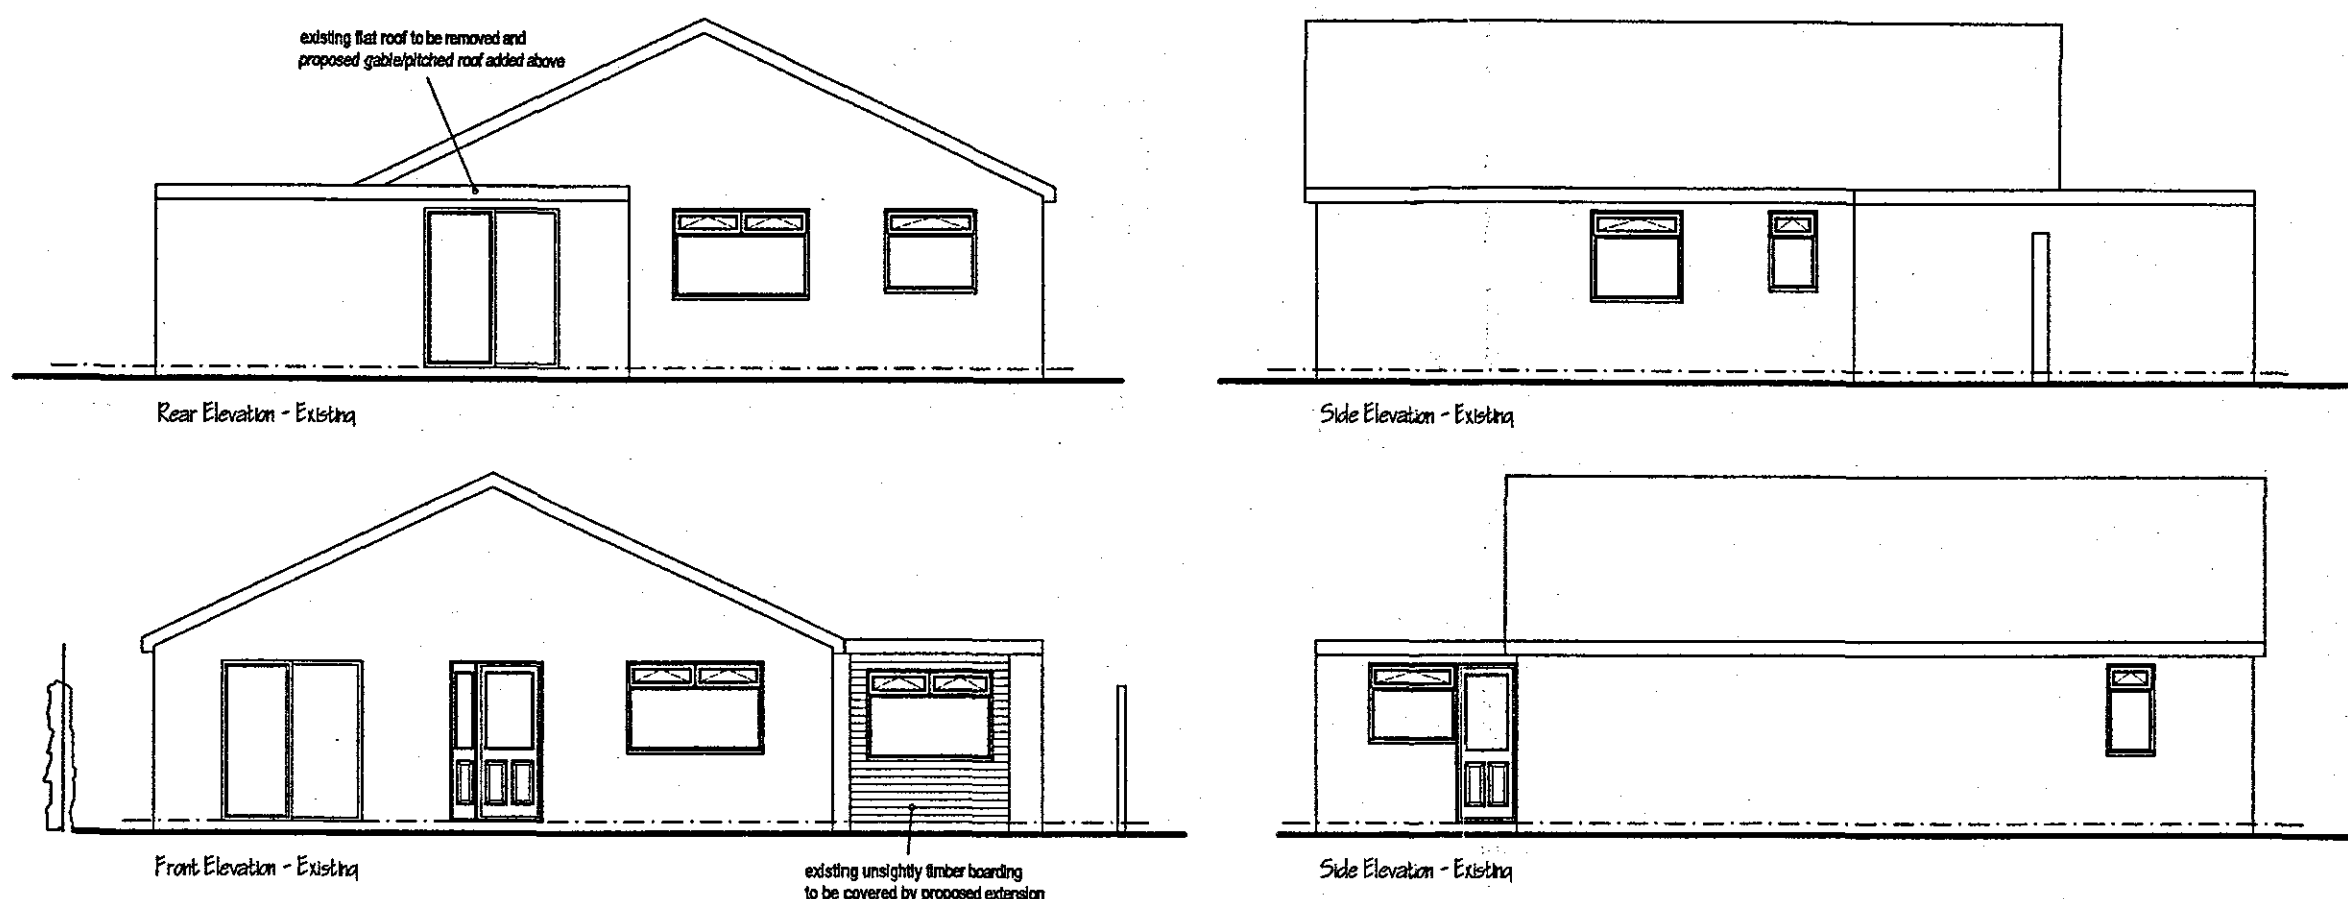


DETERMINED
PLAN

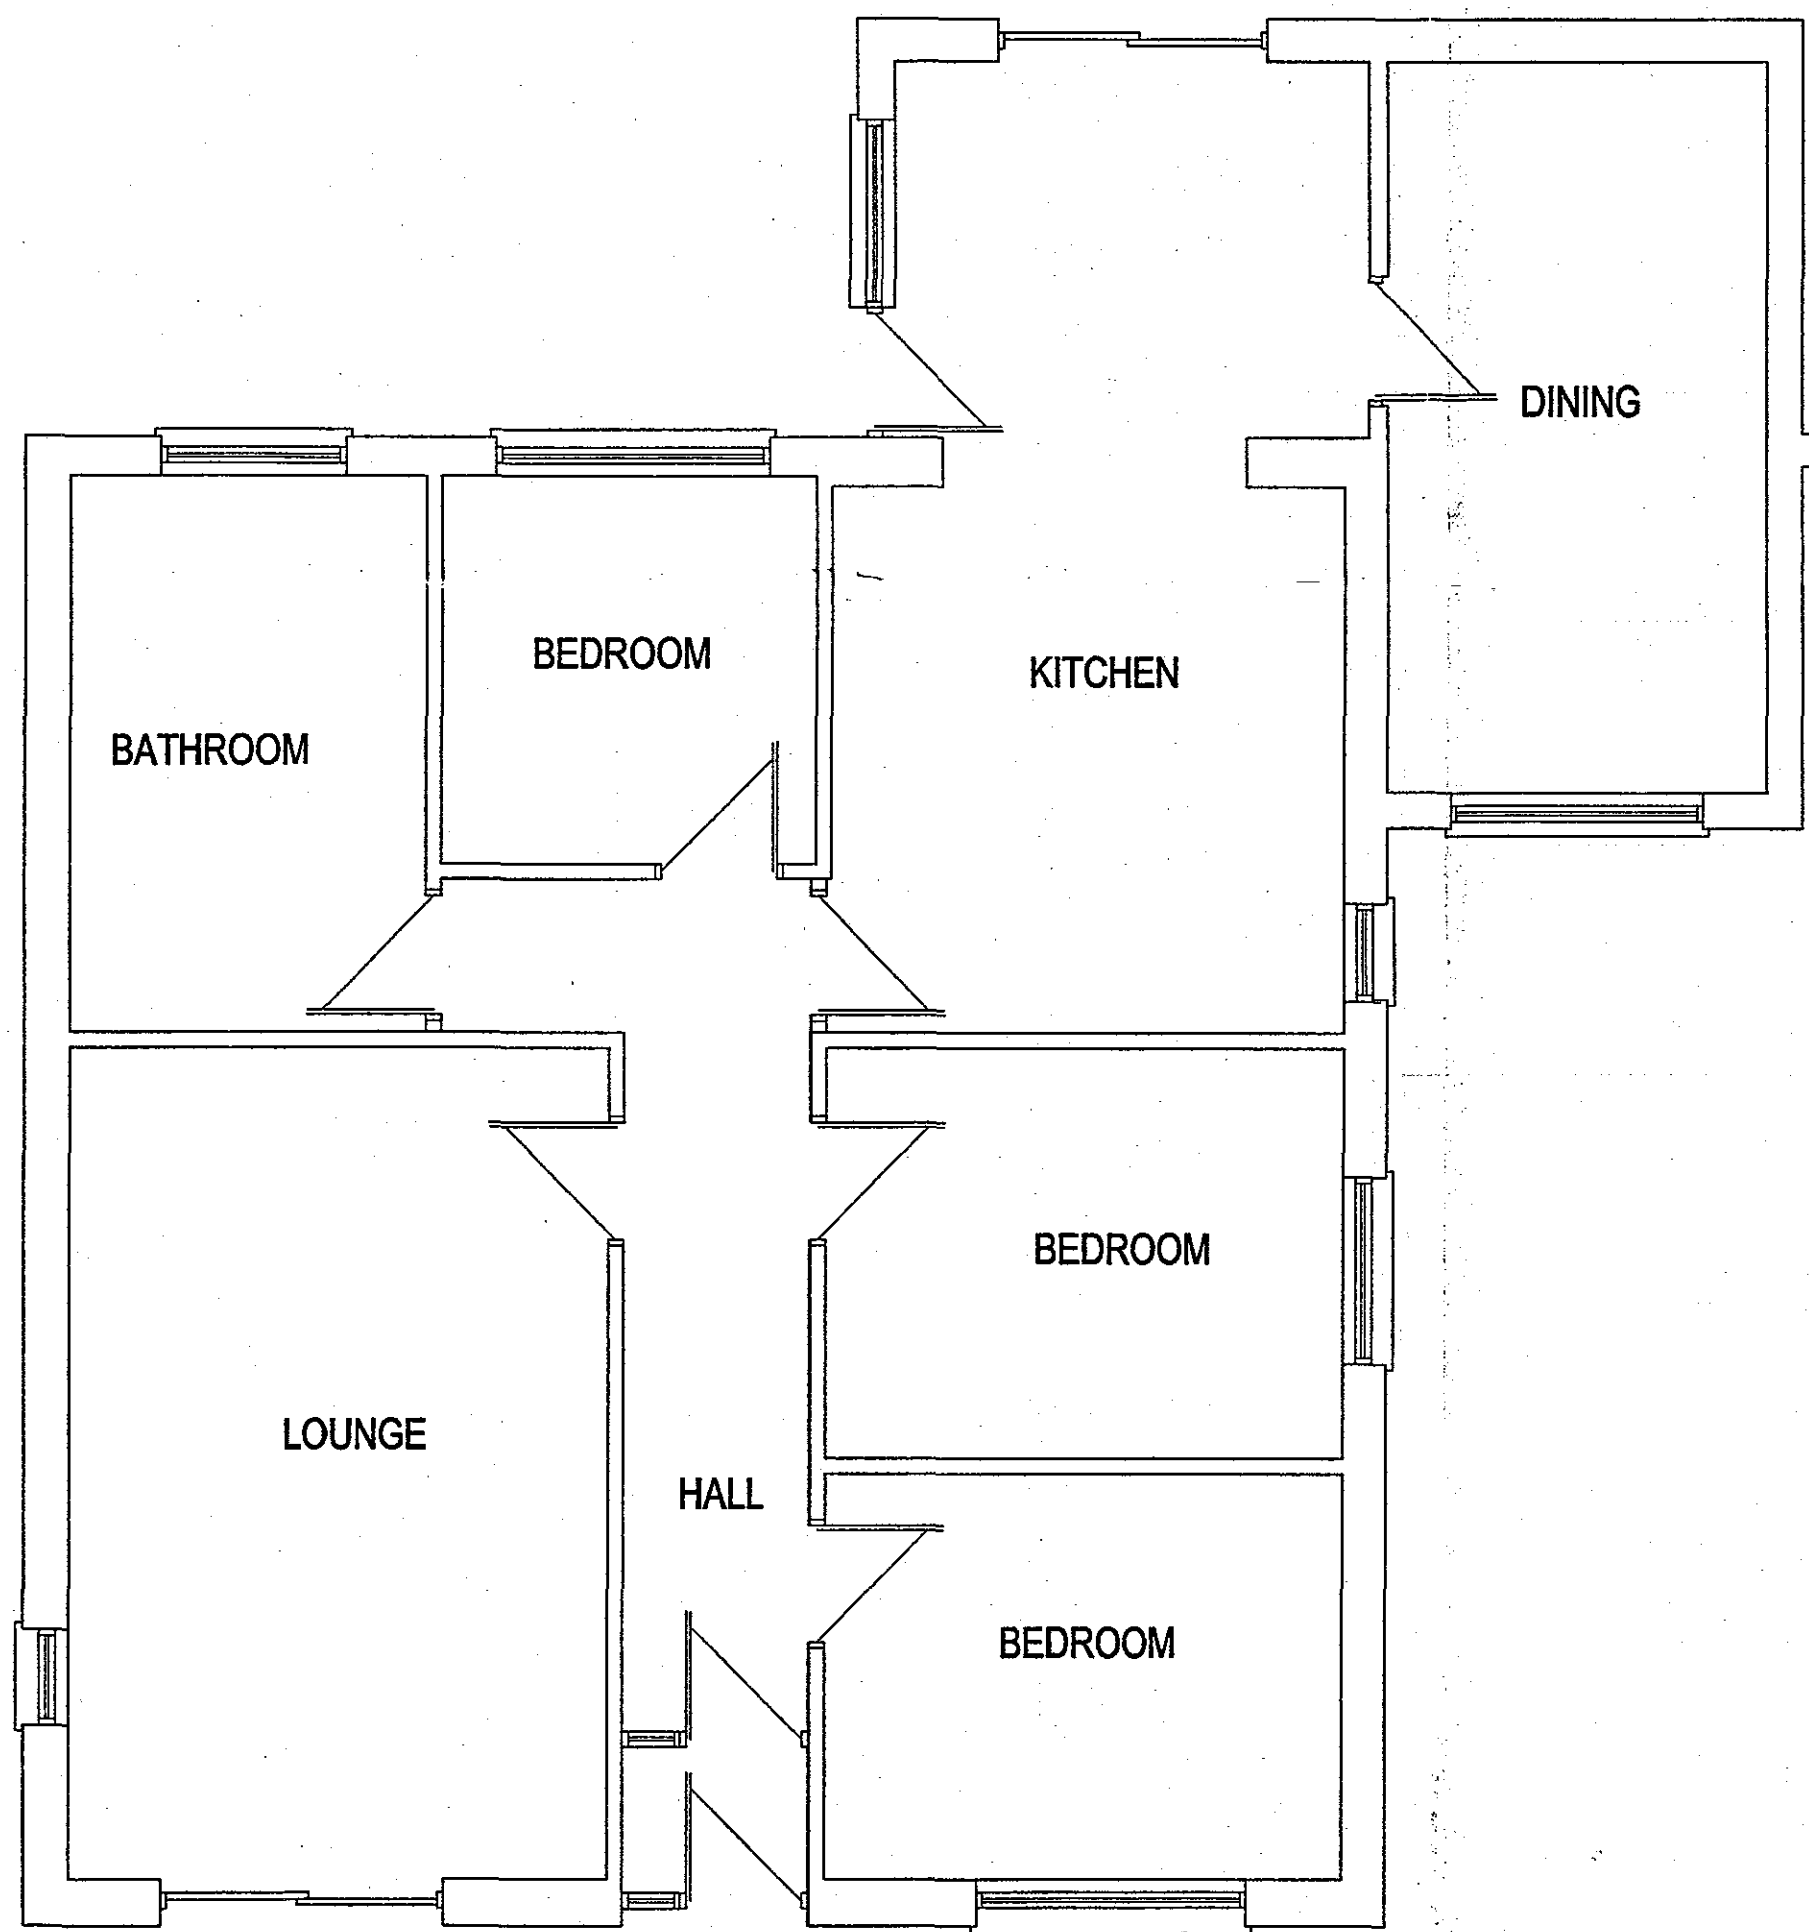


Floor Layout - Existing

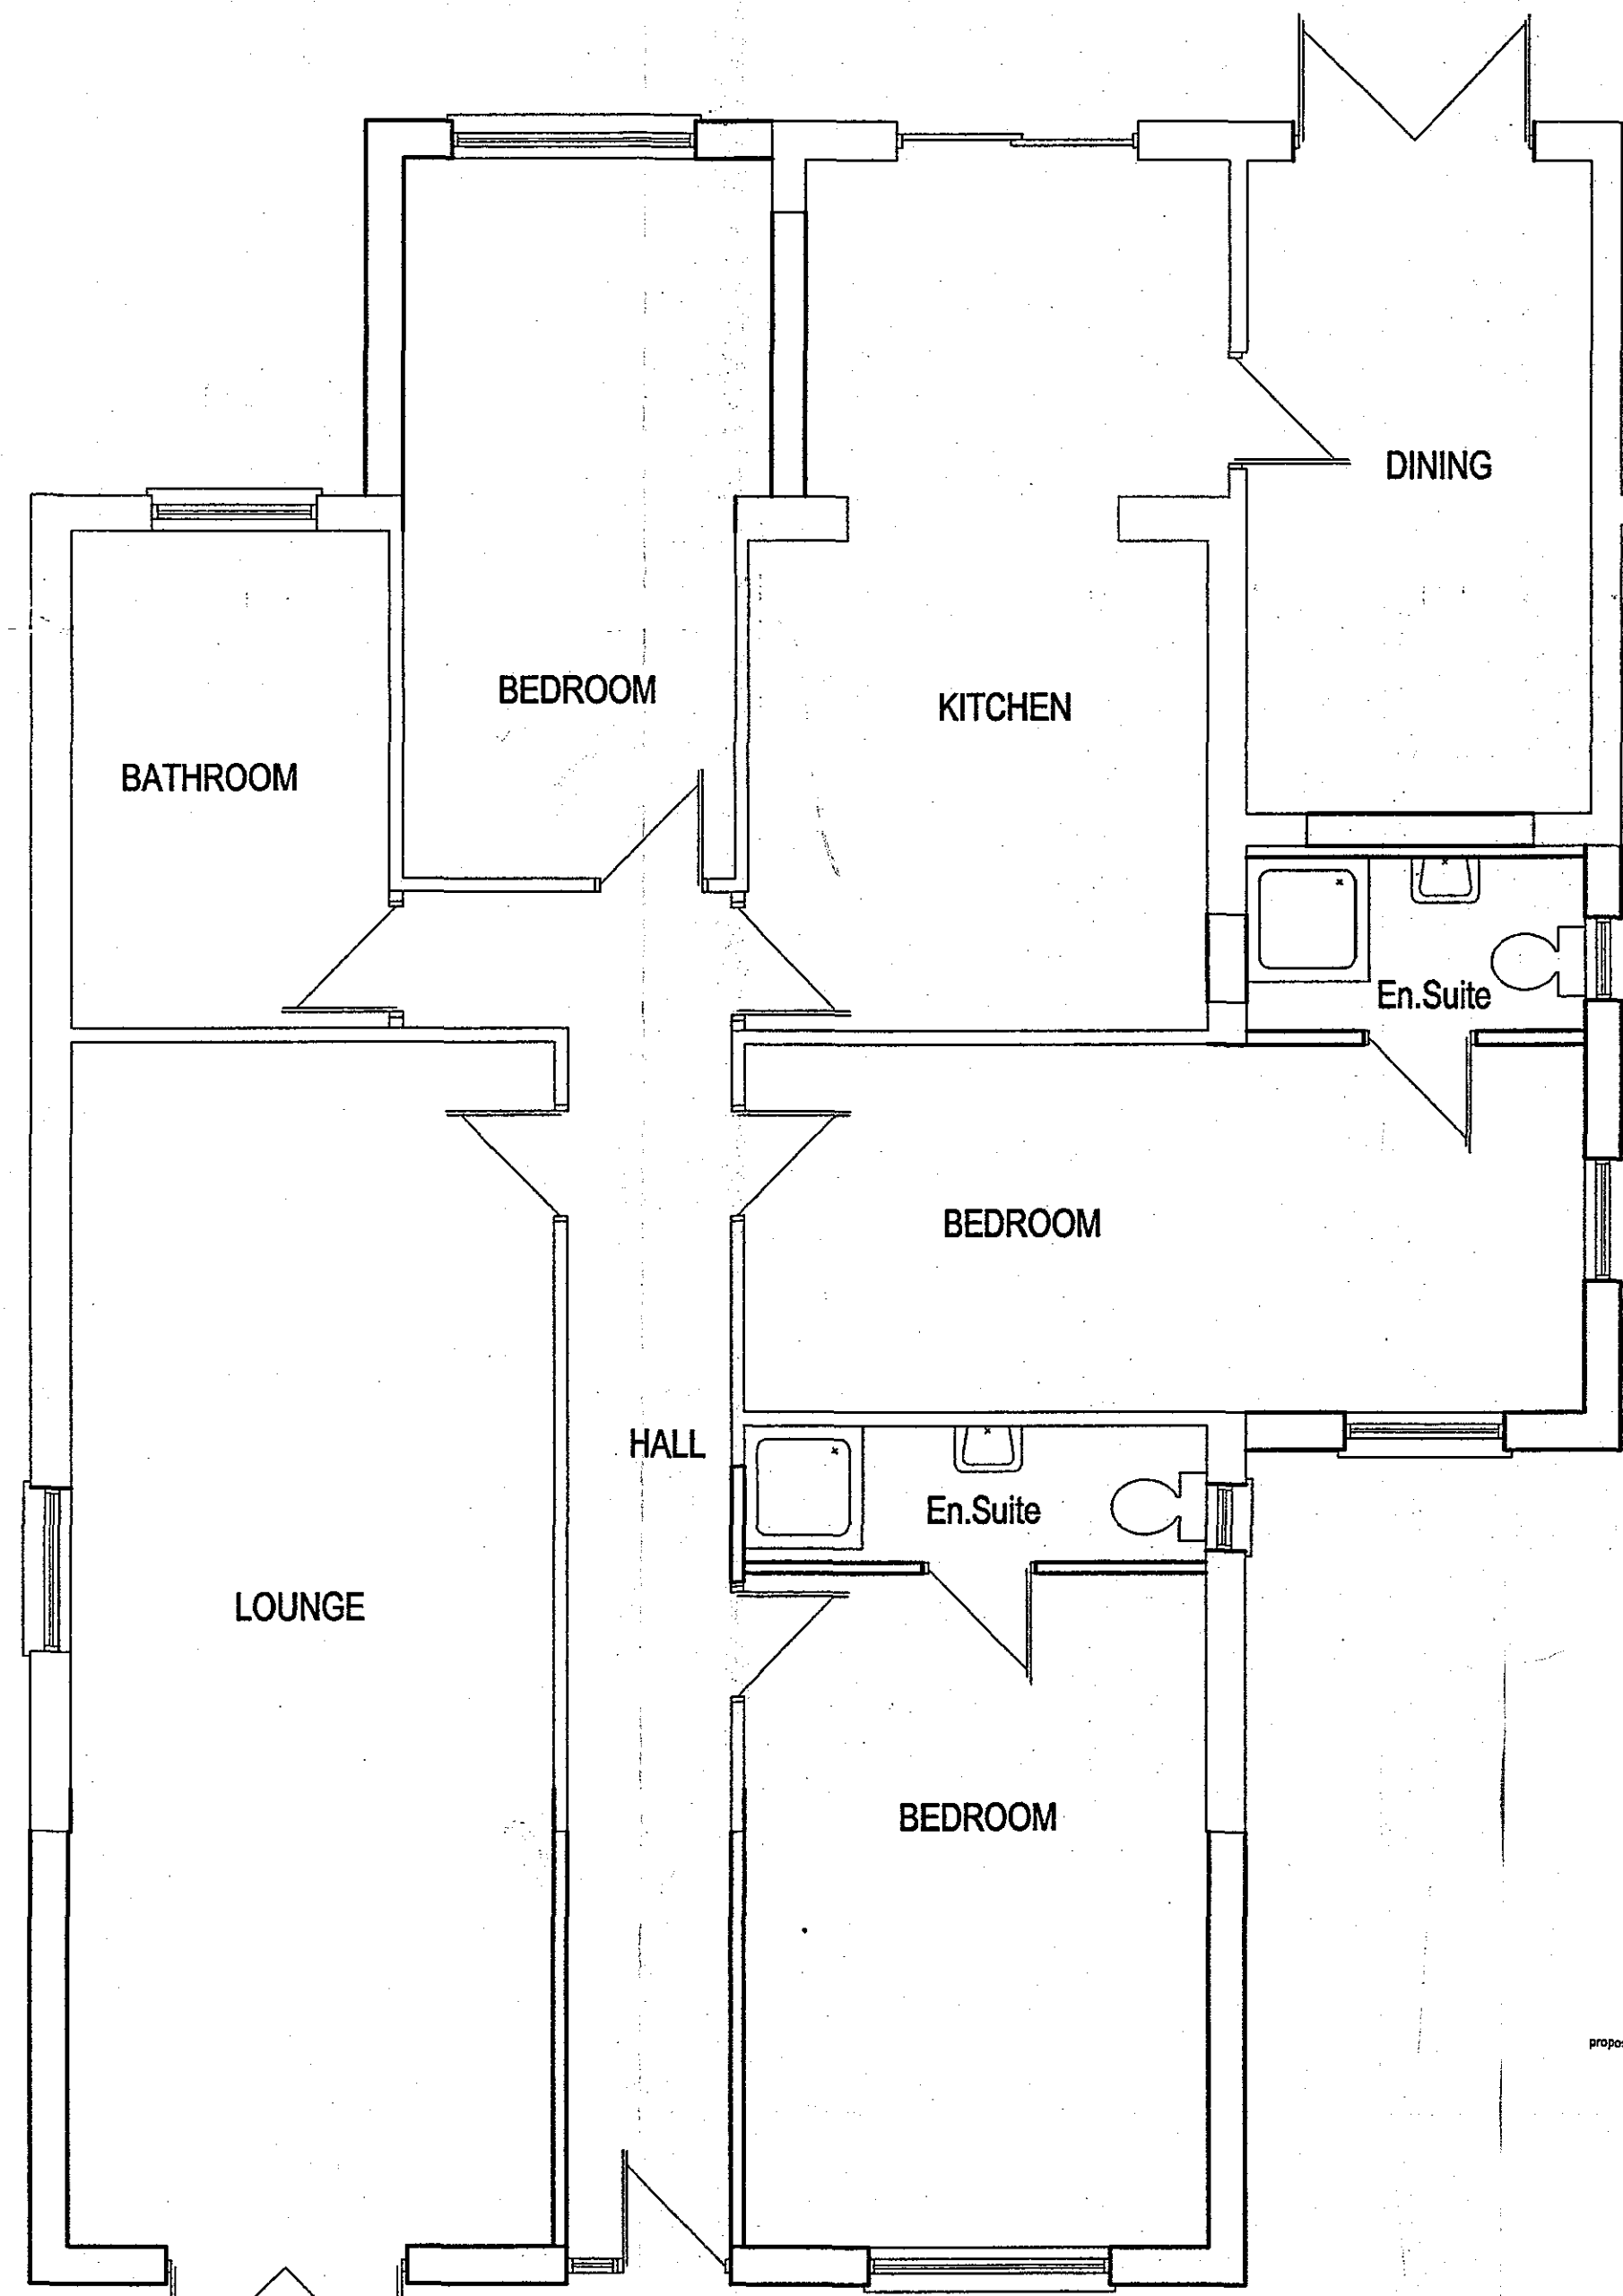

Floor Layout - Proposed

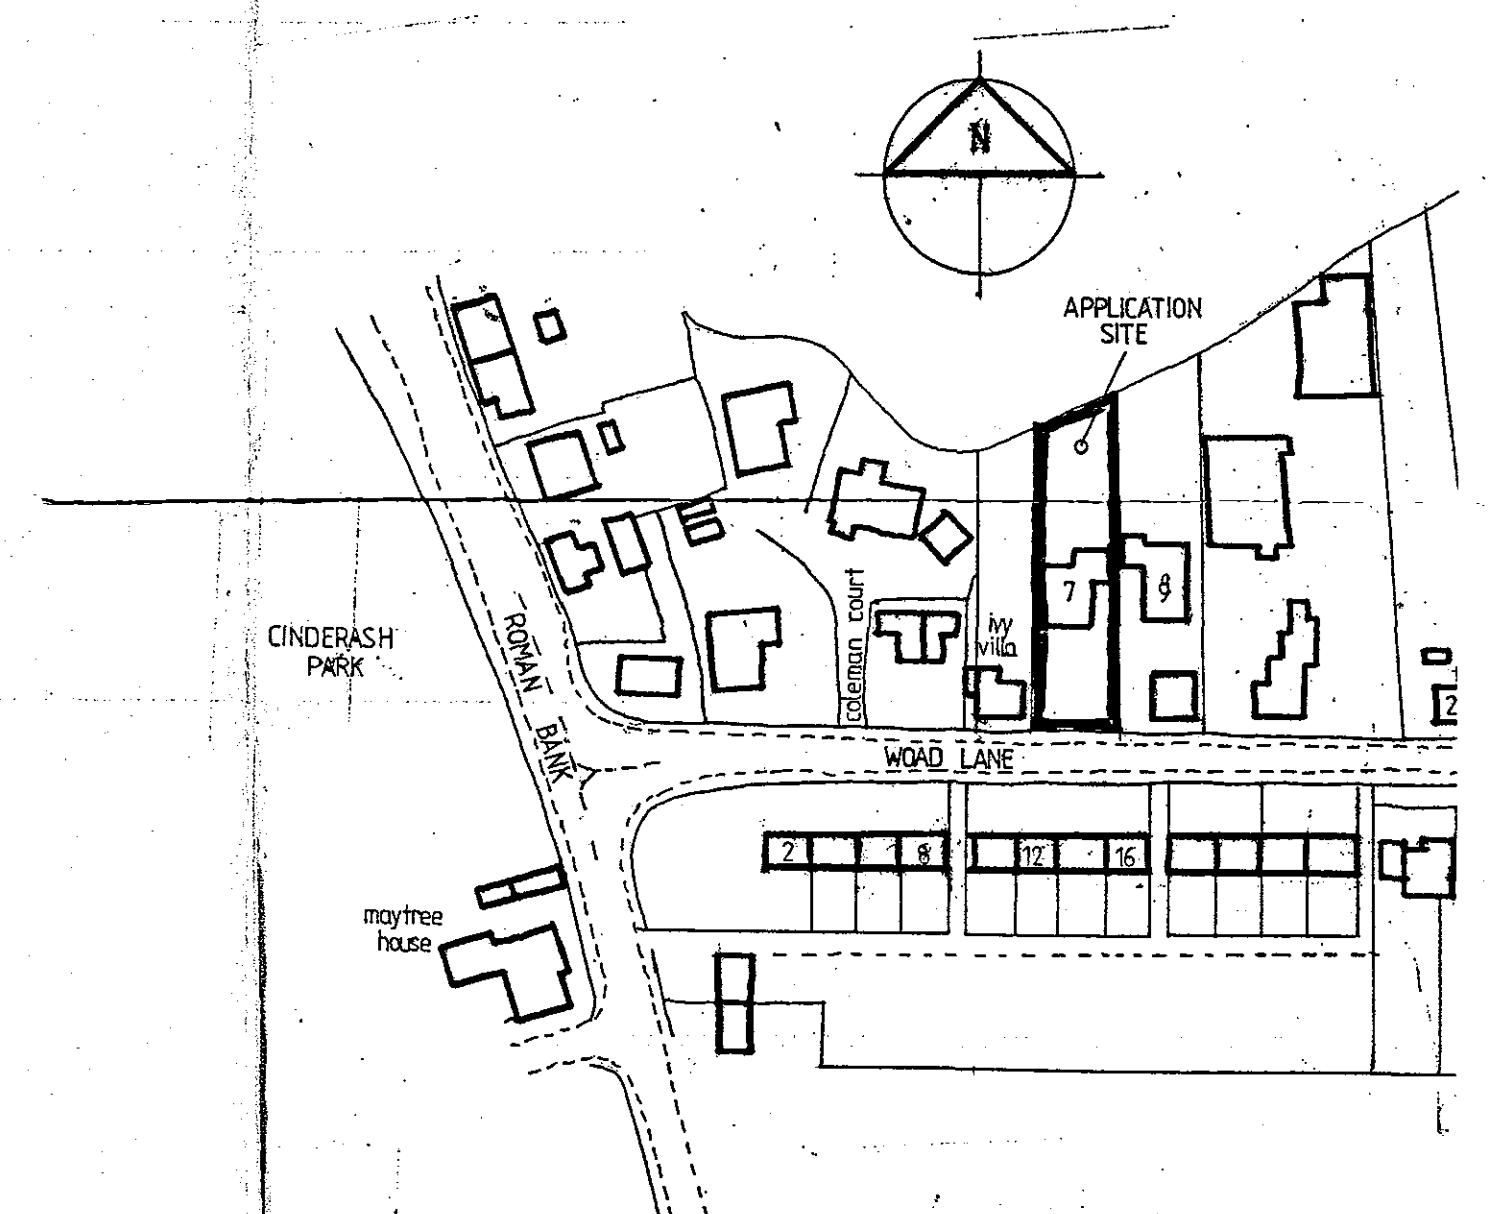

SDC
Planning & Development
19 JAN 2006
Ref: 0075/06

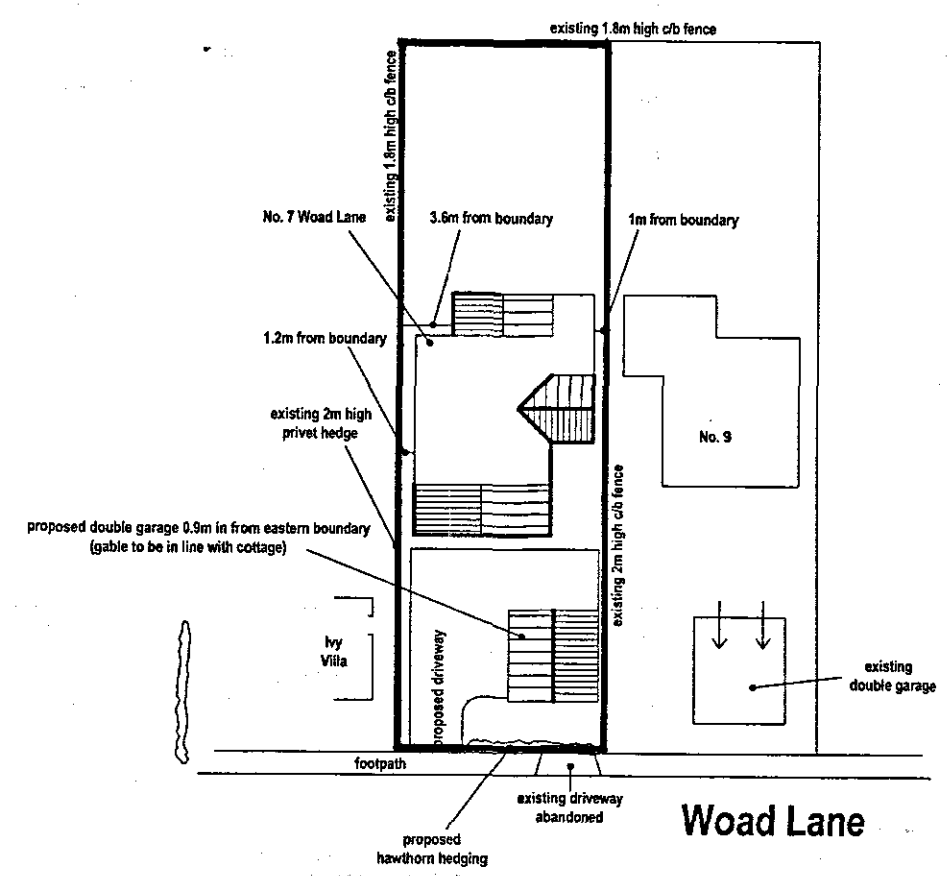

BLOCK PLAN 1:500 approx.

REV.	DESCRIPTION	DATE
1	DIMENSIONS ADDED TO BLOCK PLAN	22/01/06
PROJECT		
PROPOSED FRONT, SIDE & REAR EXTENSION & DETACHED DOUBLE GARAGE TO EXISTING BUNGALOW AT: 7 WOAD LANE LONG SUTTON SPALDING Lincs. PE12 9LD FOR MR & MRS K NICHOLS		
DRAWING		
PLANNING DRAWING FLOOR LAYOUTS, ELEVATIONS, BLOCK & LOCATION PLANS.		
DATE		
09/05		
SCALE		
1:50 / 1/100 / 1:500 / 1:1250		
DRG. No.		
05/05pl		