

NORTH



	PROJECT	2 Market Place Long Sutton	drawn	wmf	check
	DRAWING	Location Plan	scale	1:1250	date
			ref	number	rev
				04-JBP-09	-

NORTH



Garage

MARKET STREET
Shelter

site

Market Court

SITE

SHDC
Planning & Development

~ 1 FEB 2010

Ref: 008-10

PROJECT
2A Market Place, Long Sutton

DRAWING
Block Plan

drawn
wmf

scale
1:500

check

date
Jan 10


ref	number	rev
	03-JBP-09	-

The smoke / heat detection system is to be mains operated and conform to BS 5446. It should have a secondary power supply such as a battery (either rechargeable or replaceable) in accordance with Clause 13 of BS 5839 Part 6 1995


Rev A 04 Jan 2010
Struc Engineers details added.
Section B-B added

DRAWING
Proposed Layout
Ground and First
floor plans and Section

number
02-JBP-09 -B

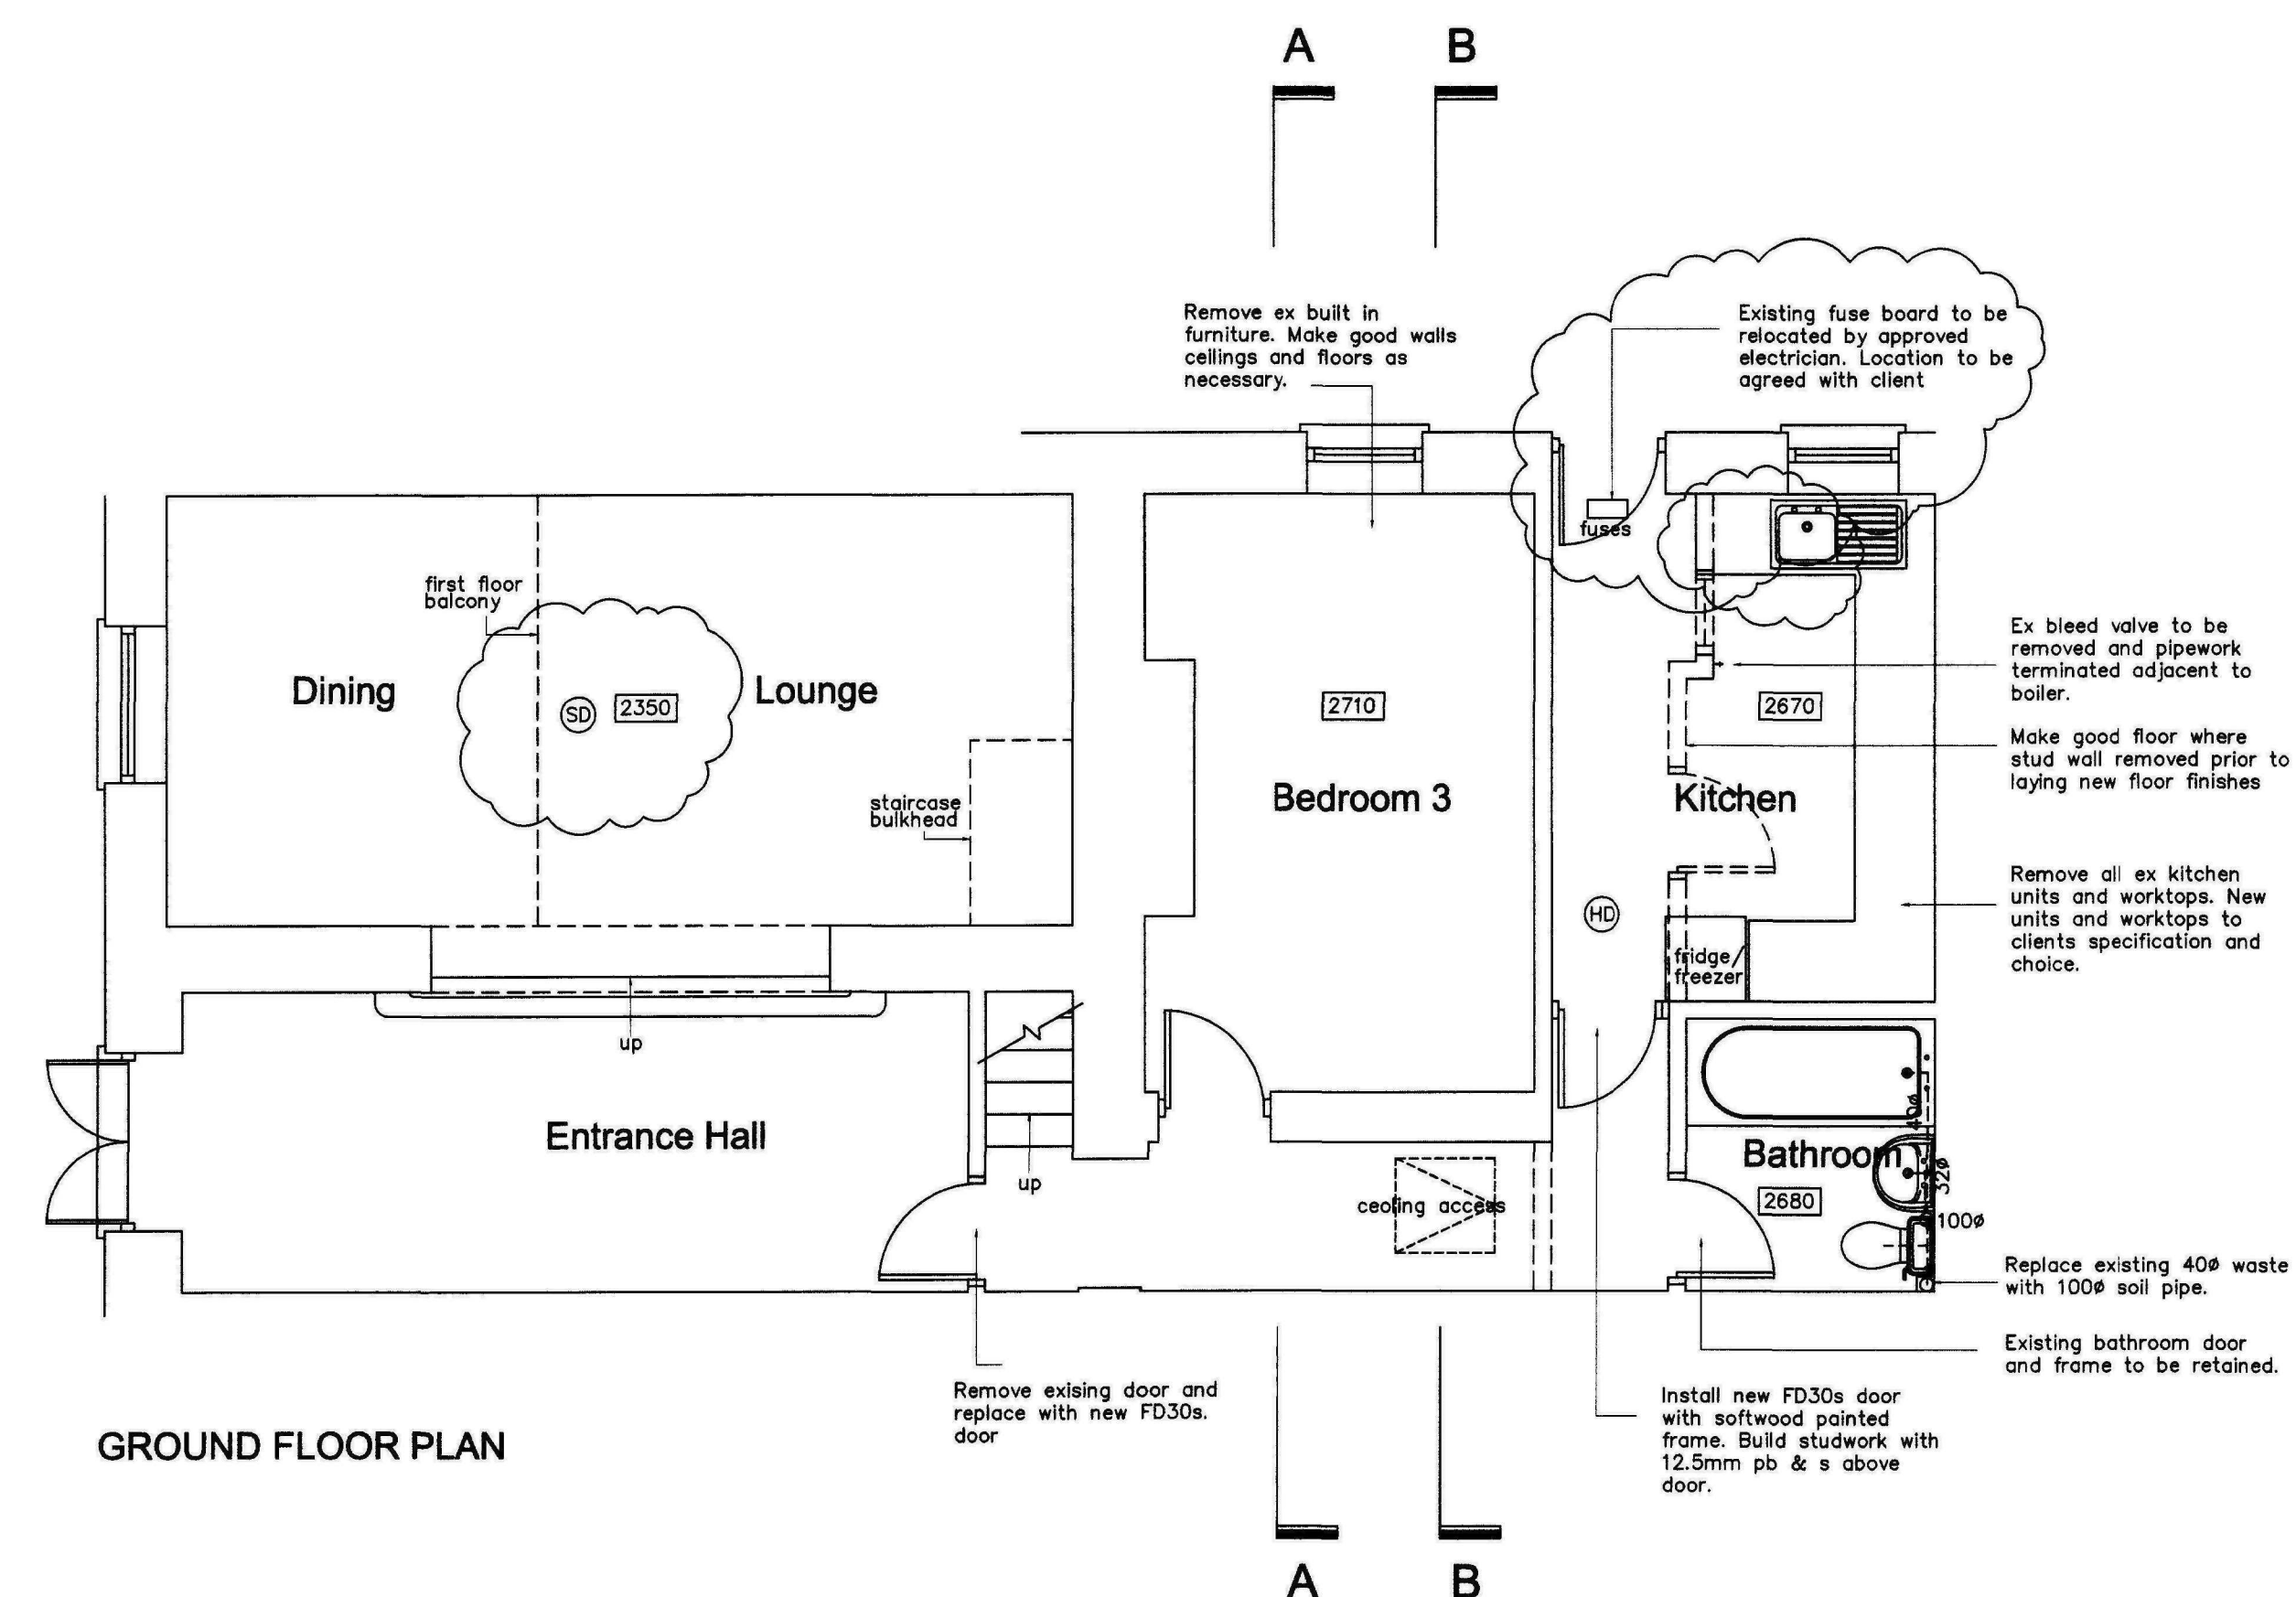


GROUND FLOOR PLAN

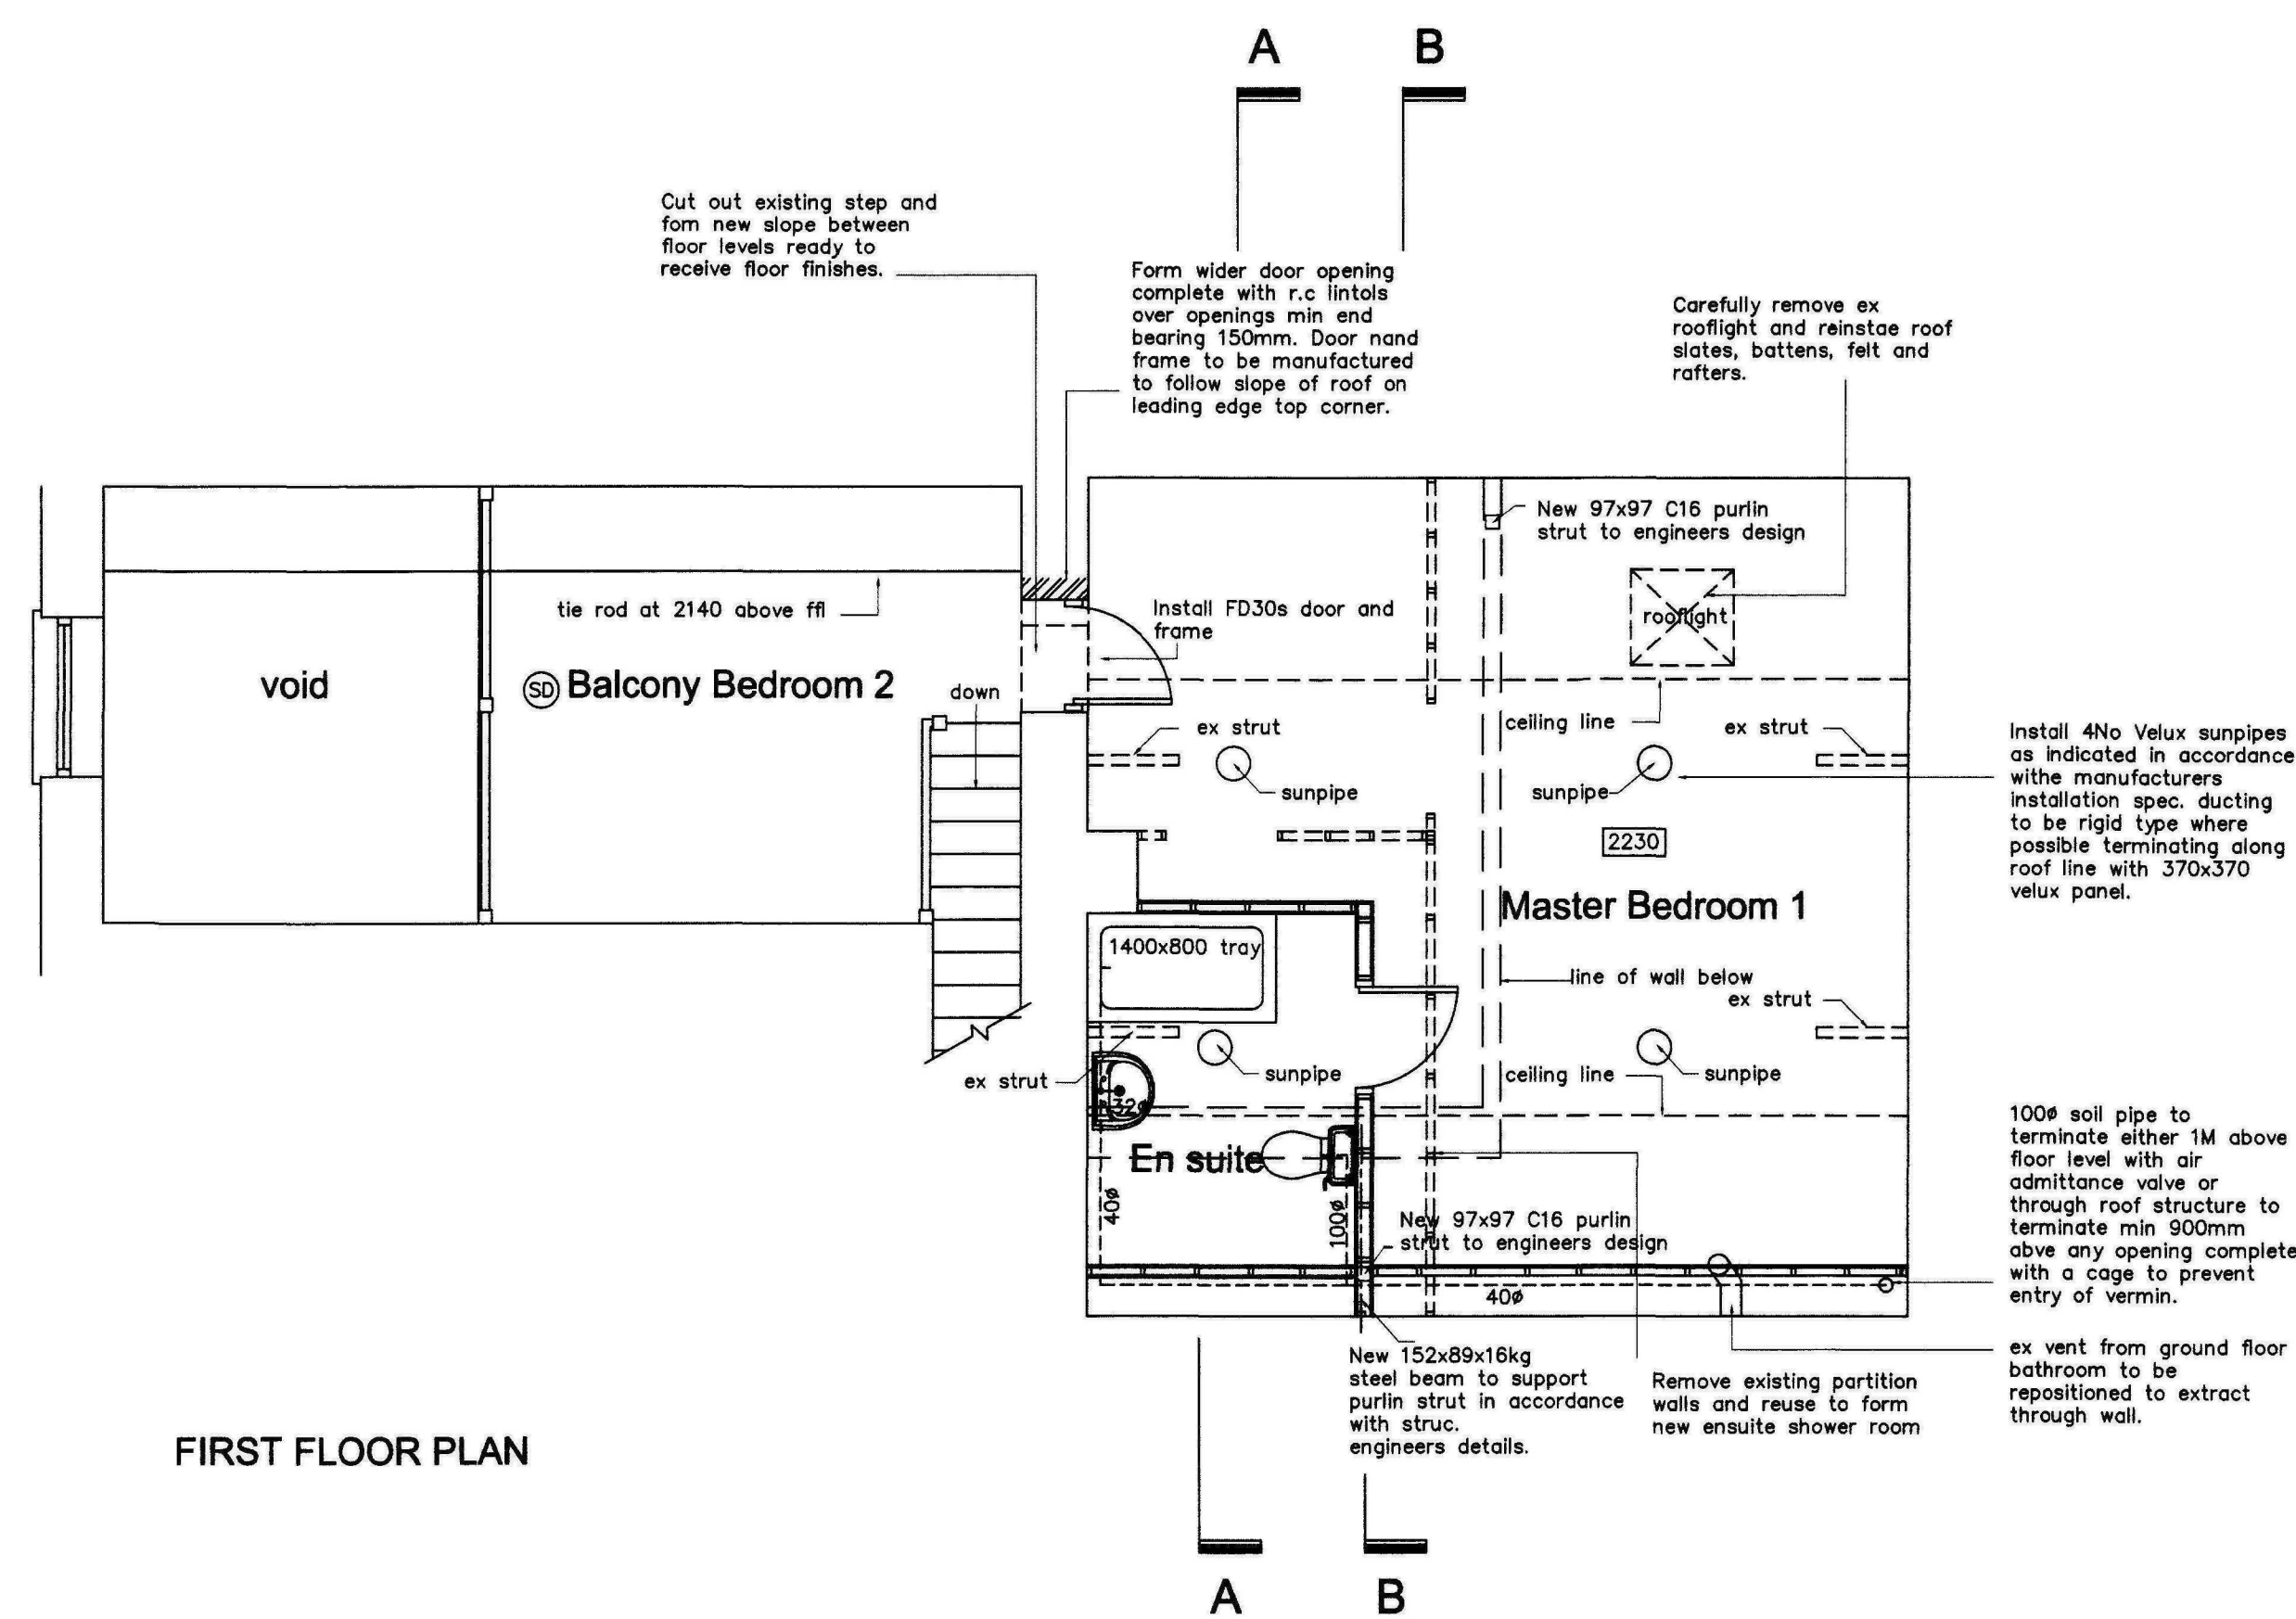


FIRST FLOOR PLAN


SHDC
Planning & Development
- 1 FEB 2010
Ref: 0075-10

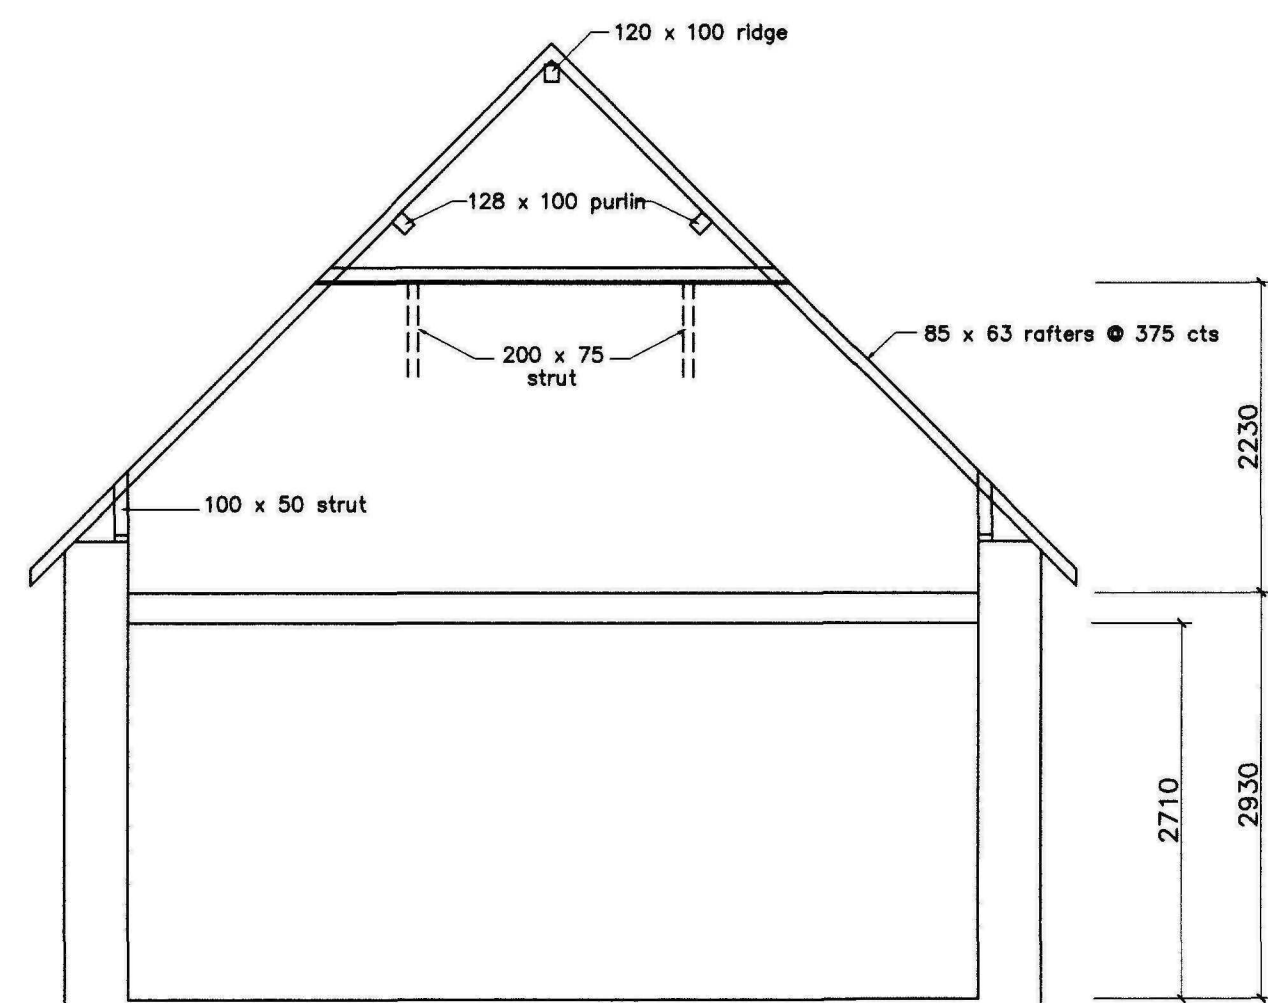

SECTION A-A

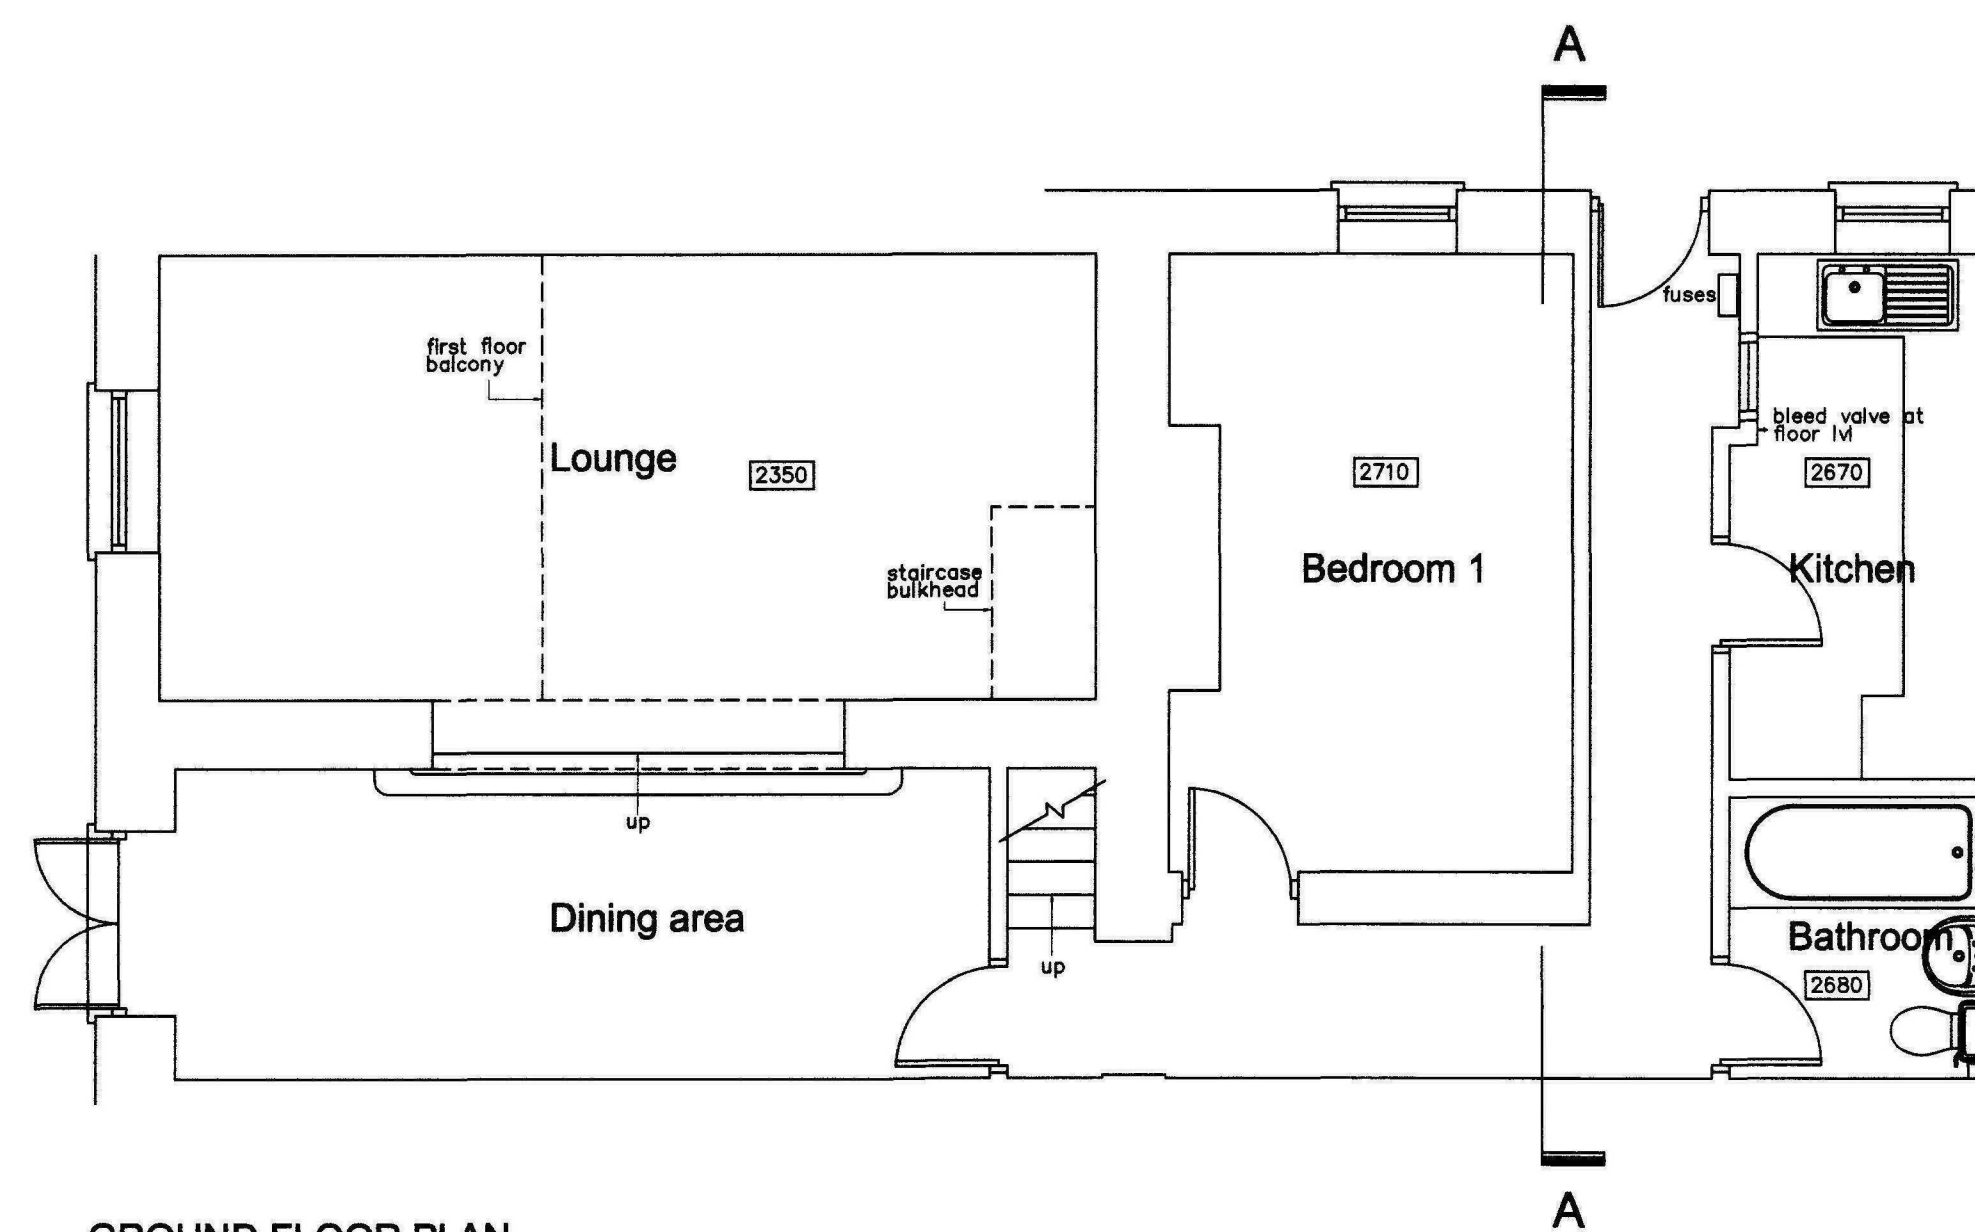

GROUND FLOOR PLAN

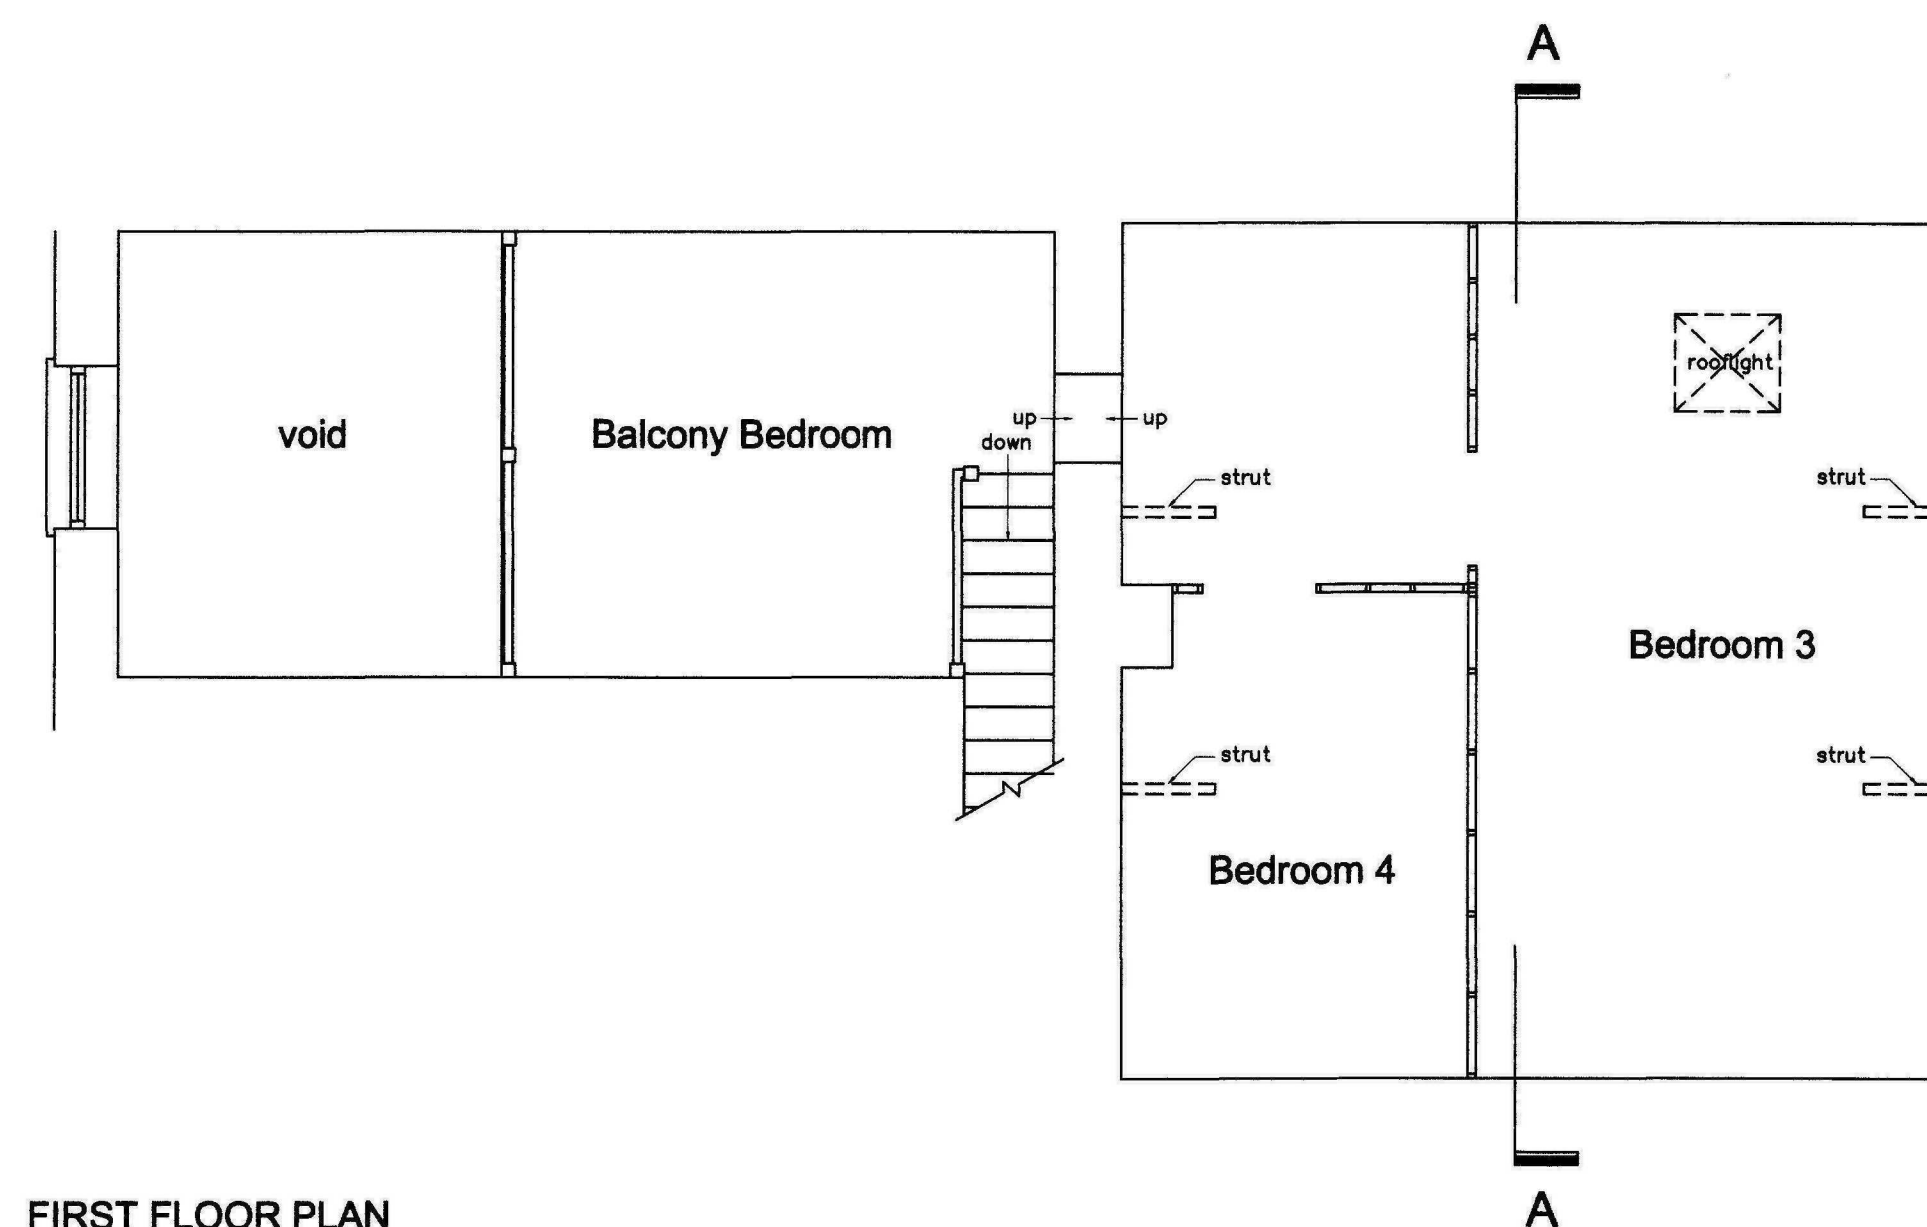

FIRST FLOOR PLAN

Do not scale from this drawing.
The Contractor is to check all dimensions
on site and report discrepancies to the Architect.
All rights described in Chapter IV of the
Copyright, Designs and Patents Act 1988 have
been generally asserted ©

PROJECT
2 Market Court
Long Sutton

DRAWING
Survey as existing
Ground and First
floor plans and Section

scale date
1:50@A1 Dec 09

number
01-JBP-09

SHDC
Planning & Development
- 1 FEB 2010
Ref: 0075-10