
DESIGN RATIONALE.

- To use native structure planting to enclose the site & act as a buffer to traffic noise.
- To create a naturalistic, attractive & peaceful environment for camping, informal play & leisure.
- Creation of wildlife habitats & corridors.
- To screen unsightly views out of the site

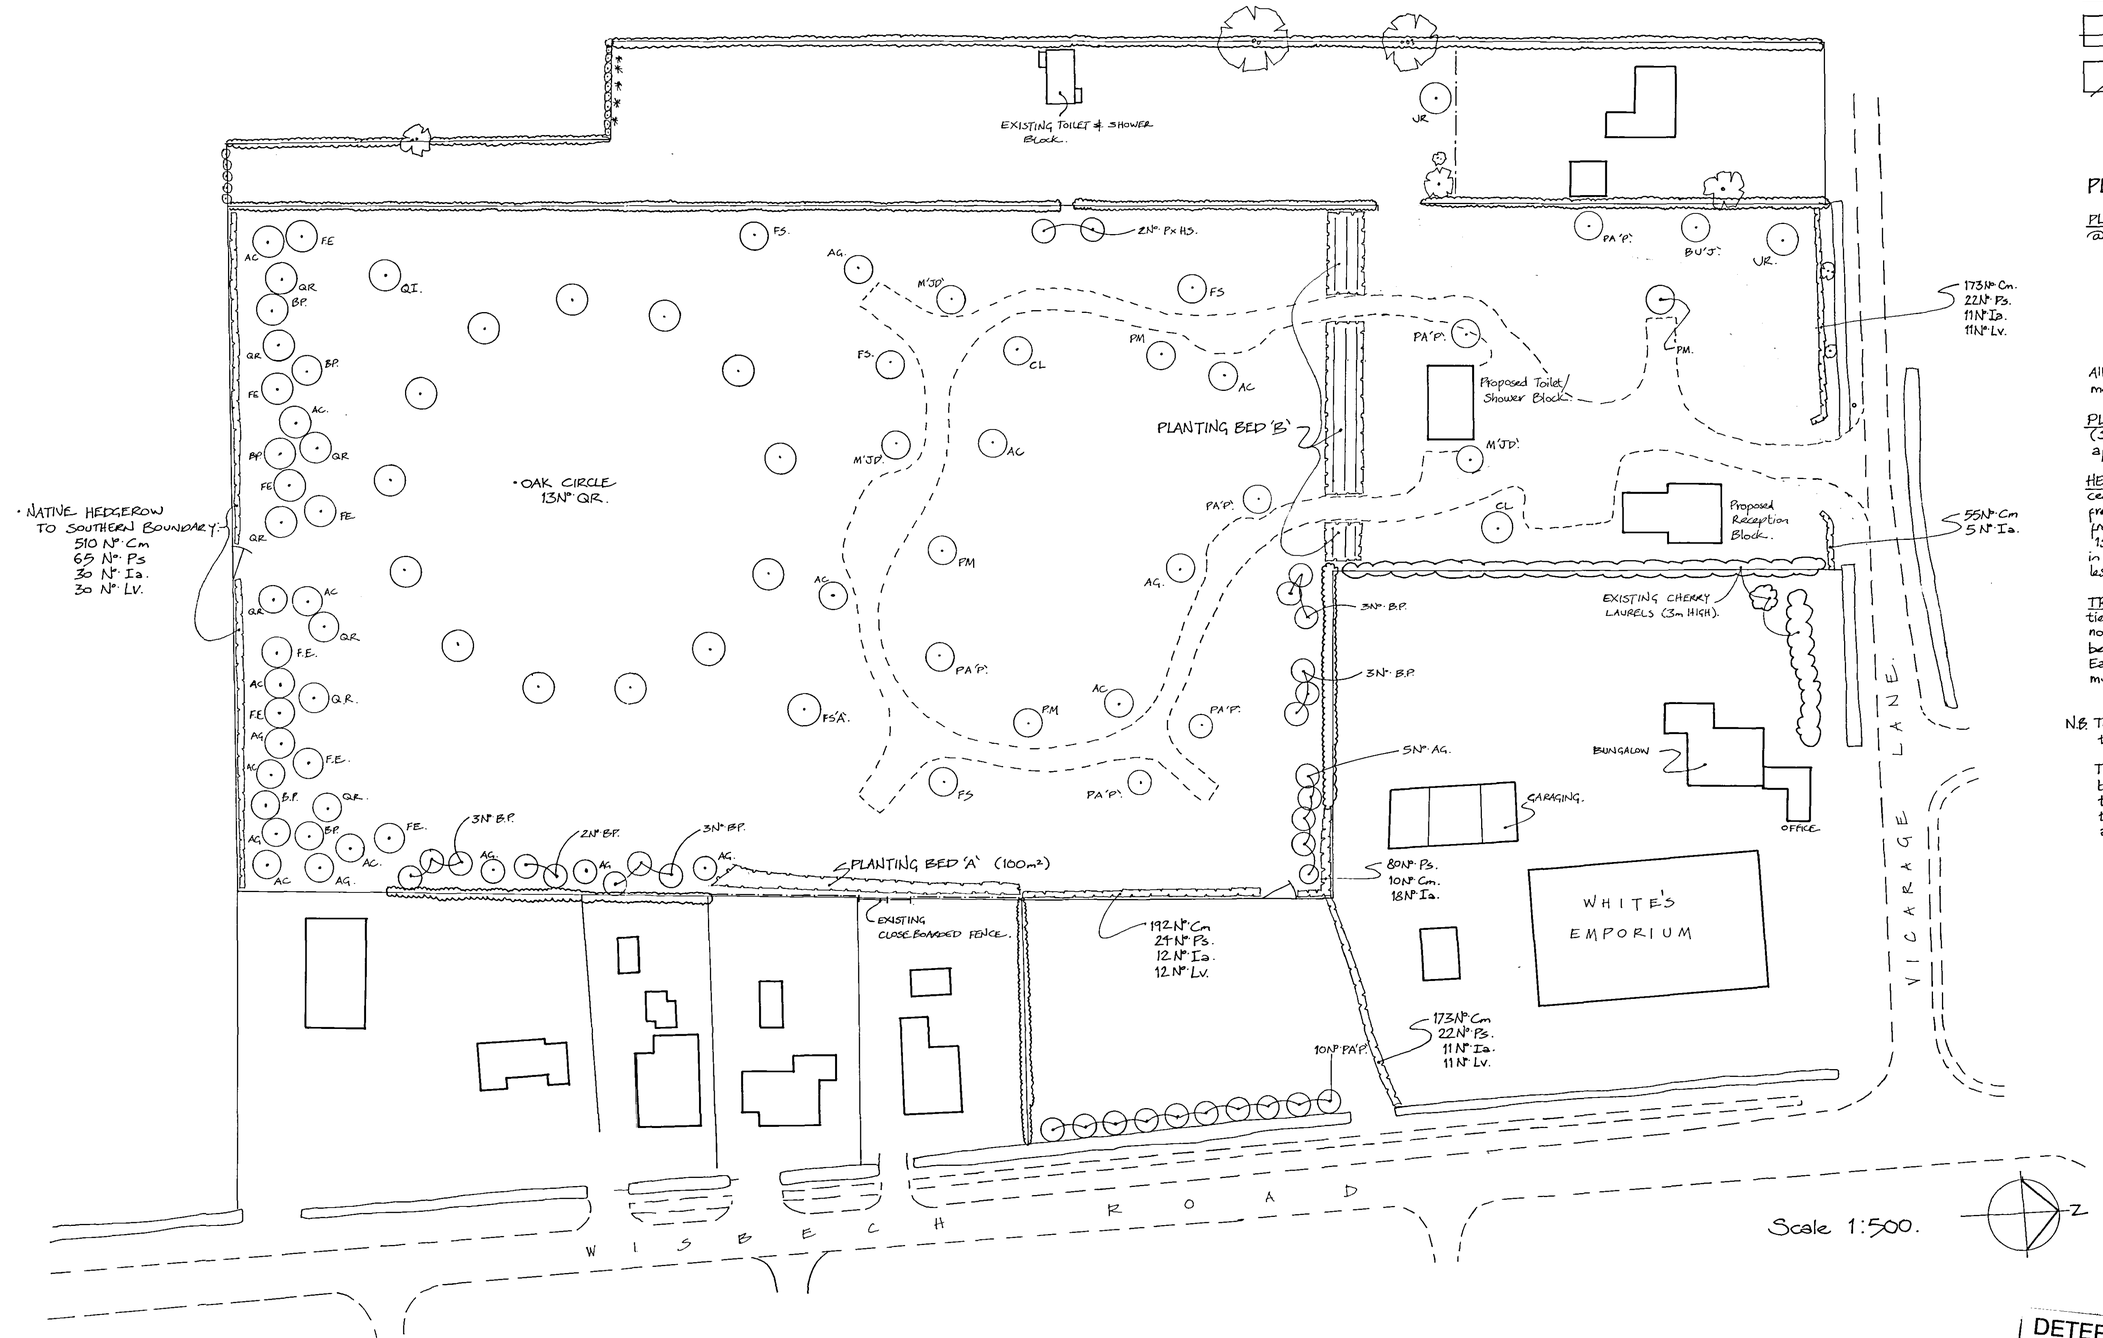

KEY.

- EXISTING TREE TO BE RETAINED.
- EXISTING CONIFER HEDGE TO BE RETAINED.
- PROPOSED SPECIMEN TREE.
- PROPOSED NATIVE HEDGEROW
- PROPOSED PLANTING BED.
- PROPOSED FIELD GATE (TIMBER).
- PROPOSED 1·8m CLOSEBOARDED FENCE.

PLANTING NOTES.

PLANTING BED 'A' ~ 50m long x 2m wide bed to be planted @ 1m random centres using the following shrub mix:

10N° Cornus sanguinea (Dogwood).
25N° Corylus avellana (Hazel).
15N° Ligustrum vulgare (Wild privet).
20N° Viburnum opulus (Gueldar Rose).
20N° Viburnum tinus (Laurestinus).
10N° Syringa vulgare (Lilac).

All transplants for Bed 'A' to be kept weedfree using 1m² mulch mat/shrub together with a 600mm high shrub tube.

PLANTING BED 'B' ~ to be planted with Pinus sylvestris (Scots Pine) @ 3m centres in 3N° staggered rows 2m apart. 1N° 1m² mulch mat/tree.

HEDGEROWS ~ to be planted with 1+1 transplants @ 450mm centres in 2N° staggered rows 250mm apart. Kept weedfree using a 1m roll of proprietary mulch matting. Protected from vermin using 'wire mesh' rabbit-proof fencing buried 150mm below finished ground level. Holly to be planted in groups of not less than 3N° Blackthorn in groups not less than 9N°.

TREES ~ All light standard/standard trees to be staked & tied using 75~100mmØ peeled & painted S.W. stakes to finish no higher than 600mm above finished ground level. Trees to be secured using 450mm long 'SuperSoft' rubber ties. Each tree to be fitted with a spiral rabbit guard & a 1m² mulch mat pegged into position.

N.B. This planting plan should be read in conjunction with the enclosed Planting Schedule.

These planting proposals have been prepared without the benefit of plans to identify underground services. It is therefore the duty of the client & landscape contractor to locate any services on site prior to carrying out any excavations or planting.

REV. 'A' 22 Feb. '08.
Internal Road Layout amended to correspond to original consents as requested by S.H.D.C.

Planning
25 FEB 2008
Ref: 0080108

DETERMINED PLAN

JONATHAN BIGGADIKE
P.G. DIP. L.A. M.L.I.
PLANNING DESIGN CONSERVATION
76 Severn Road, Spalding,
Lincolnshire PE11 2JZ.
Tel: 01775 769691.

Project:

LANDSCAPE PLANTING FOR CARAVAN PARK AT VICARAGE LANE, LONG SUTTON.

Client: MR. RICK WHITE.

Date: 27 November 2007.

Drawn By: JB

Drawing No. RW/01/07A.

Landscape Planting Proposals for Touring Caravan Park · Vicarage Lane · Long Sutton · Lincolnshire.