




SHDC
PLANNING & DEVELOPMENT
01 FEB 2010
Ref. 0080-10

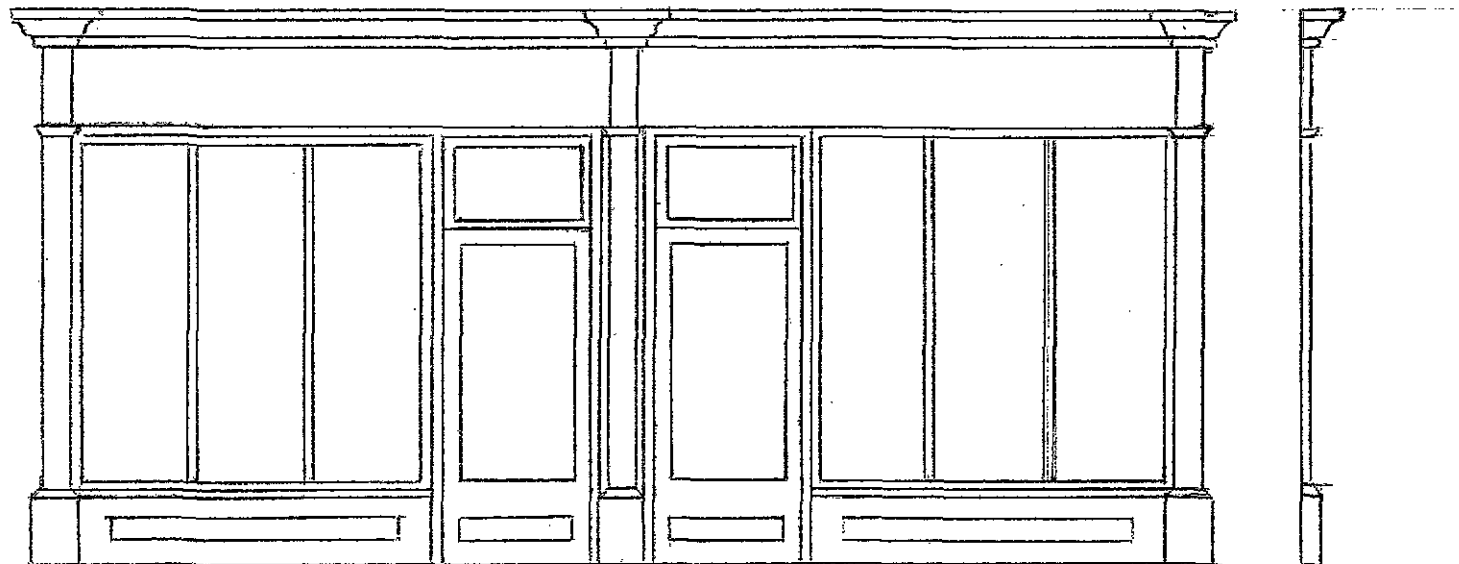

SHOP FRONT
1:50





SD06-030/20

SHDC
PLANNING & DEVELOPMENT
01 FEB 2010
Ref. 0080-10

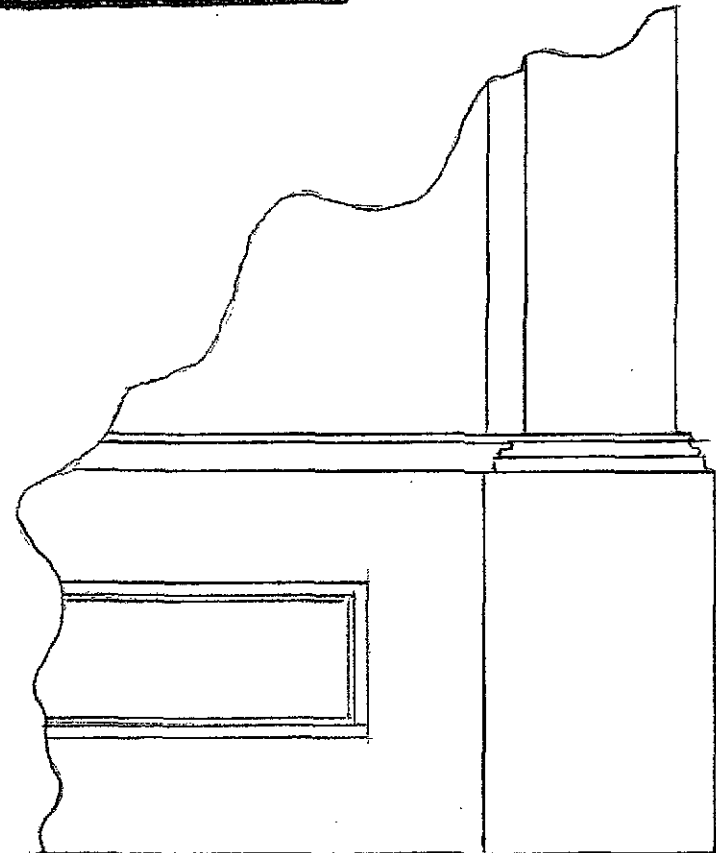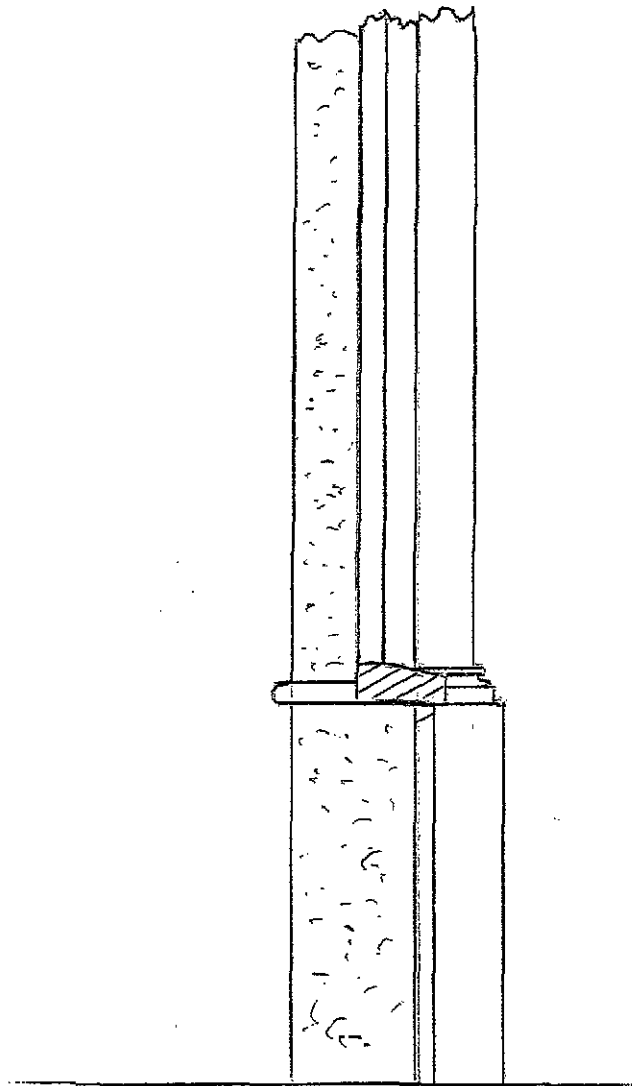

SHOP FRONT DETAIL - 1:10

SD06-030/21

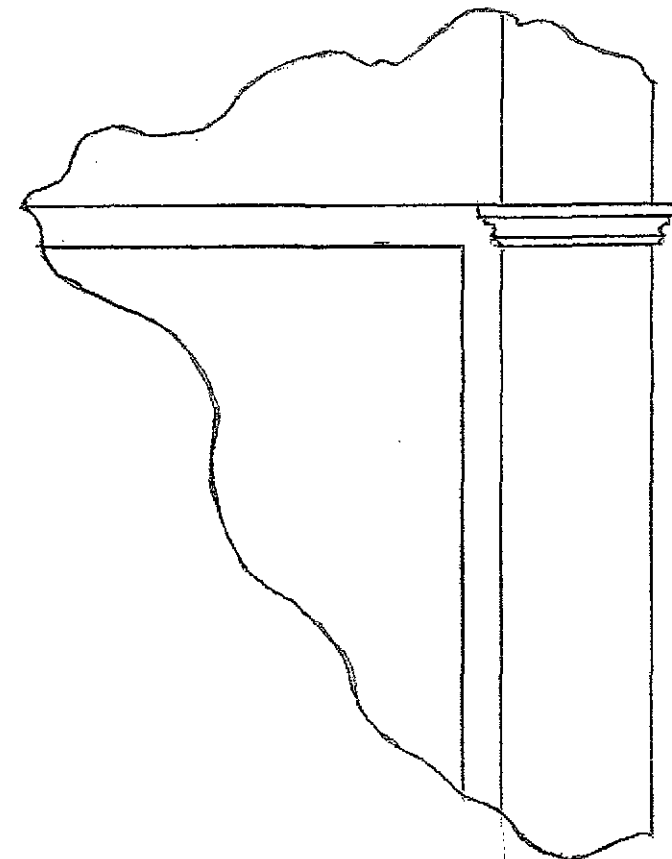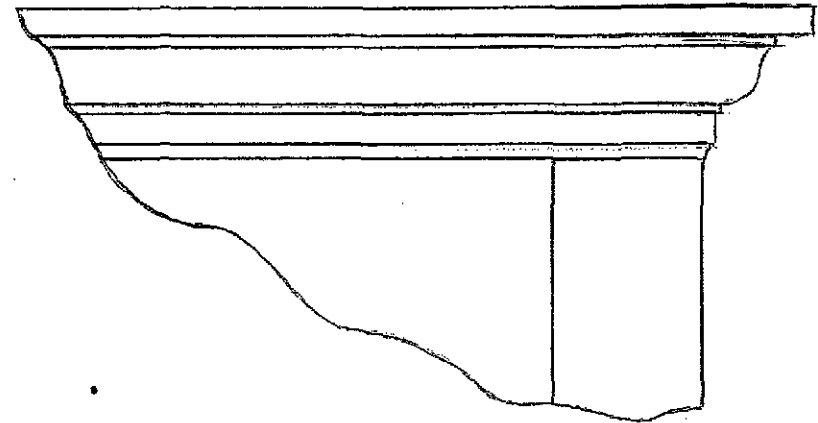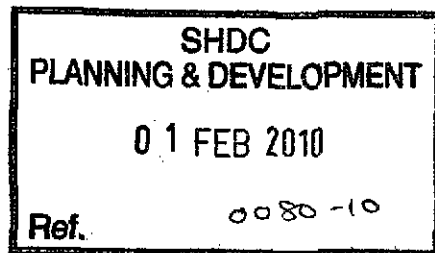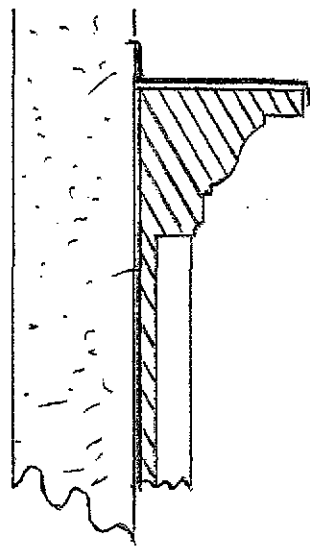

SHOP FRONT DETAIL - 1:10

SD06-030/22




Produced 01 Dec 2006 from Ordnance Survey digital data and incorporating surveyed revision available at this date. © Crown Copyright 2006.

Reproduction in whole or in part is prohibited without the prior permission of Ordnance Survey.

Ordnance Survey and the OS symbol are registered trade marks and Siteplan a trade mark of Ordnance Survey, the national mapping agency of Great Britain.

Part or all of this Siteplan is enlarged from mapping produced at one or more of the following scales 1:1250, 1:2500, 1:10000.

20 0 20 40 60 80
Metres

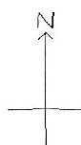

Centre Coordinates: 543162 322952

National Grid sheet reference at centre of this Siteplan: TF4322

Supplied by: Bookmark Spalding Ltd
Serial Number: 00118600

16 Market Place
Long Sutton
PE12 9JF



SIDE




FRONT

PROPOSED NEW SHOP FRONT


NOTE

NEW SHOP FRONT TO BE PAINTED
TIMBER

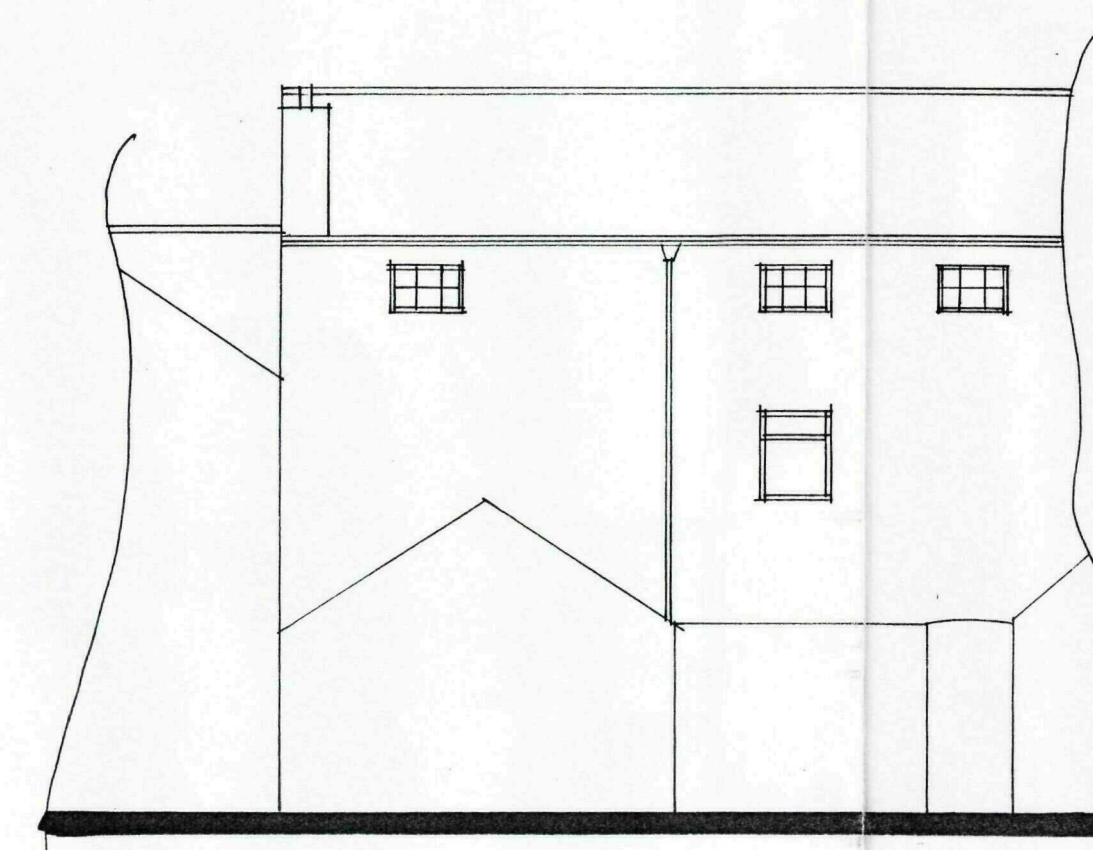


REAR


THIS PROPOSAL
UNDER SEPERATE
APPLICATION

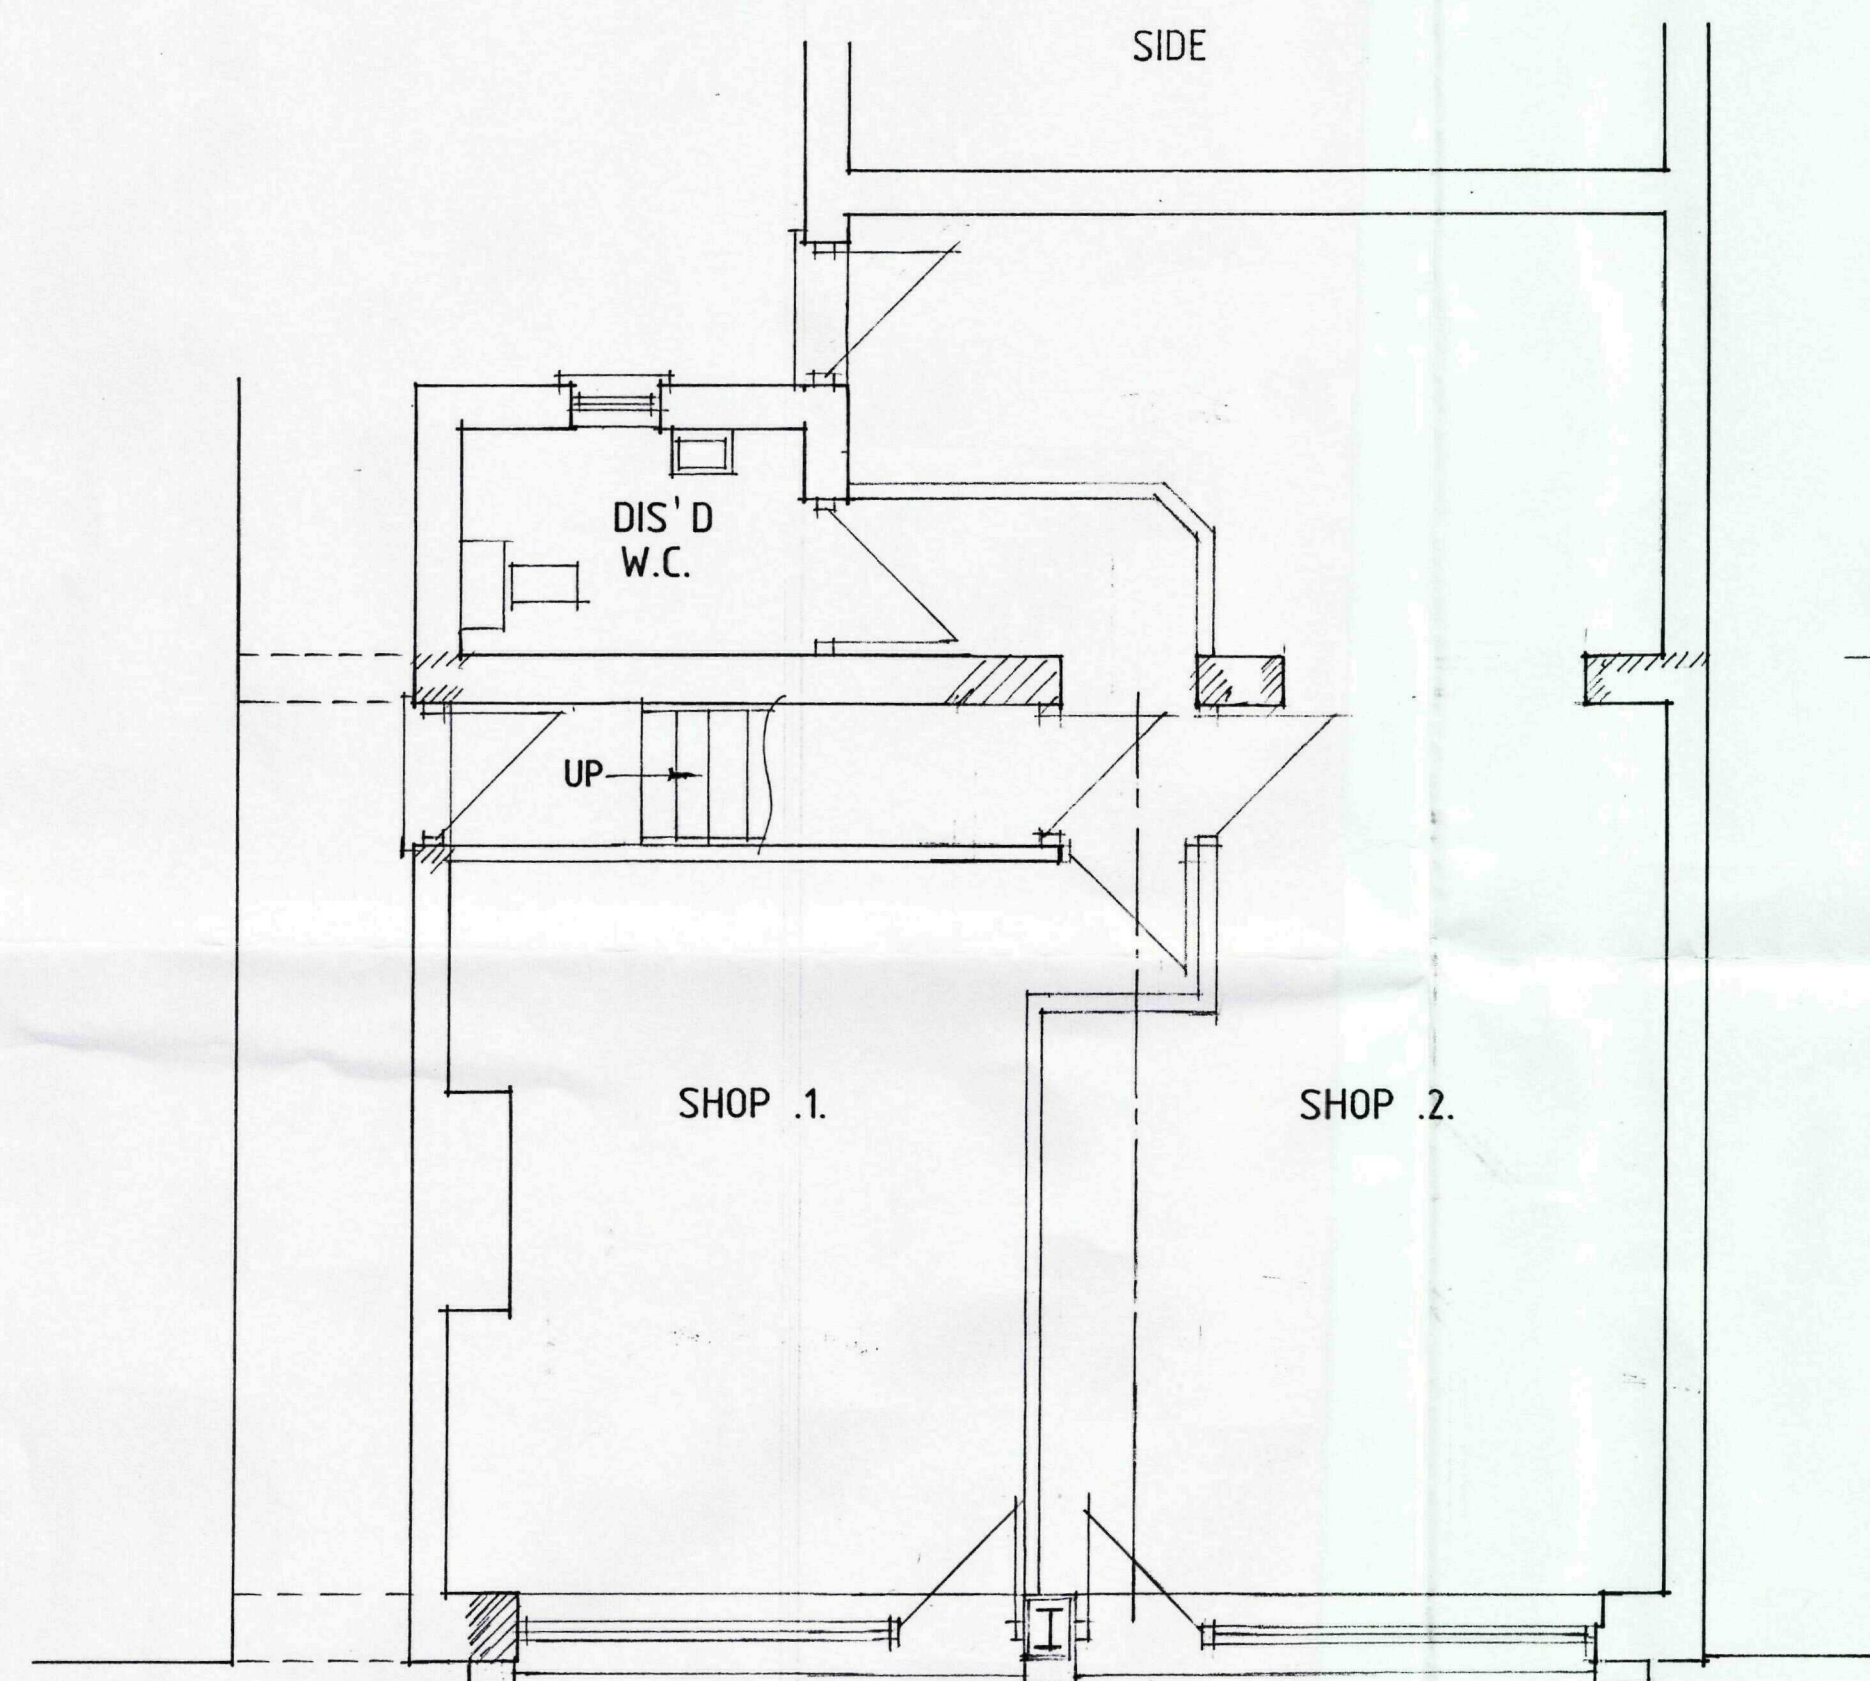

GROUND FLOOR PLAN

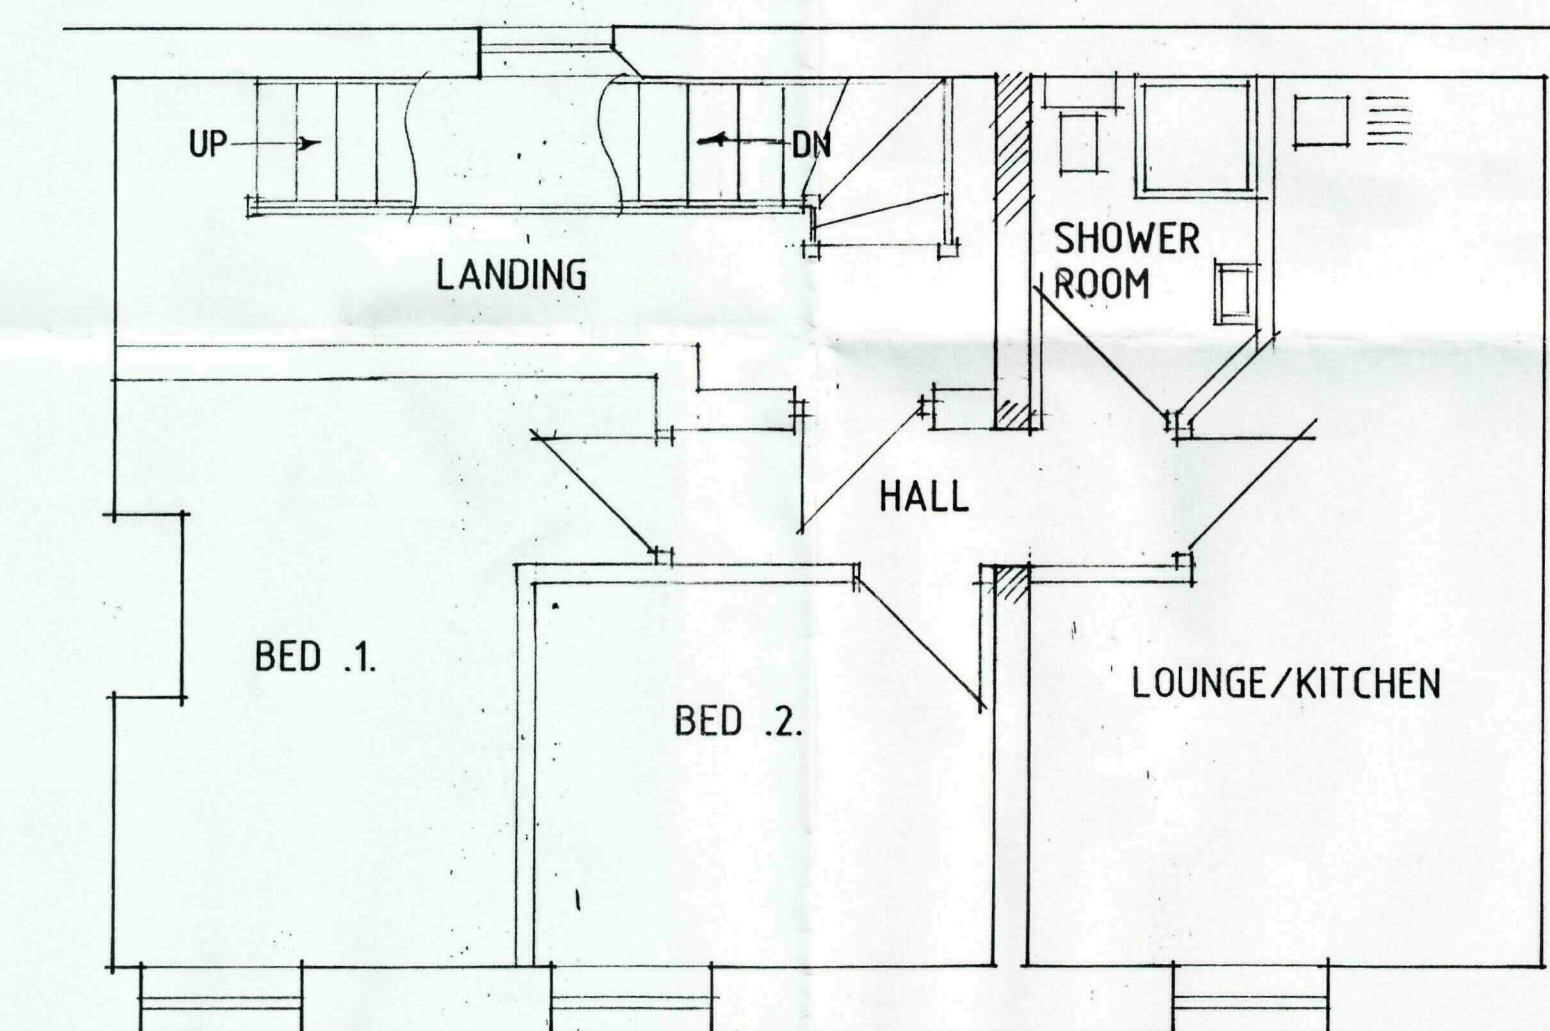

FIRST FLOOR PLAN - FLAT .1.

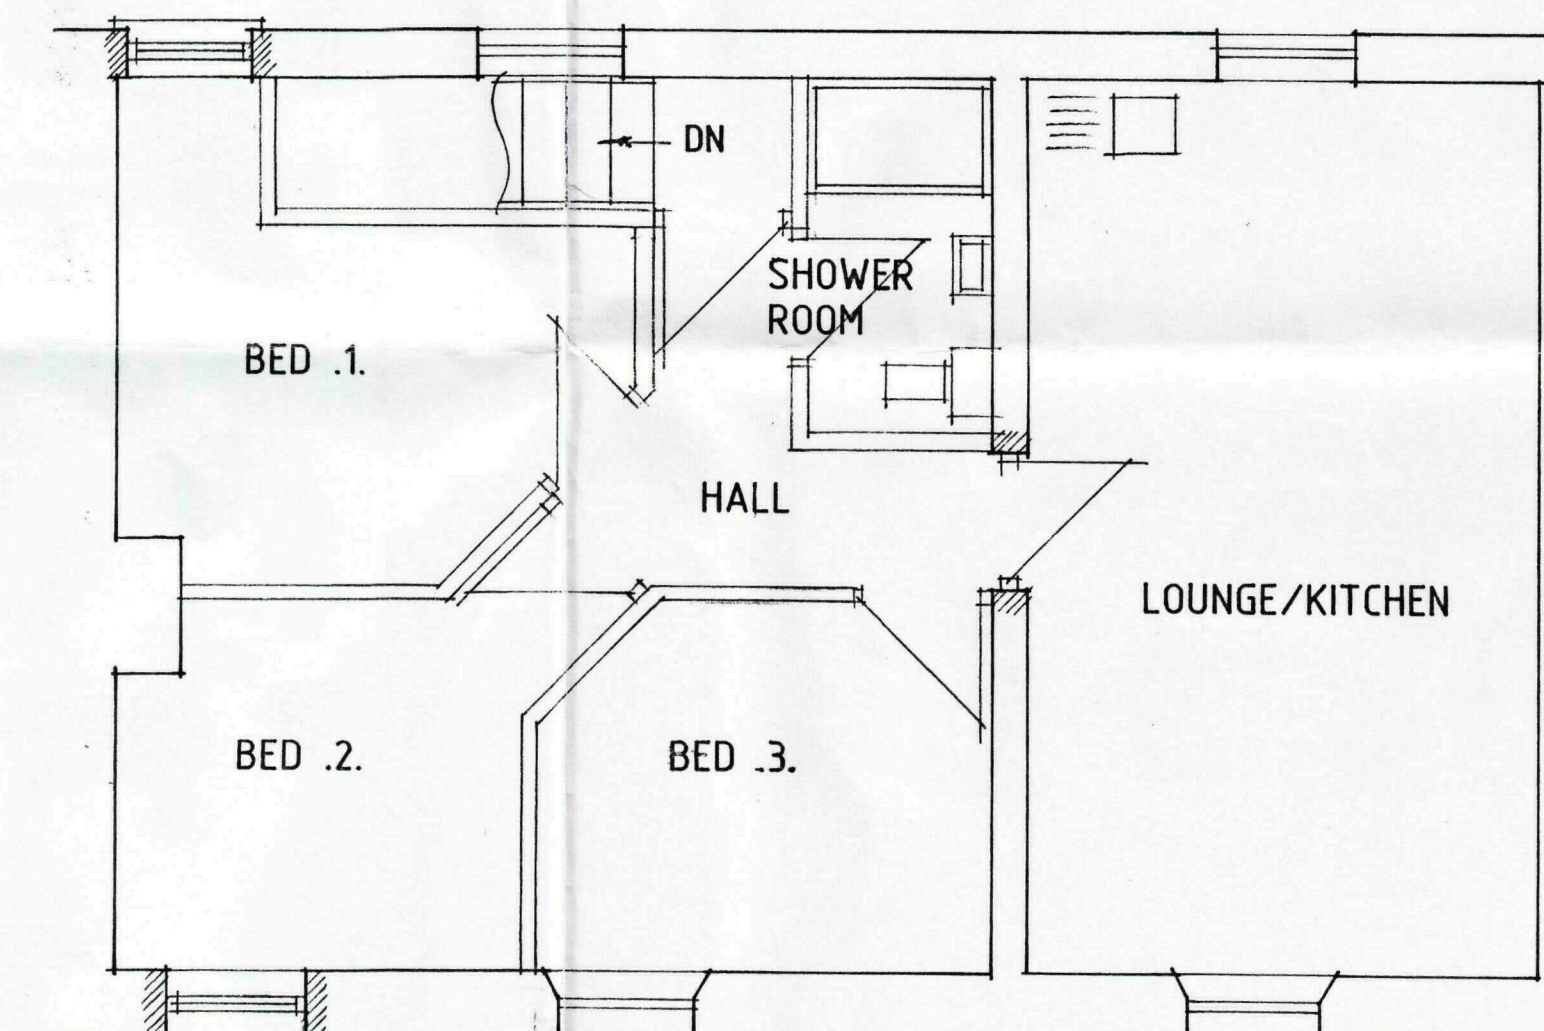

SECOND FLOOR PLAN - FLAT .2.

Status
DESIGN
CONSULTANTS IN ARCHITECTURE & PLANNING

SHDC
PLANNING & DEVELOPMENT
01 FEB 2010
Ref. 0080-10

PROPOSED CONVERSION OF
BUILDING TO FLATS AT
16 MARKET PLACE, LONG
SUTTON FOR

MR. P. FLOWER.


PLANS AS PROPOSED


1:50 SD06-030/12

JAN-08 B.GILHAM.

E - DESIGN ALTS - 21.1.10
D - SHOP FRONT ALTS - 10.7.08
C - SHOP FRONT ALTS - 10.6.08
B - IMF. ADDED - 29.4.08
A - DESIGN ALTS - 29.1.08

2 Edinburgh Walk, Holbeach,
Spalding, Lincs. PE12 7AP
Tel: 01406 424343 Fax: 01406 490702

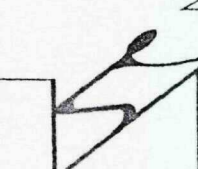

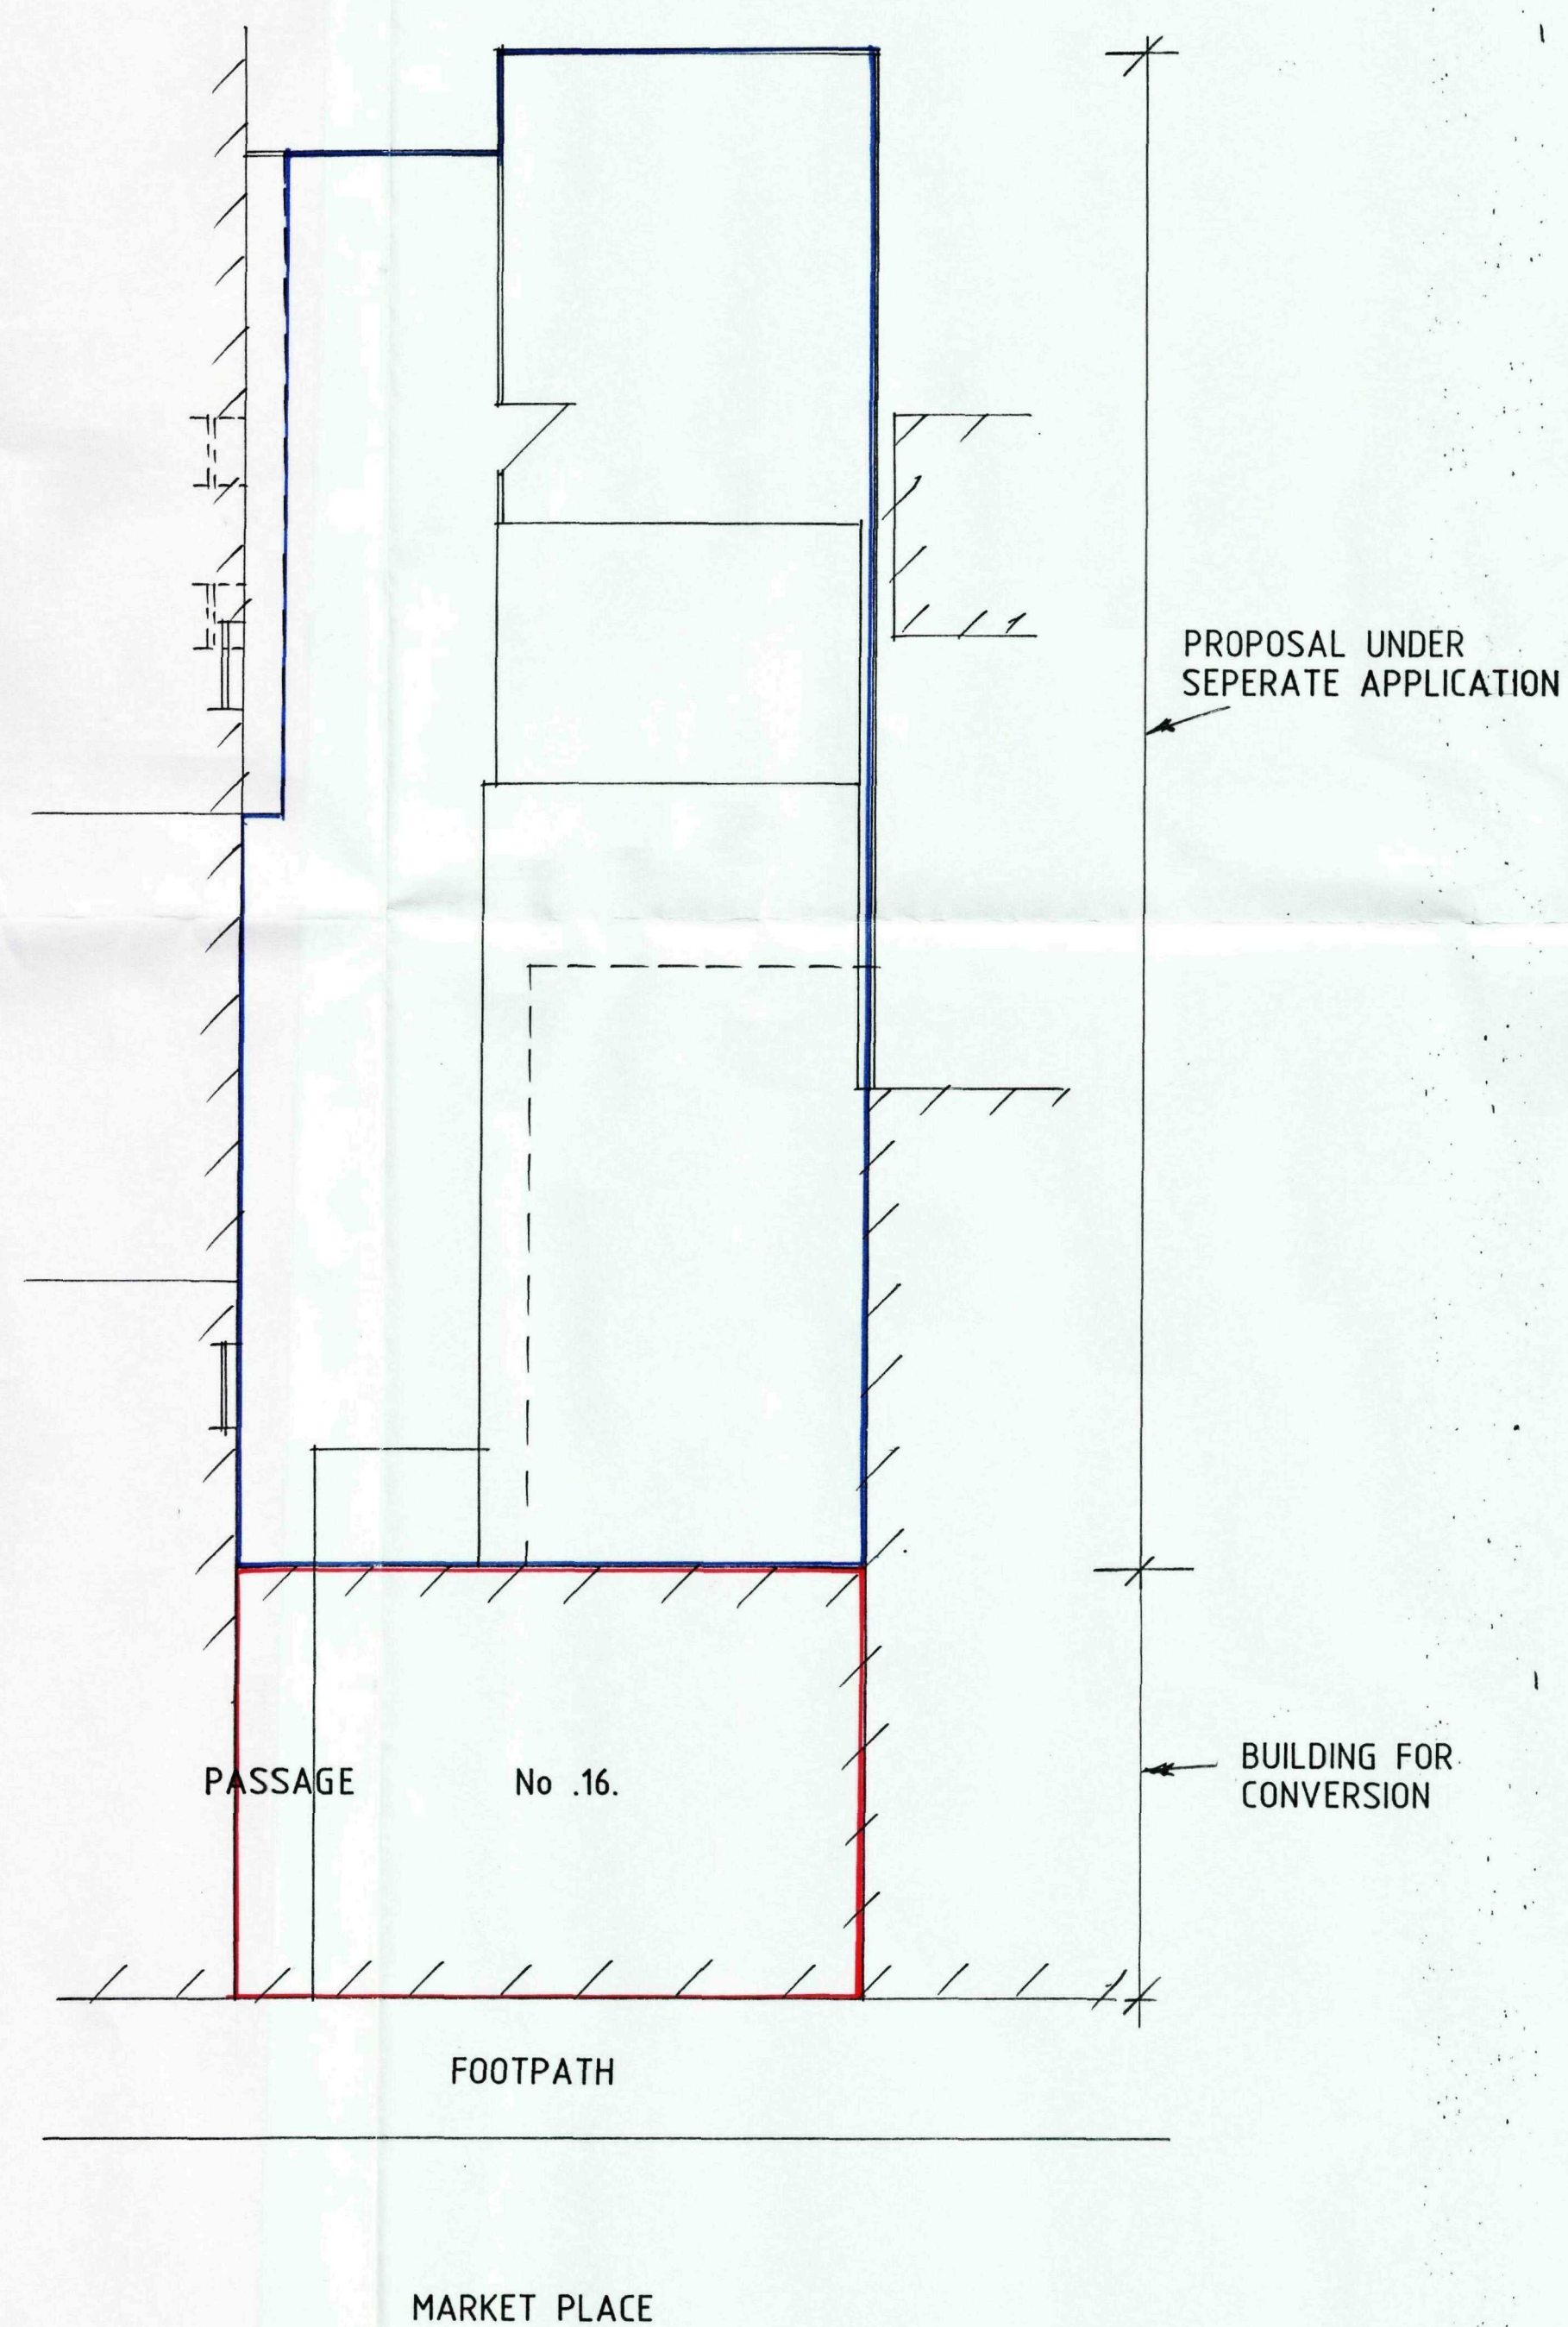

THIS DRG. TO BE READ IN CONJUNCTION WITH
SD06-030/1, SD06-030/2, SD06-030/12
SD06-030/20, SD06-030/21, SD06-030/22

SHDC
PLANNING & DEVELOPMENT
01 FEB 2010
Ref. 0050-10

A - ALTS 26.110

Status
DESIGN
CONSULTANTS IN ARCHITECTURE & PLANNING

PROPOSED CONVERSION OF
BUILDING TO FLATS AT
16 MARKET PLACE, LONG
SUTTON FOR

MR. P. FLOWER.

SITE PLAN


1:100


SD06-030/15

APRIL-08

B.GILHAM.

2 Edinburgh Walk, Holbeach,
Spalding, Lincs. PE12 7AP
Tel: 01406 424343 Fax: 01406 490702

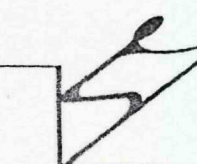

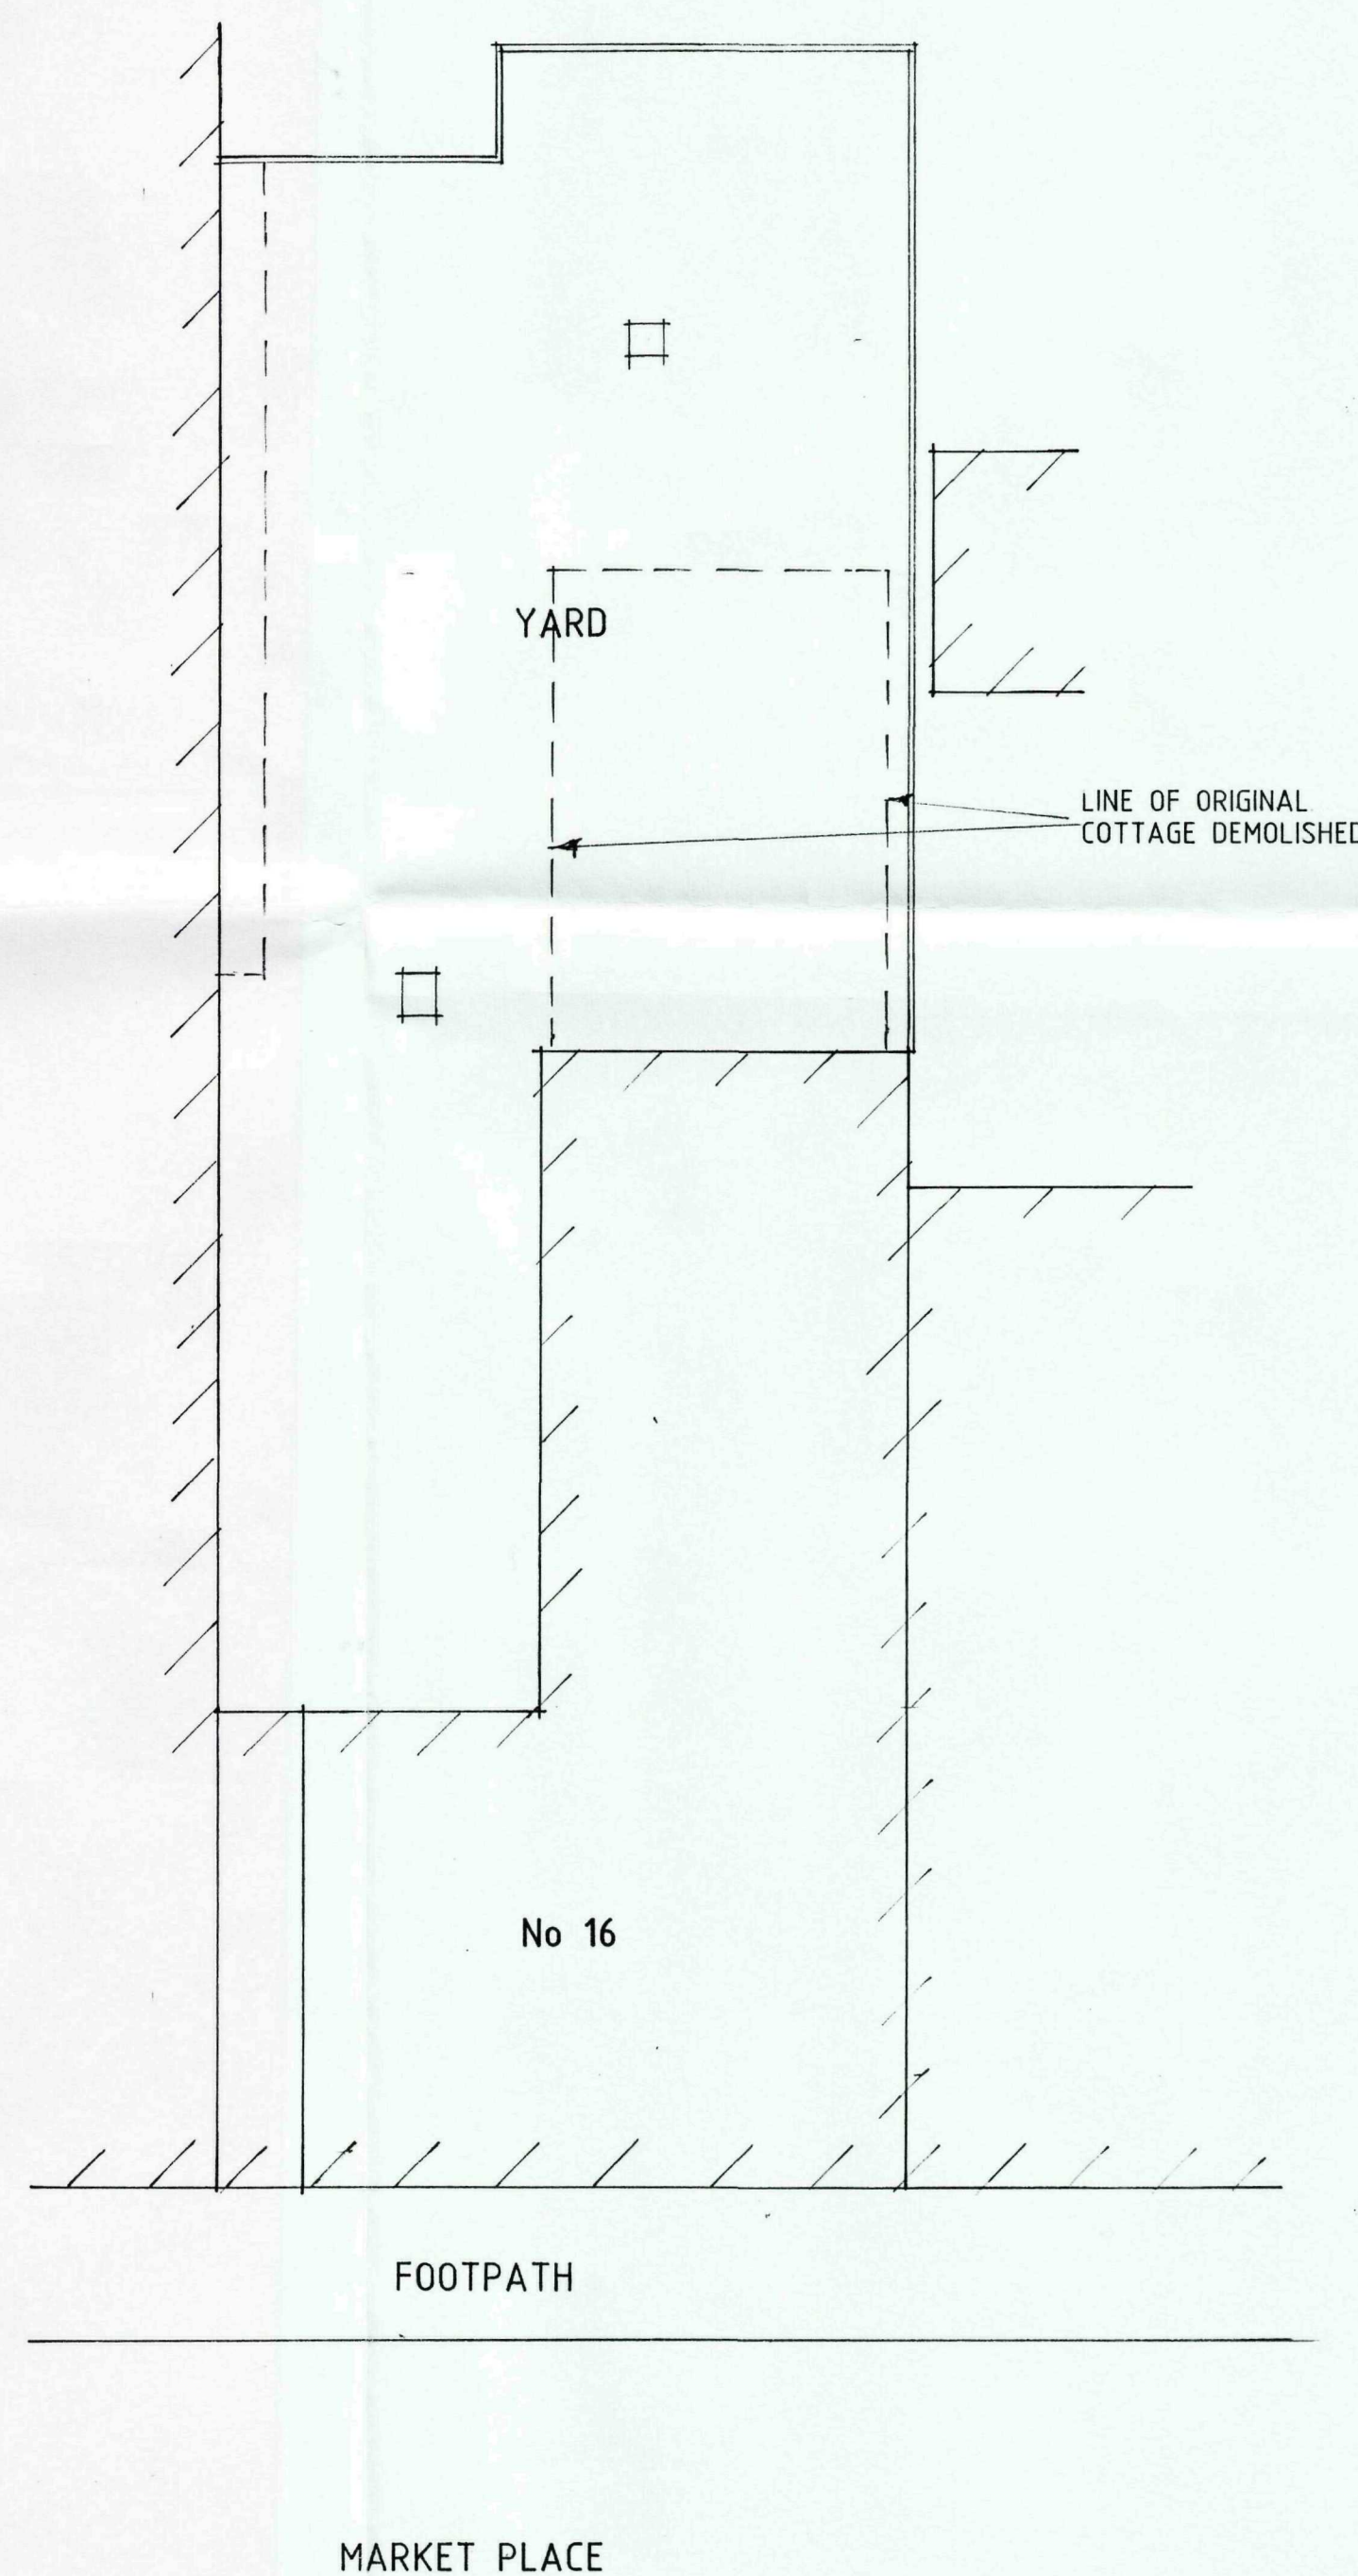

SHDC
PLANNING & DEVELOPMENT
01 FEB 2010
Ref. 0080-10

Status
DESIGN
CONSULTANTS IN ARCHITECTURE & PLANNING


PROPOSED CONVERSION OF
BUILDING TO FLATS AT
16 MARKET PLACE, LONG
SUTTON FOR

MR. P. FLOWER.

SITE PLAN AS EXISTING


1:100	SD06-030/3
JAN-07	B.GILHAM.

2 Edinburgh Walk, Holbeach,
Spalding, Lincs. PE12 7AP
Tel: 01406 424363 Fax: 01406 490702

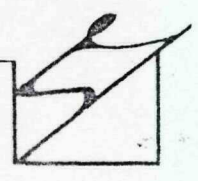




FRONT

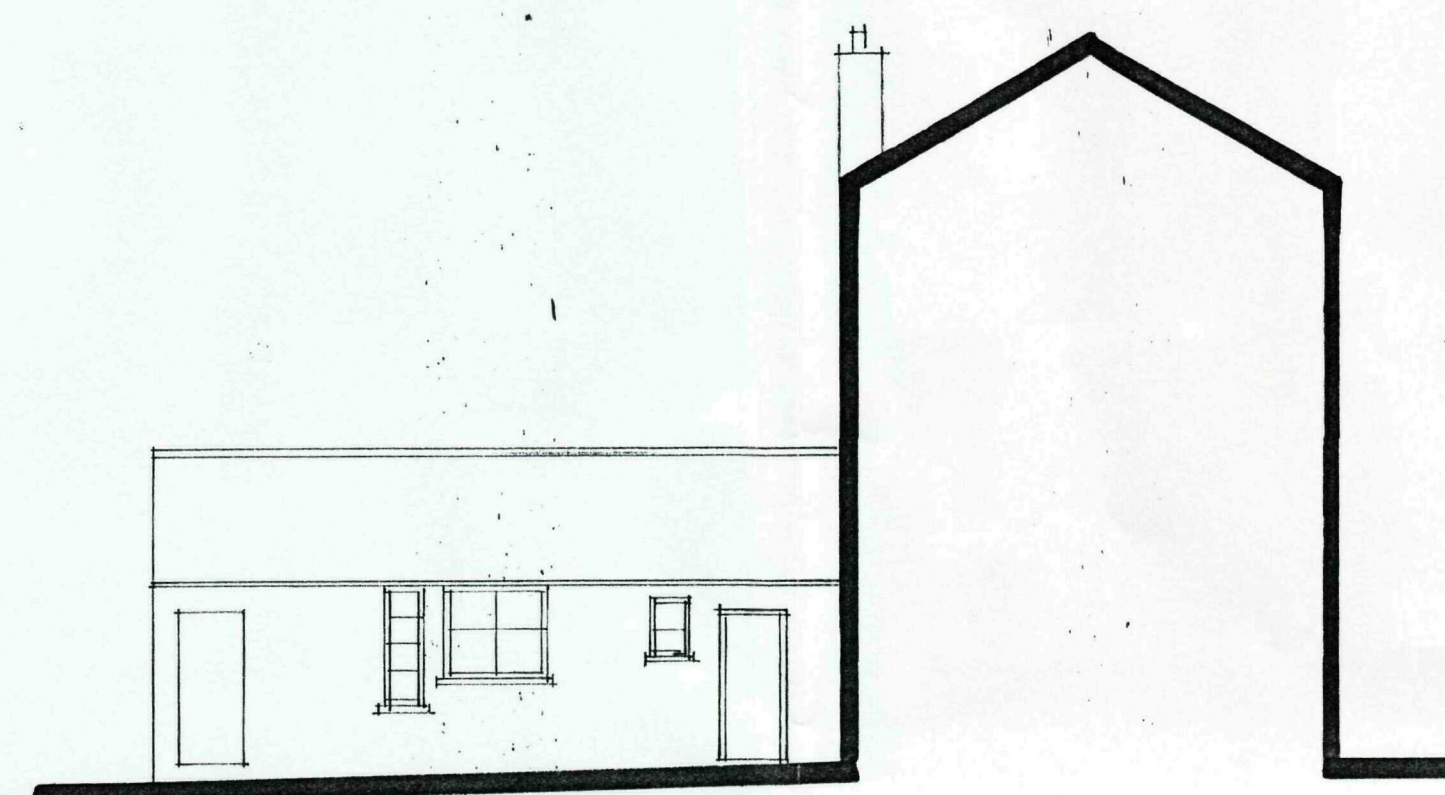

SIDE

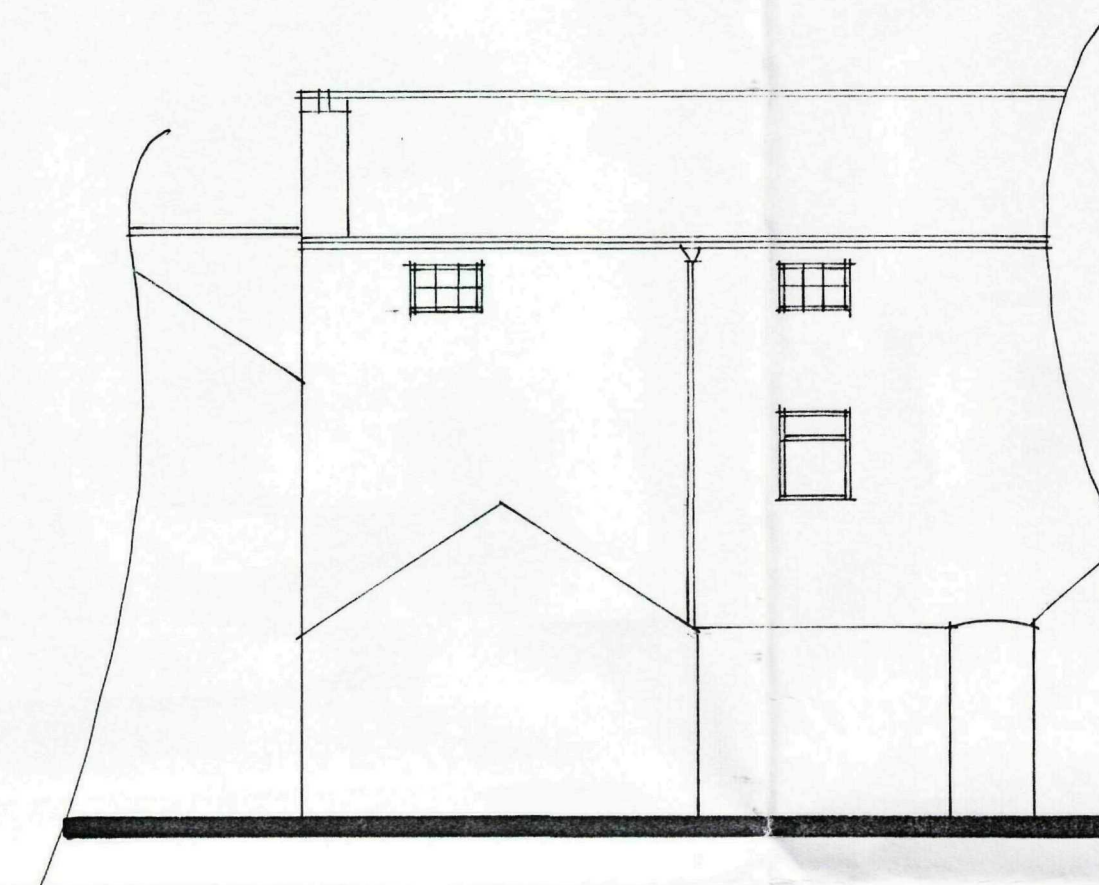

REAR

SHDC
PLANNING & DEVELOPMENT
01 FEB 2010
Ref. 0050-10

Status
DESIGN
CONSULTANTS IN ARCHITECTURE & PLANNING

PROPOSED CONVERSION OF
BUILDING TO FLATS AT
16 MARKET PLACE, LONG
SUTTON FOR

MR. P. FLOWER.

ELEVATIONS AS EXISTING


1:100

SD06-030/2


DEC-06

B.GILHAM.




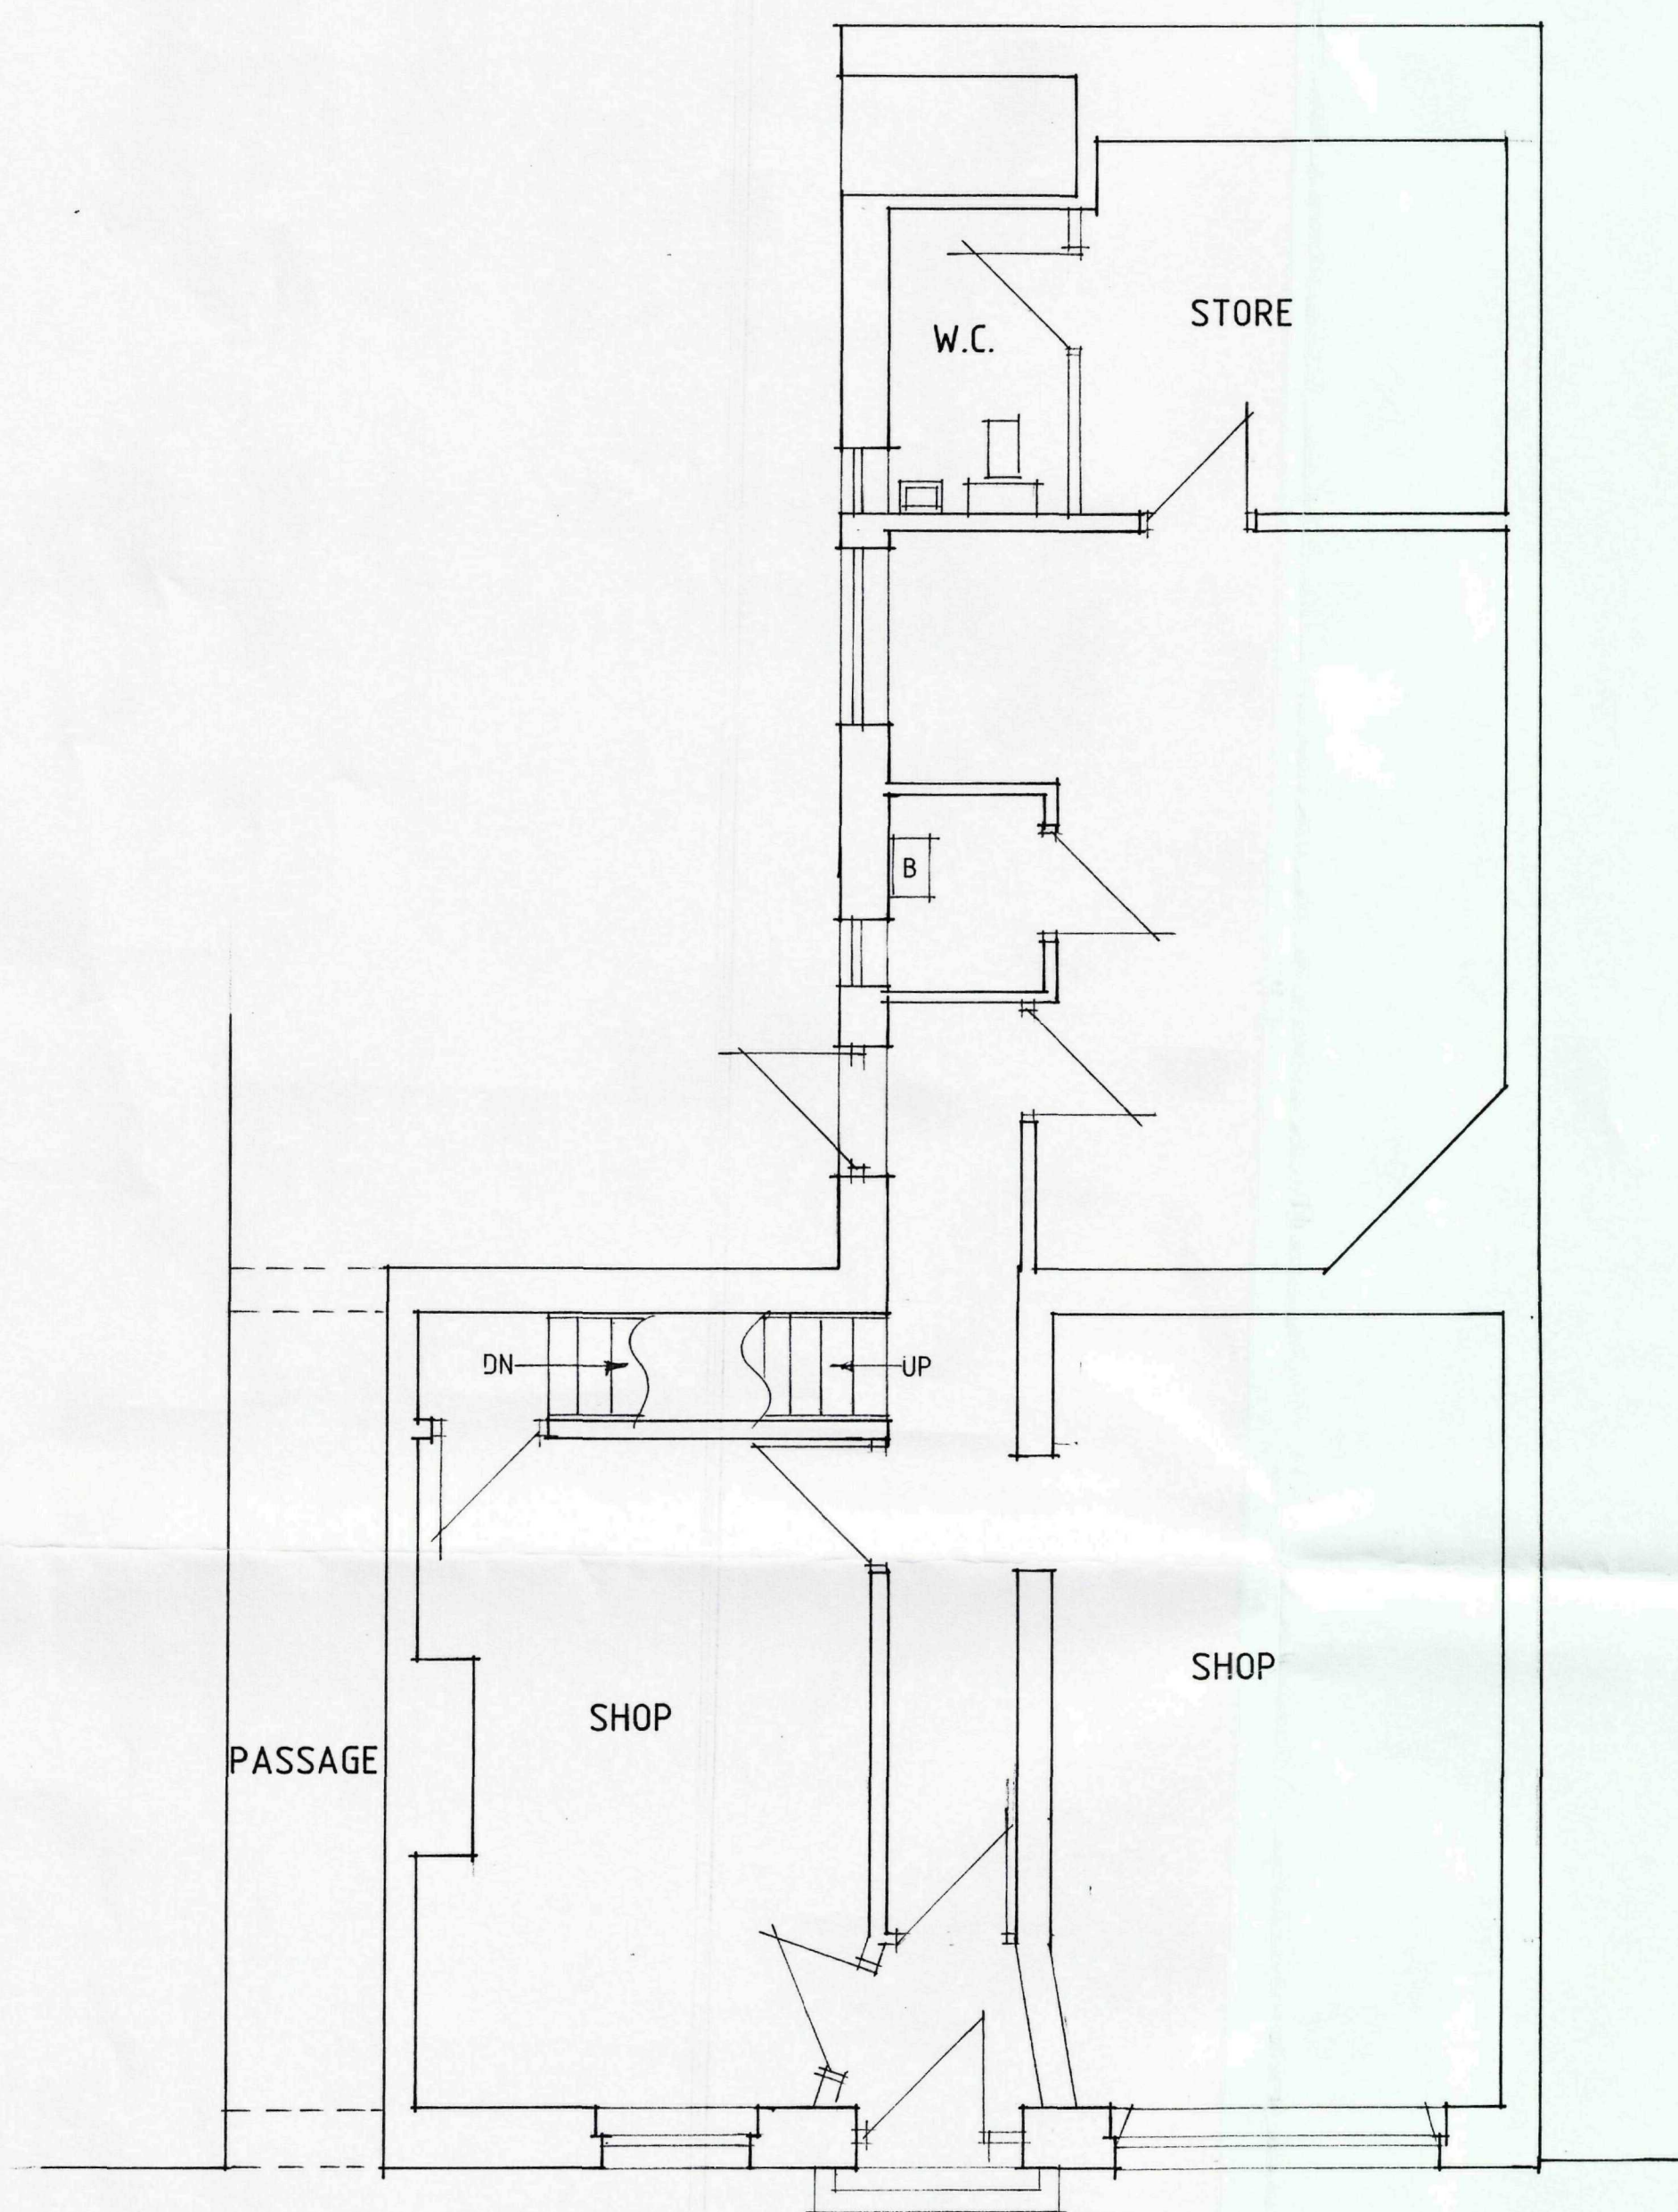

GROUND FLOOR PLAN

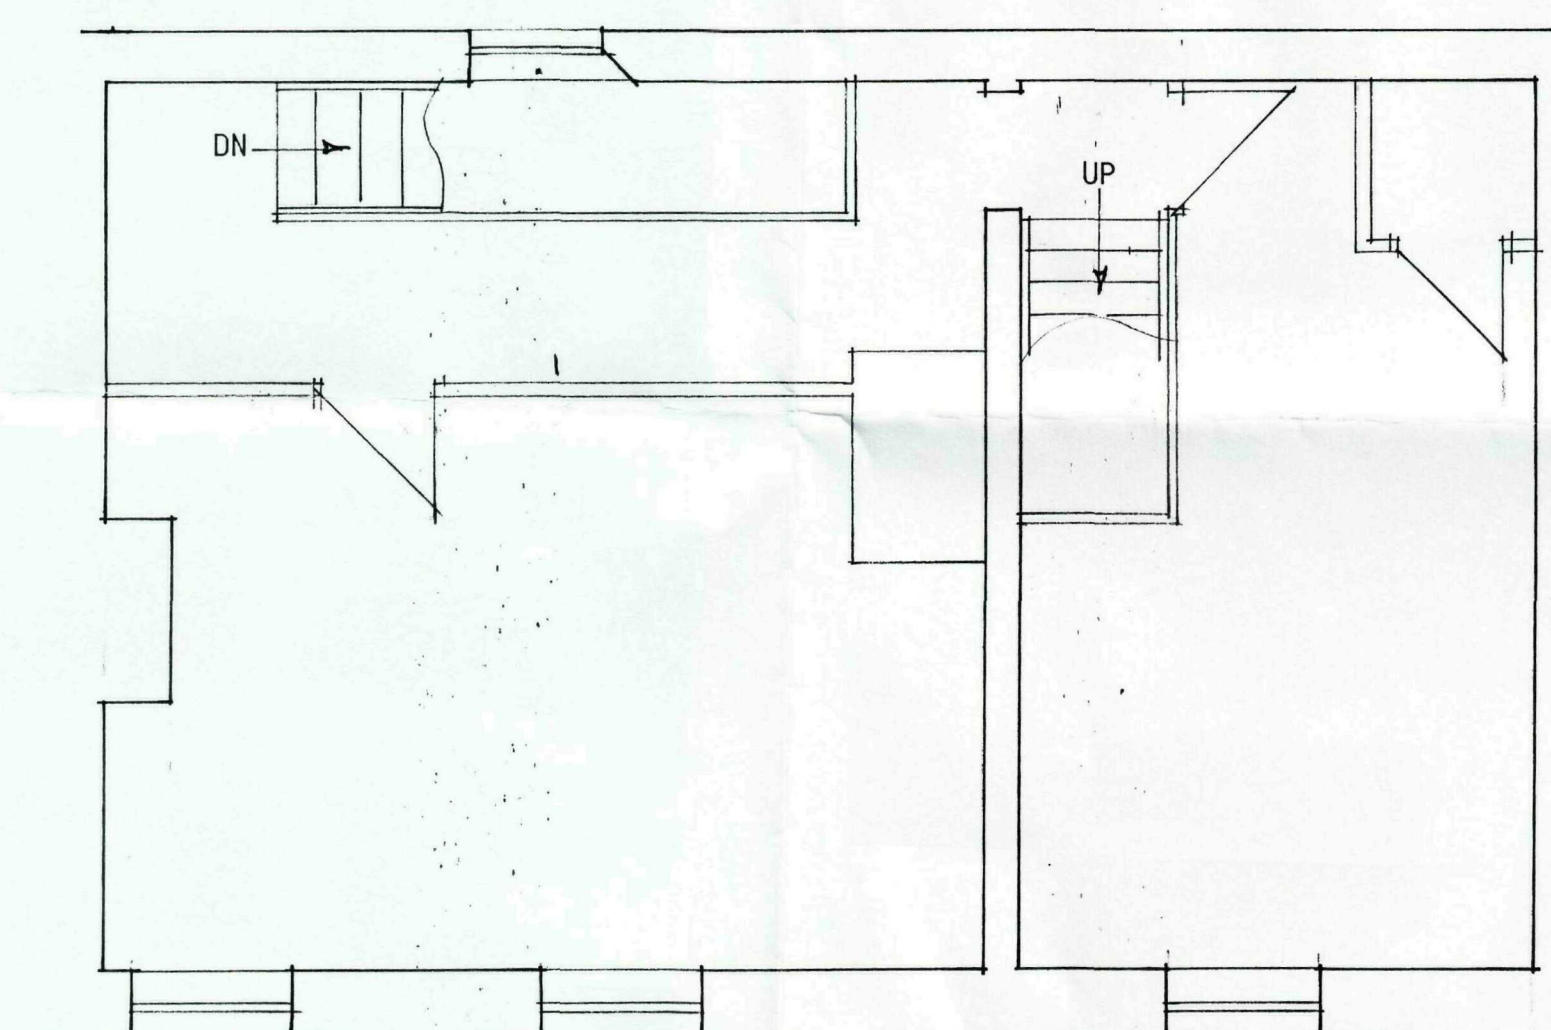

FIRST FLOOR PLAN

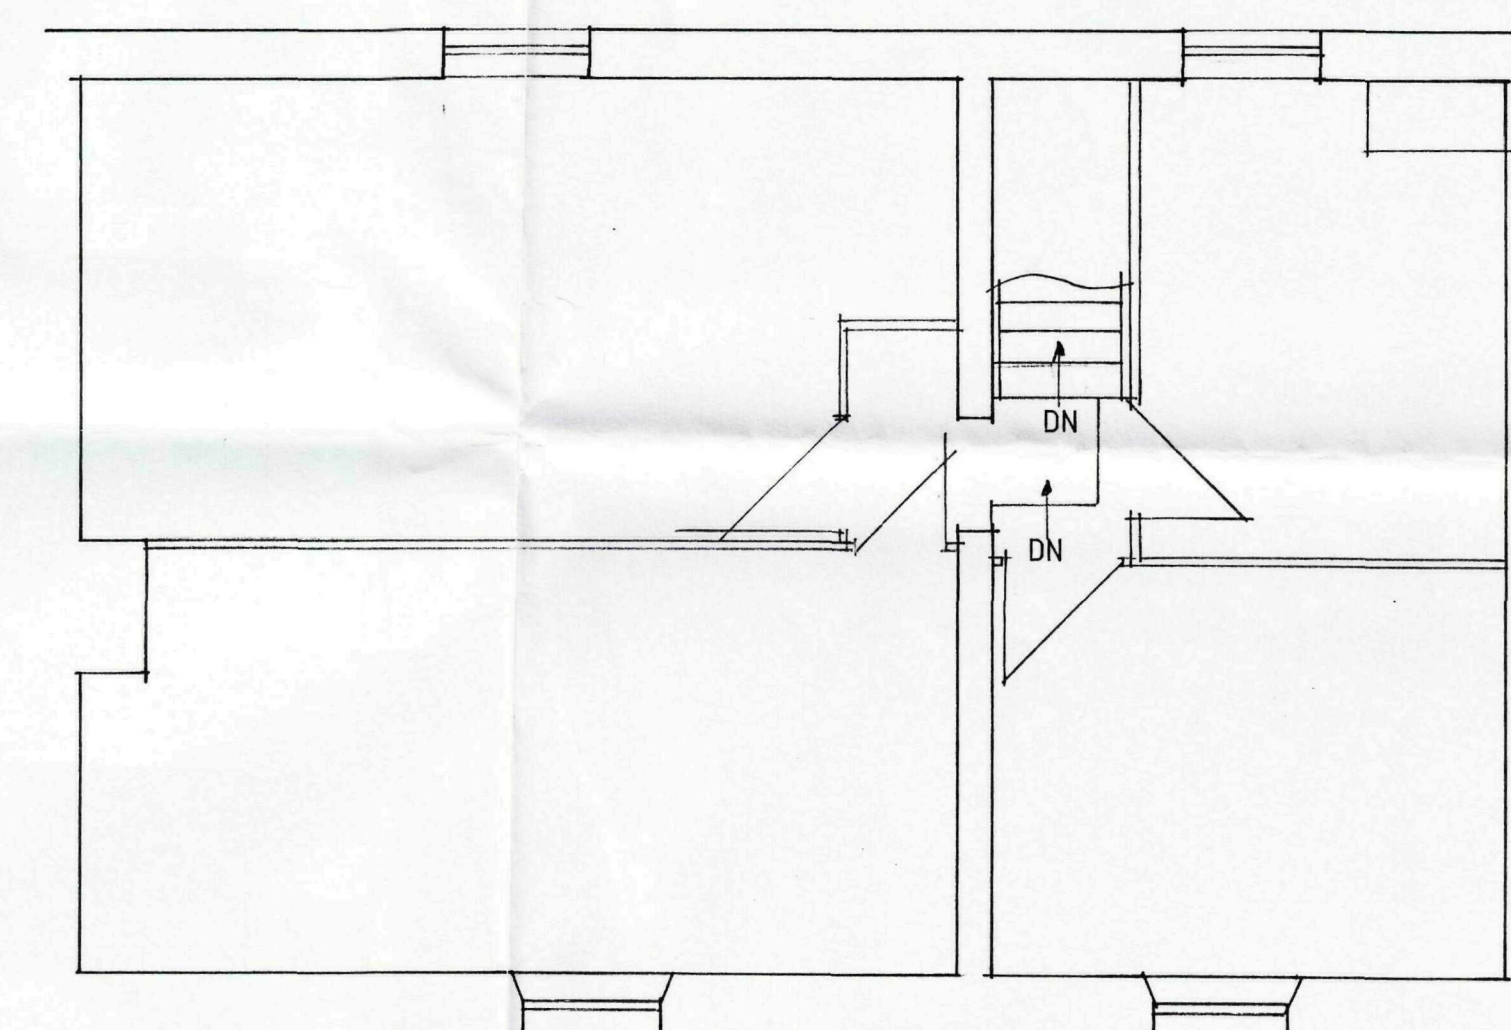

SECOND FLOOR PLAN

Status
DESIGN
CONSULTANTS IN ARCHITECTURE & PLANNING

SHDC
PLANNING & DEVELOPMENT
01 FEB 2010
Ref. 00 SD-10

PROPOSED CONVERSION OF
BUILDING TO FLATS AT
16 MARKET PLACE, LONG
SUTTON FOR

MR. P. FLOWER.

PLANS AS EXISTING

1:50	SD06/030/1
DEC-06	B.GILHAM.

2 Edinburgh Walk, Holbeach,
Spalding, Lincs. PE12 7AP
Tel: 01406 424363 Fax: 01406 490702

