
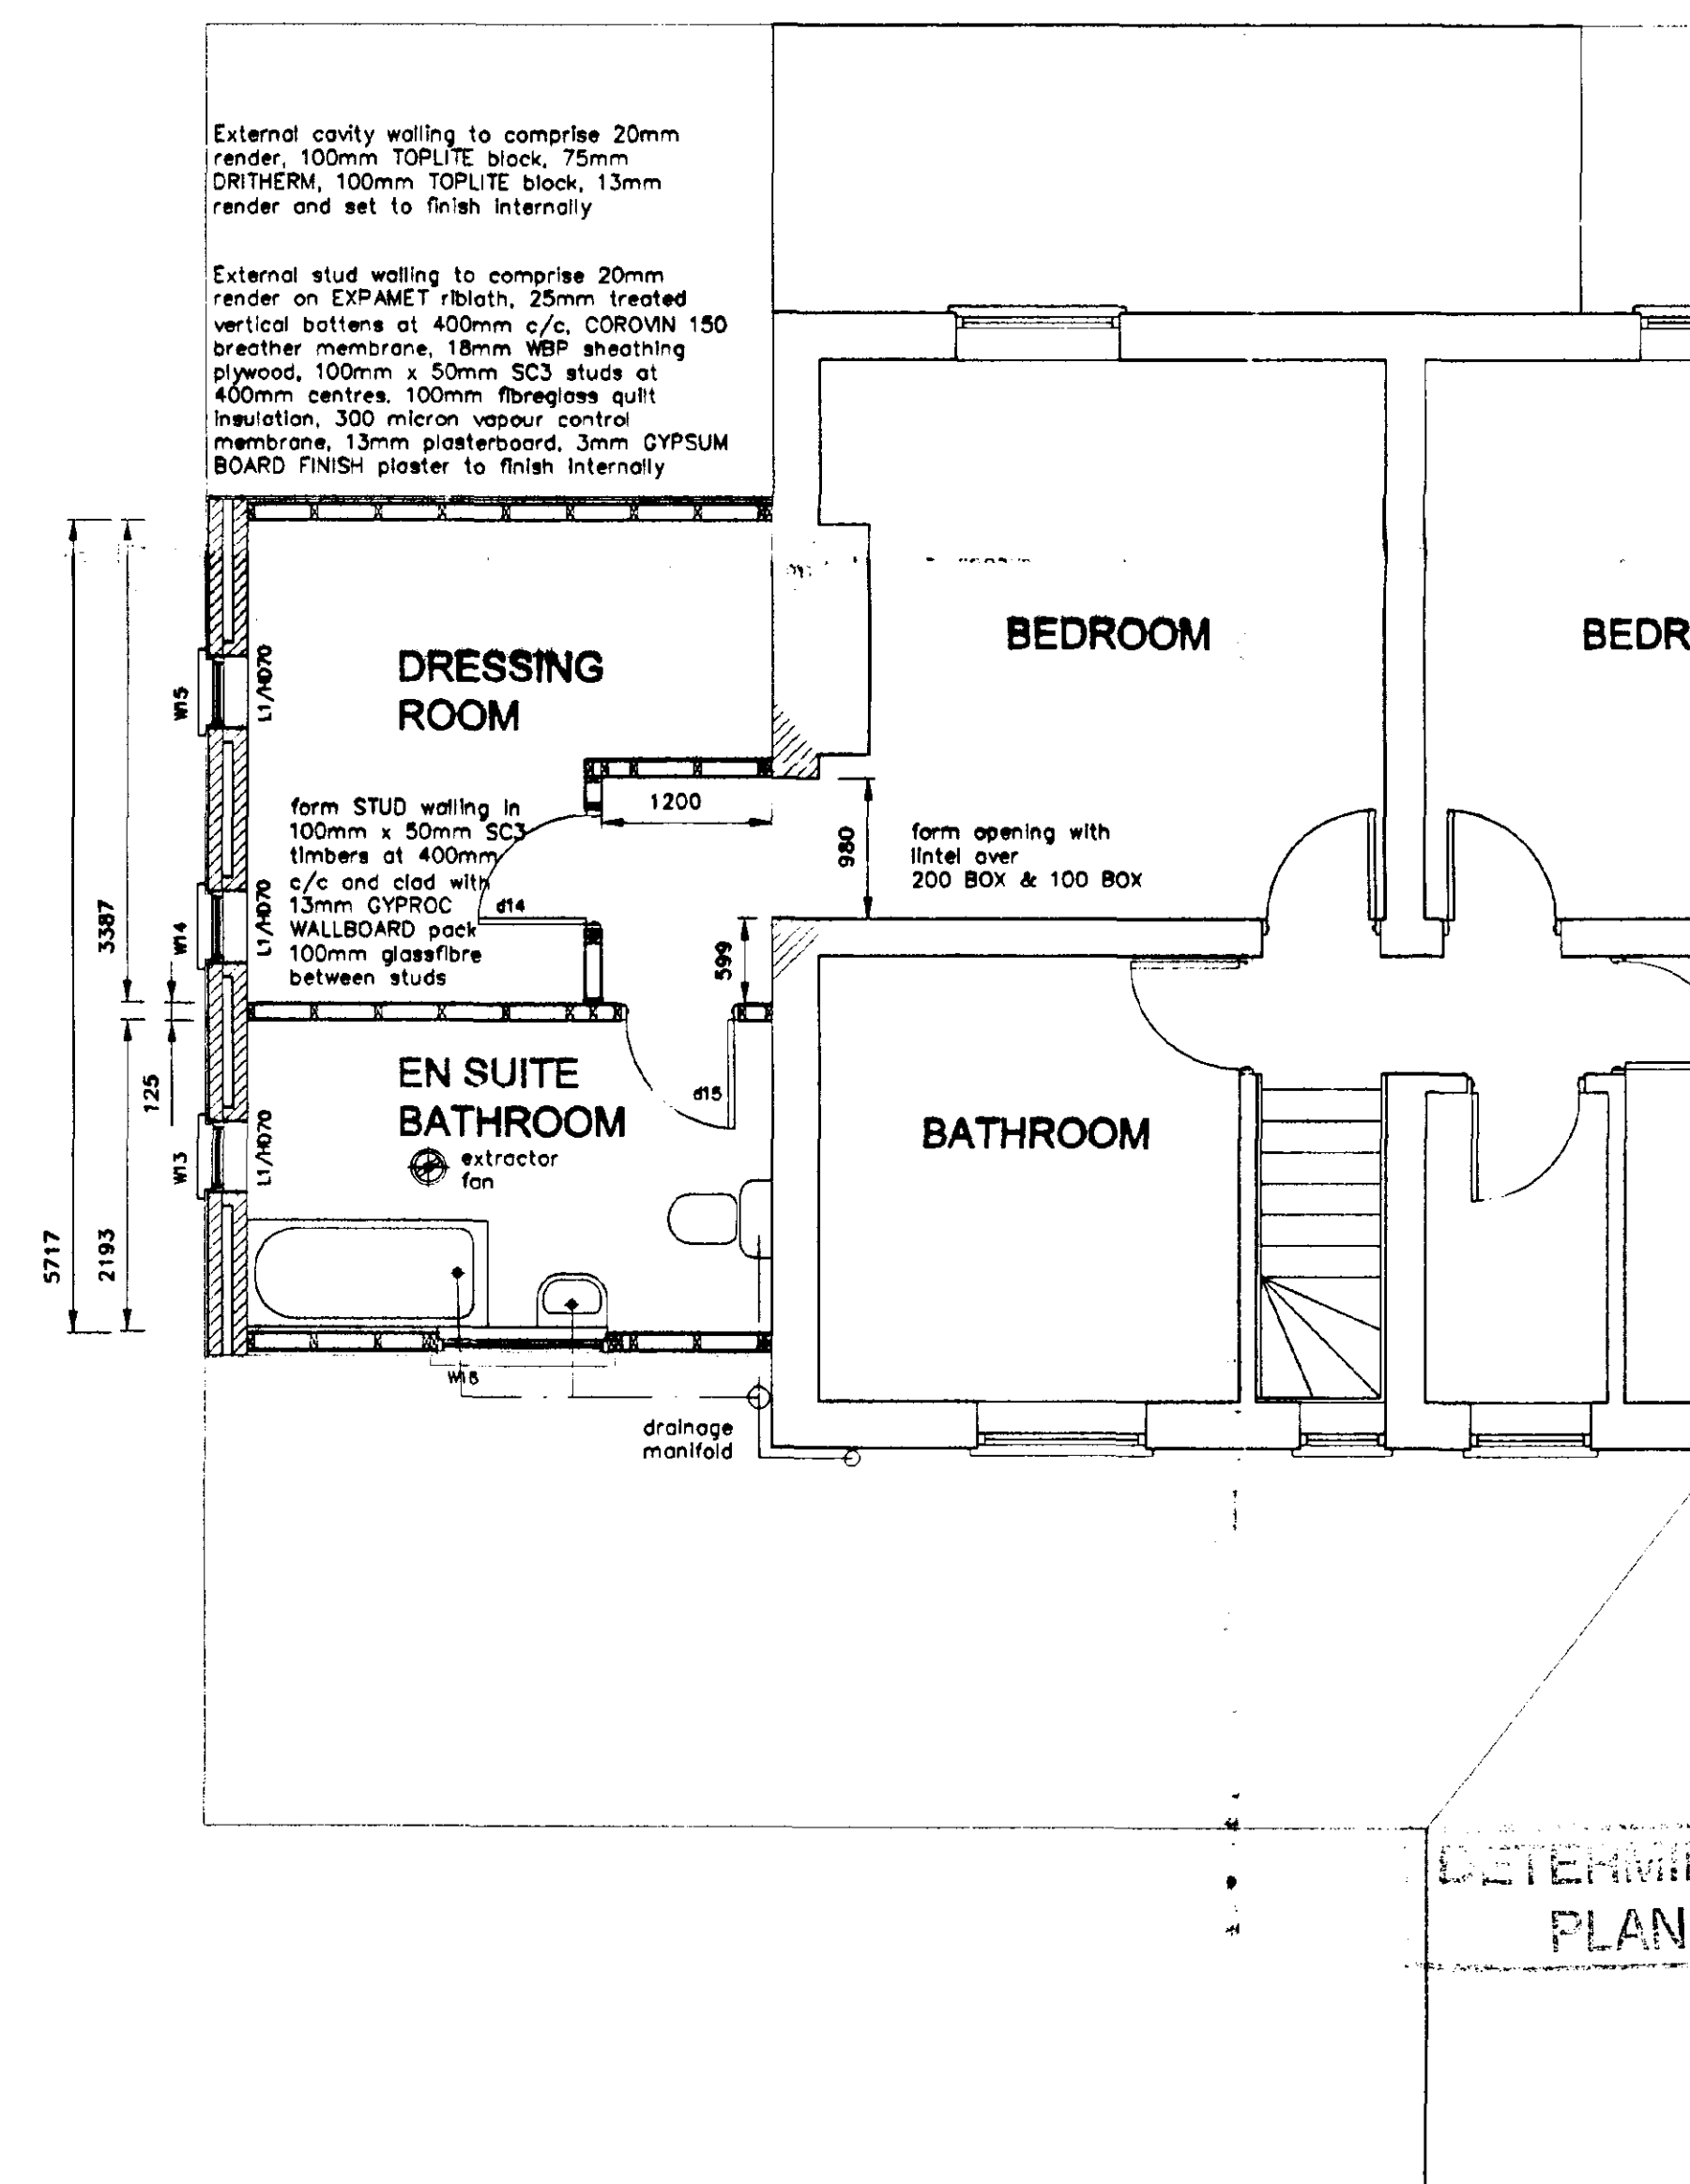


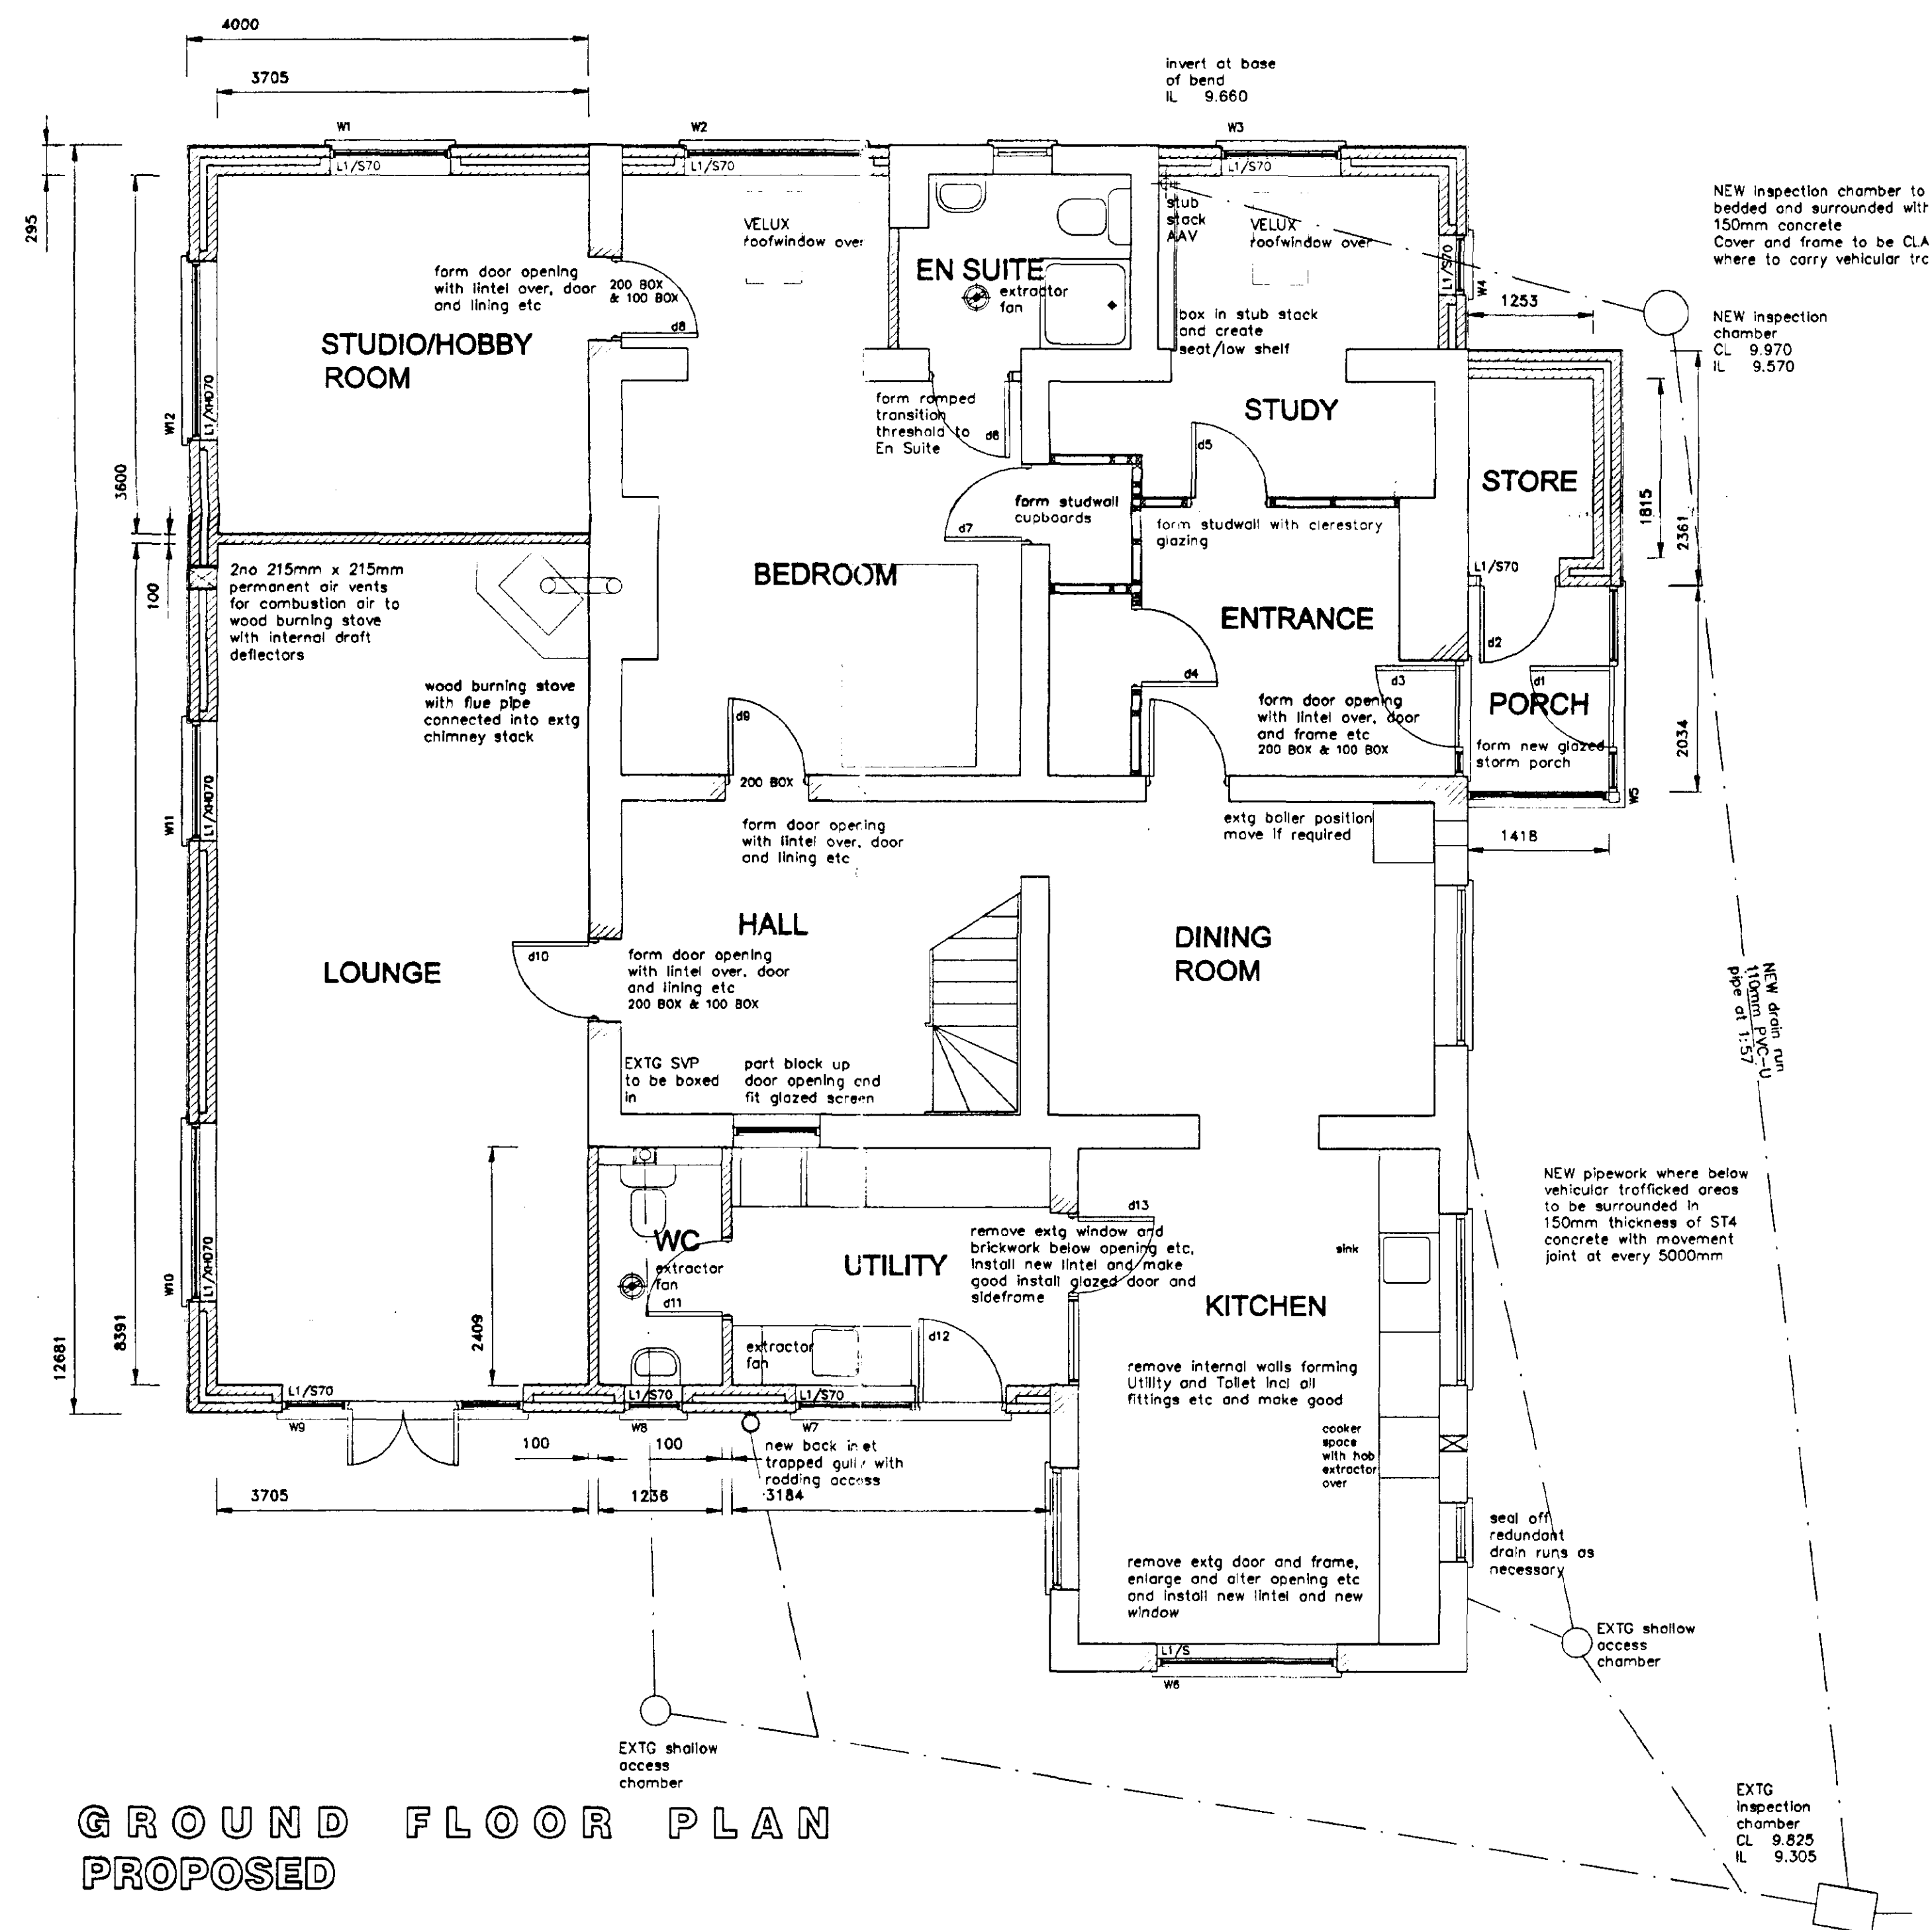

## AMENDED PLAN

## Ref.

SHDC  
Planning & Development  
- 8 MAR 2002

## AMENDMENTS

- A 18.12.2001 Client amendments Ref 0083/02
- B 11.01.02 Client amendments
- C 07.03.2002 Roof pitch over upper storey of extension made to match main roof pitch

## L. A. Building Design

**55 Hannam Boulevard  
Spalding  
Lincolnshire PE11 1LB  
Telephone/Fax: Spalding (01773) 711457**

Peter S Lithgow MAOB MBIAT


Member of the Chartered Institute of Building and  
Member of the British Institute of Architectural Technologists

**Proposed Extension to Honeysuckle Farm  
Jarvis Gate, Sutton St James,  
Spalding, Lincolnshire**


Mr and Mrs Mickleburgh

### General Arrangement


|               |                  |
|---------------|------------------|
| Date          | scale(s)         |
| November 2001 | 1:50 1:100 1:250 |
| drawn by      | checked          |
| Peter Lithgow |                  |
| with no       | drawing no       |
| 01/41         | 01C              |

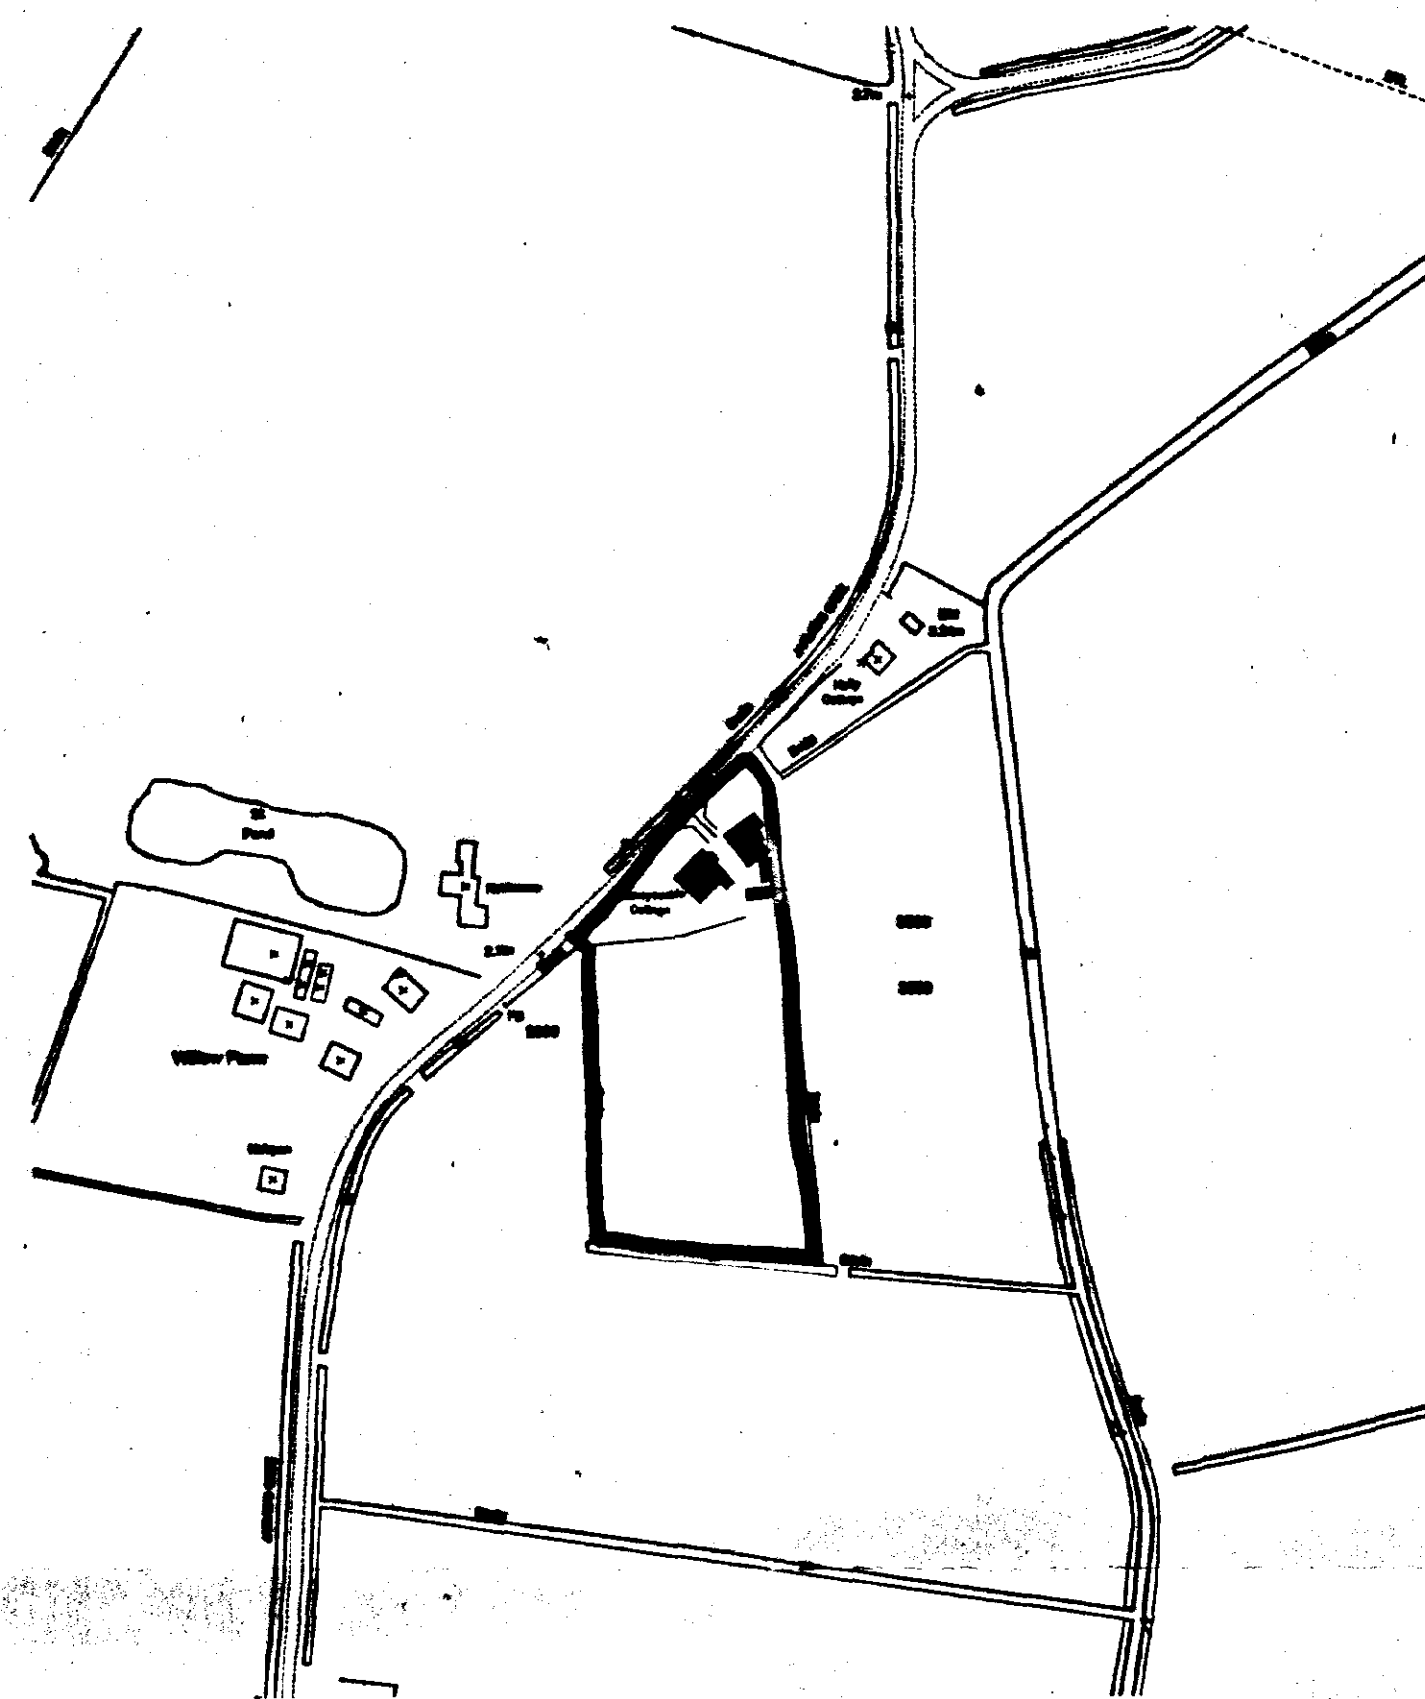

**LOCATION PLAN**  
Scale 1:2500

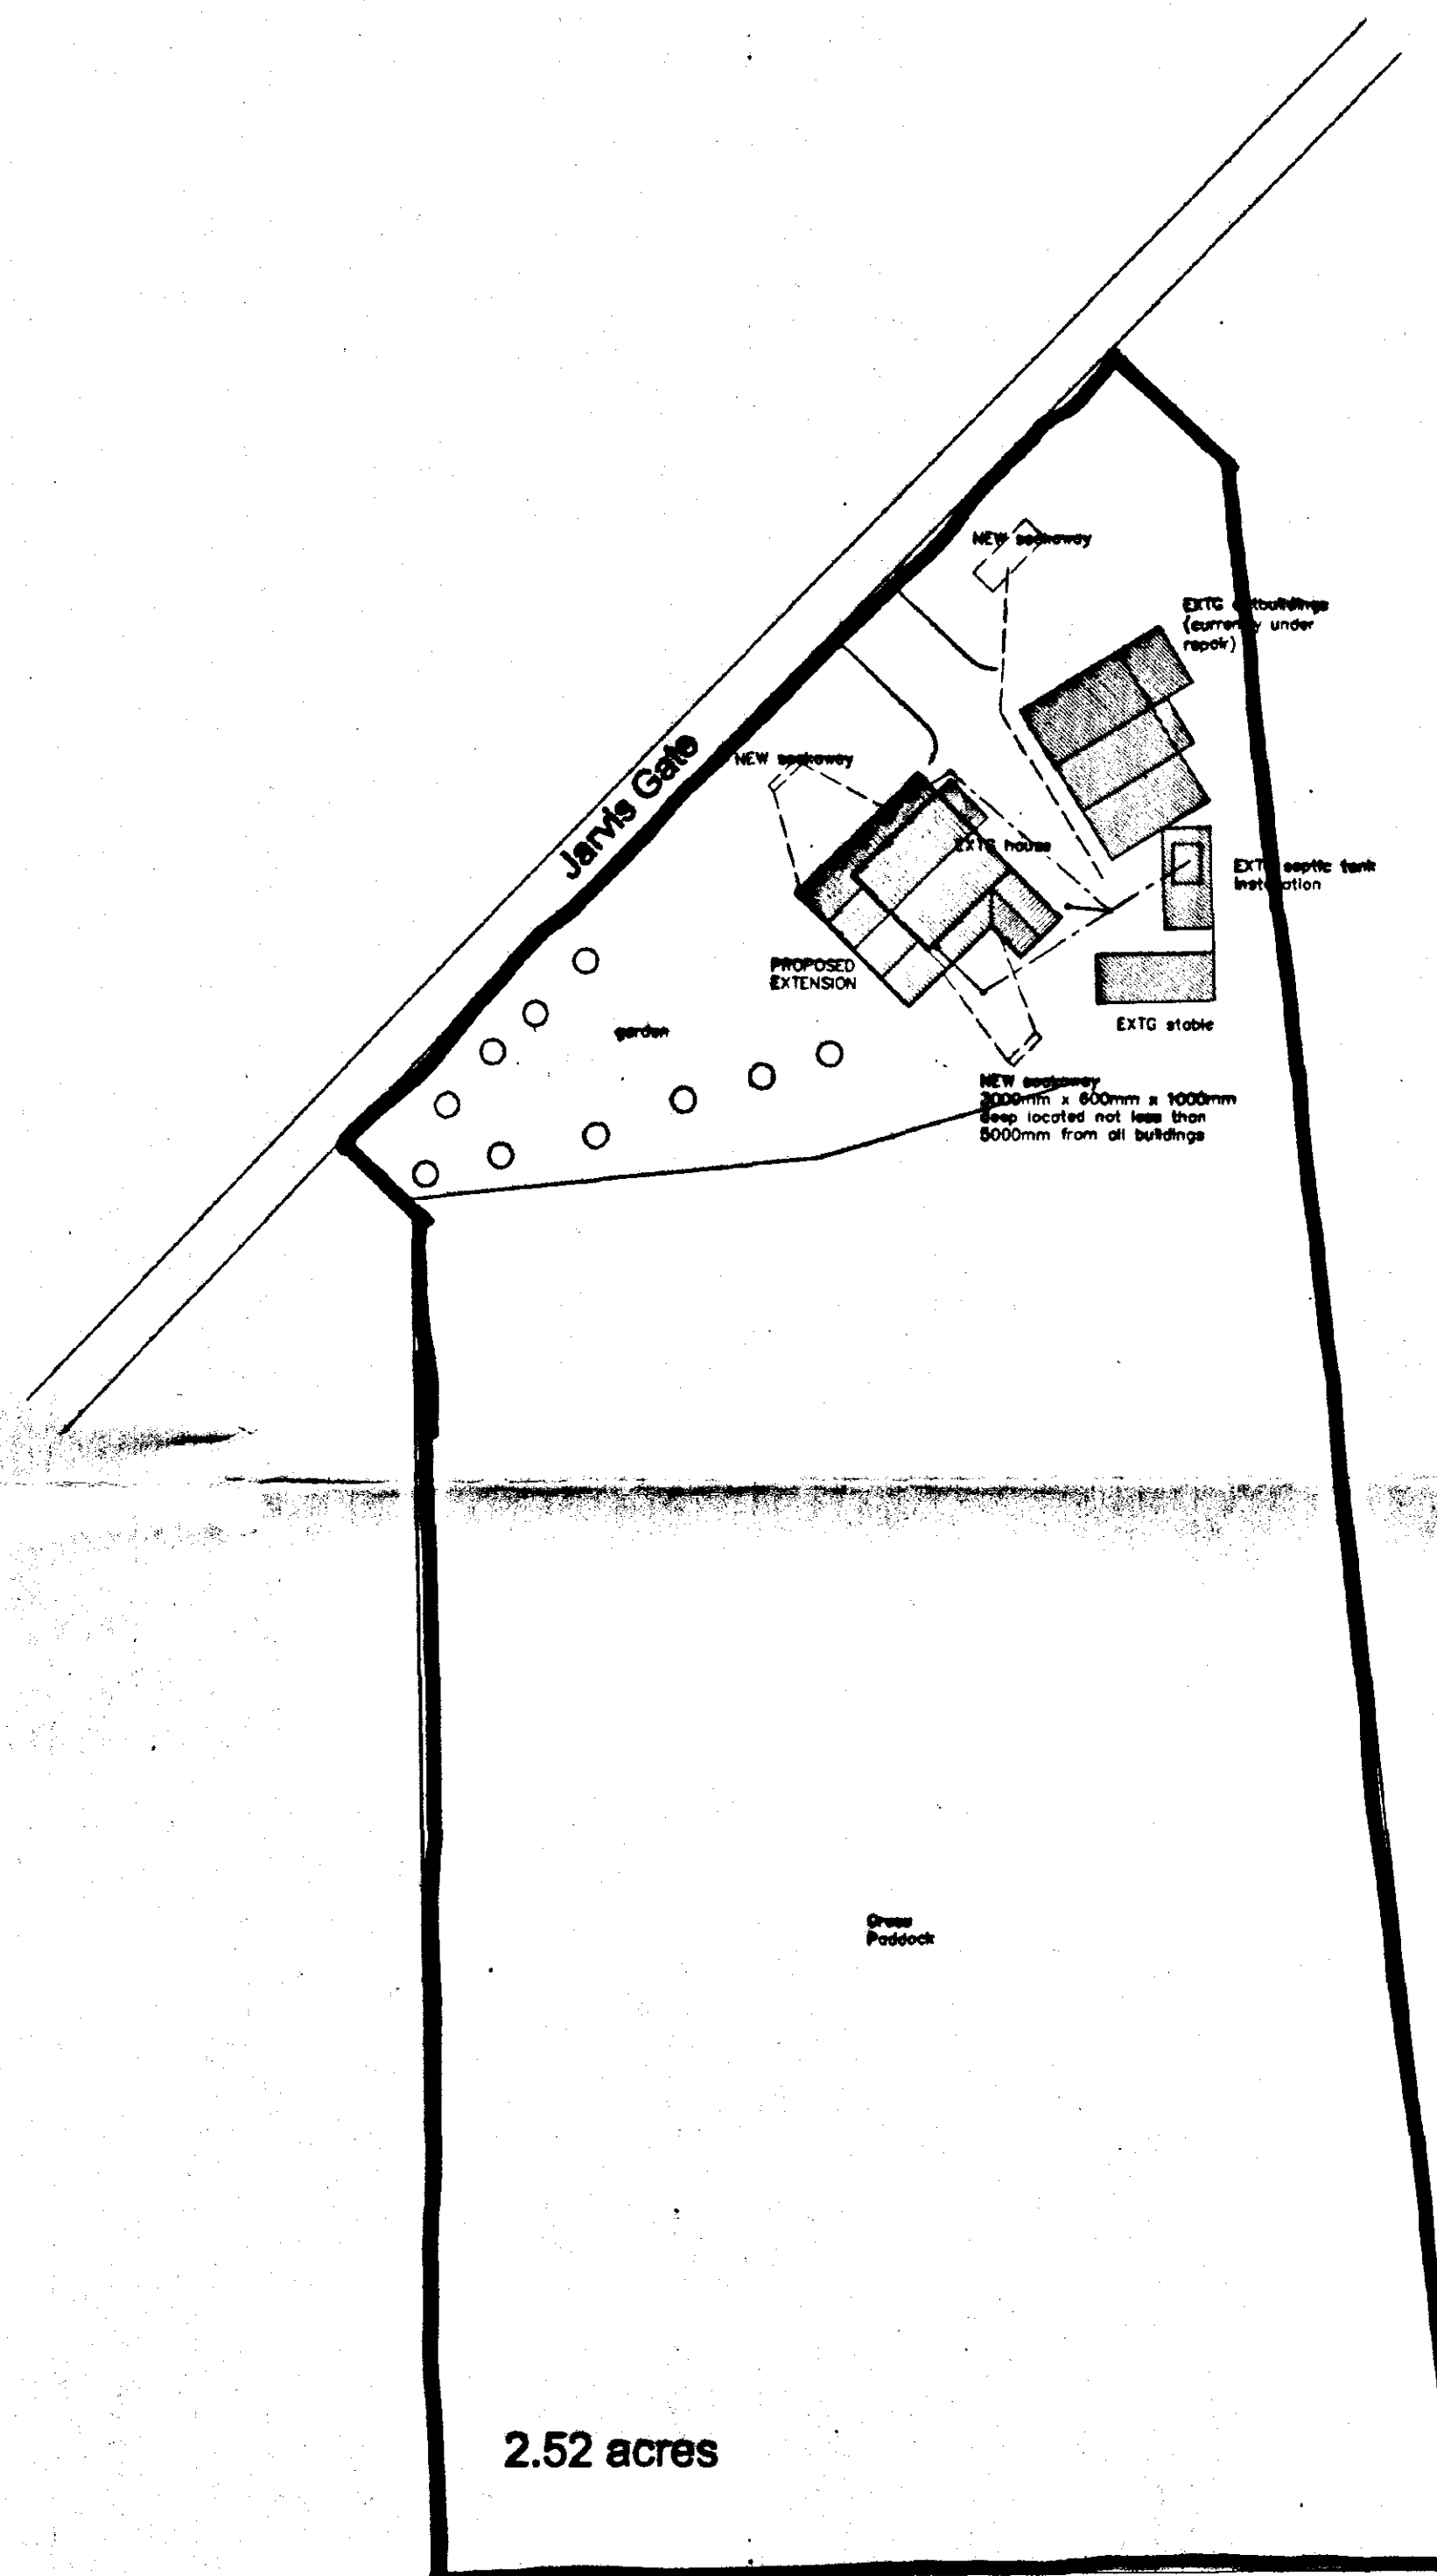

**BLOCK PLAN**  
Scale 1:500

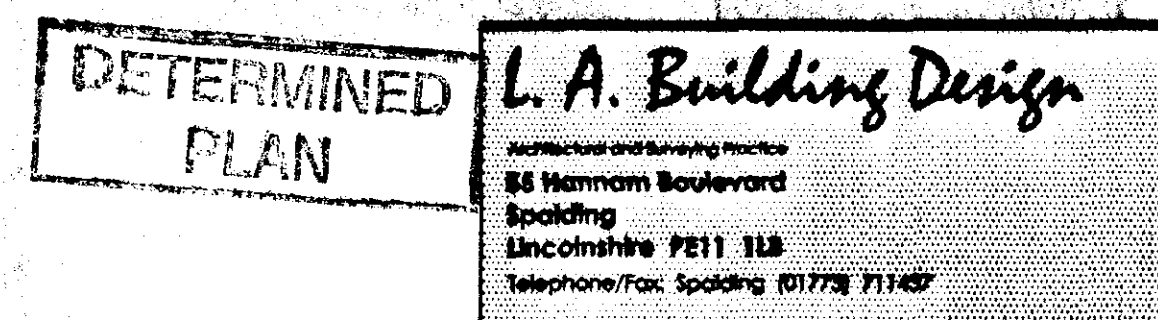

**Peter S Lithgow** MIOB MBAT

Member of the Chartered Institute of Building and  
Member of the British Institute of Architectural Technologists


Project  
Proposed Extension to Honeycastle Farm  
Jarvis Gate, Sutton St James,  
Spalding, Lincolnshire

Client  
Mr and Mrs Middleburgh

Drawing  
BLOCK PLAN  
AND LOCATION PLAN

SRDC  
Planning & Development  
24 JAN 2002  
Ref 0083/02

| date          | scale          |
|---------------|----------------|
| January 2002  | 1:500 & 1:2500 |
| drawn by      | checked        |
| Peter Lithgow |                |
| job no        | drawing no     |
| 01/41         | 02             |


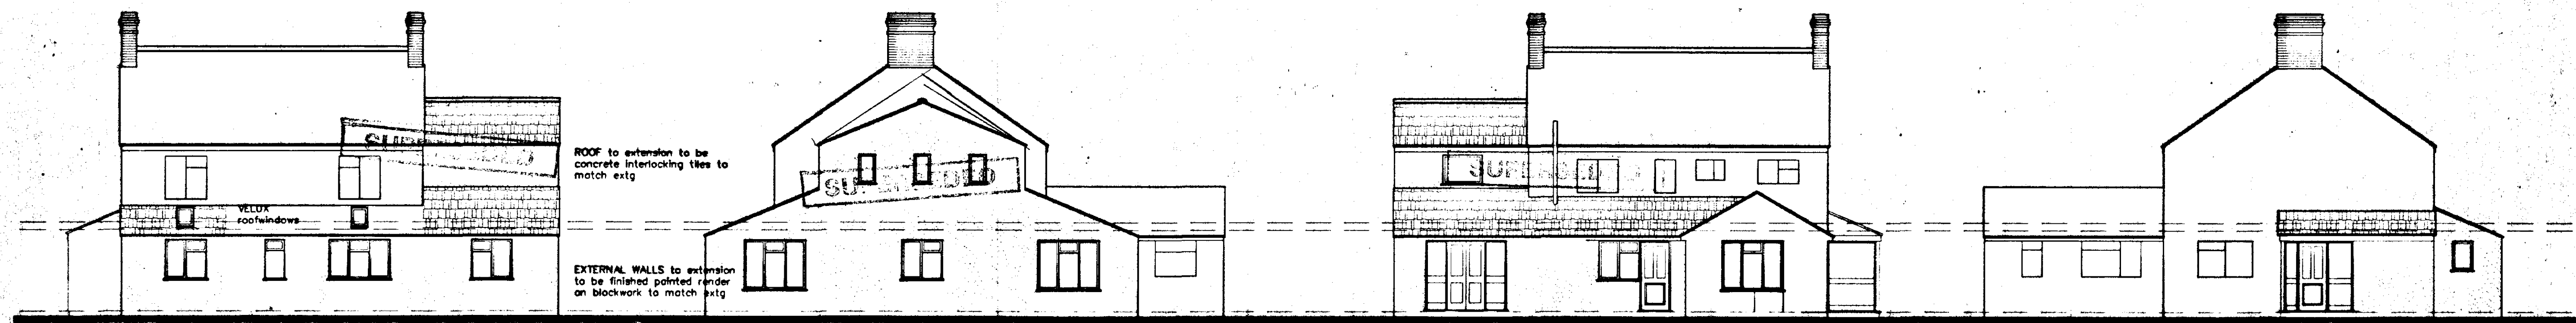


front

side

rear

side

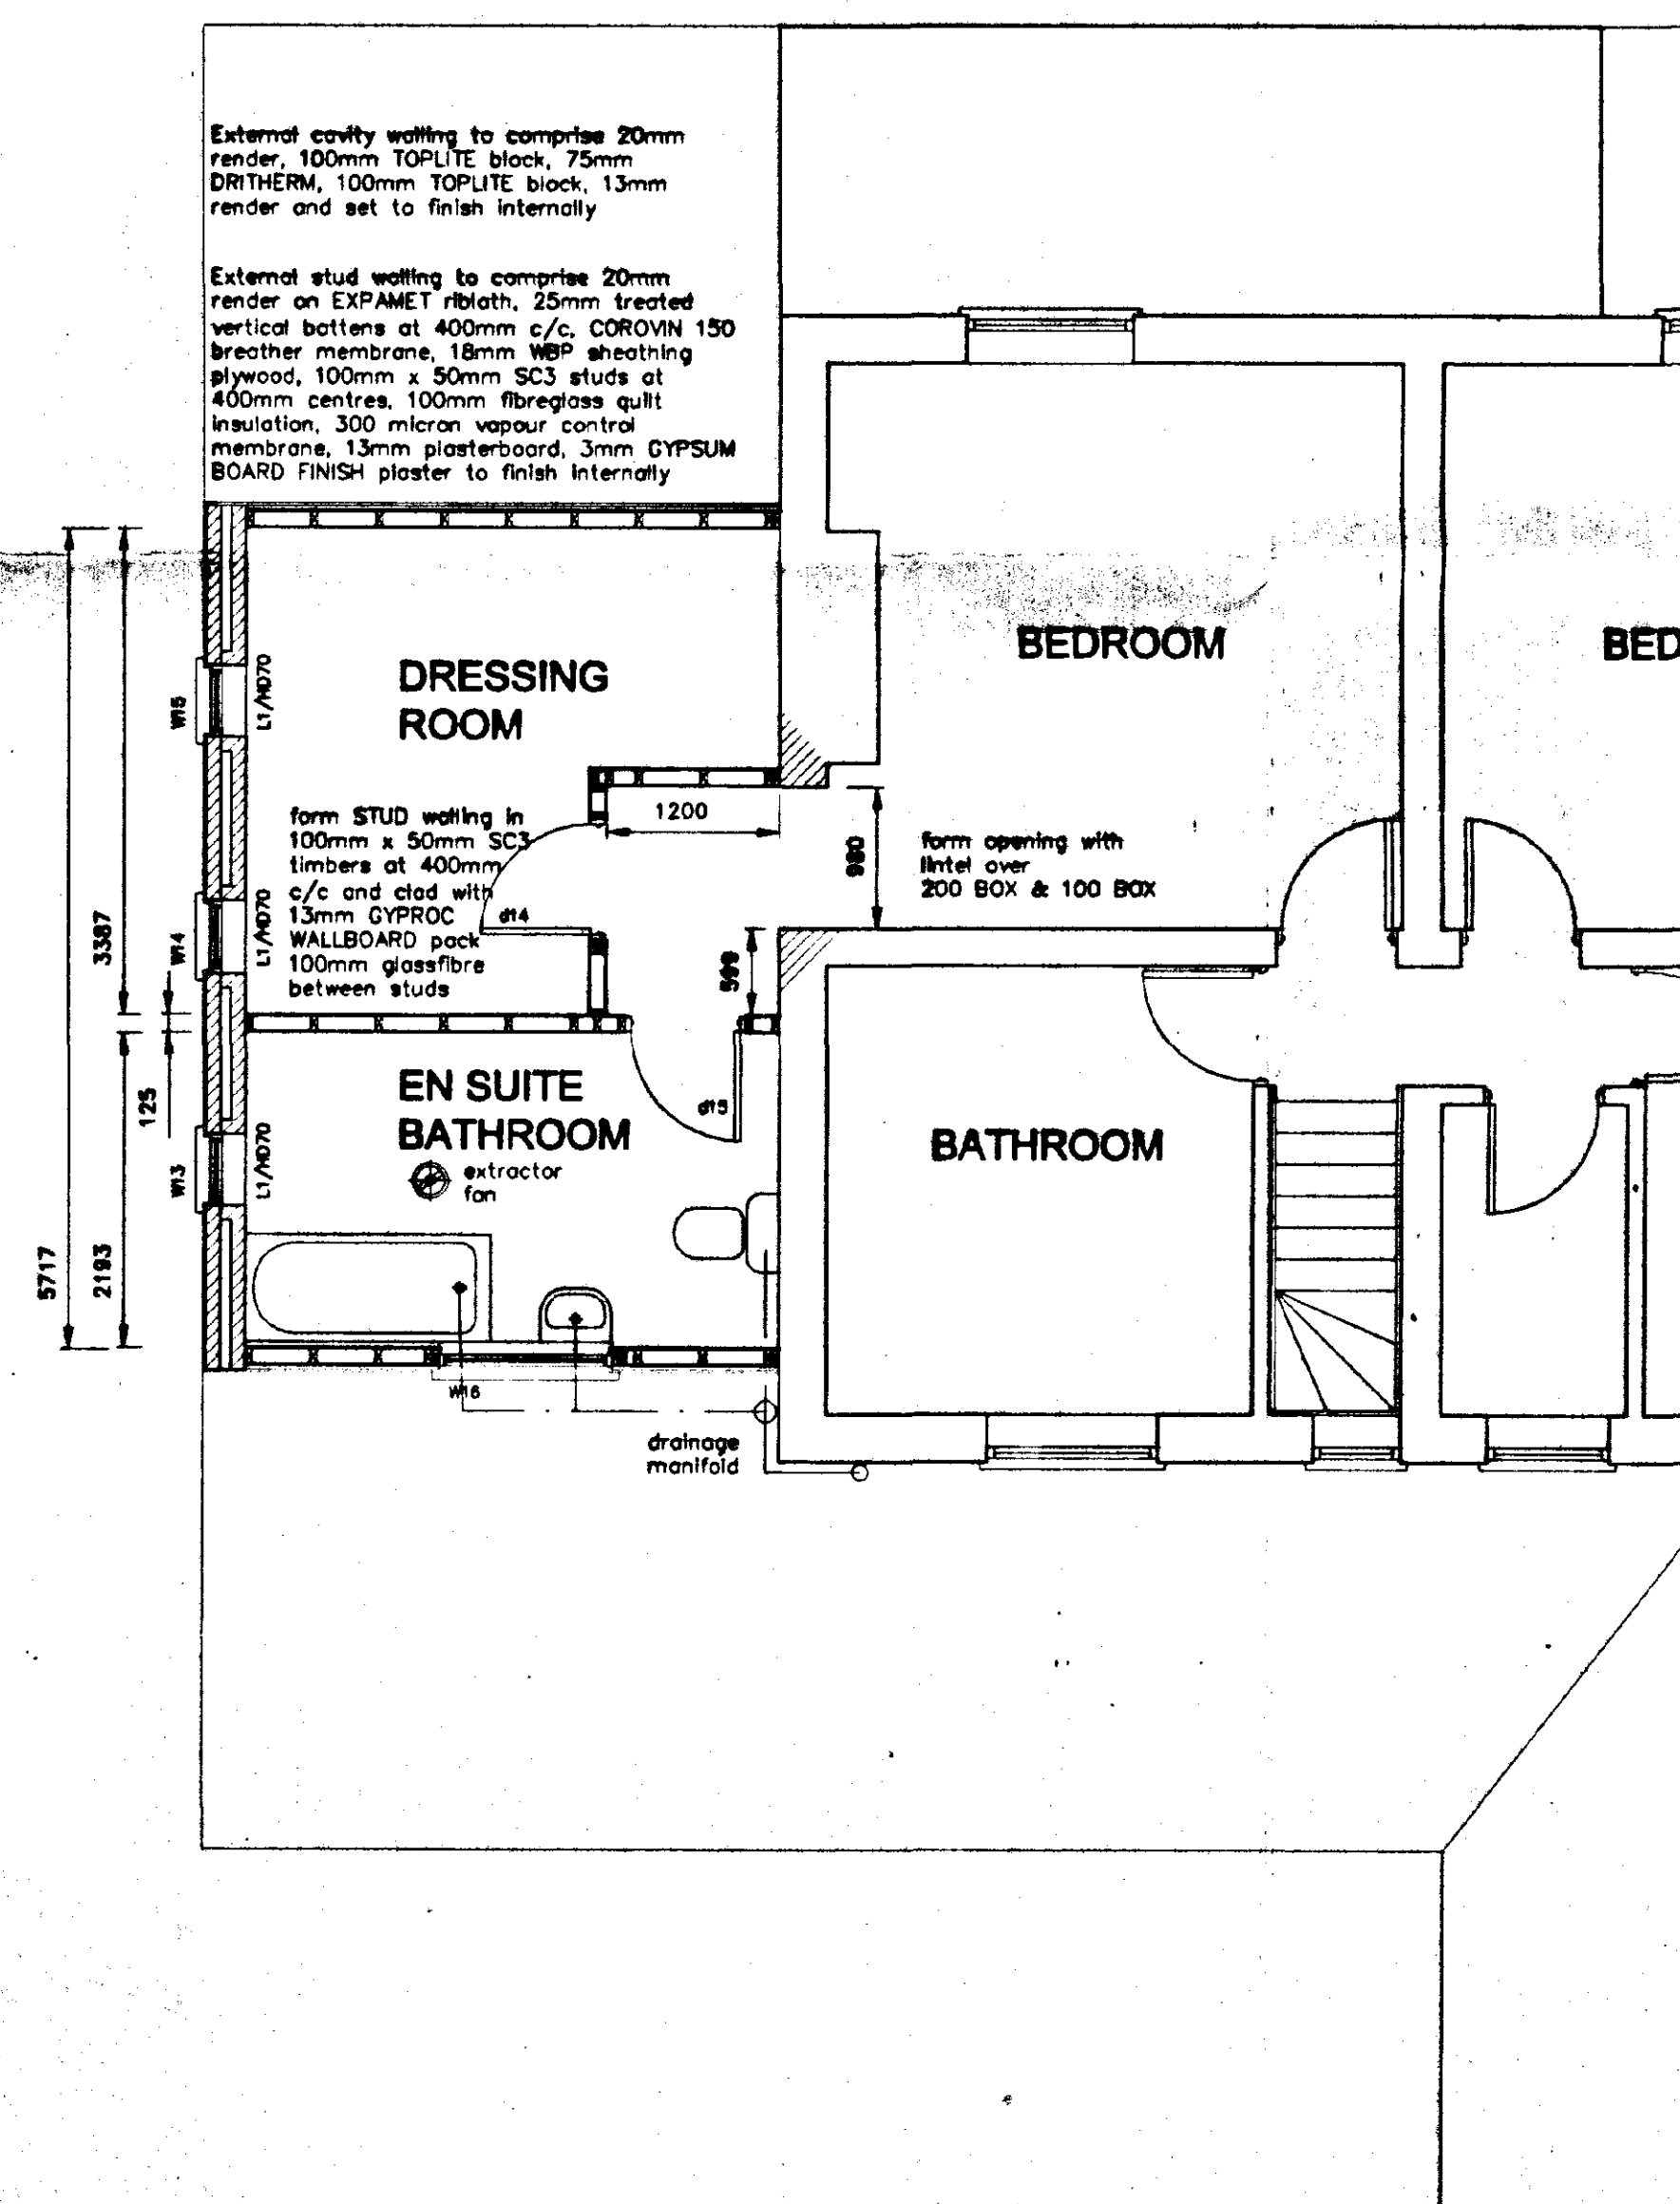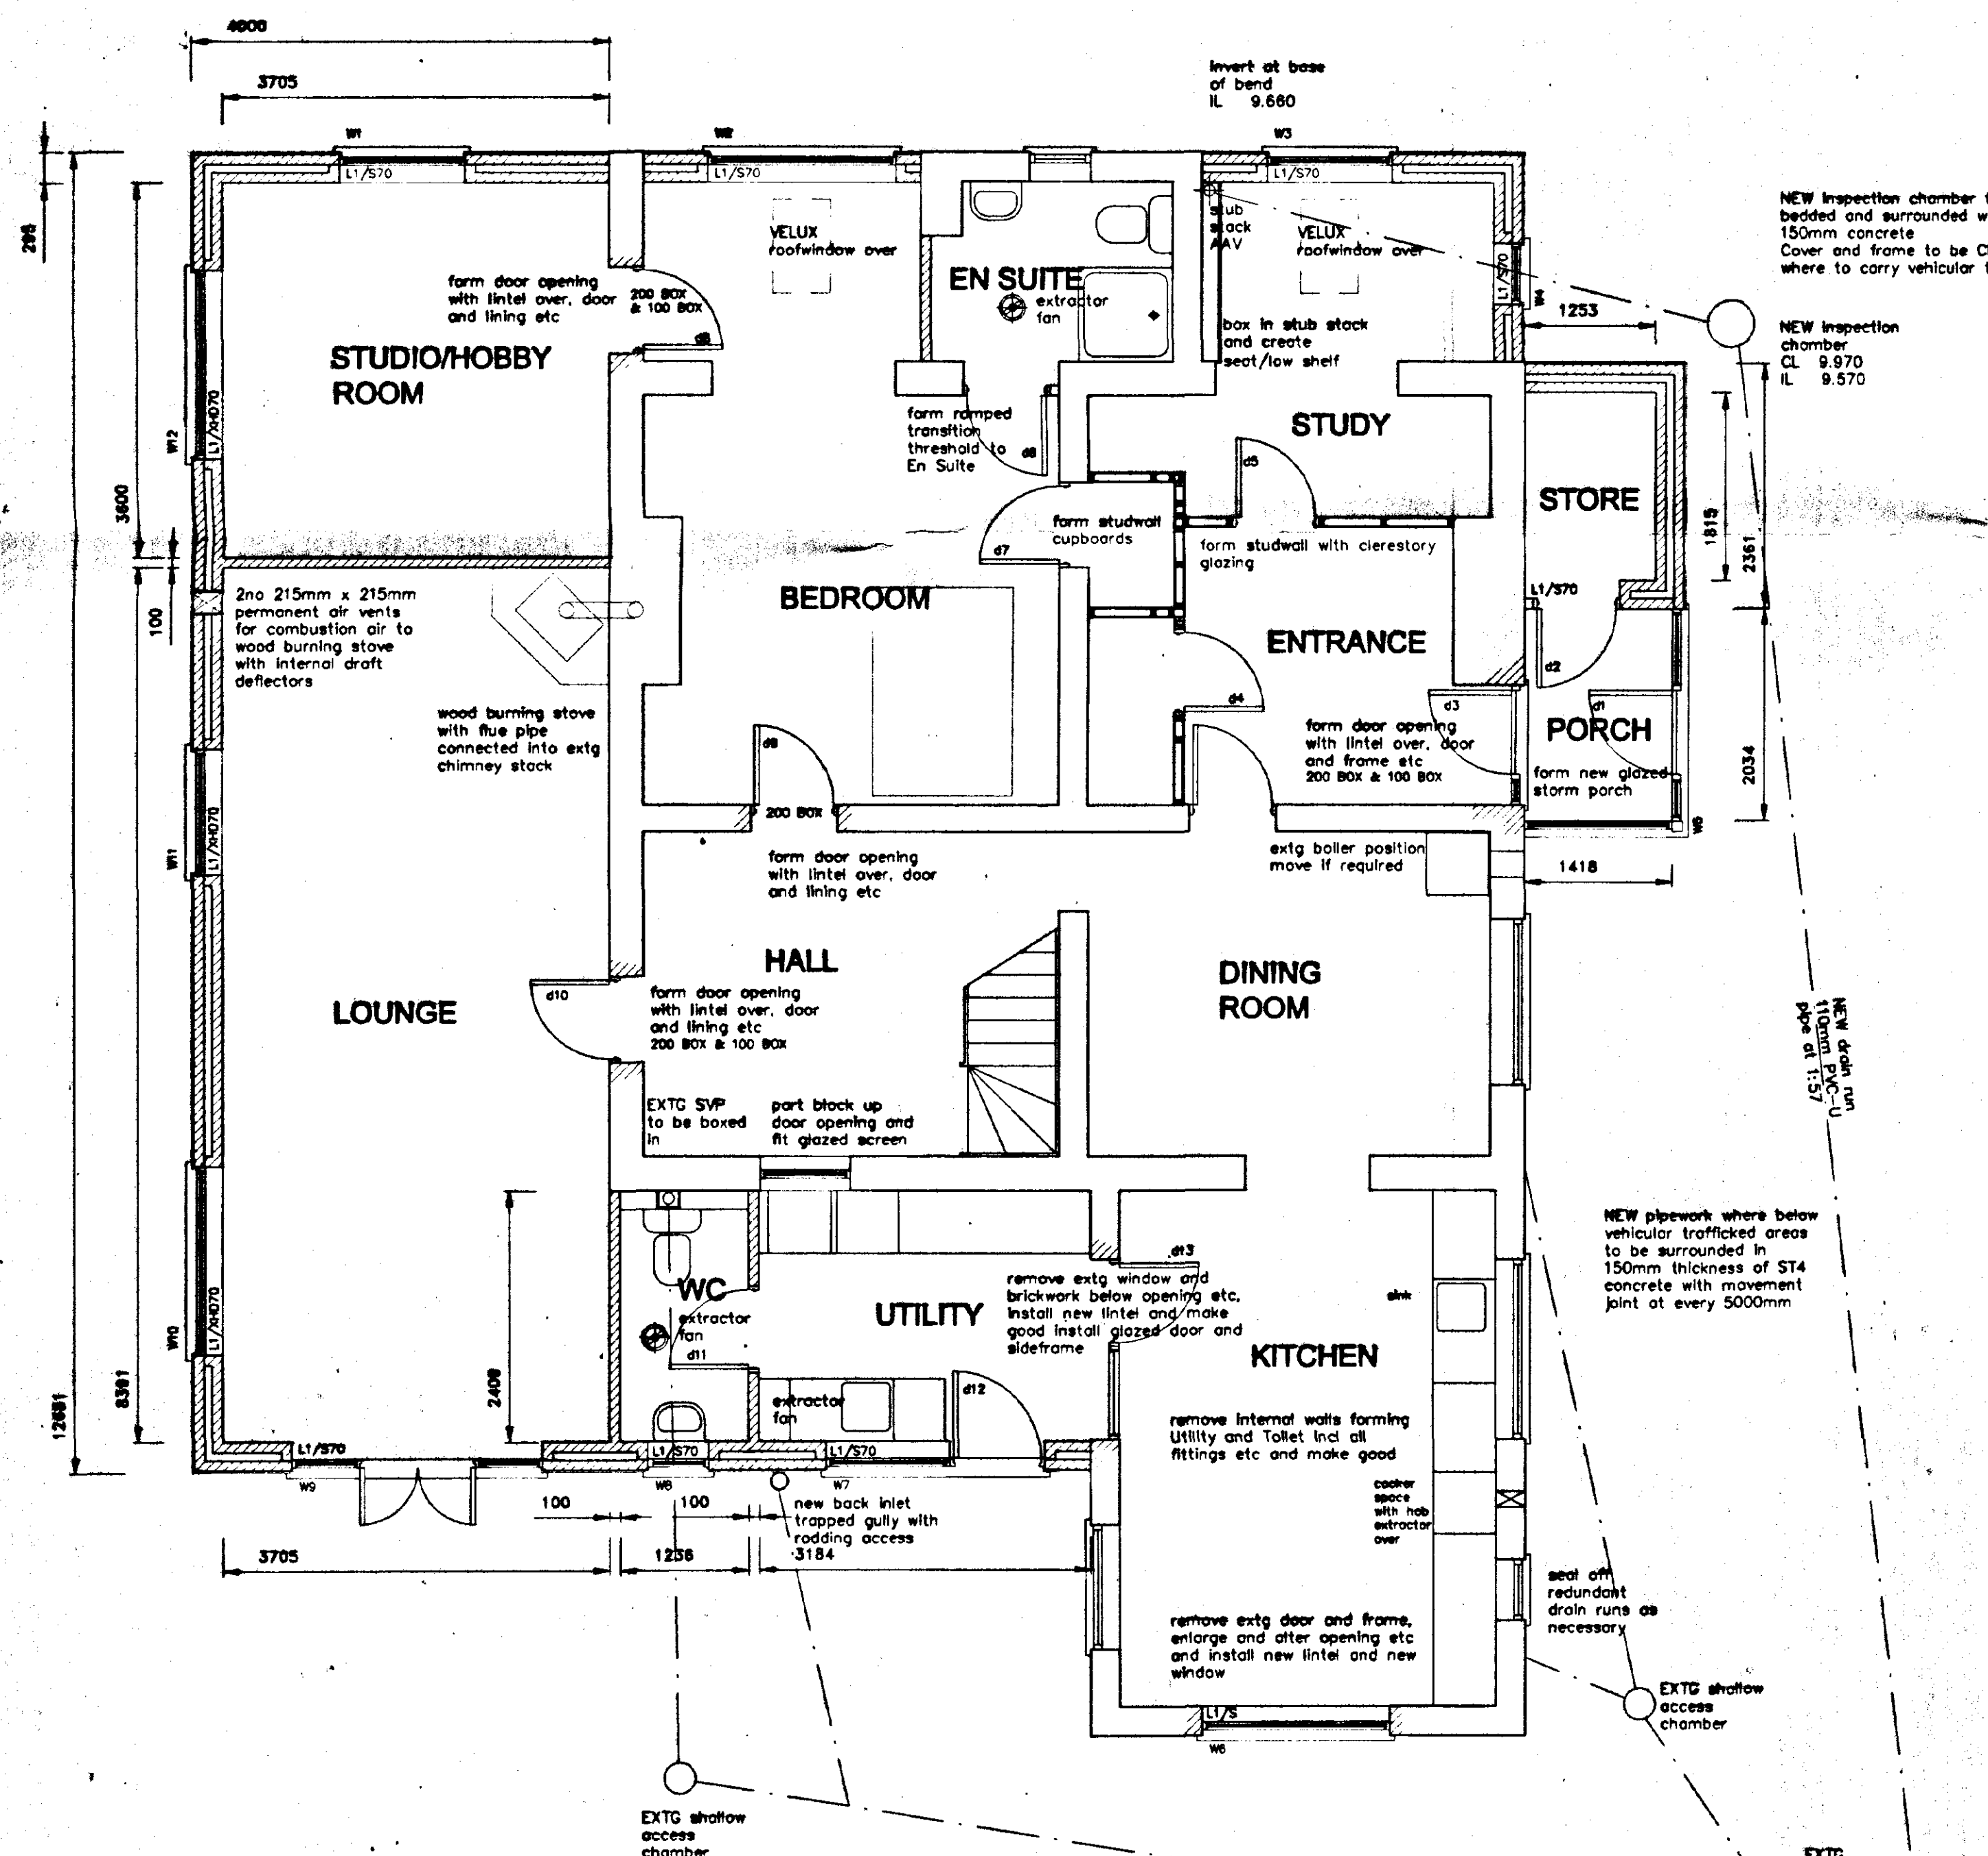

AMENDMENTS

- A 18.12.2001 Client amendments
- B 11.01.02 Client amendments

**SUPERSEDED**

**L. A. Building Design**

Architectural and Surveying Practice  
 88 Hannam Boulevard  
 Spalding  
 Lincolnshire PE11 1UB  
 Telephone/Fax: Spalding (01775) 711157

Peter S Lithgow M008 MBAT

Member of the Chartered Institute of Building and  
 Member of the British Institute of Architectural Technologists

Proposed Extension to Honeycombe Farm  
 Jarvis Gate, Sutton St James,  
 Spalding, Lincolnshire

Mr and Mrs Mickleburgh

General Arrangement

November 2001 1:50 1:100 1:250

Peter Lithgow

01/41

01B

SHDC  
 Planning & Development  
 24 JAN 2002  
 Ref 0083/02