


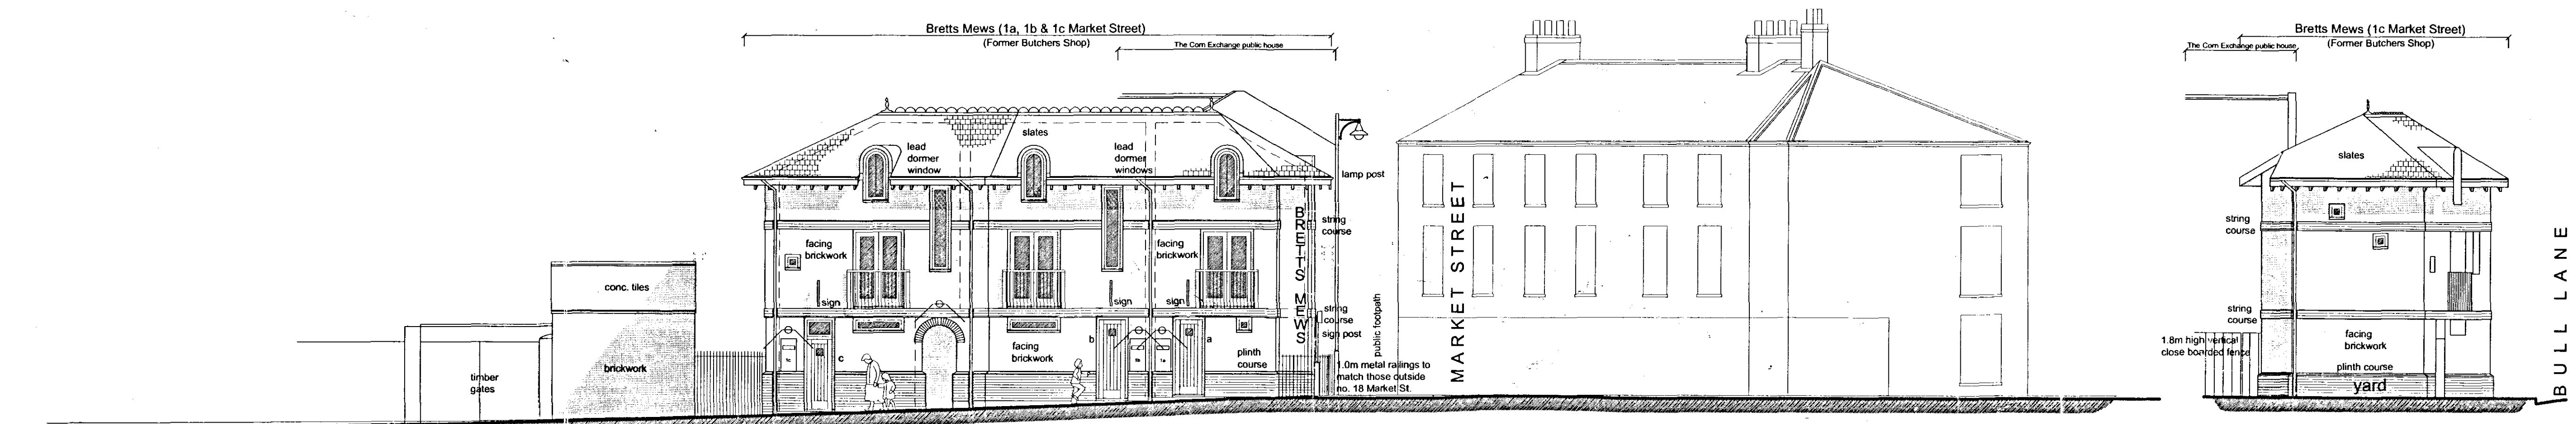


East (Market Street) Elevation 1:100



South (Bull Lane) Elevation 1:100

West (Yard) Elevation 1:100

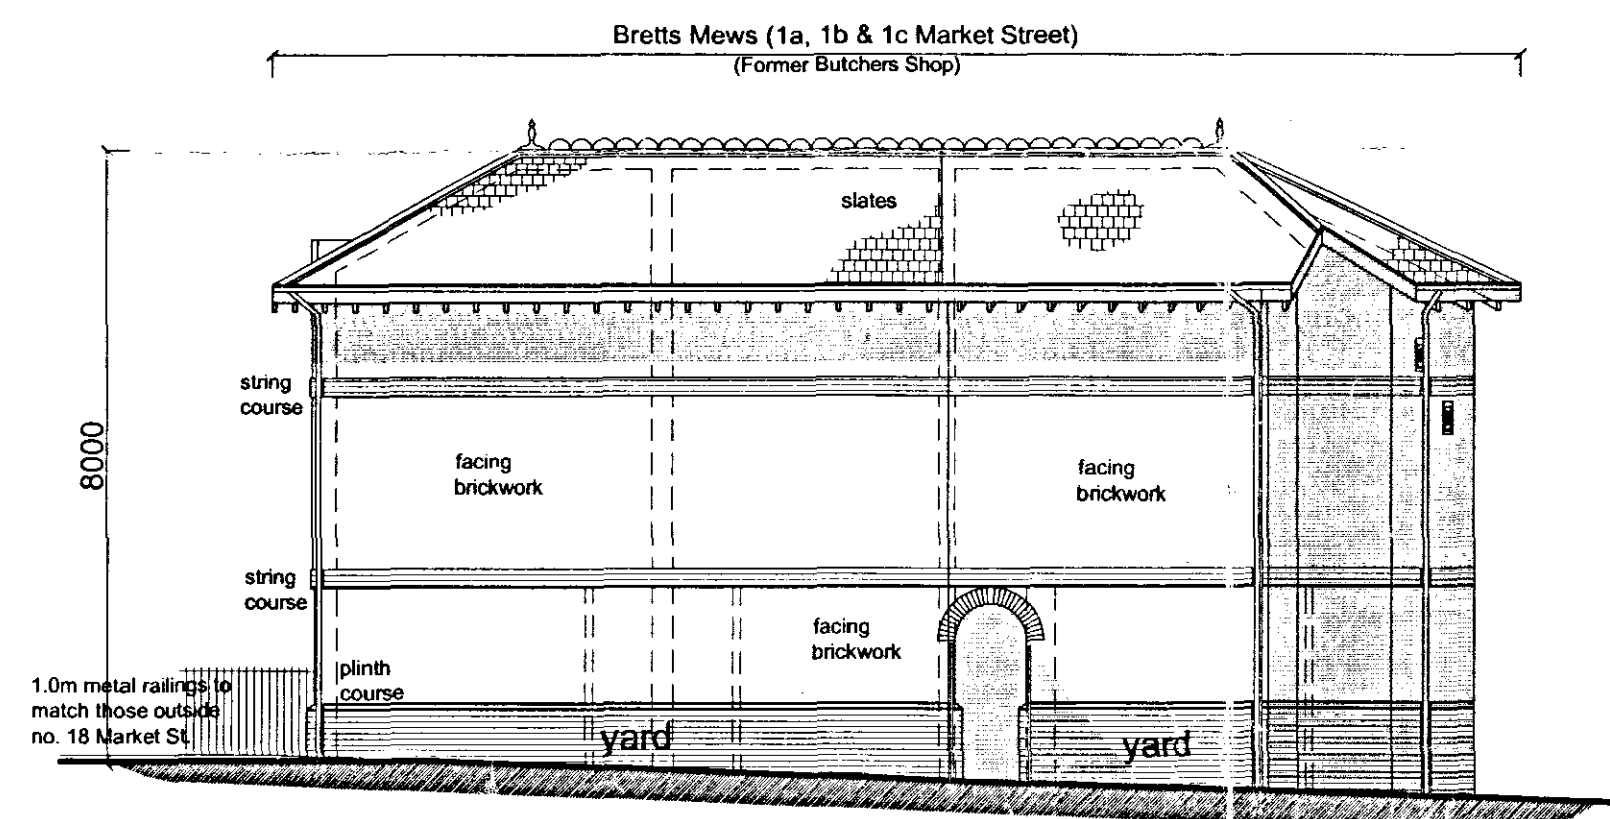

North (Yard) Elevation 1:100


Floor Areas

Unit 1a - 1 bed
Ground Floor = 18.68m²
First Floor = 18.68m²
Second Floor = 11.05m²
Total = 48.41m²


Unit 1b - 1 bed
Ground Floor = 19.36m²
First Floor = 19.36m²
Second Floor = 11.05m²
Total = 49.77m²

Unit 1c - 1 bed
Ground Floor = 16.88m²
First Floor = 22.82m²
Second Floor = 14.49m²
Total = 54.19m²


Site Area = 103.2m² (0.103 Ha)

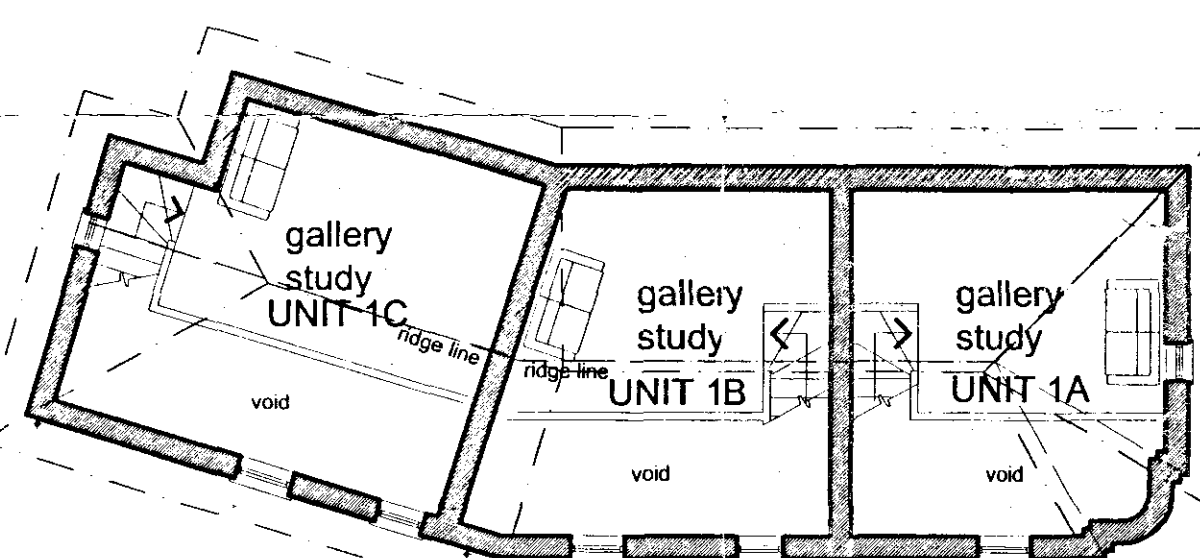


Second Floor Plan 1:100

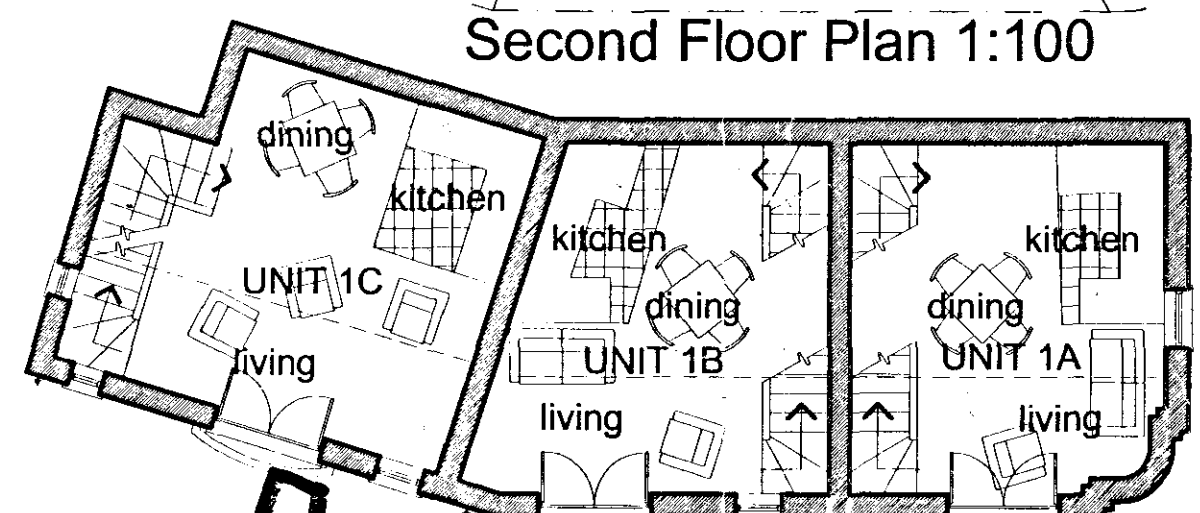

First Floor Plan 1:100

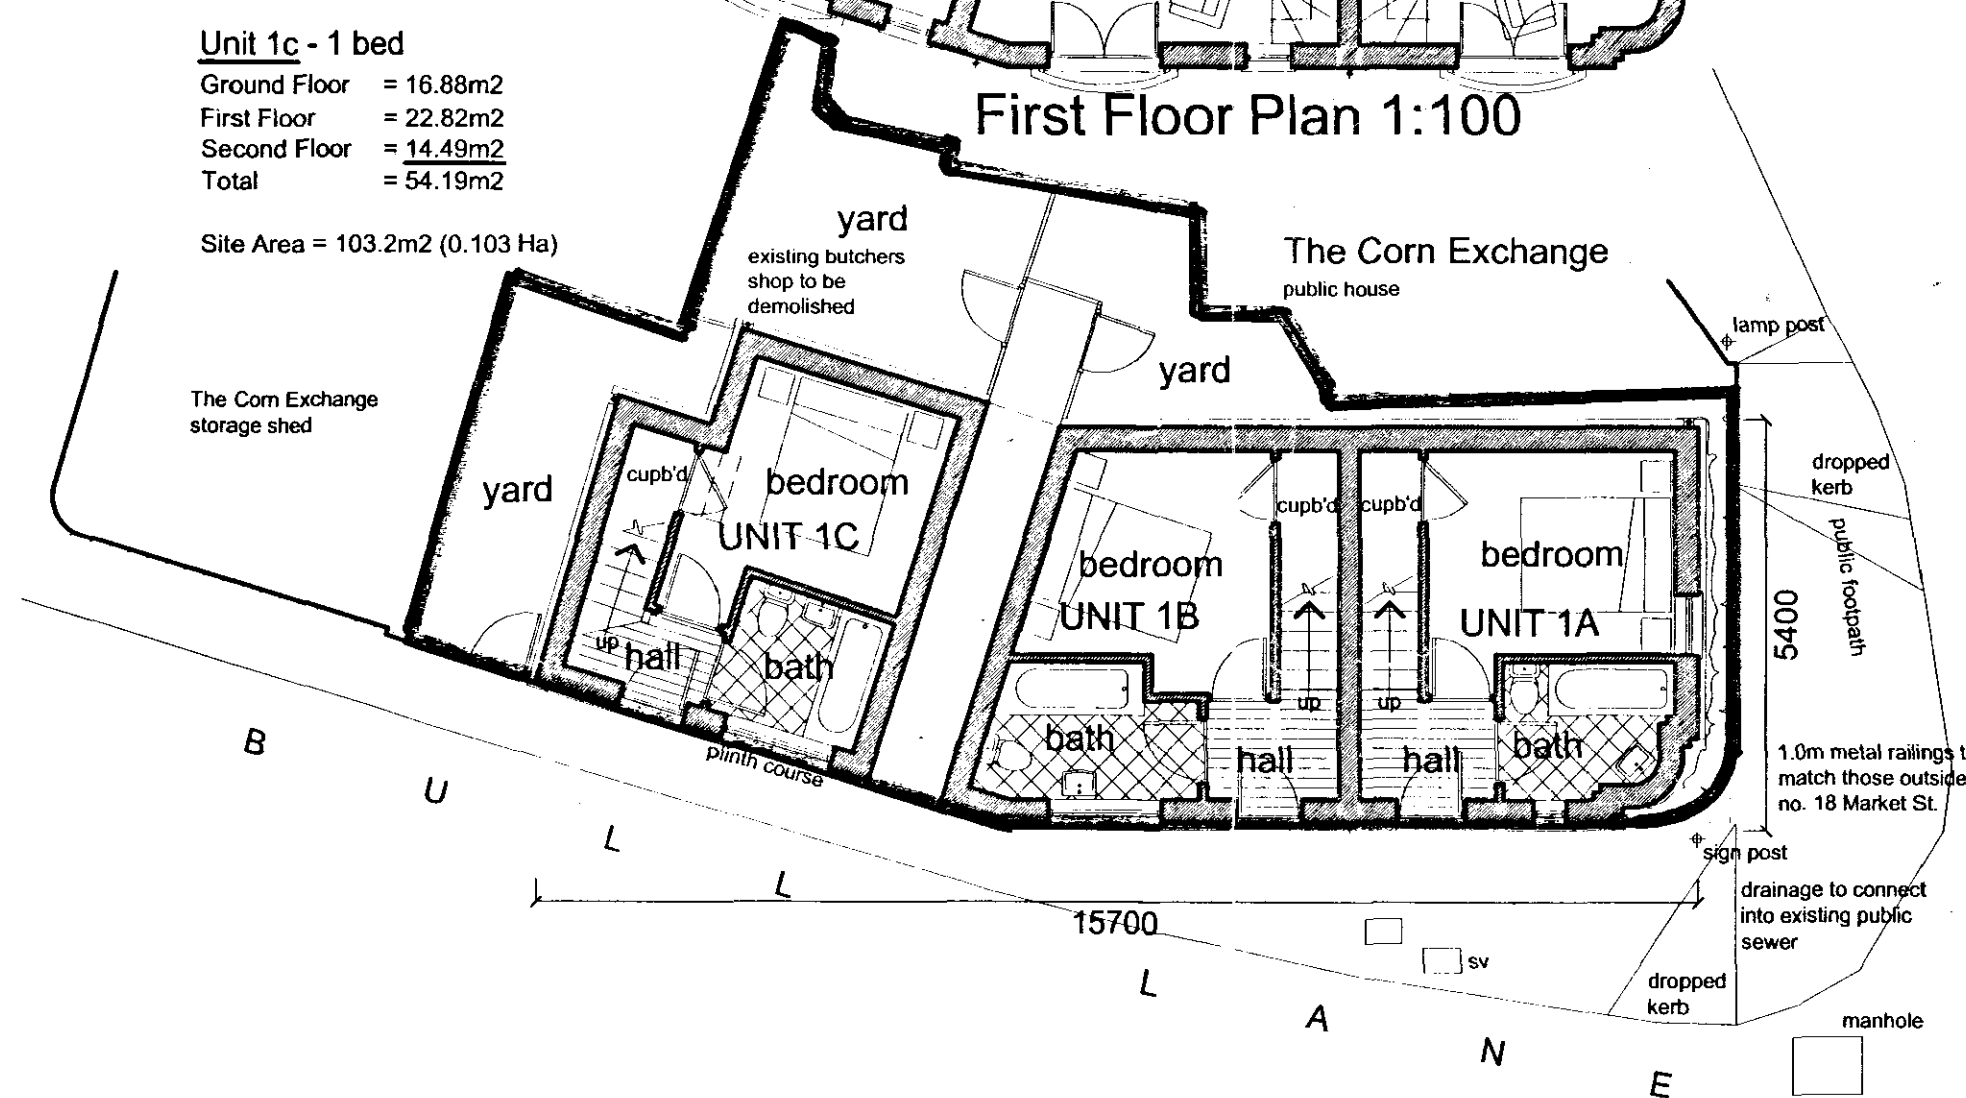

Ground Floor Plan 1:100

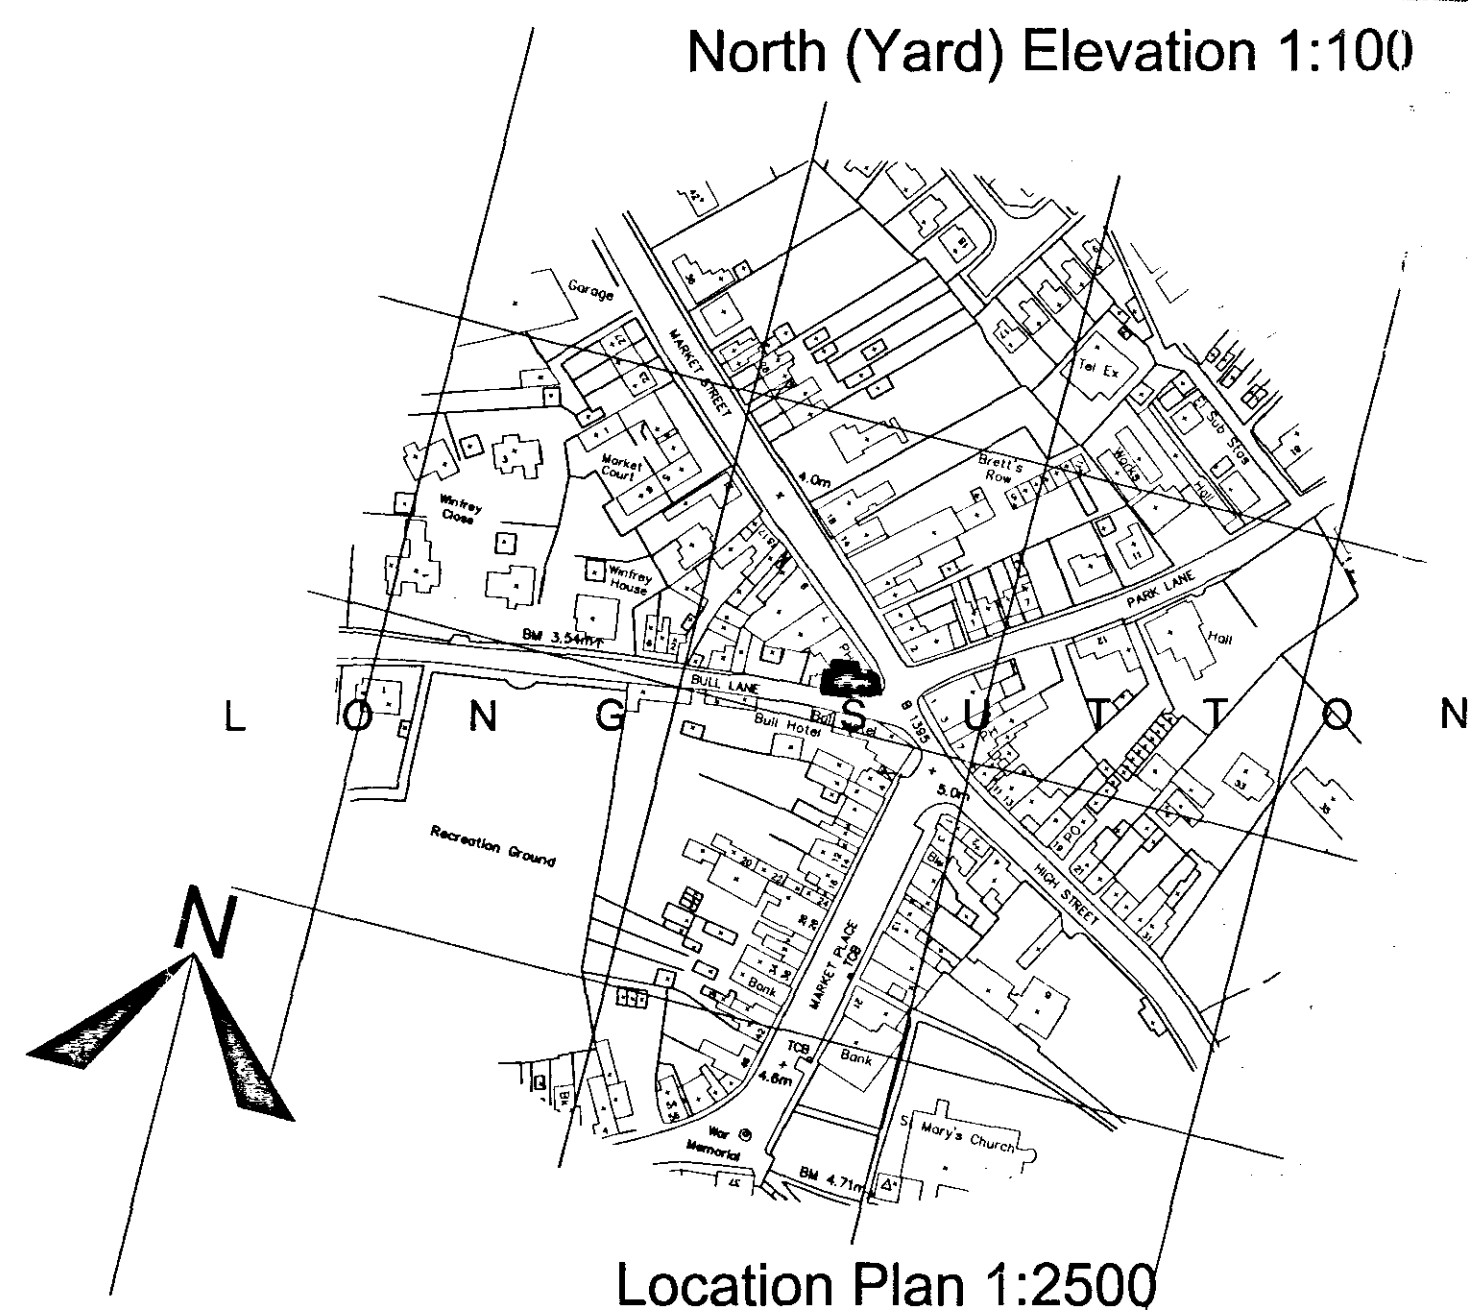

Location Plan 1:2500

DETERMINED PLAN

Proposed Residential Development, 1 Market St, Long Sutton

1:100 1:2500

Planning Drawings

REVISED

565/02

Architectural Research
and Construction Ltd

January 2004

89 Gindrey Road, Long Sutton, Spalding, Lincs. PE12 9JU.
Tel: (01406) 364646. Fax: (01406) 364471. Email: molearch@tinyworld.co.uk

ARCH

Sustainable Ecological Architecture Ltd