




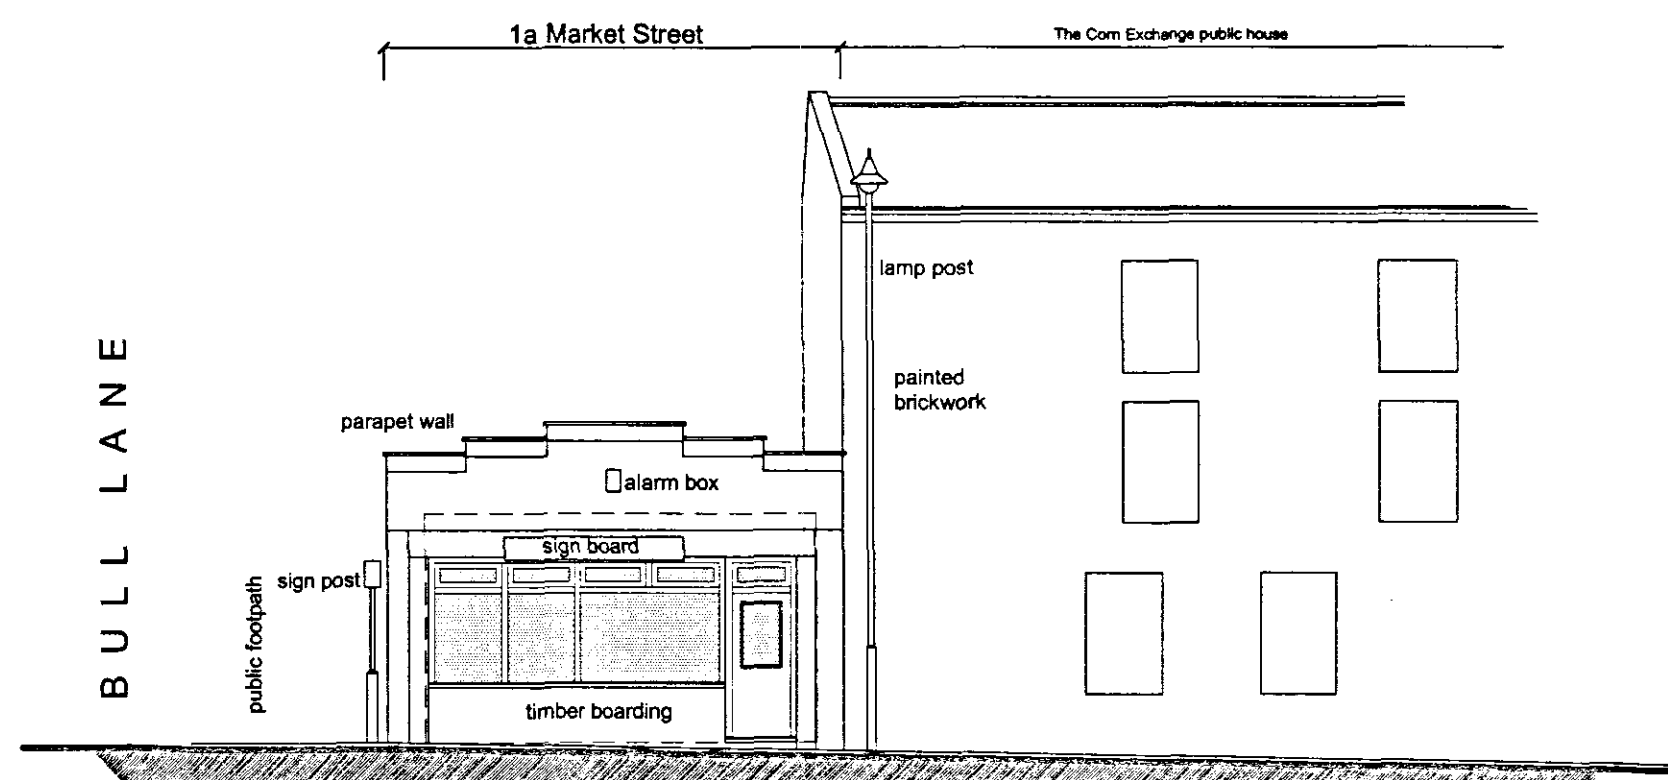


Front (East) Elevation 1:100

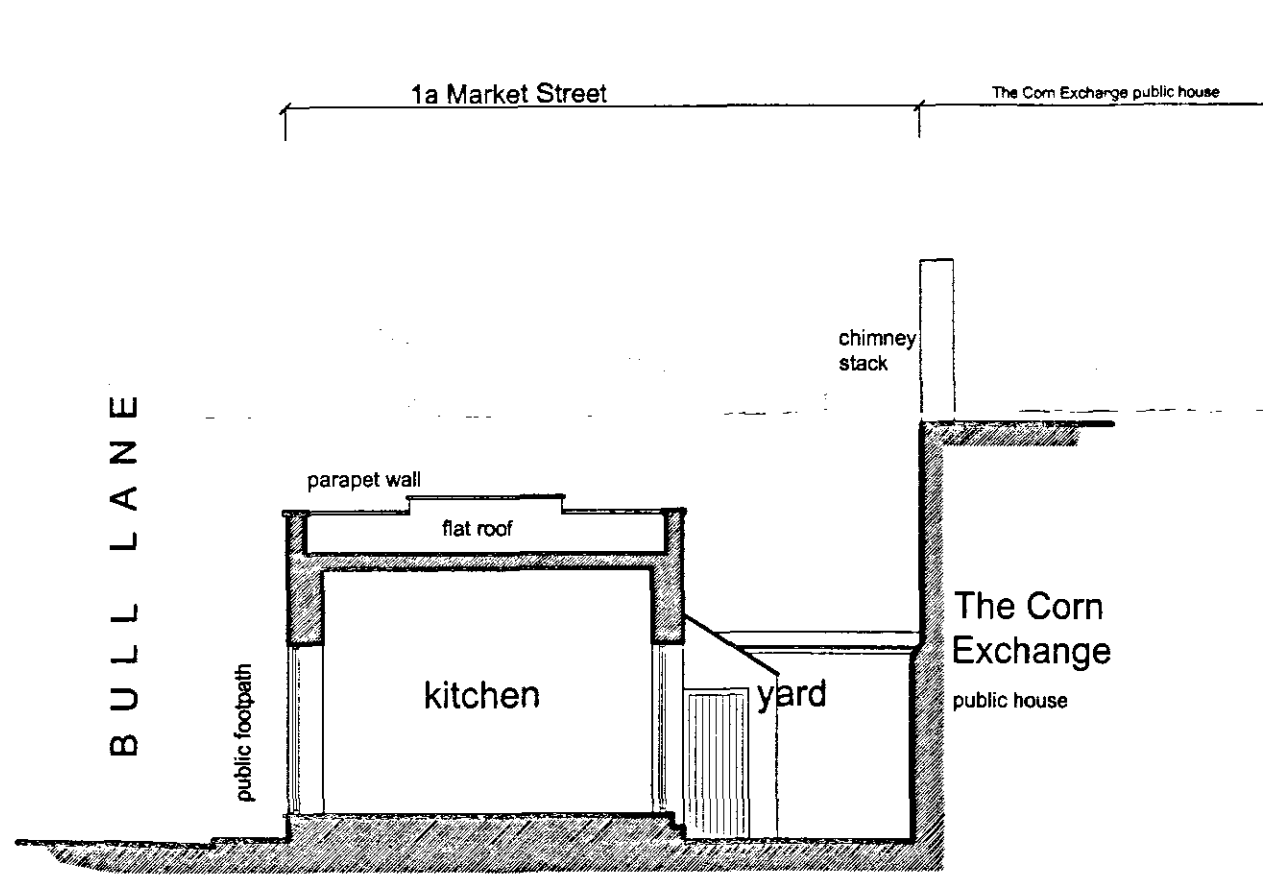


Section A-A 1:100

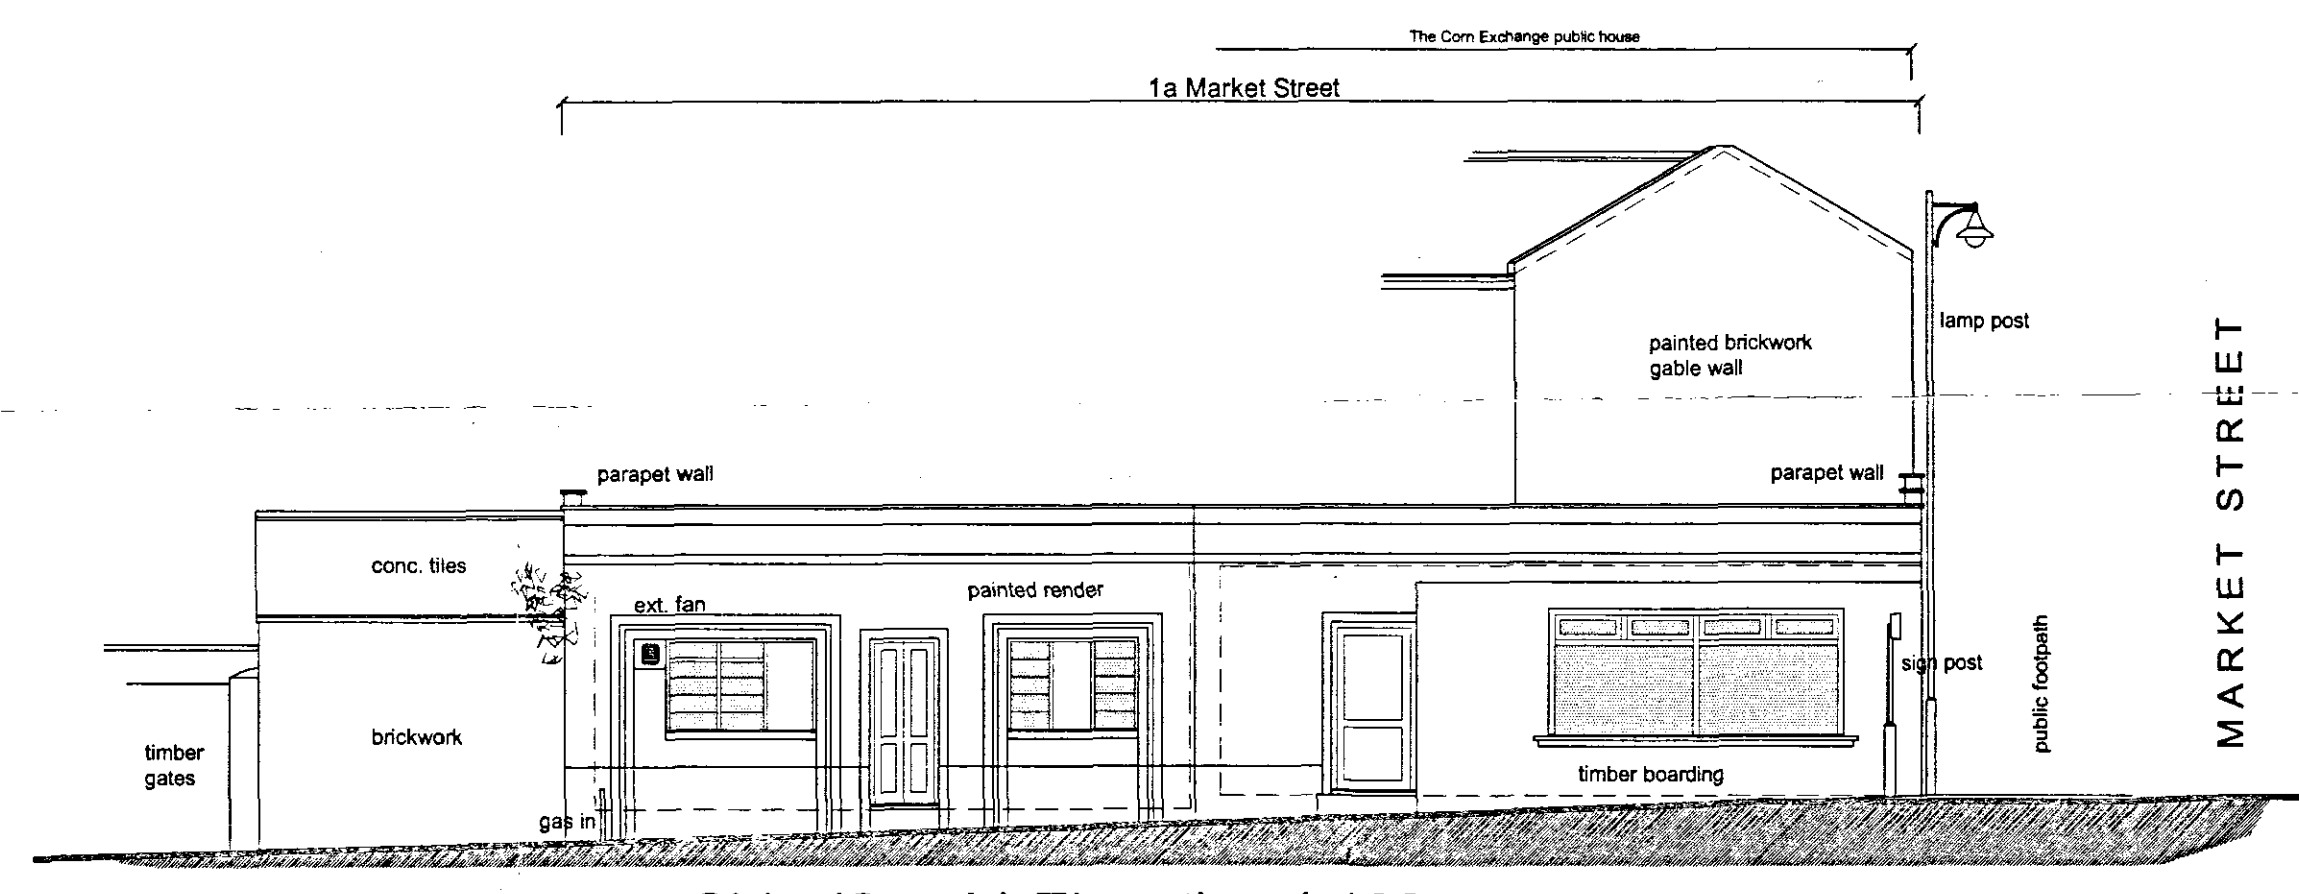


Side (South) Elevation 1:100

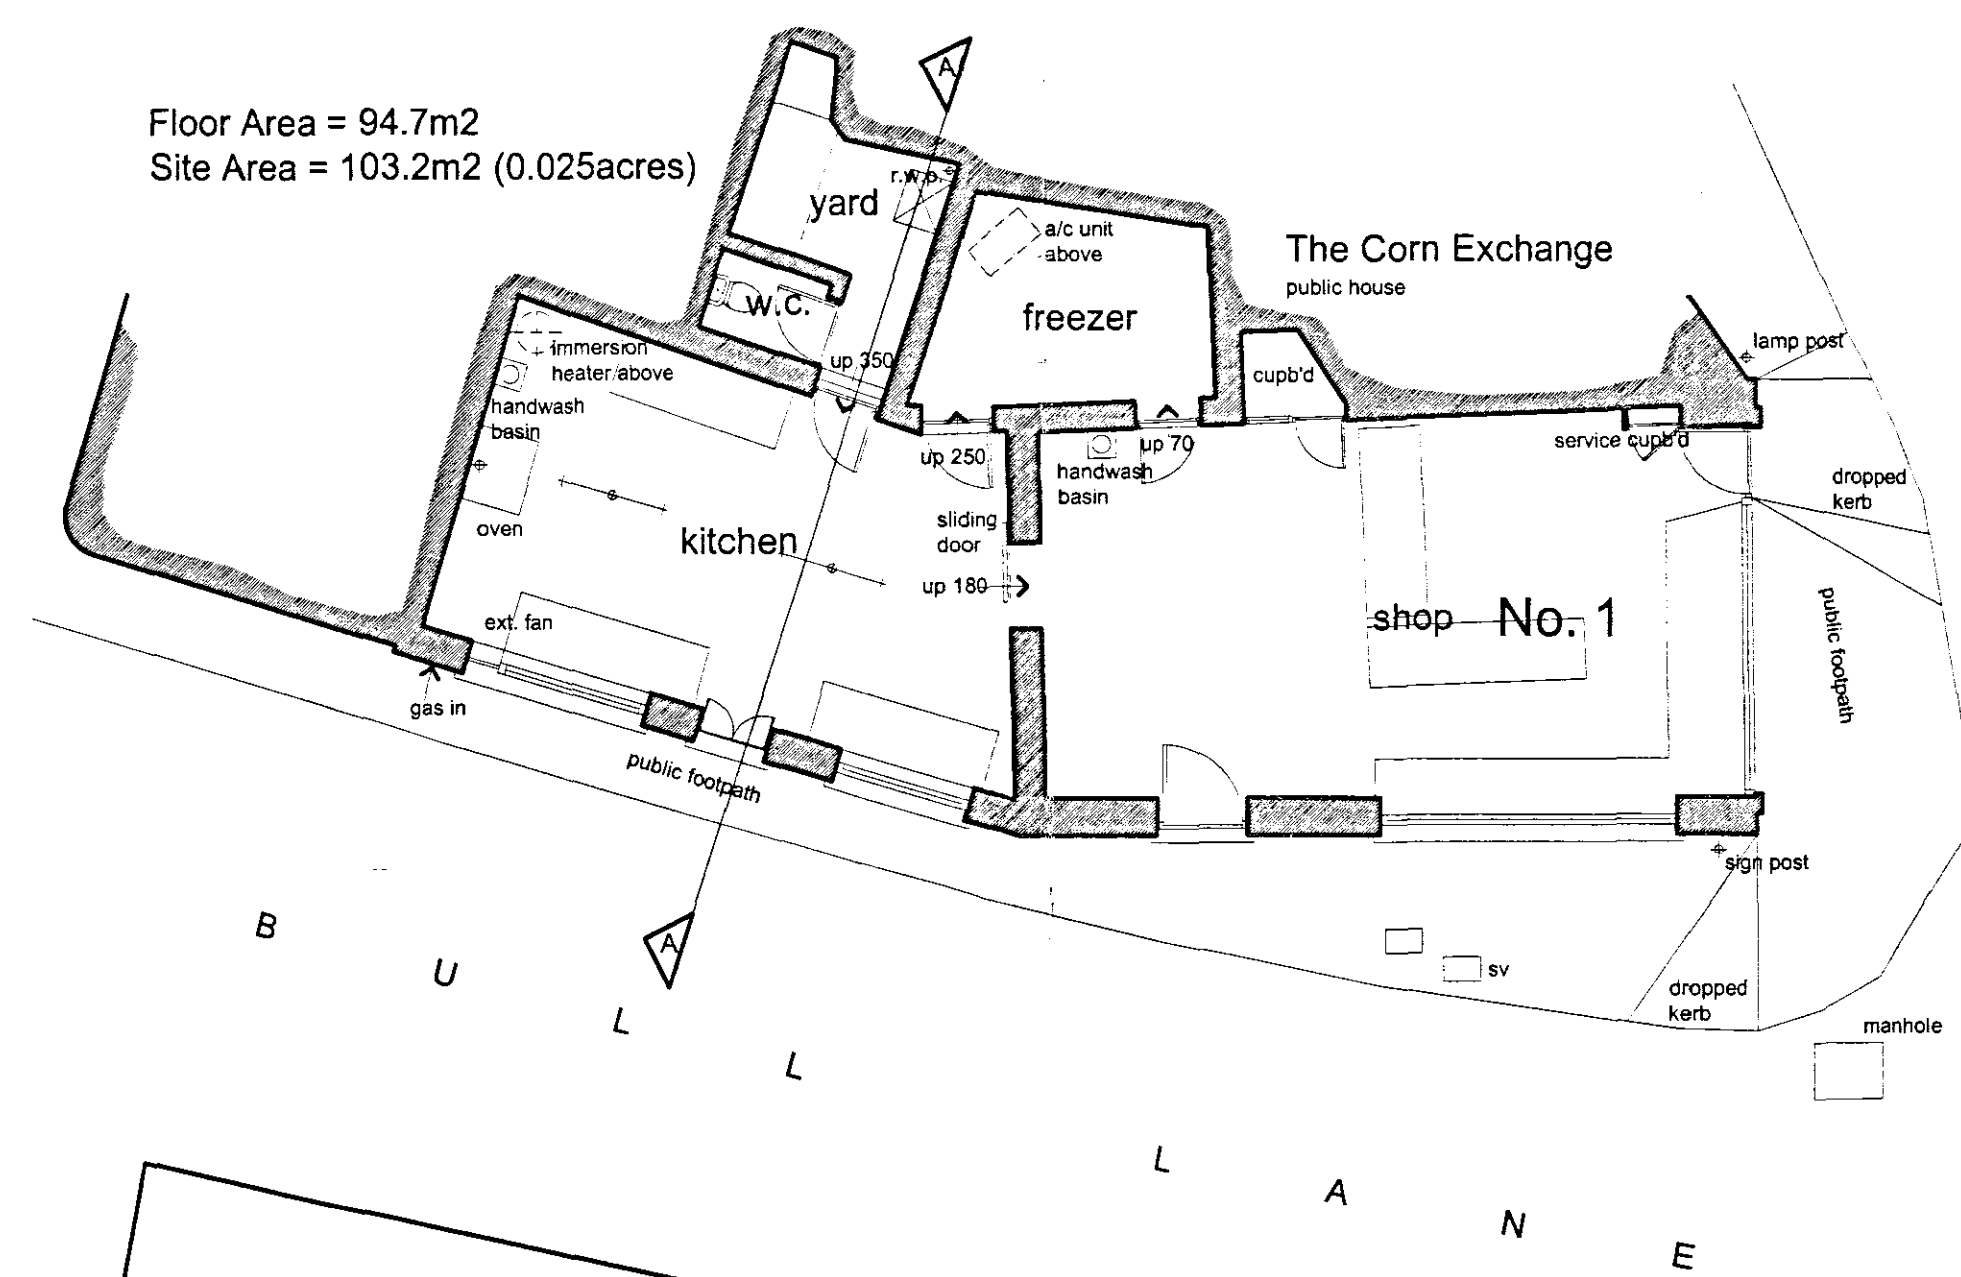

Ground Floor Plan 1:100

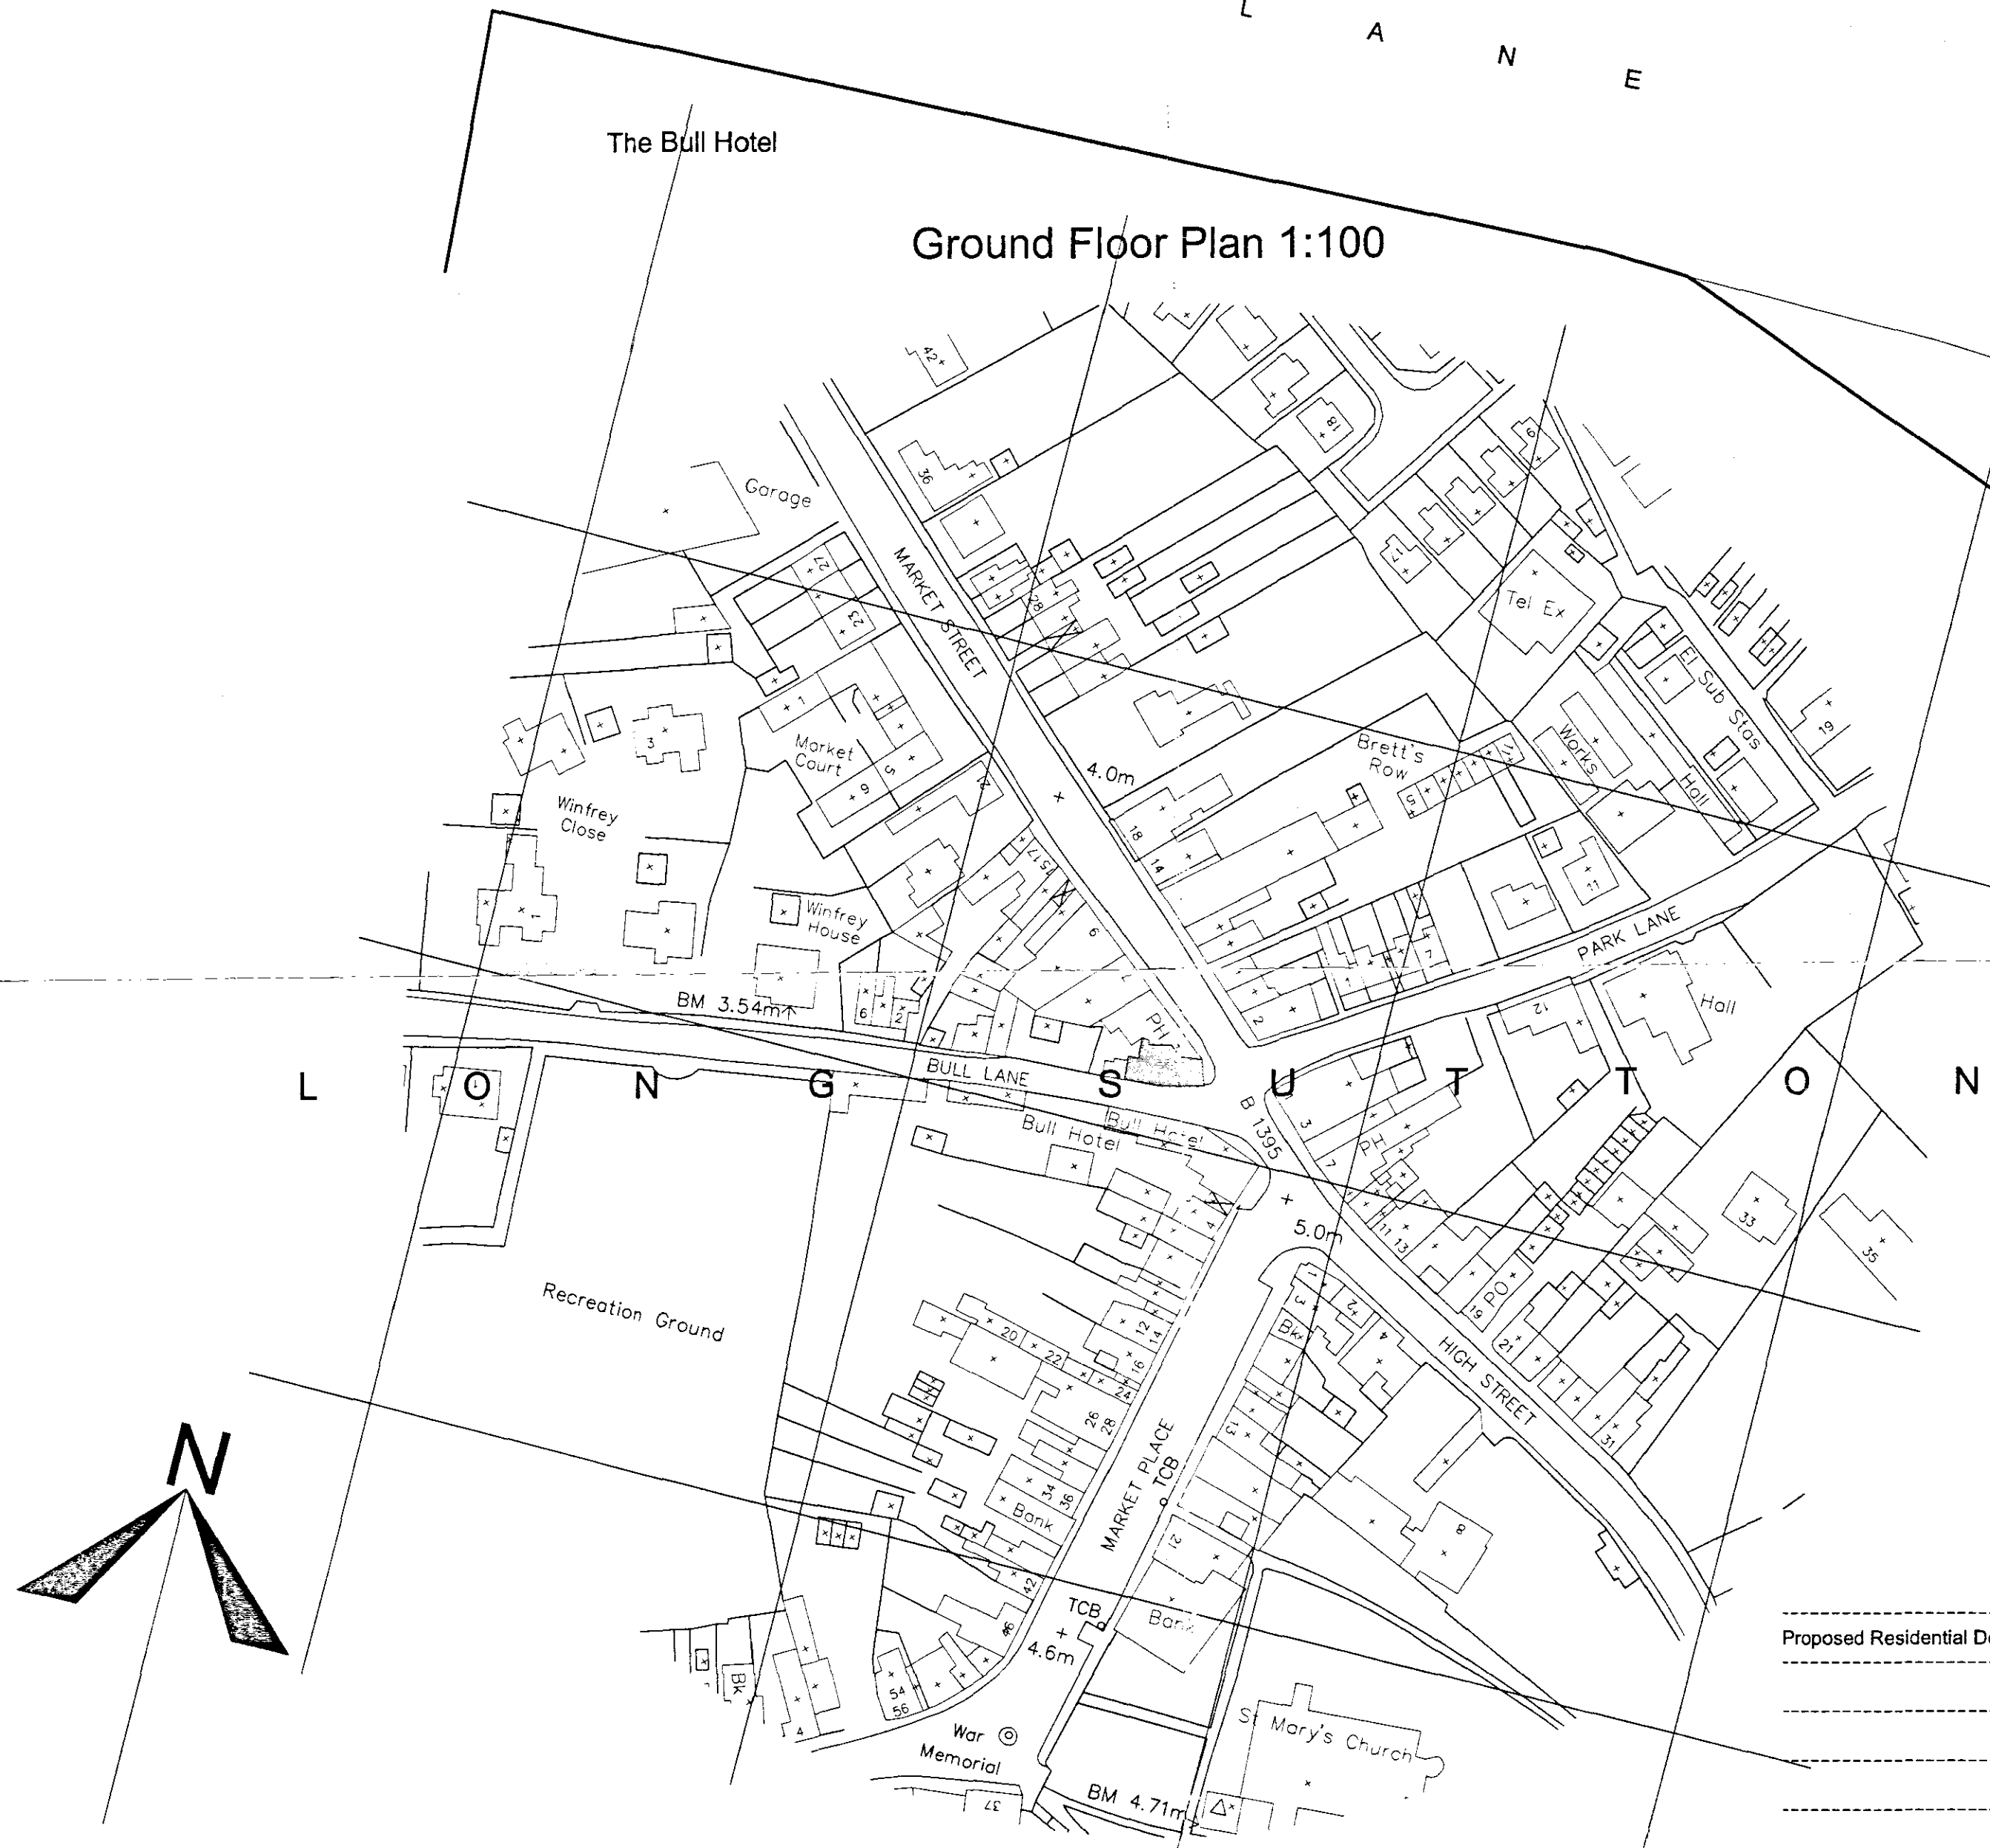

Location Plan 1:1250

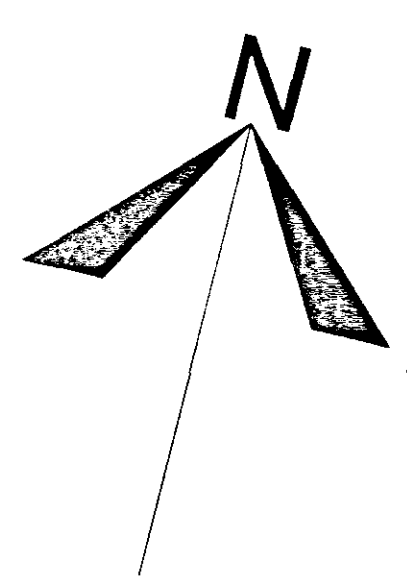

**DETERMINED PLAN**

37  
27860  
S.D.C  
Planning & Construction  
26 JAN 2004  
Ref 0088104

Proposed Residential Development, 1 Market St, Long Sutton  
1:100 1:1250  
Survey Drawing  
REVISED

565/01  
Architectural Research  
and Construction Ltd  
January 2004

