




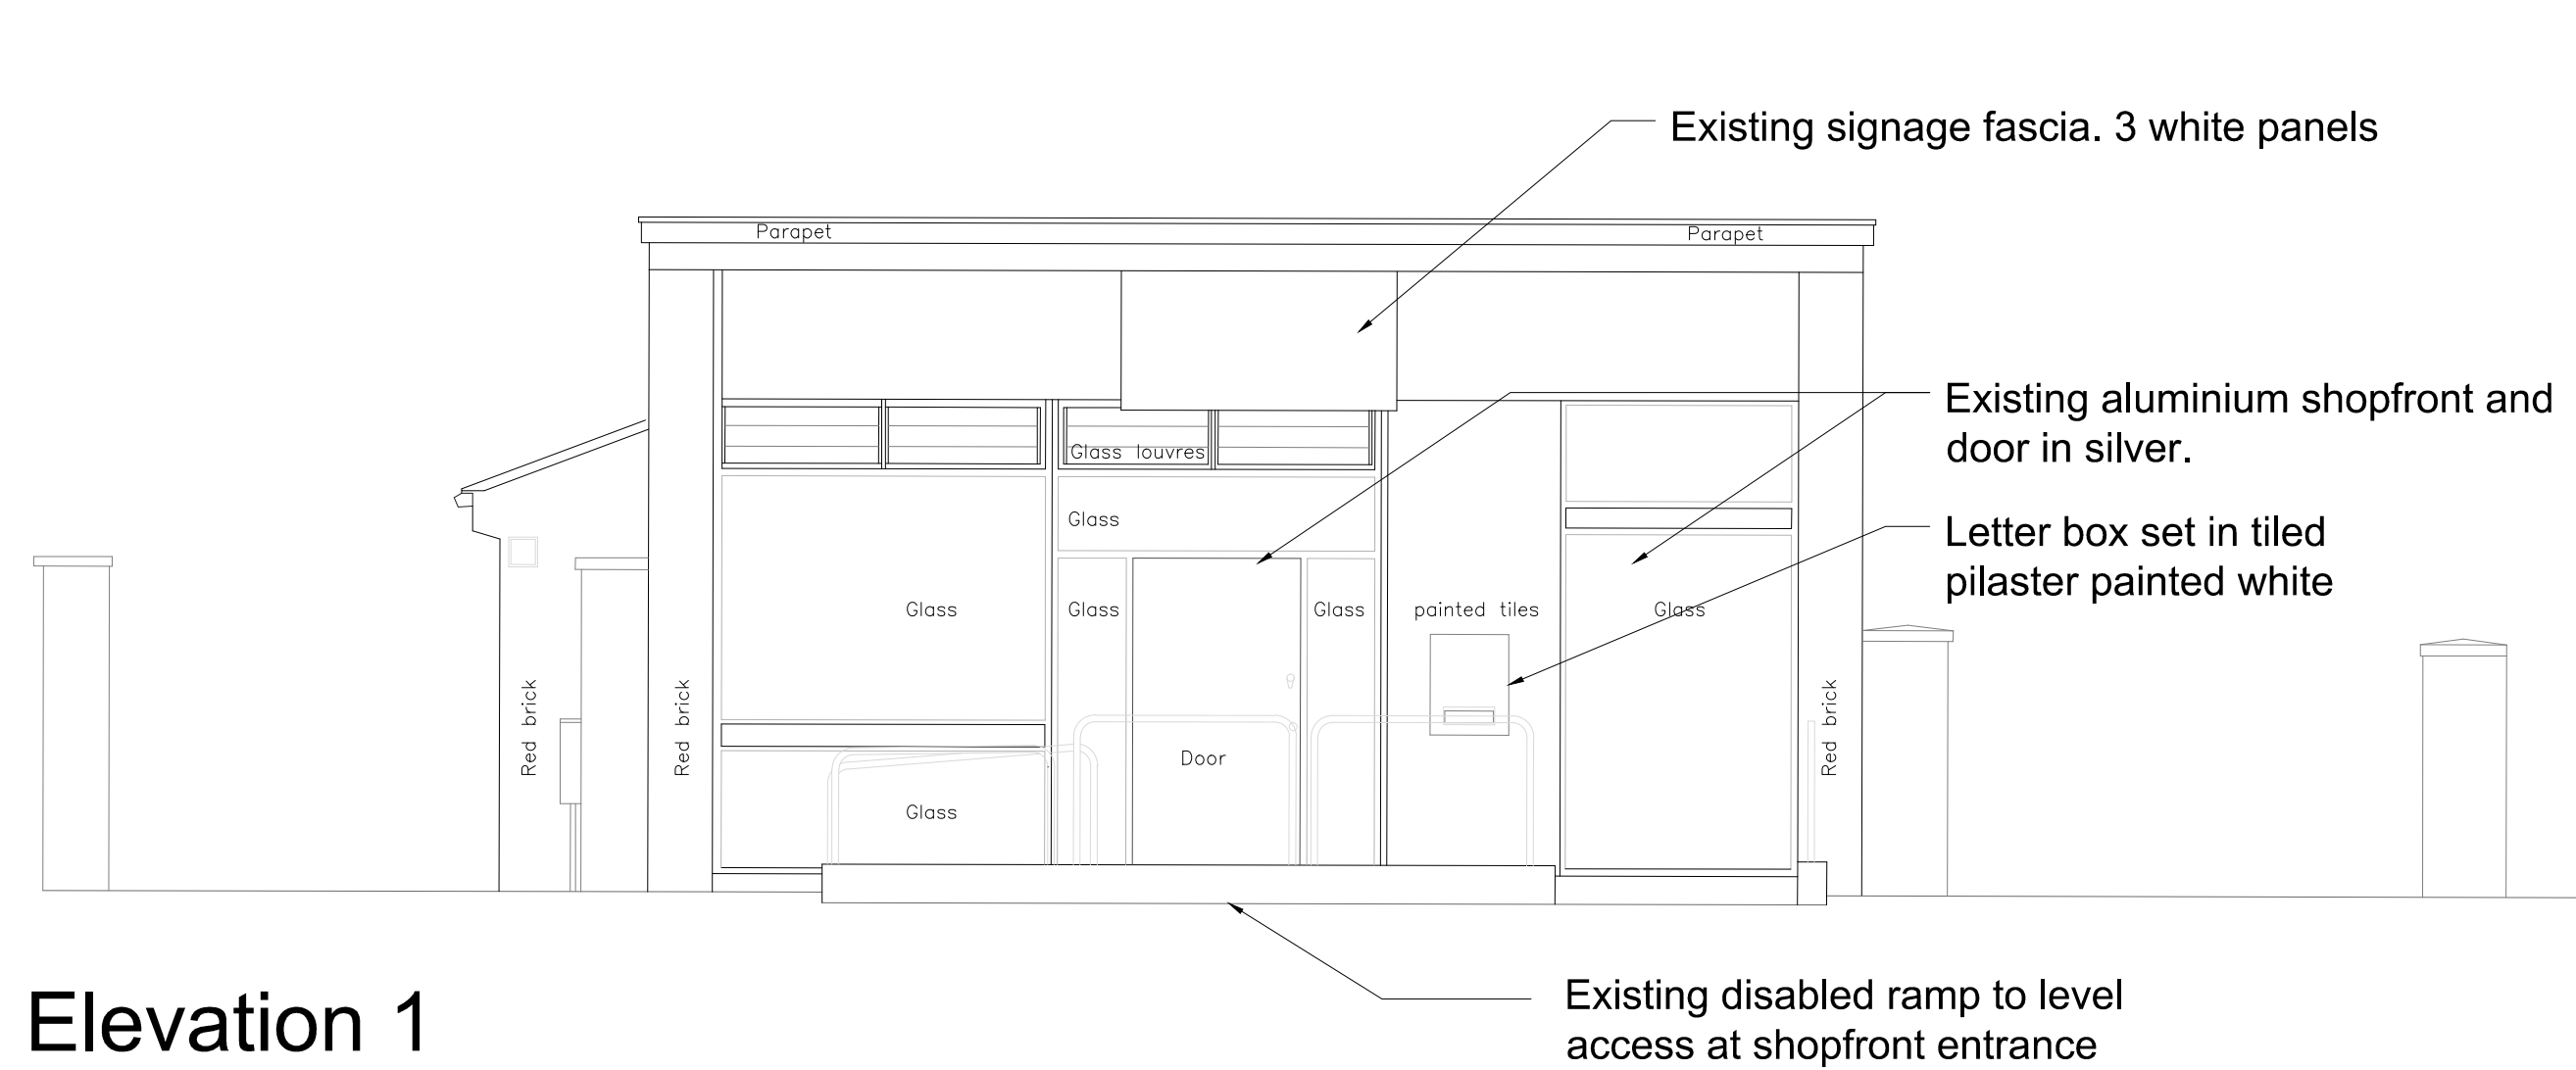

Elevation 1
West Street

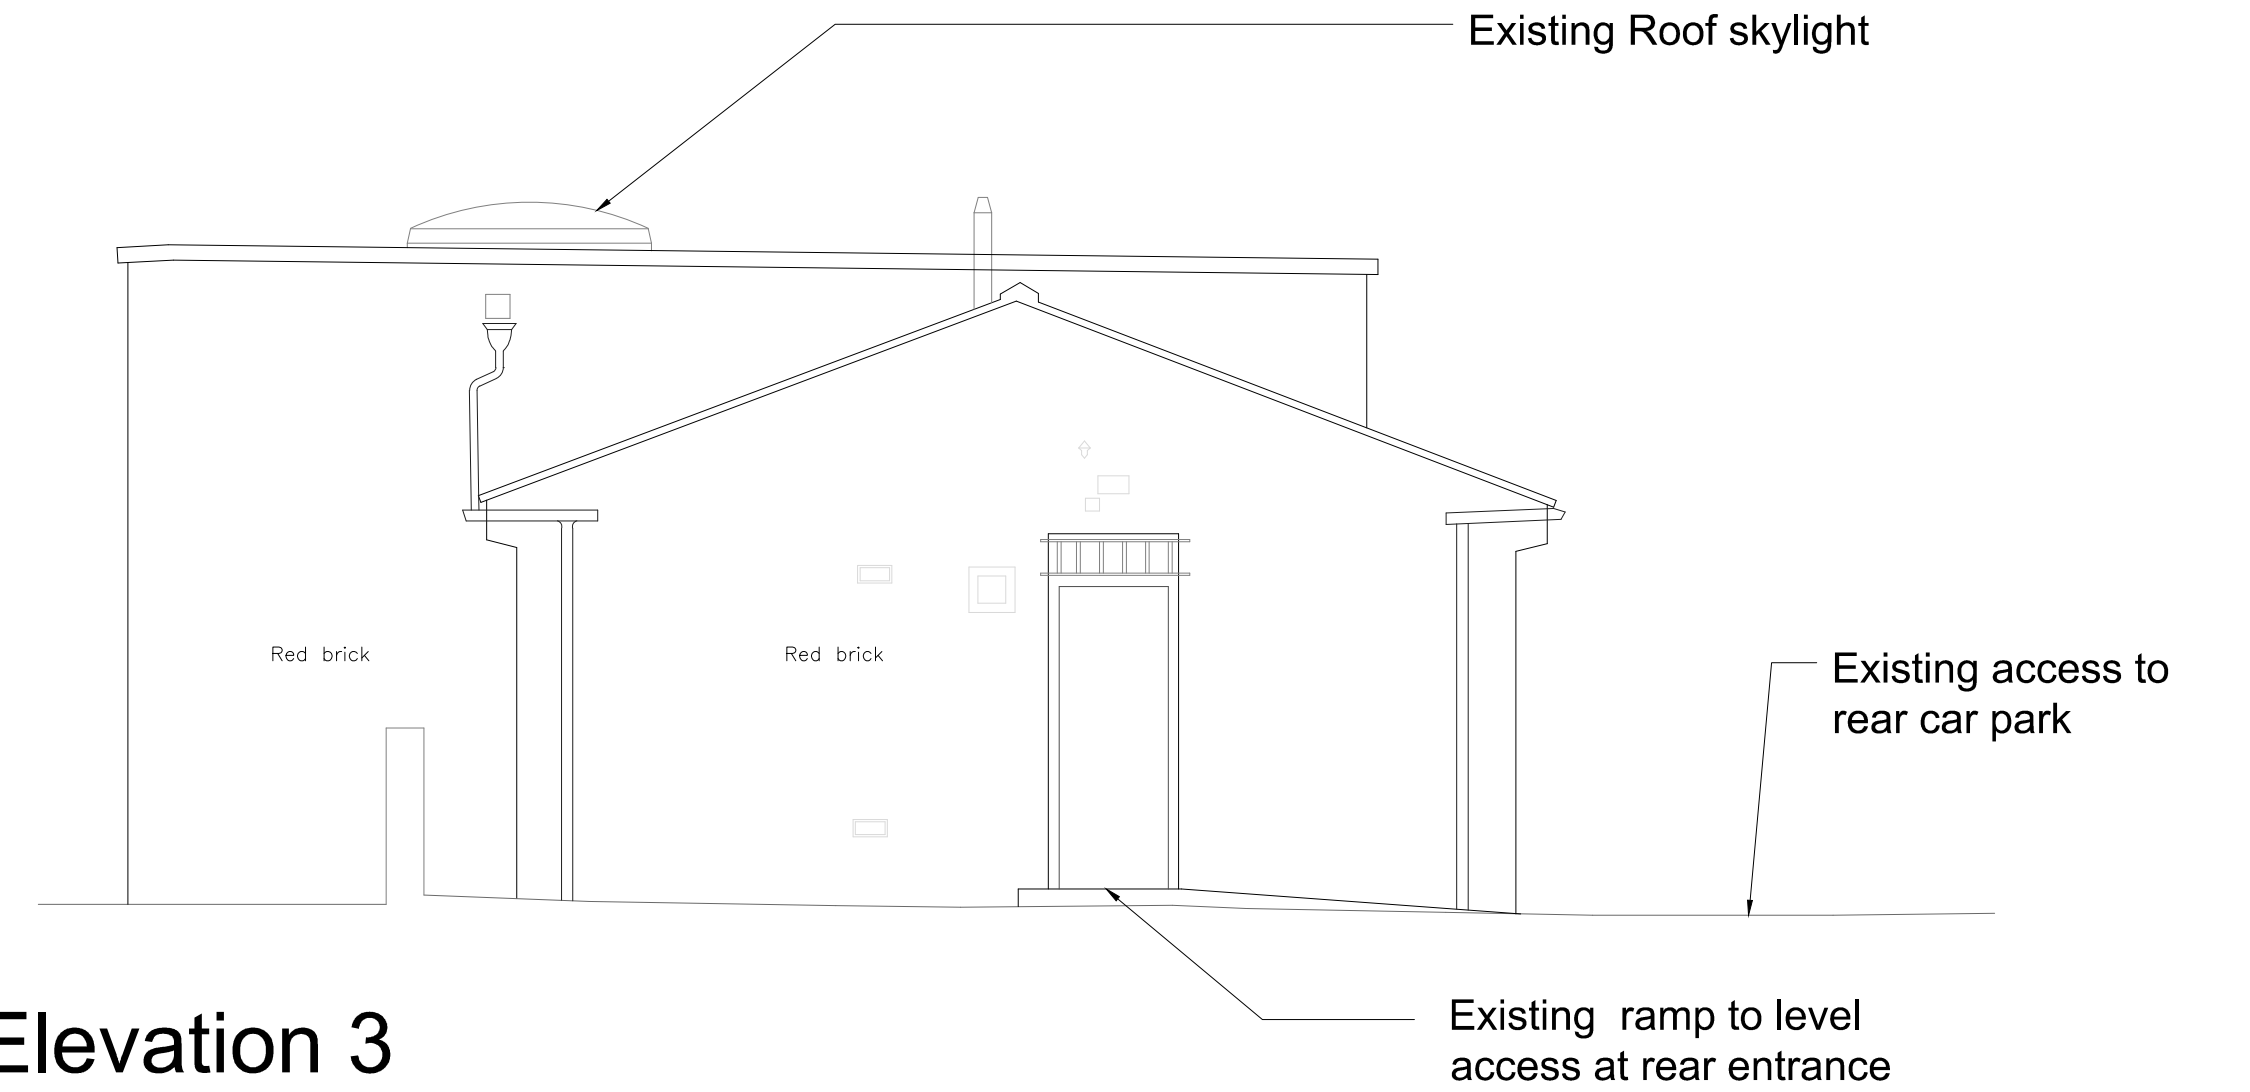

Elevation 3
Rear

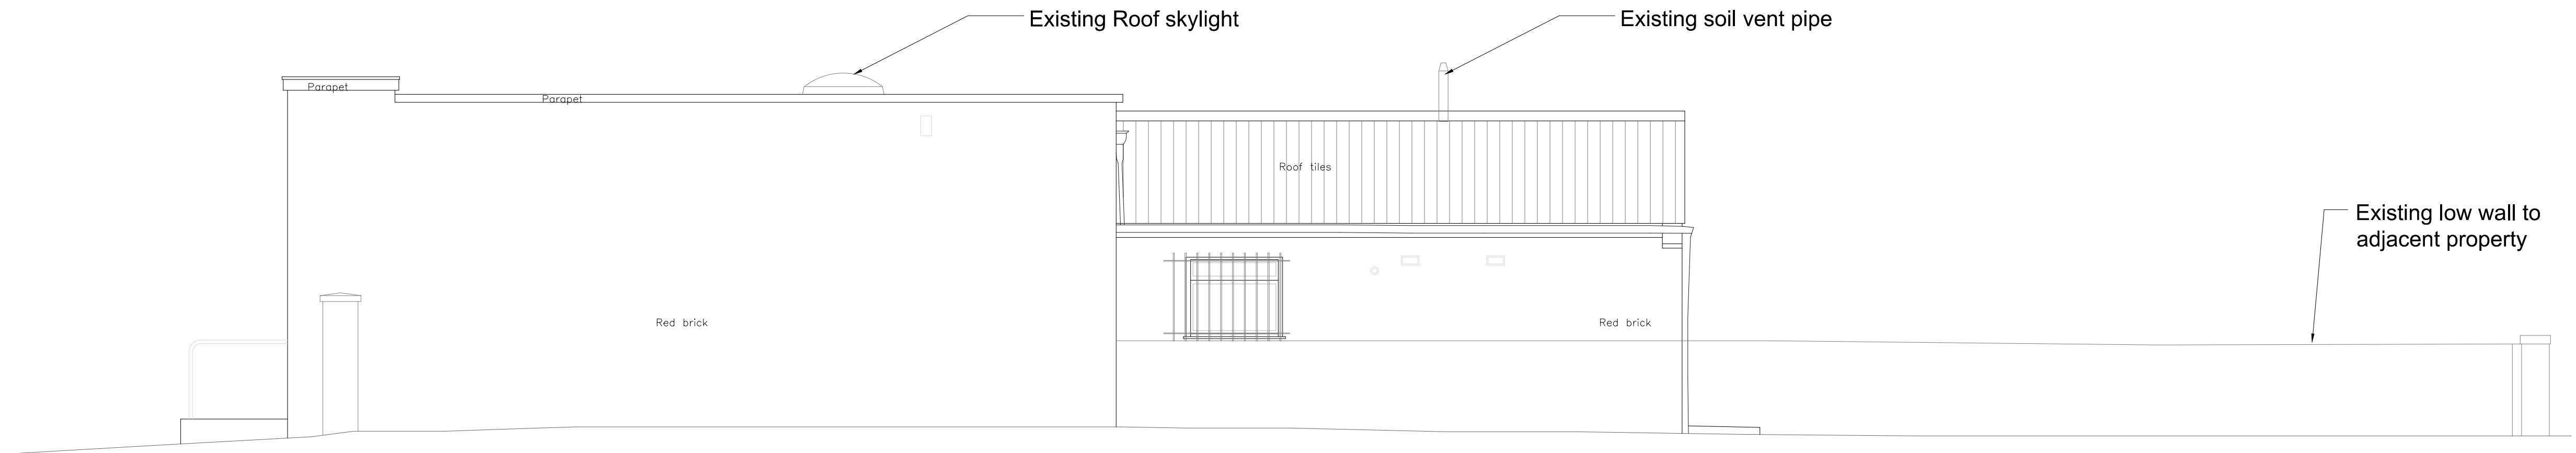

Elevation 3
Side view



Elevation 4
Side view with access road to rear



6 West Street, Long Sutton,
Spalding.Lincolnshire PE12 9BN
Drawing A5-03 Existing Elevations
Scale 1:50 at A1

LEGEND:-

	existing walls
	existing partitions
	new partitions
	new FR partitions
	removed partitions