


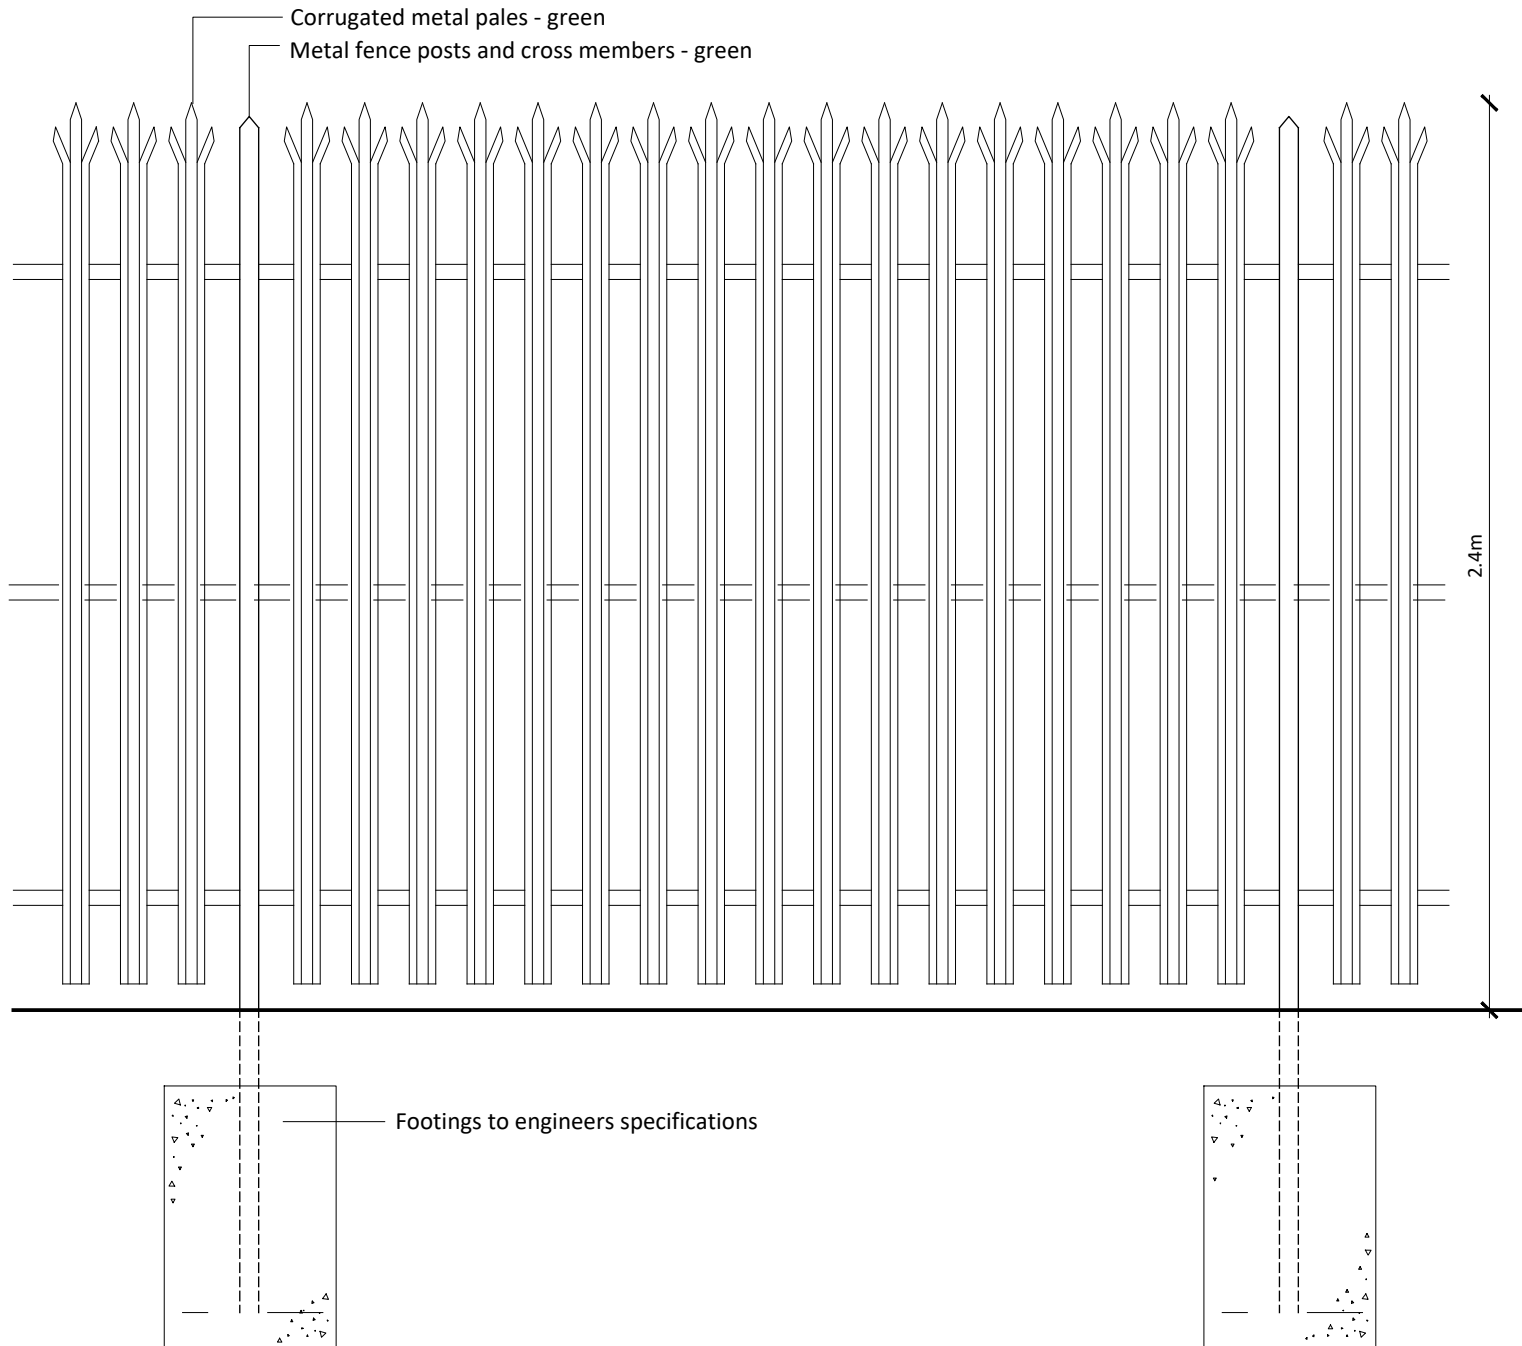

## Notes

### Copyright

© Robert Doughty Consultancy Limited.  
All rights described in the Copyright, Designs and Patents Act 1988 have been asserted.

### CDM 2015

This drawing is for illustrative purposes and/or obtaining the relevant planning permission only. It should not be used for construction and accordingly, risk identification under the Construction (Design & Management) Regulations 2015 has not been undertaken.

| Rev | Description | Date |
|-----|-------------|------|
|-----|-------------|------|

**rdc**  
Robert Doughty  
Consultancy

32 High Street, Helpringham  
Sleaford, Lincolnshire, NG34 0RA

Tel: 01529 421646  
Email: admin@rdc-landplan.co.uk  
Web: www.rdc-landplan.co.uk

### Client

Nationwide Produce PLC

### Project

Storage and HGV parking  
Cowpers Gate, Long Sutton

### Drawing

2.4m high palisade fence detail

### Scale @ A4

1: 20

### Date

27/01/25

### Drawn By

WW

### Checked By

LMS

### Job Number

889-9

### Status

FP

### Purpose of Issue

Planning

### Drawing No.

889-9\_FP\_DD01

### Rev