


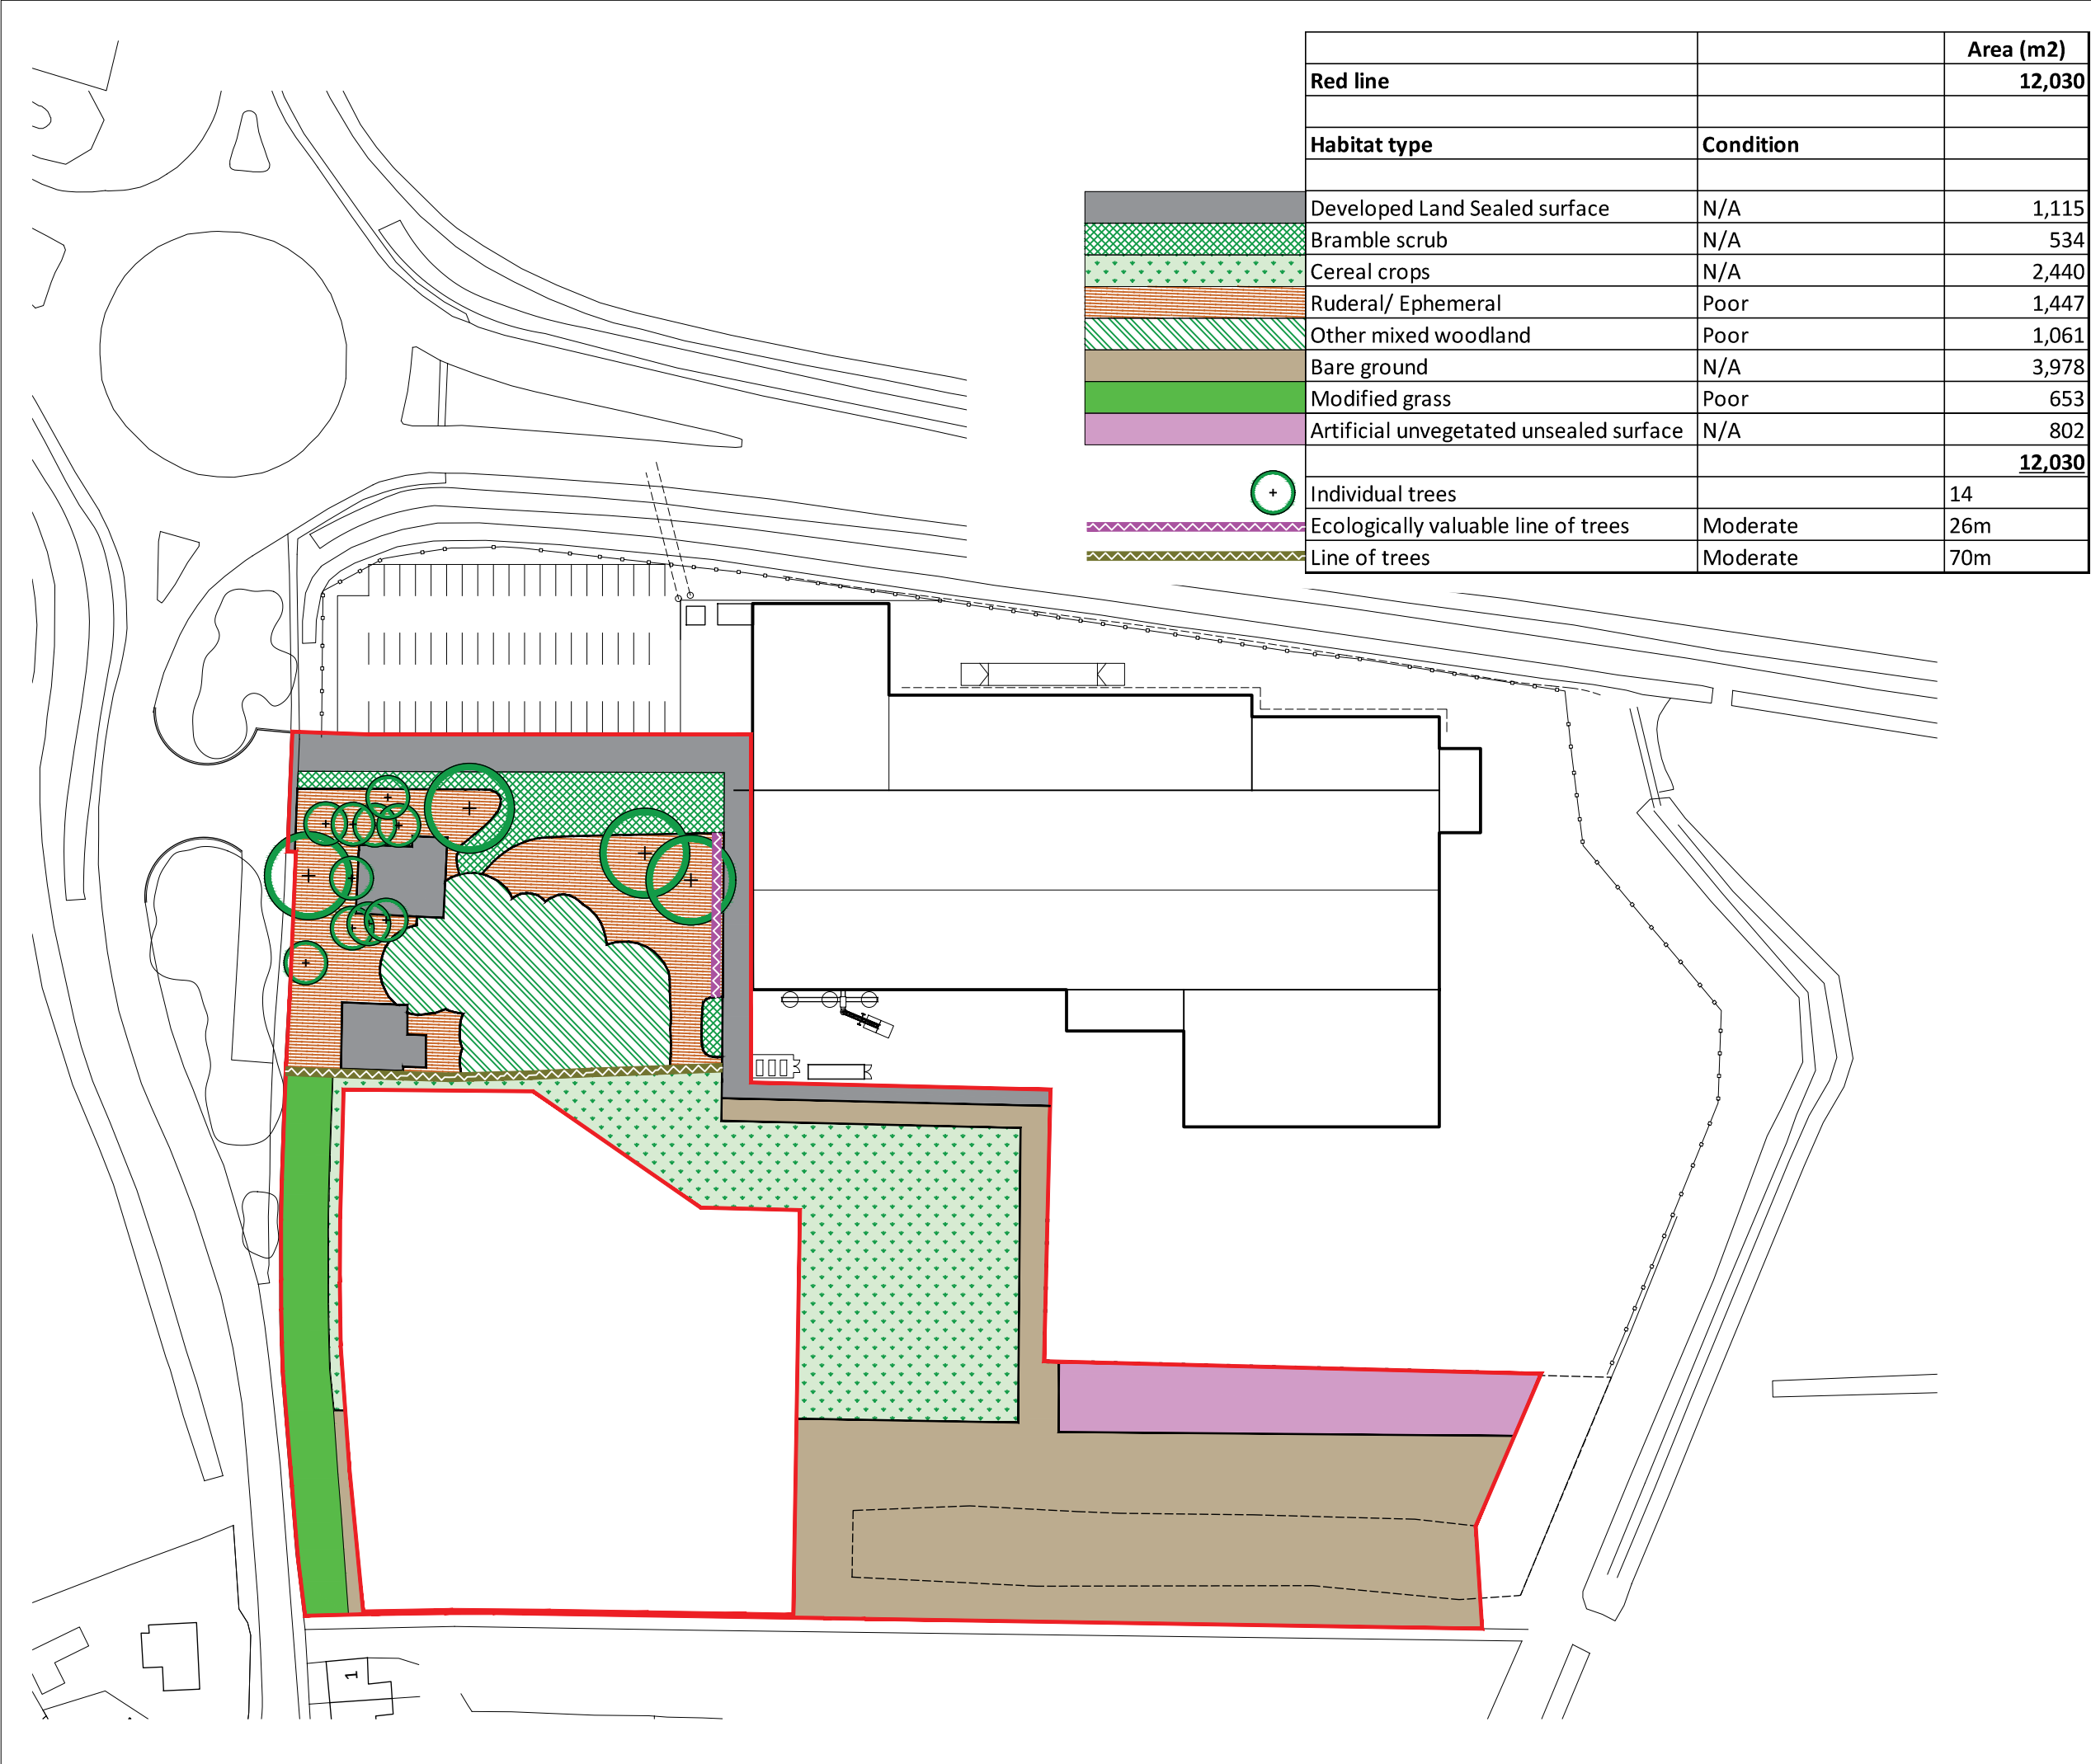

Notes

Copyright
© Robert Doughty Consultancy Limited.
All rights described in the Copyright, Designs and Patents Act 1988 have been asserted.

Ordnance Survey Map
© Crown Copyright. OS Licence No: AR 100010613.

Dimensions
All dimensions shown are for the purposes of obtaining the relevant planning permission only.

CDM 2015
This drawing is for illustrative purposes and/or obtaining the relevant planning permission only. It should not be used for construction and accordingly, risk identification under the Construction (Design & Management) Regulations 2015 has not been undertaken.

N

0

10

20

30

40

50m

-	-	-	-
Rev	By	Description	Date
Current revision checked by: -			

rdc

Robert Doughty Consultancy

32 High Street, Helpingham

Sleaford, Lincolnshire, NG34 0RA

Tel: 01529 421646

Email: admin@rdc-landplan.co.uk

Web: www.rdc-landplan.co.uk

Client
Nationwide Produce PLC

Project
Storage and HGV parking
Cowpers Gate, Long Sutton

Drawing
Baseline BNG Plan

Scale @ A3
1: 1000

Drawn By
WW

Job Number
889-9

Date
24/01/25

Checked By
GP

Status
FP

Purpose of Issue
Planning

Drawing No.
889-9_FP_SP03

Rev
-